

200252

21 OCT 2020

RECEIVED

NOTES
EXTERNAL MATERIALS
WALLS: FACE BRICK
FRAMES: LIGHT OAK GRP
GLAZING: CLEAR TIGHT
ROOF SACS: URBAN GREY
ROOF GLAZING: URBAN GREY
PANELS AND
ULTRAL ELEVANT
BLUE GLASS

**DUNRAVEN**
Windows - Doors - Conservatories

St David's House,
Heol Mostyn,
Village Farm Industrial Estate,
Pyle,
Bridgend,
CF33 6LL

0800 975 9222
T: 01656 745 035 / 743 572
F: 01656 745 918
W: www.dunravenwindows.com
E: info@dunravenwindows.com

Client MRS DAVIES
Job Title PROPOSED CONSERVATORY
FOR 11 TREHARNE RD
TREHARNIS
CF46 5NY


Drawing Title
ERECT A CONSERVATORY
TO THE REAR
ELEVATIONS



Scale 1:100


Date 10-10-2020 Drawn by D THOMAS

Dwg No. 125595 Rev.

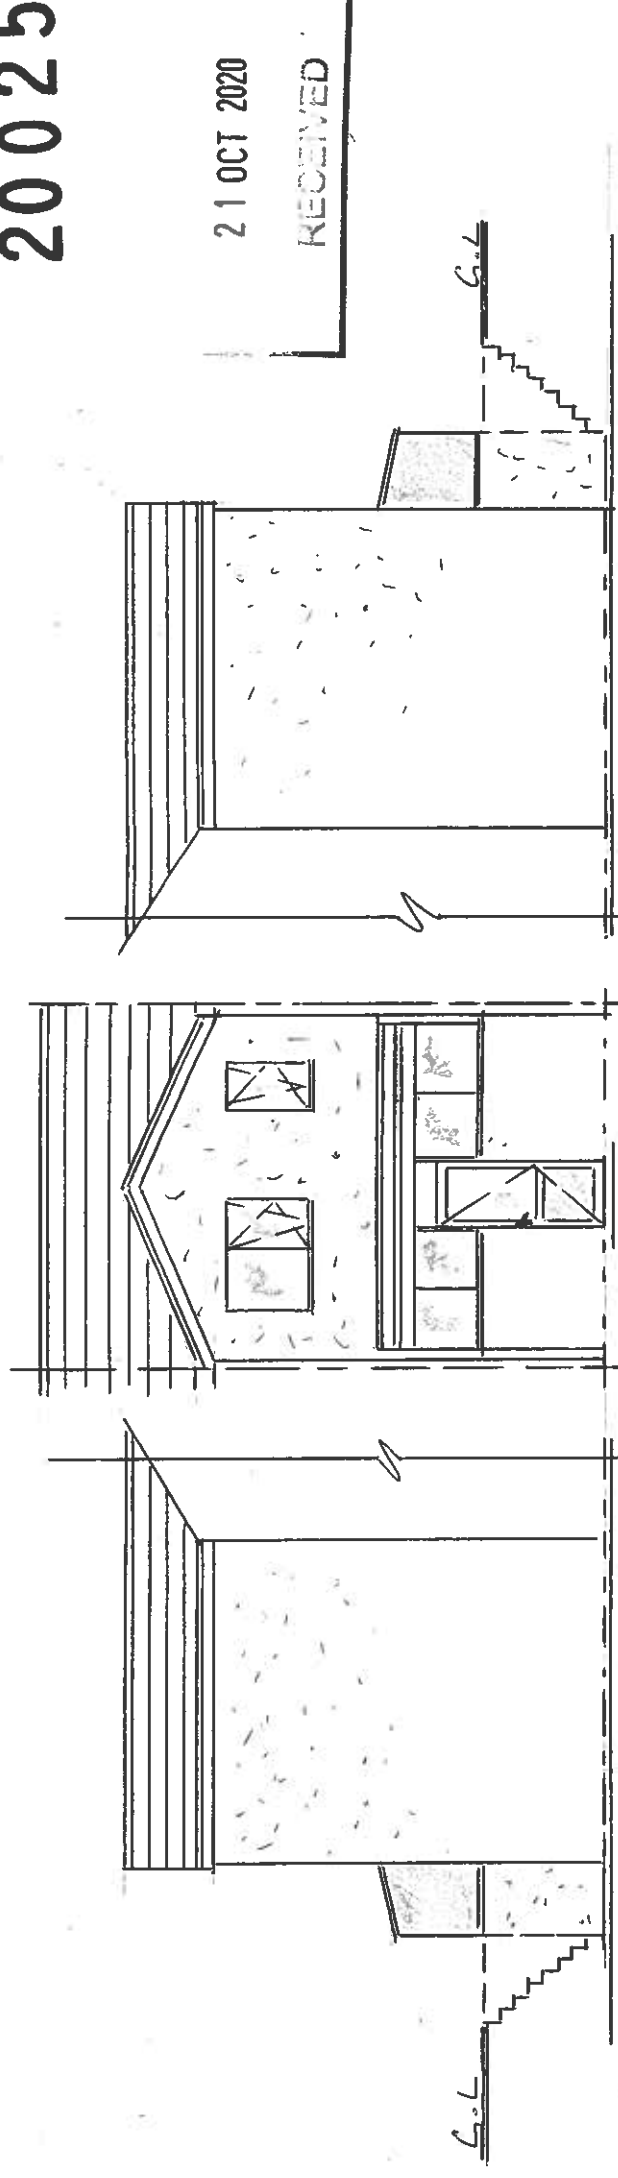


REAR ELEVATIONS EXISTING

PART SIDE ELEVATIONS EXISTING

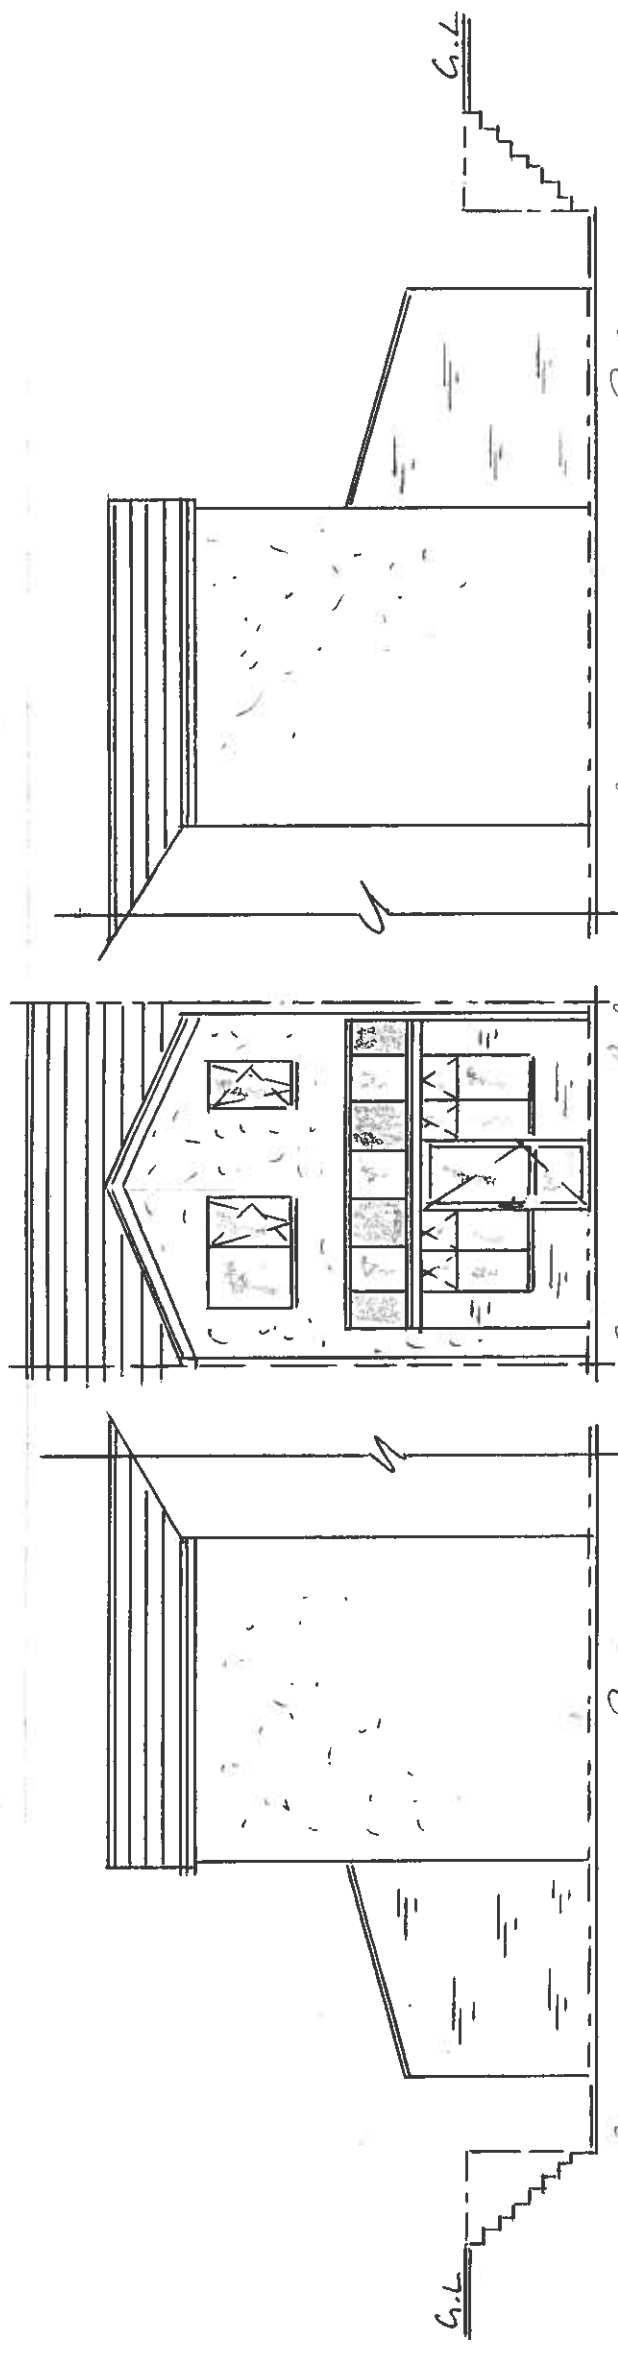


PART SIDE ELEVATIONS PROPOSED

PART SIDE ELEVATIONS PROPOSED

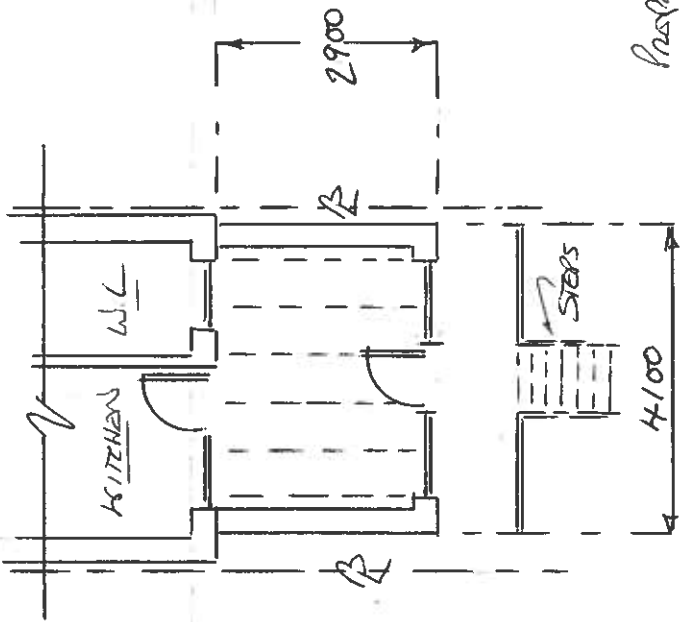

PROPOSED FLOOR PLAN

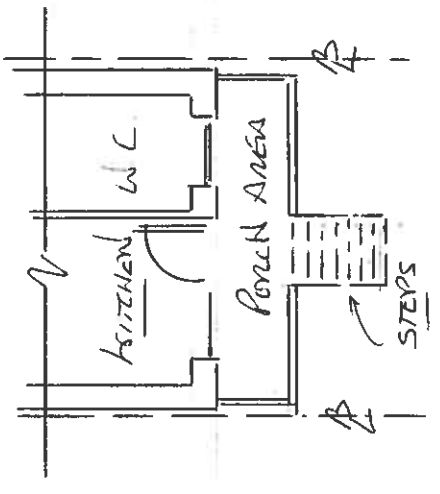

EXISTING FLOOR PLAN