

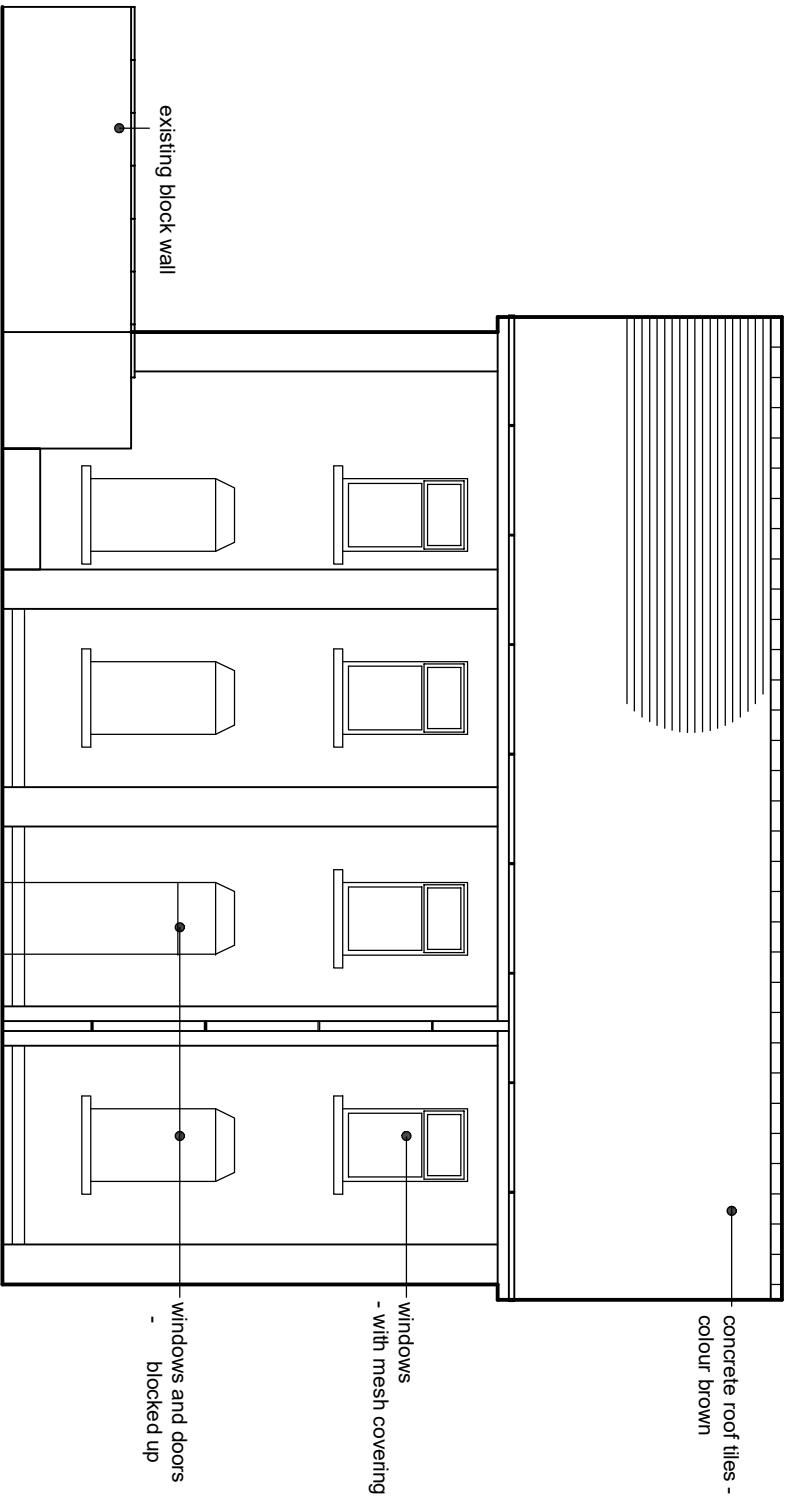


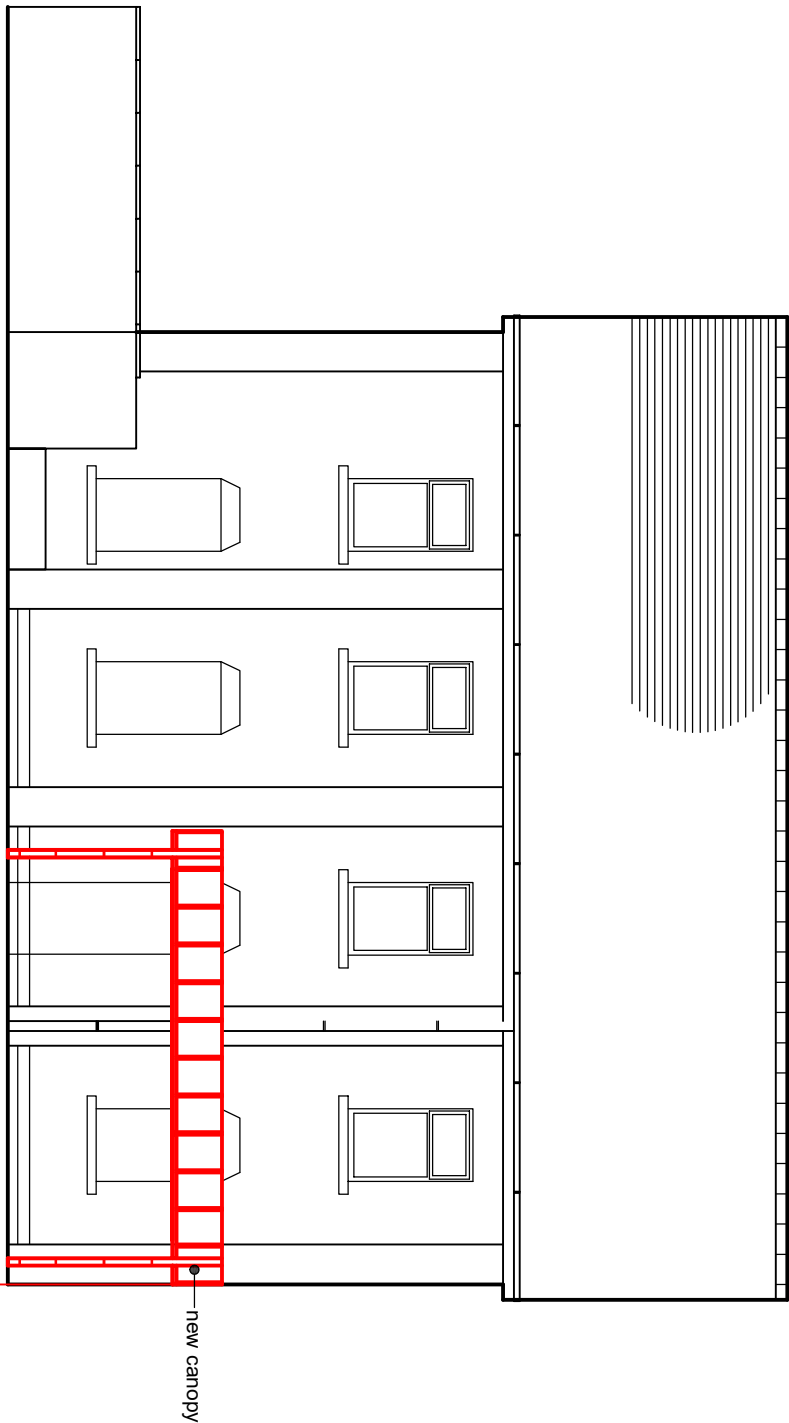

Existing Rear Elevation (North-West)

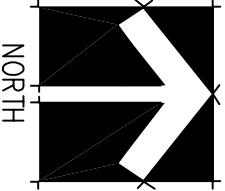

Proposed Rear Elevation (North-West)

Job		Title	
New Canopy		Existing and Proposed Rear Elevations	
Twyn Carmel Flying Start		Scale	
Old Winch Fawr Rd,		1/100 @ A3	
Merthyr Tydfil		Date	
CF48 1PH		October 2021	
		Drawn	
		Checked	
		Job. Ref.	
2021-069(TC)		Dwg. No.	Rev.
		02(P)	