


Revisions


A	11.07.2022	Scheme updated
B	17.02.2023	Updated following comments from WAG & Planning
C	10.05.2023	Updated for planning submission

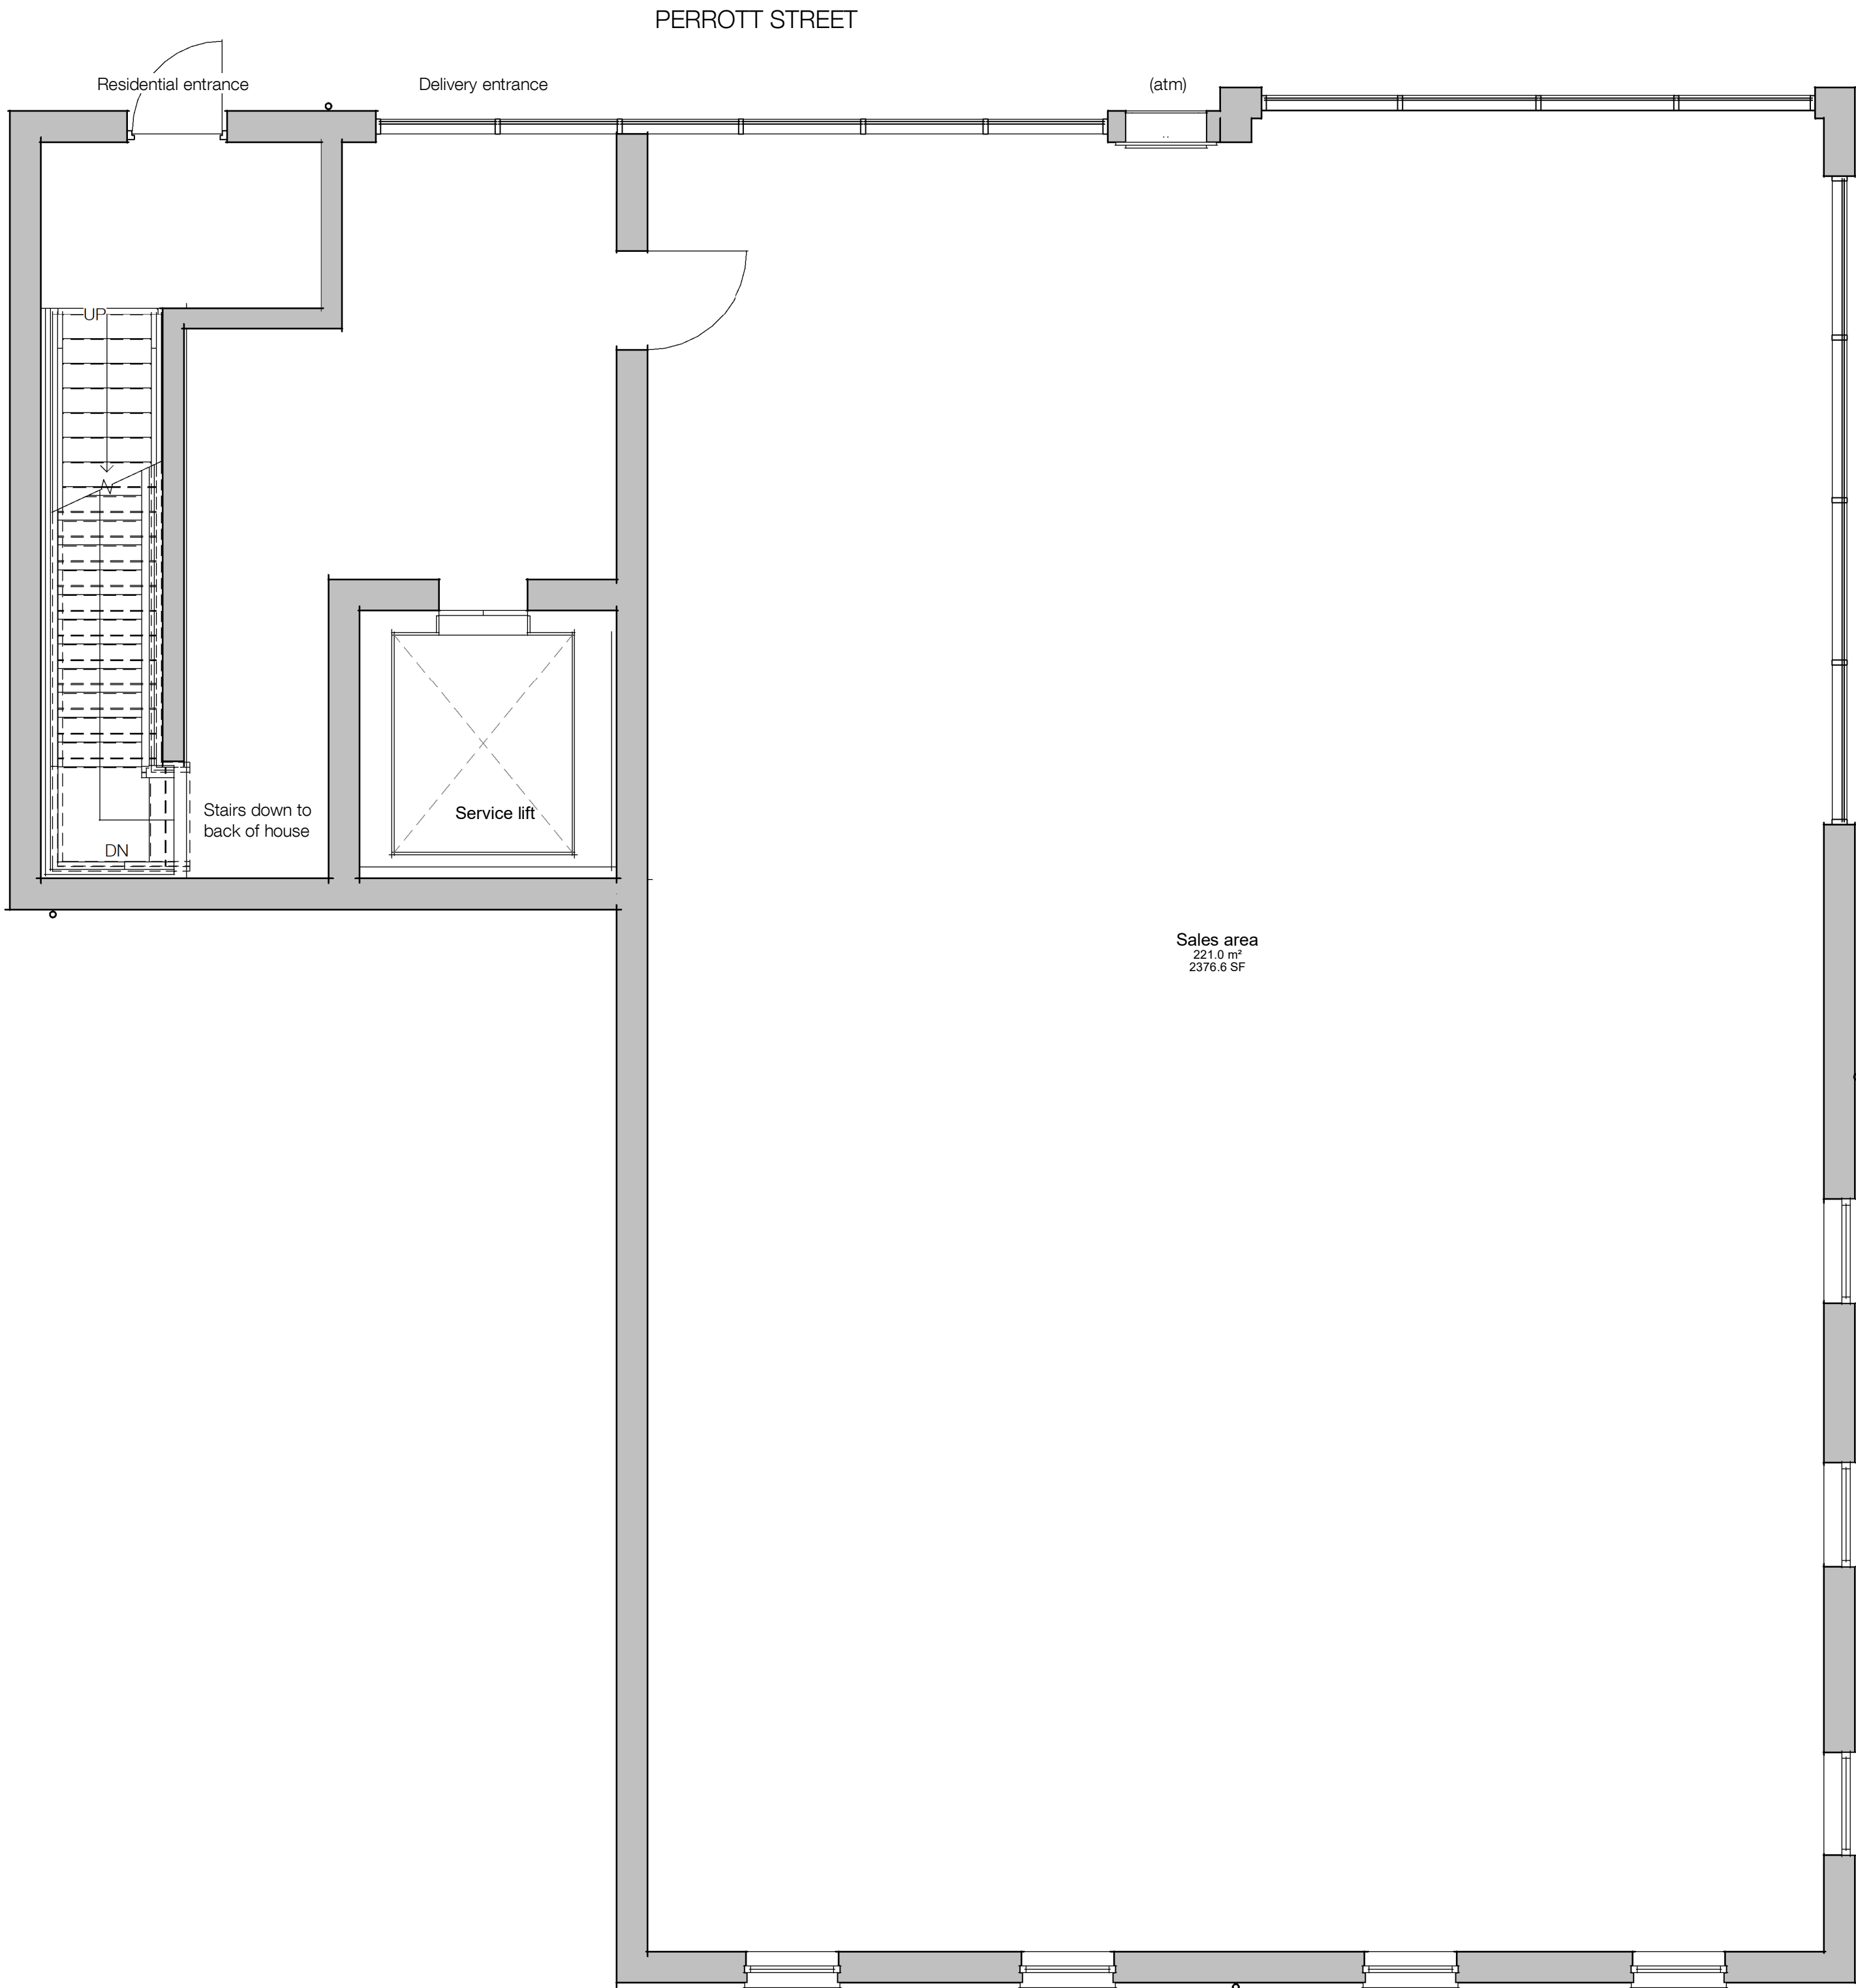

Ground floor

1 : 50

Residential Area Schedule (GIA)		
Name	Area	Level
Plot 1	52 m²	Level 1
Plot 2	50 m²	Level 1
Plot 3	50 m²	Level 1
Plot 4	50 m²	Level 1
Plot 5	50 m²	Level 2
Plot 6	59 m²	Level 2

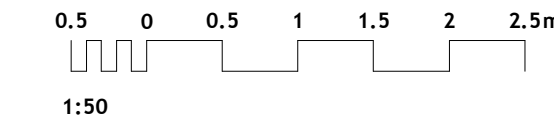

Notes

Do not scale from this drawing. Use figured dimensions only, which are displayed in millimeters unless stated otherwise. The contractor is requested to check all dimensions before work is put in hand. Any discrepancies within the drawing should be reported prior to commencement of works.

Copyright of this drawing belongs solely to CMKA Ltd. This drawing must only be used for the purpose for which it is supplied and its contents must not be reproduced for any purpose without written permission.

**CHAMBERLAIN
MOSS
KING**
architecture

97a Glebe Street | Penarth
Vale of Glamorgan | CF64 1EE

T. 02920 306400
www.chamberlainmossking.co.uk

Project Perrott Street | Treharris

Project number N325

Client Owner

Title Proposed upper ground floor plan

Drawing number A005

Scale 1 : 50 at A1

Revision C

Status PLANNING

Drawn

Date 03.05.2023