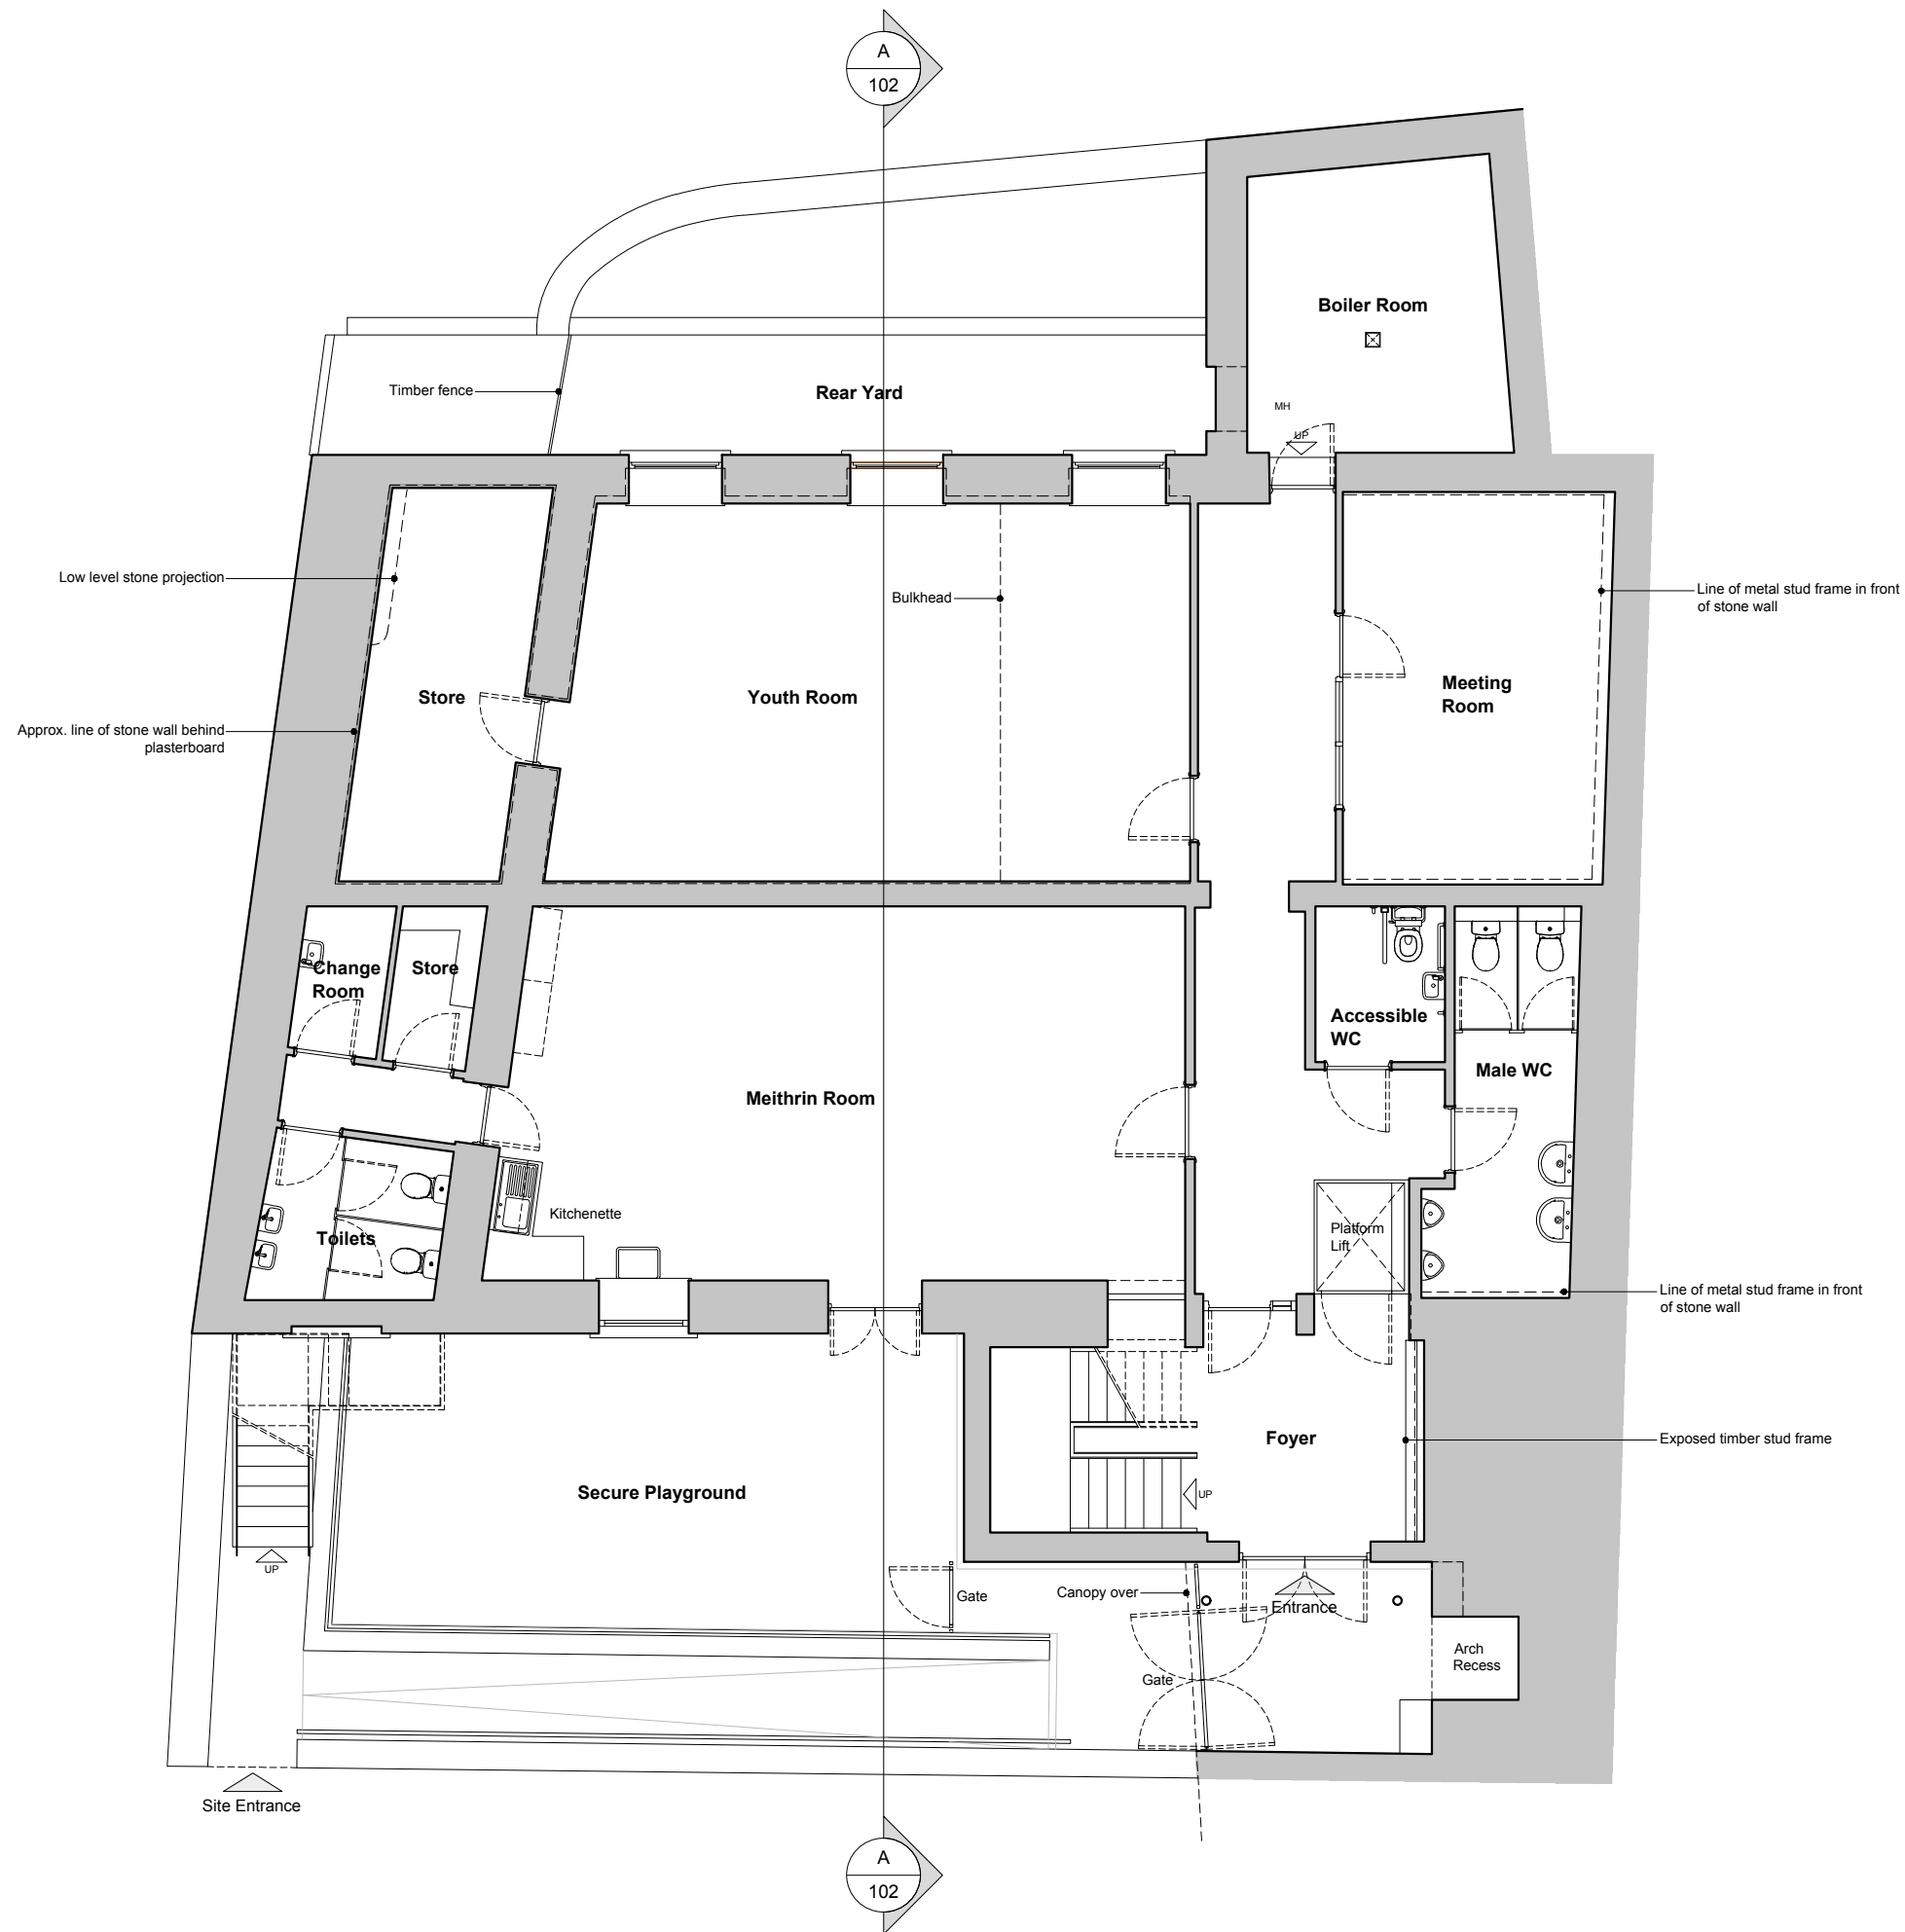


Project: Refurbishment of Existing Basement at Canolfan Soar
 Client: Canolfan a Menter Gymraeg Merthyr Tudful
 Address: Theatr Soar, Pontmorlais, Merthyr Tydfil, CF47 8UB

Drawing Title: Lower Ground Floor Plan as Existing
 Project No: 22-1039 Drawing No: 101 Revision: -
 Scale: 1:100 at A3
 Status: RIBA Stage 4