




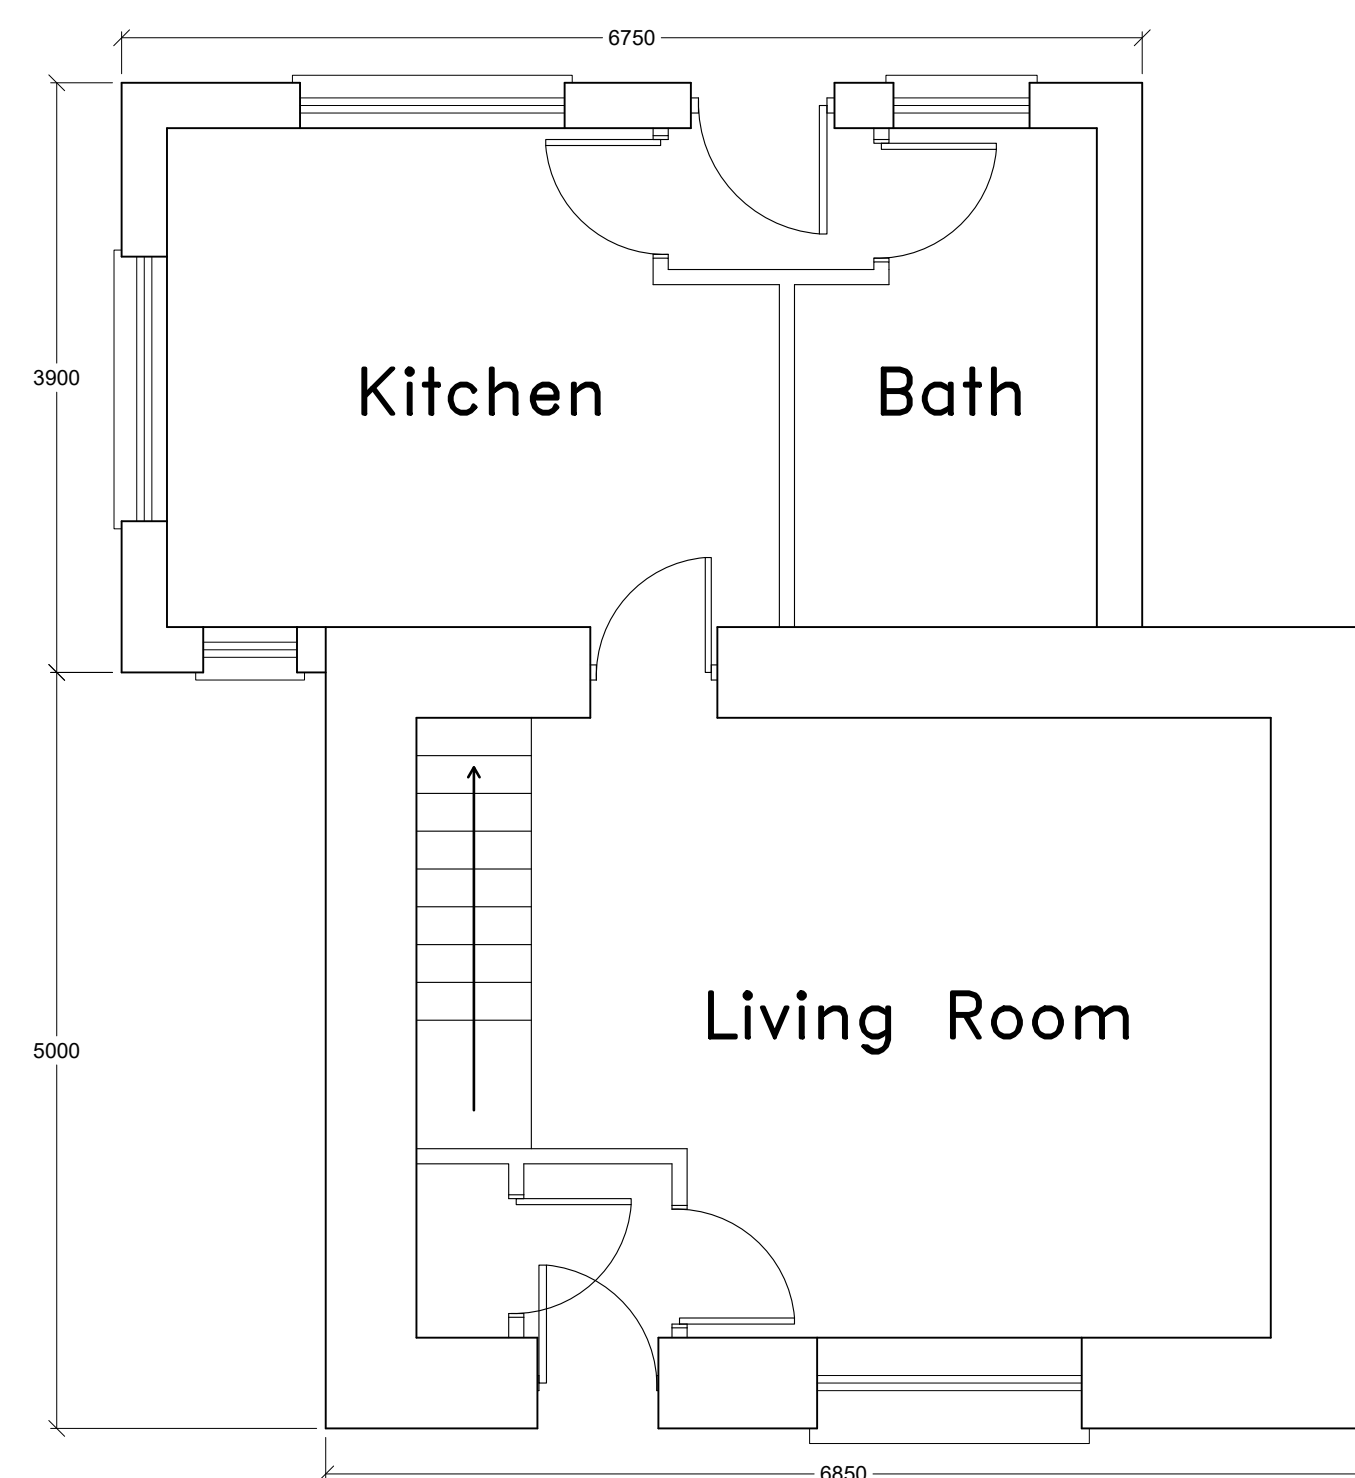


Existing Ground Floor

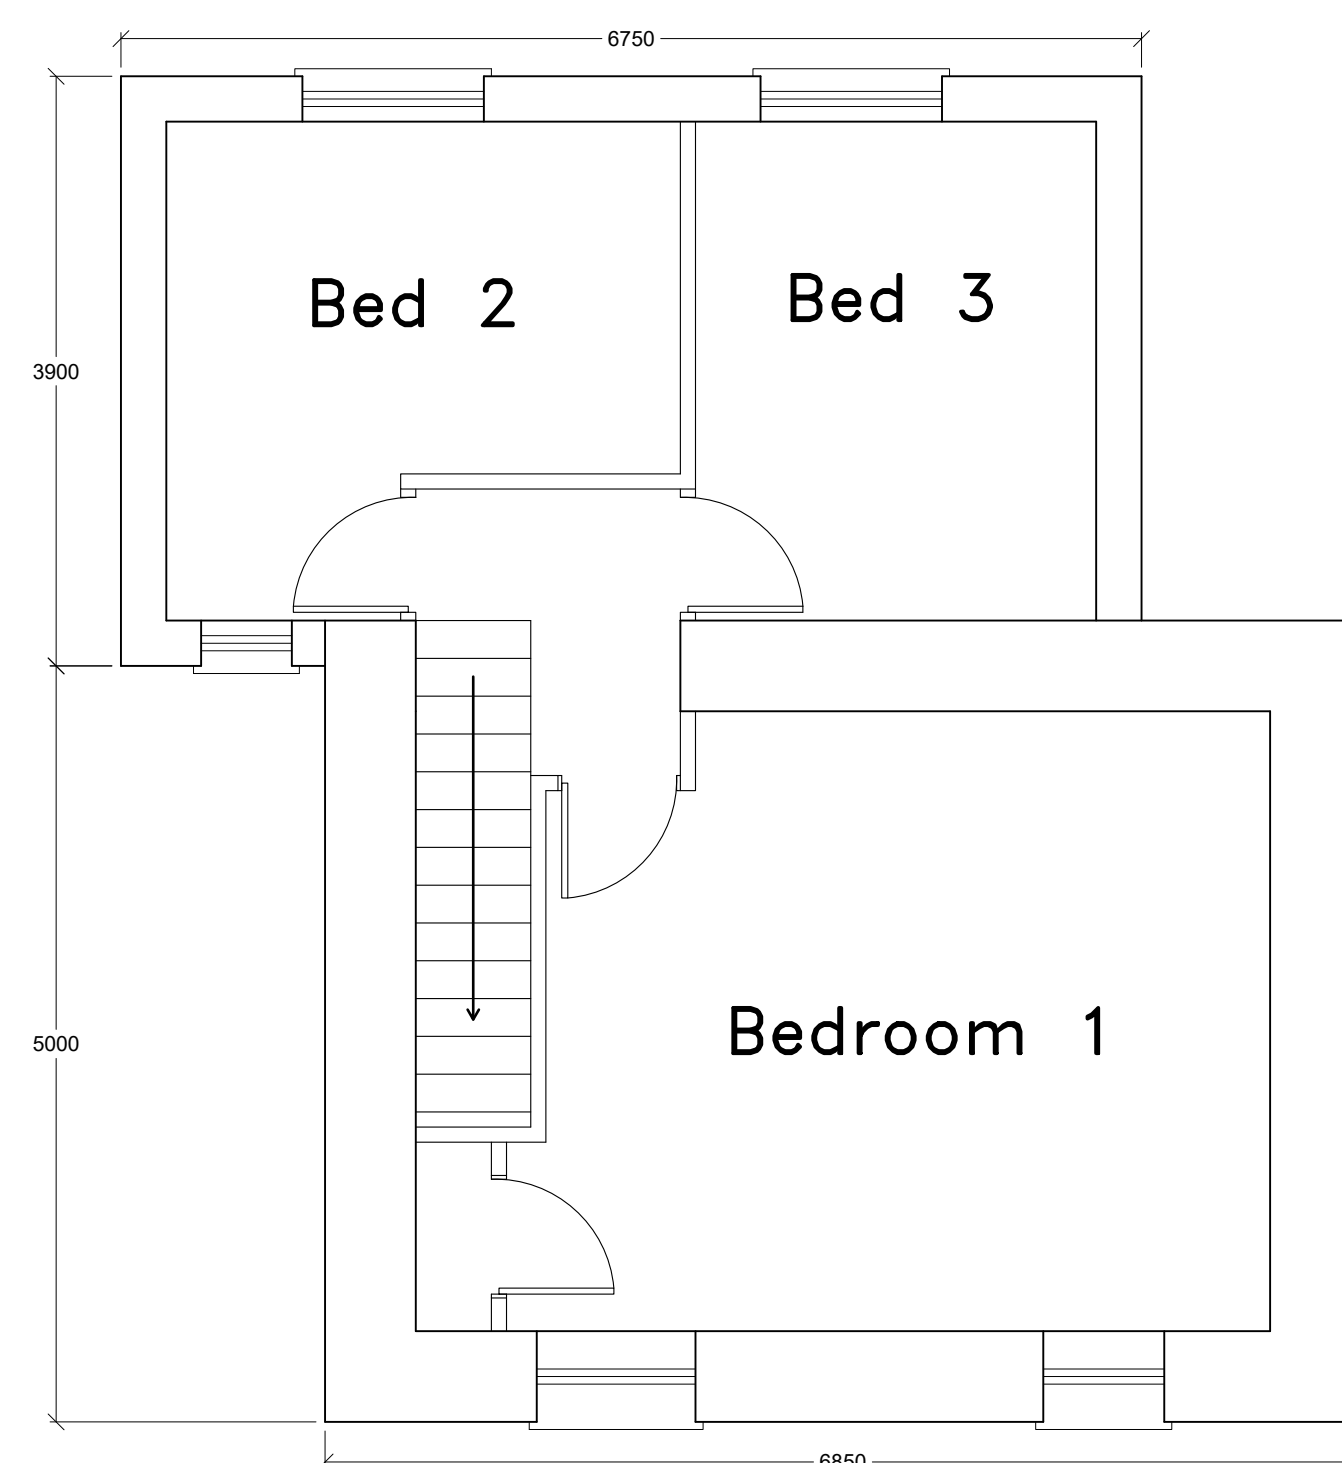


Existing First Floor

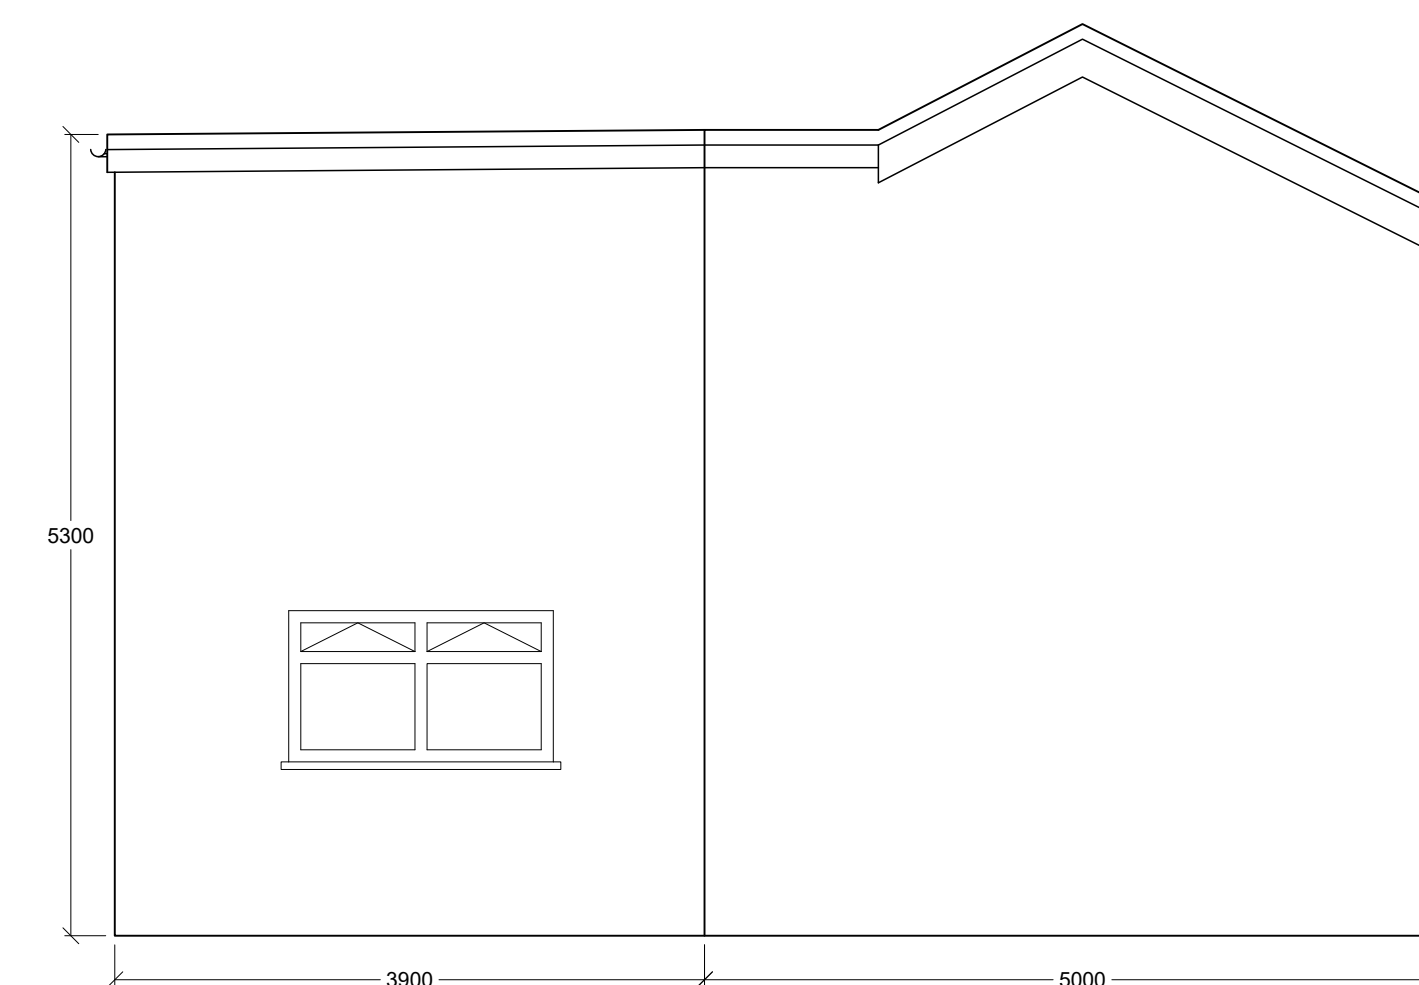

Existing Eastern Elevation

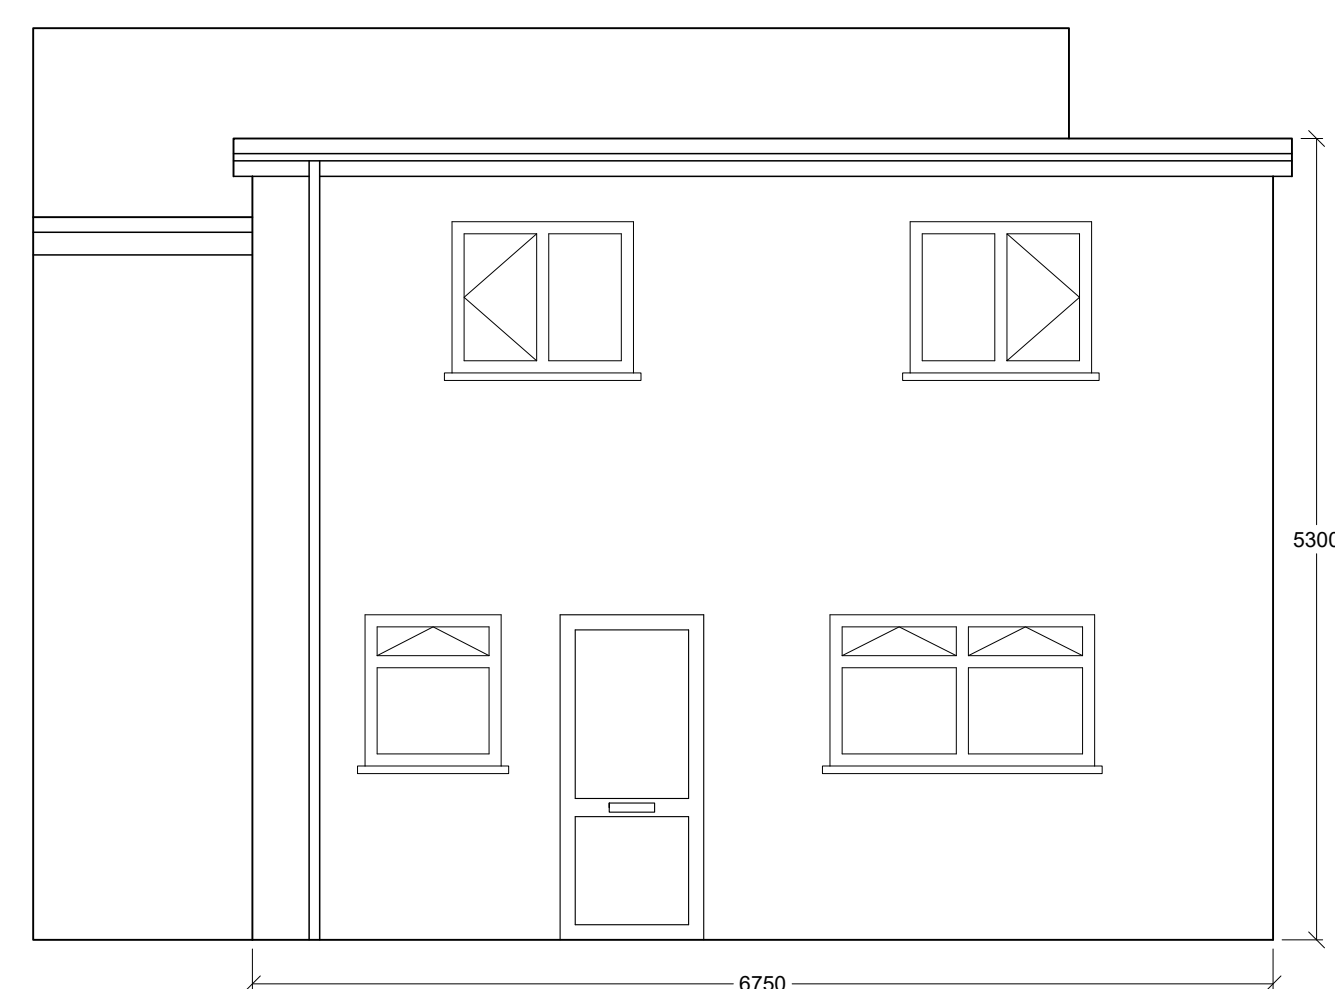

Existing Southern Elevation

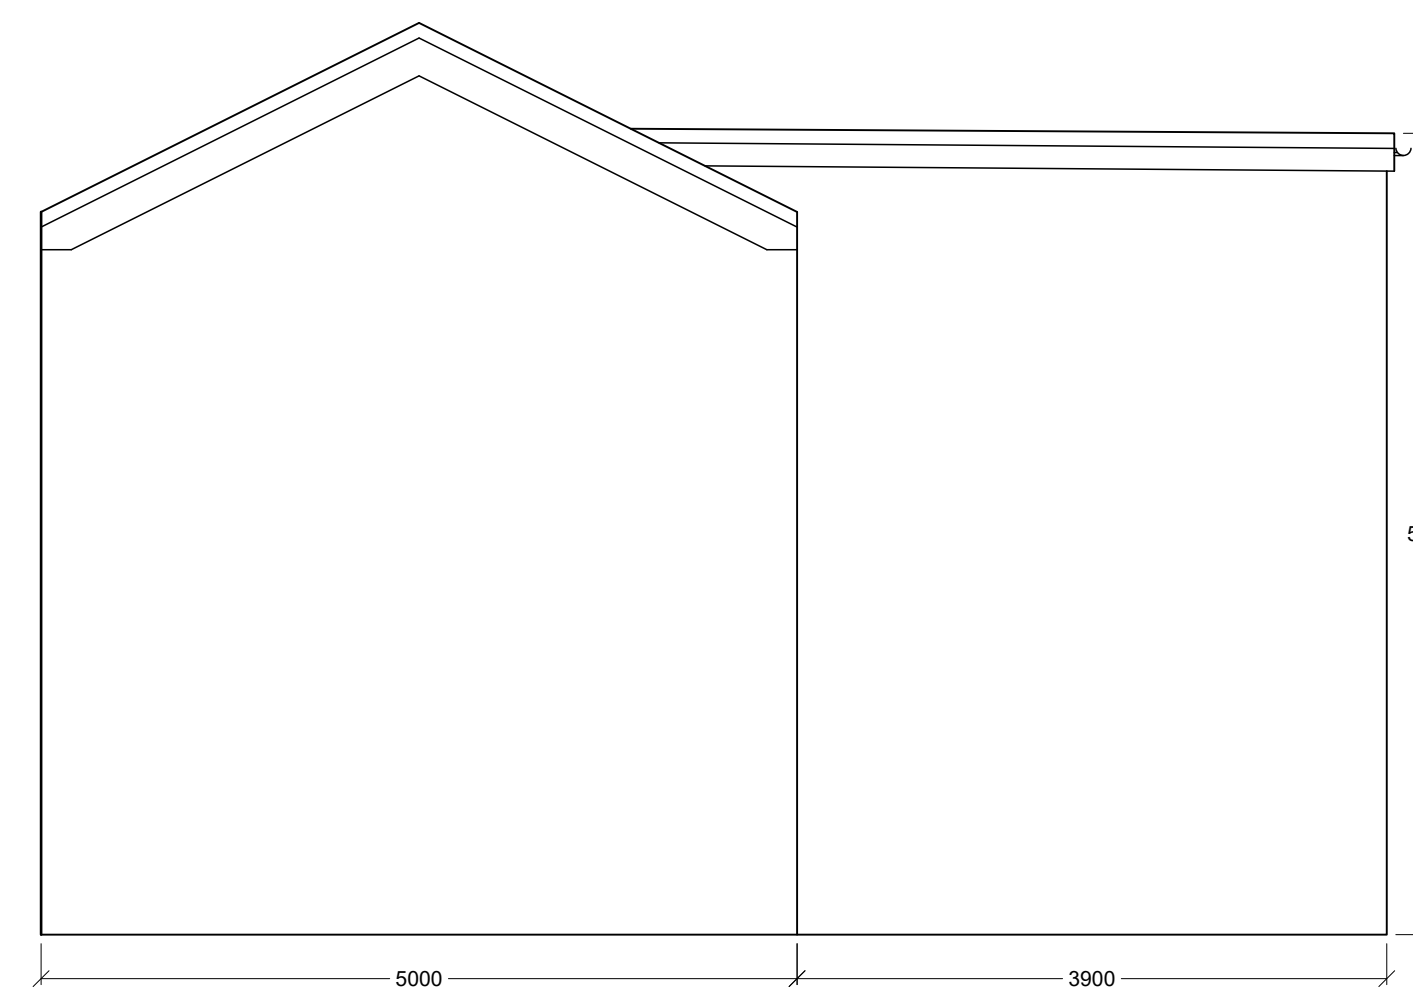

Existing Western Elevation

Proposed Double Extension
141 Heolgerrig Road
Merthyr Tydfil
CF48 1RE

Existing Floor Plans and Elevations

Scale 1:50 at @ A1 unless stated