



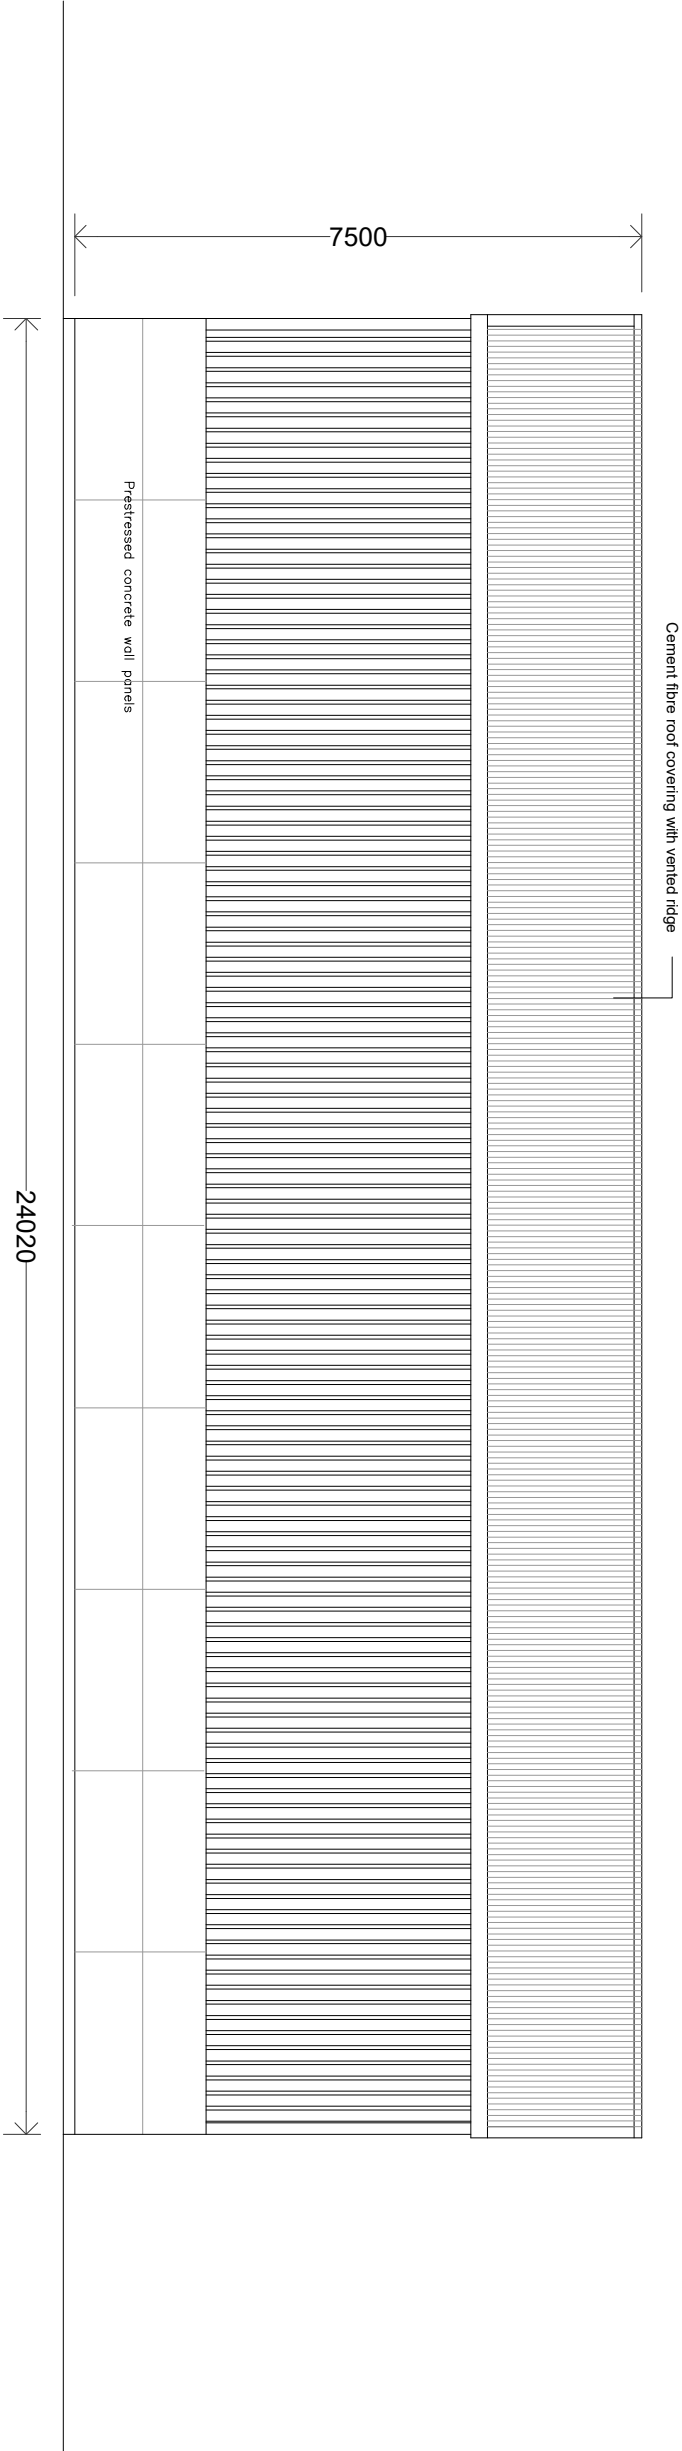

SIDE ELEVATION (SOUTH)

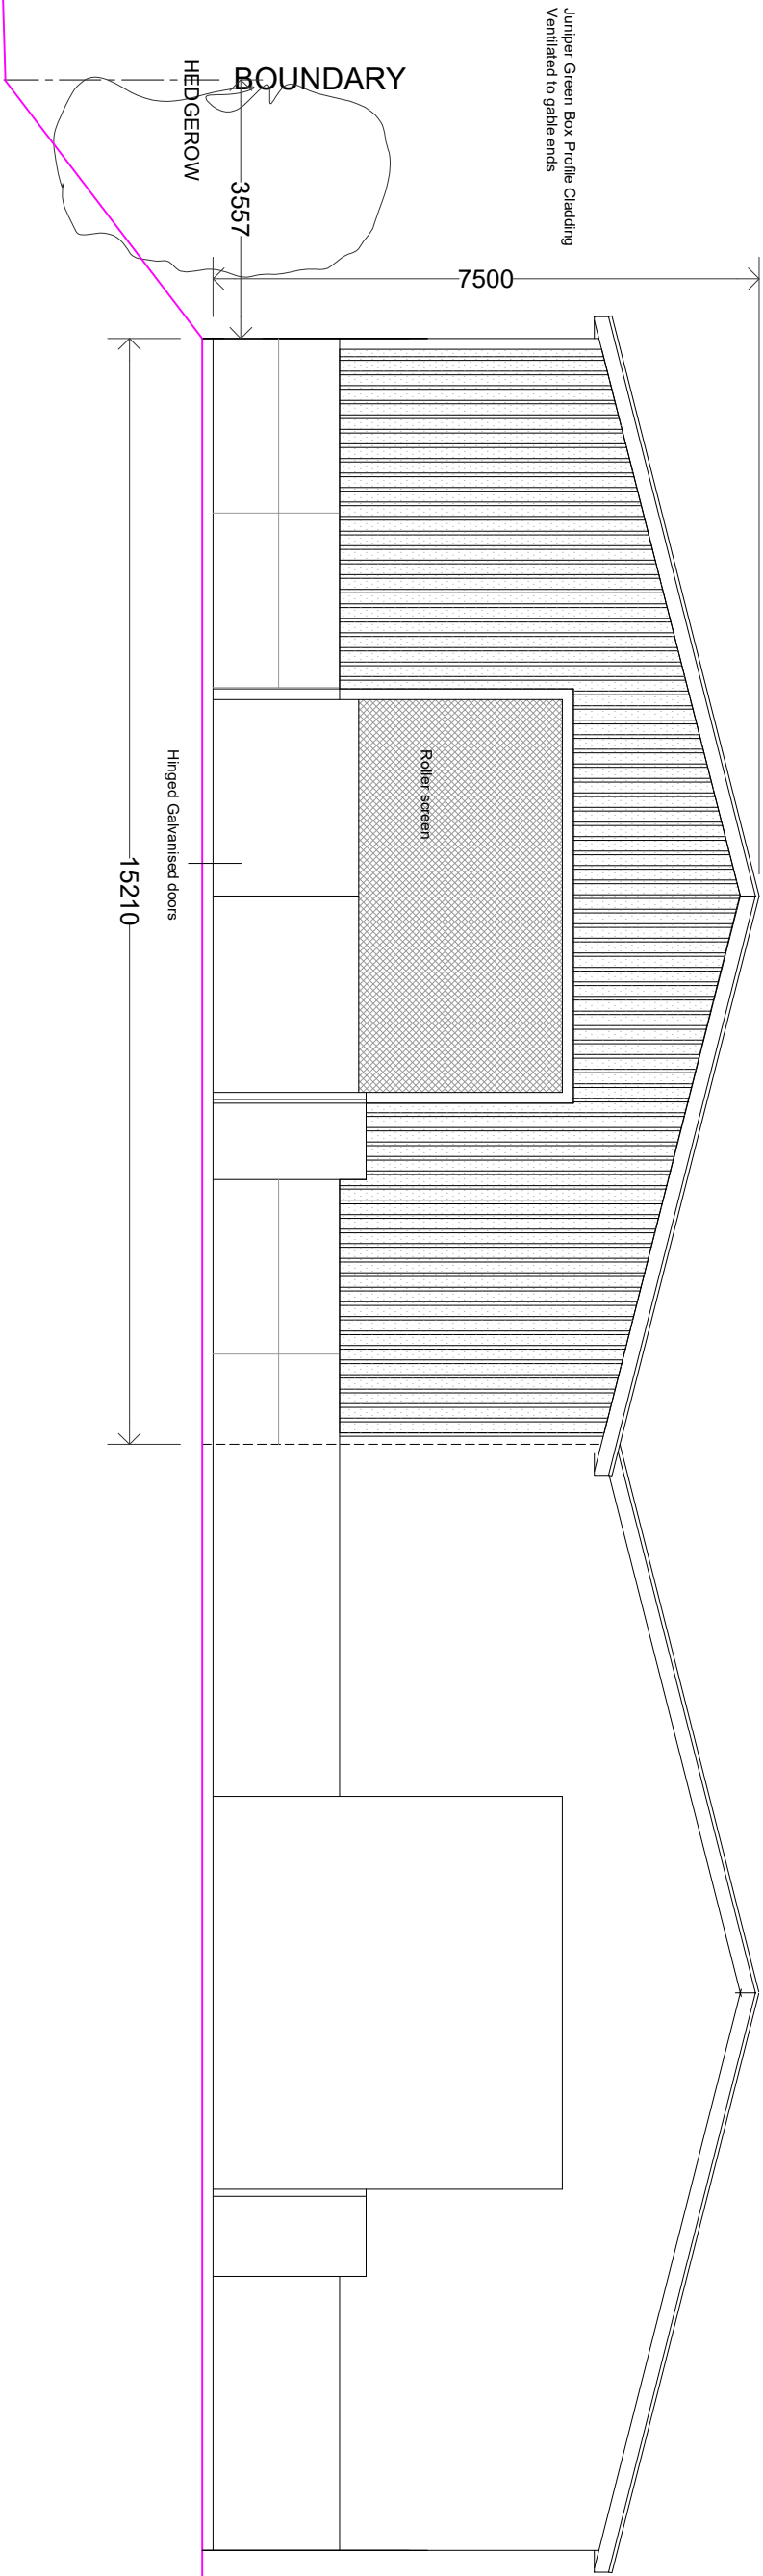

FRONT ELEVATION (EAST)



k.j.lloyd AADip, RIBA CHARTERED ARCHITECT		49 Coed Y Pŵl, Llantrudoch Caerphilly, CF83 3PT	
PROJECT LAND FORMERLY PART OF MEADOW SWEET FARM HIGH STREET TRELEWIS			
SCALE 1:100 @ A3		DATE MAY 2023	
DRAWN KL		Dwg NO. 02	
DRAWING PROPOSED STOCK SHED ELEVATIONS			

THIS DRAWING IS COPYRIGHT