




PROPOSED

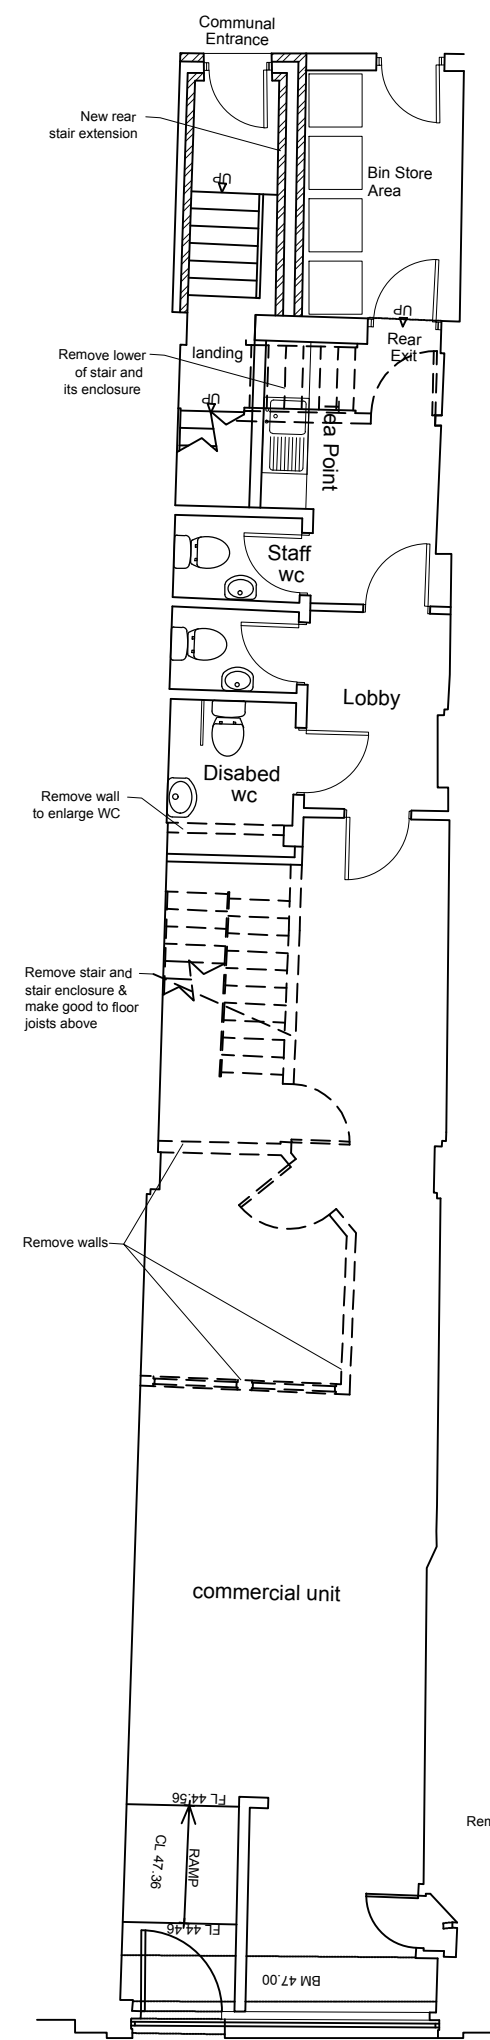


GROUND FLOOR

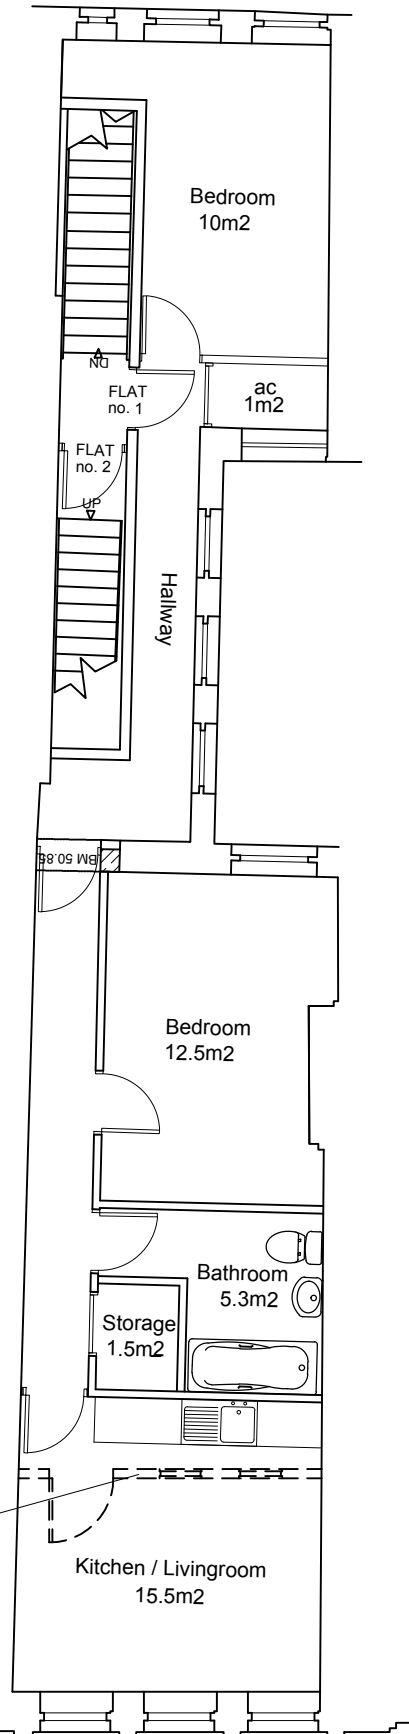


FIRST FLOOR

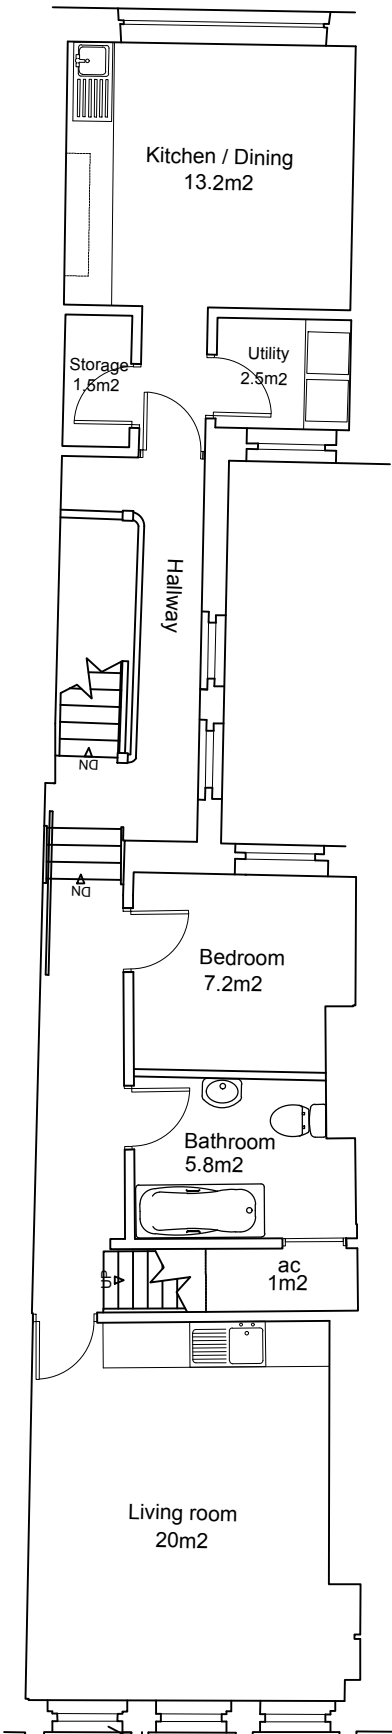


SECOND FLOOR

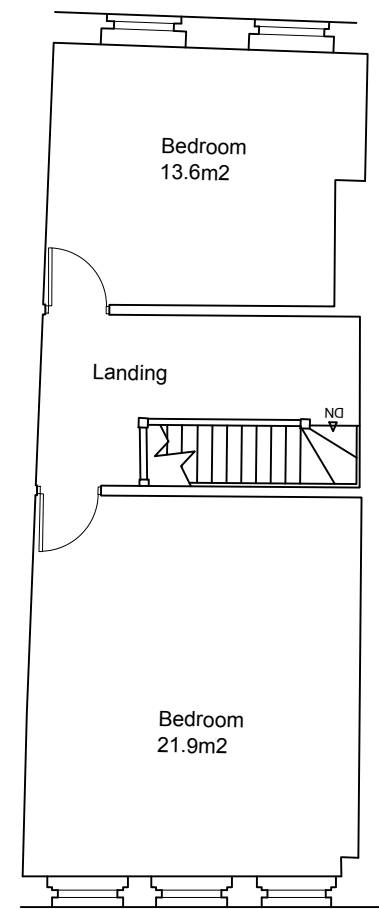


THIRD FLOOR

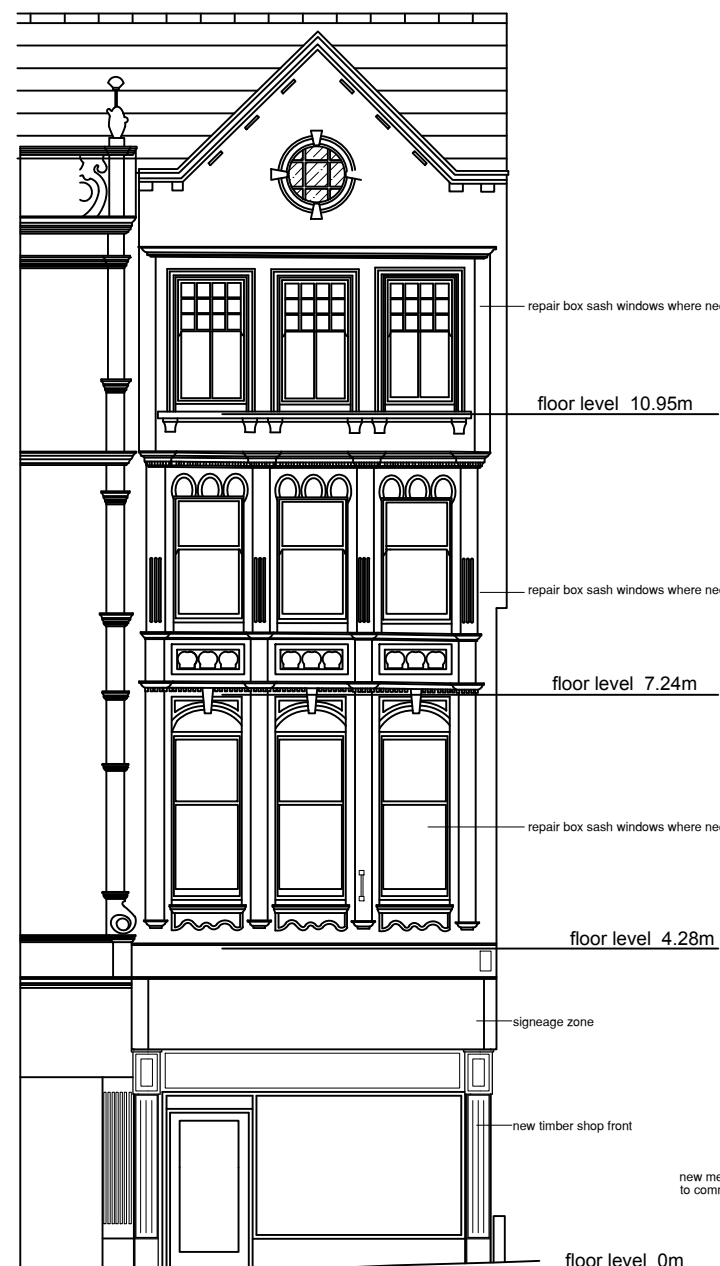

FRONT ELEVATION

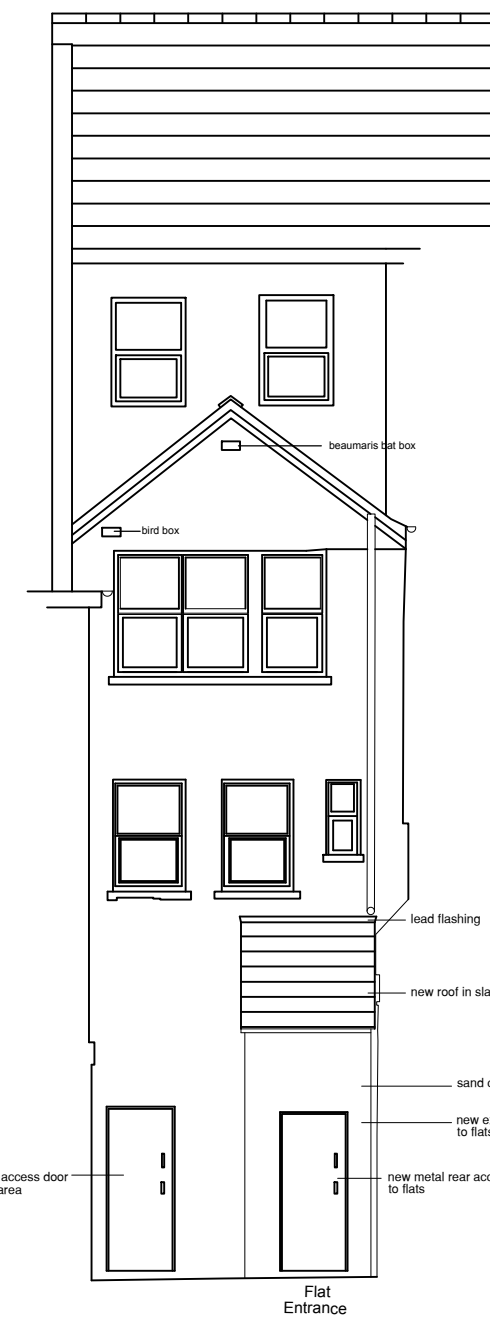

REAR ELEVATION

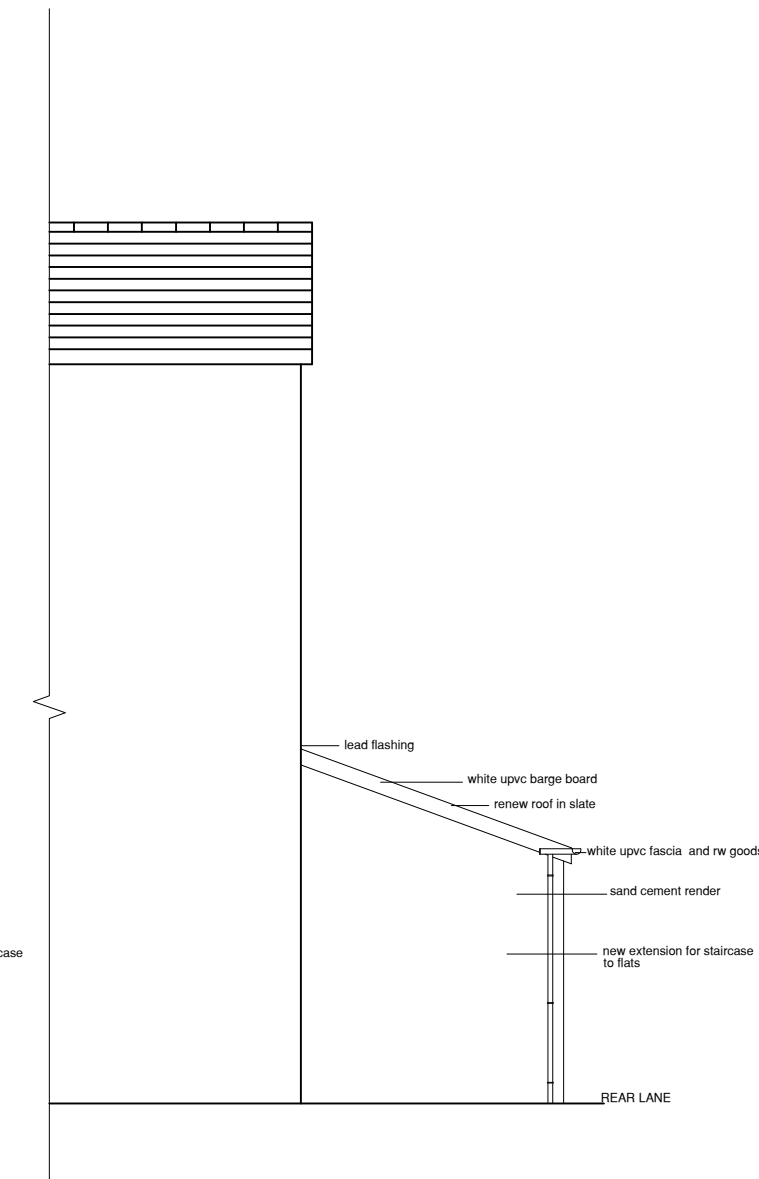

PART SIDE ELEVATION

THIS DRAWING IS COPYRIGHT © C

Ken Bateman
Chartered Surveyor
(R.S. (Hons.), MRICS, C. Build E. MCABE)

project
114 High Street
Merthyr Tydfil

title
Proposed Plans and elevations

Date: August 2026
Scale: A2@ 1:100
Drawn:

Drawing No.	Rev.
GA 002	A