




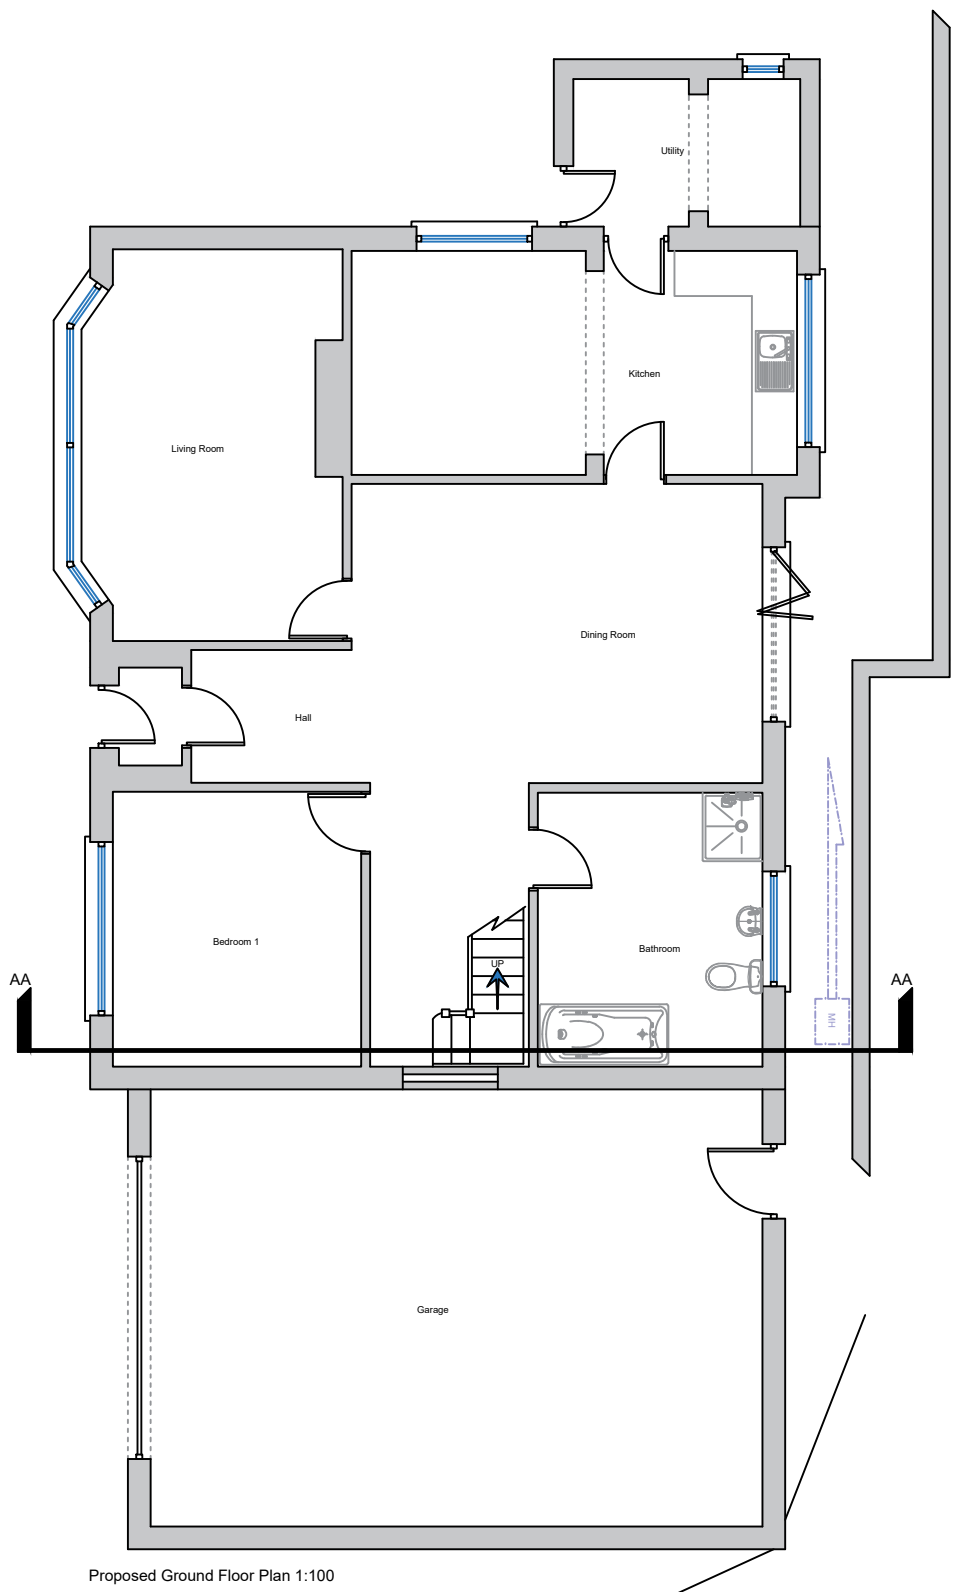


Proposed Ground Floor Plan 1:100

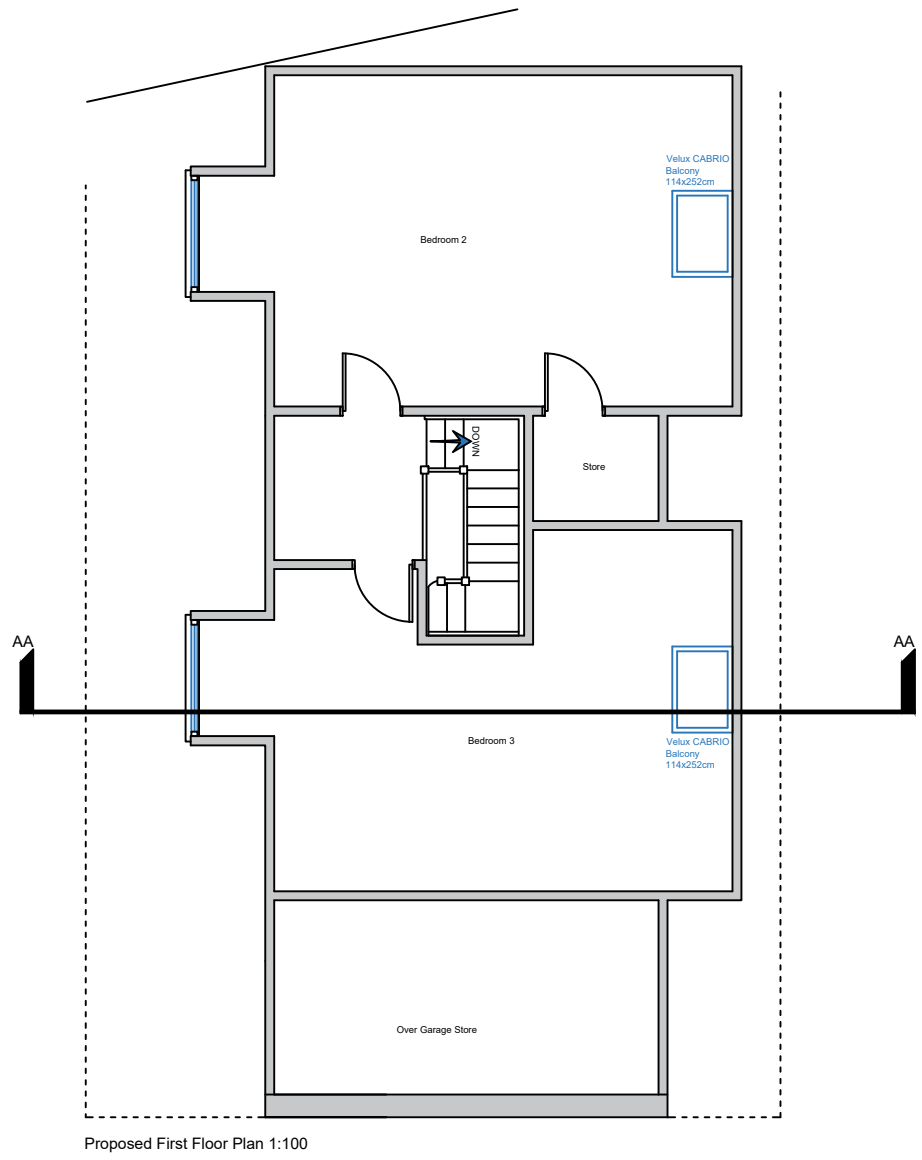


Proposed First Floor Plan 1:100

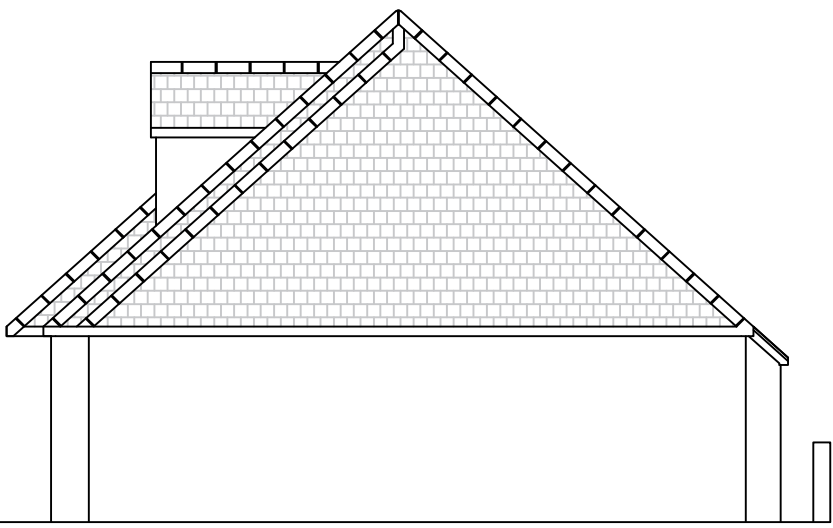


Proposed North East Facing Elevation

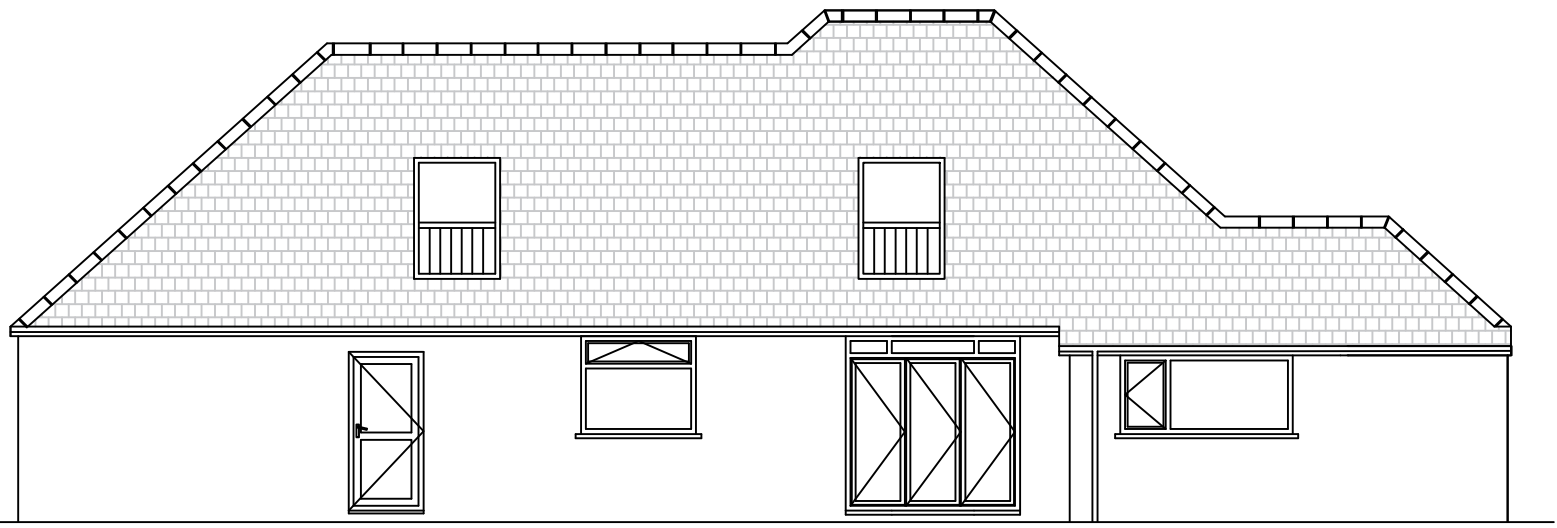


Proposed North West Facing Elevation

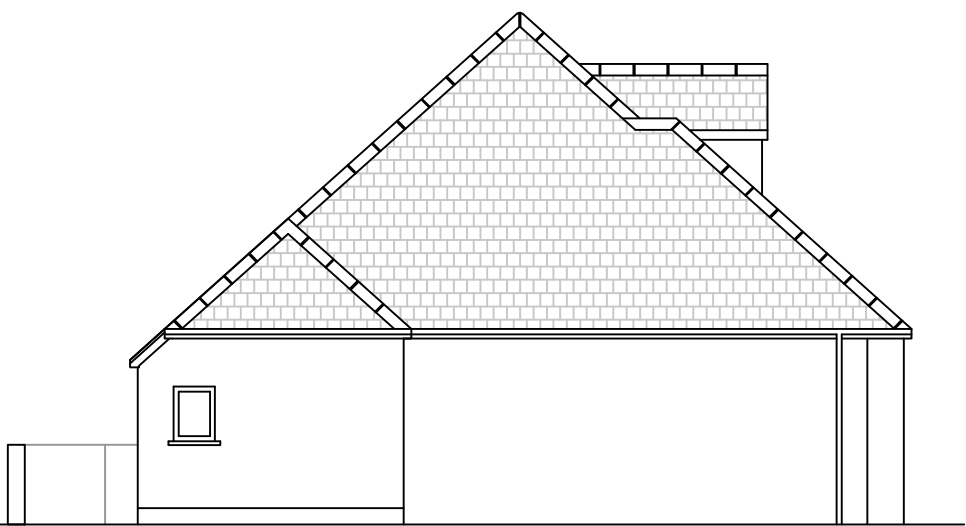


Proposed South West Facing Elevation

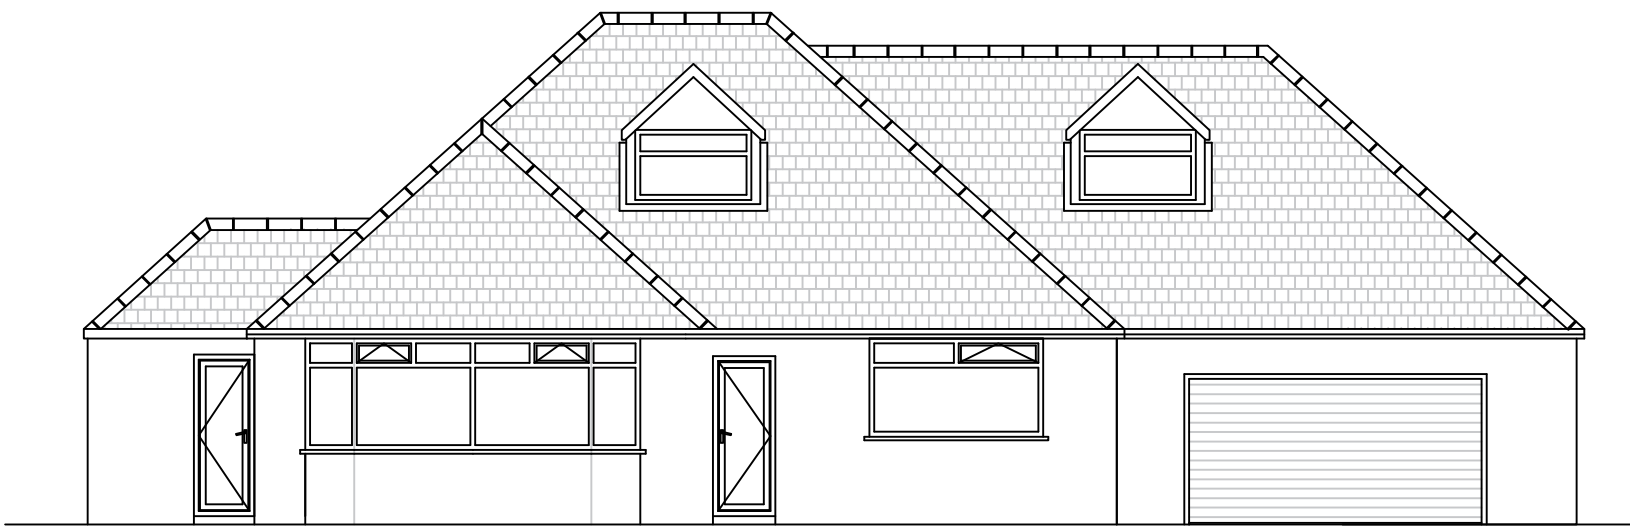

Proposed South East Facing Elevation

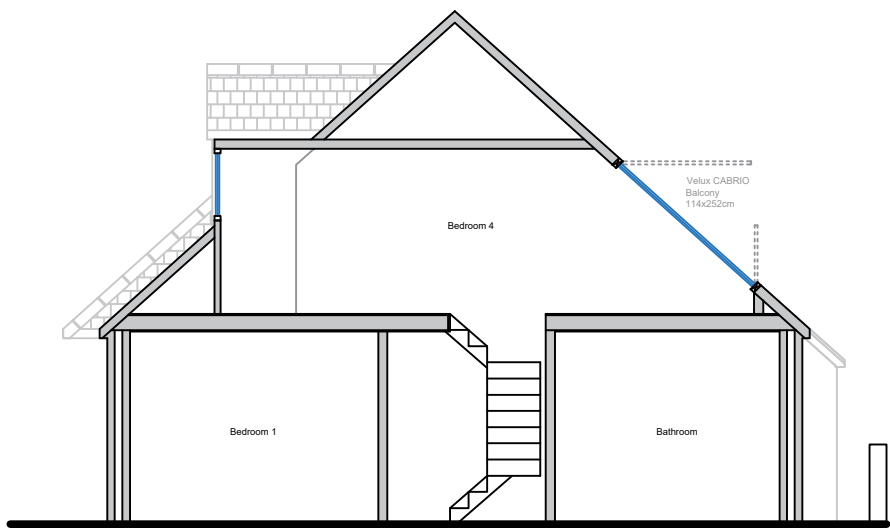

Proposed Section AA

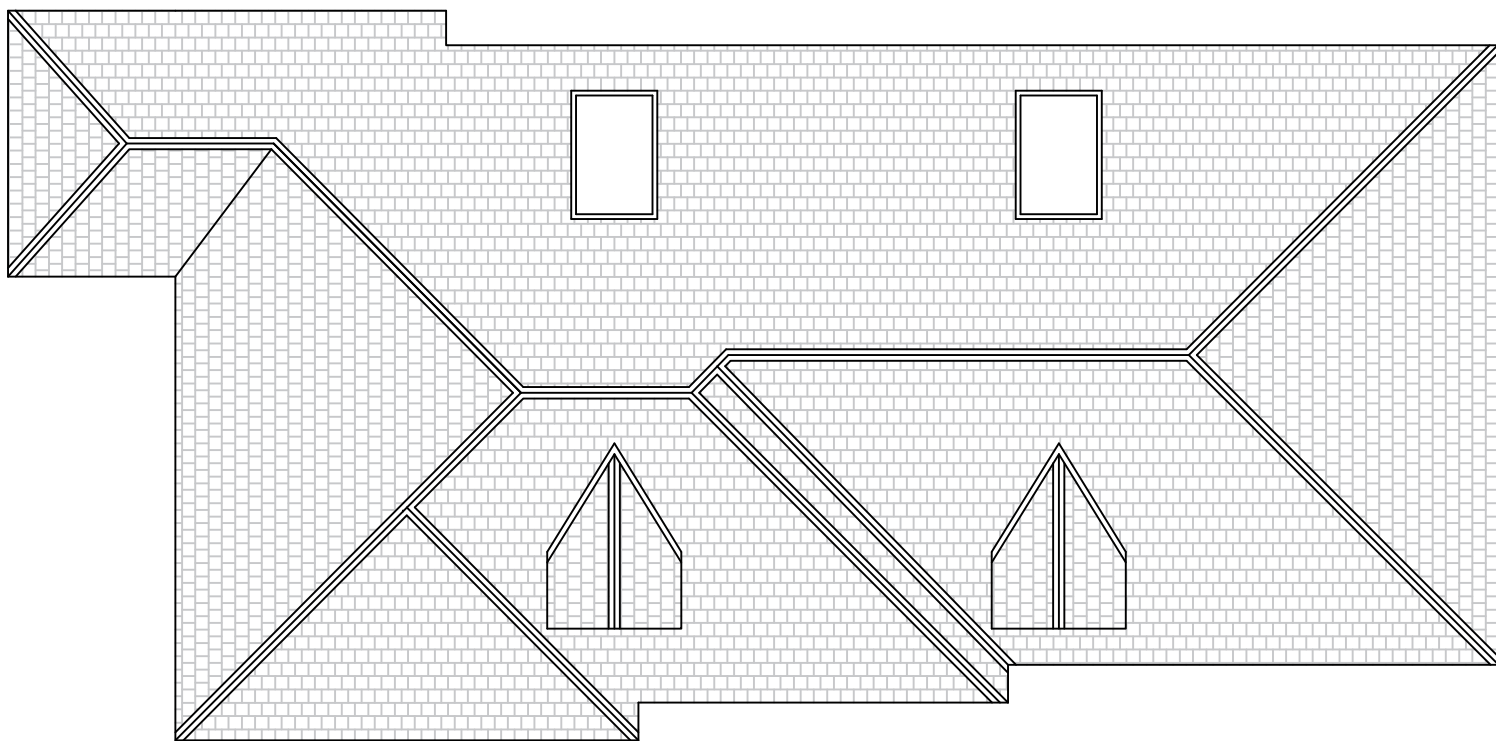

Proposed Roof Plan



Project Title: Ty Newydd, CF466SF	Drawing Title: Proposed Floor Plans, Elevations and Roof Plan	Client: Robert Green	Date: May 2021	Drawn By: SLM	Revision:
		Drawing Number: 0204 -03	Scale: 1:100 @ A2	Issue:	Revision Date: