


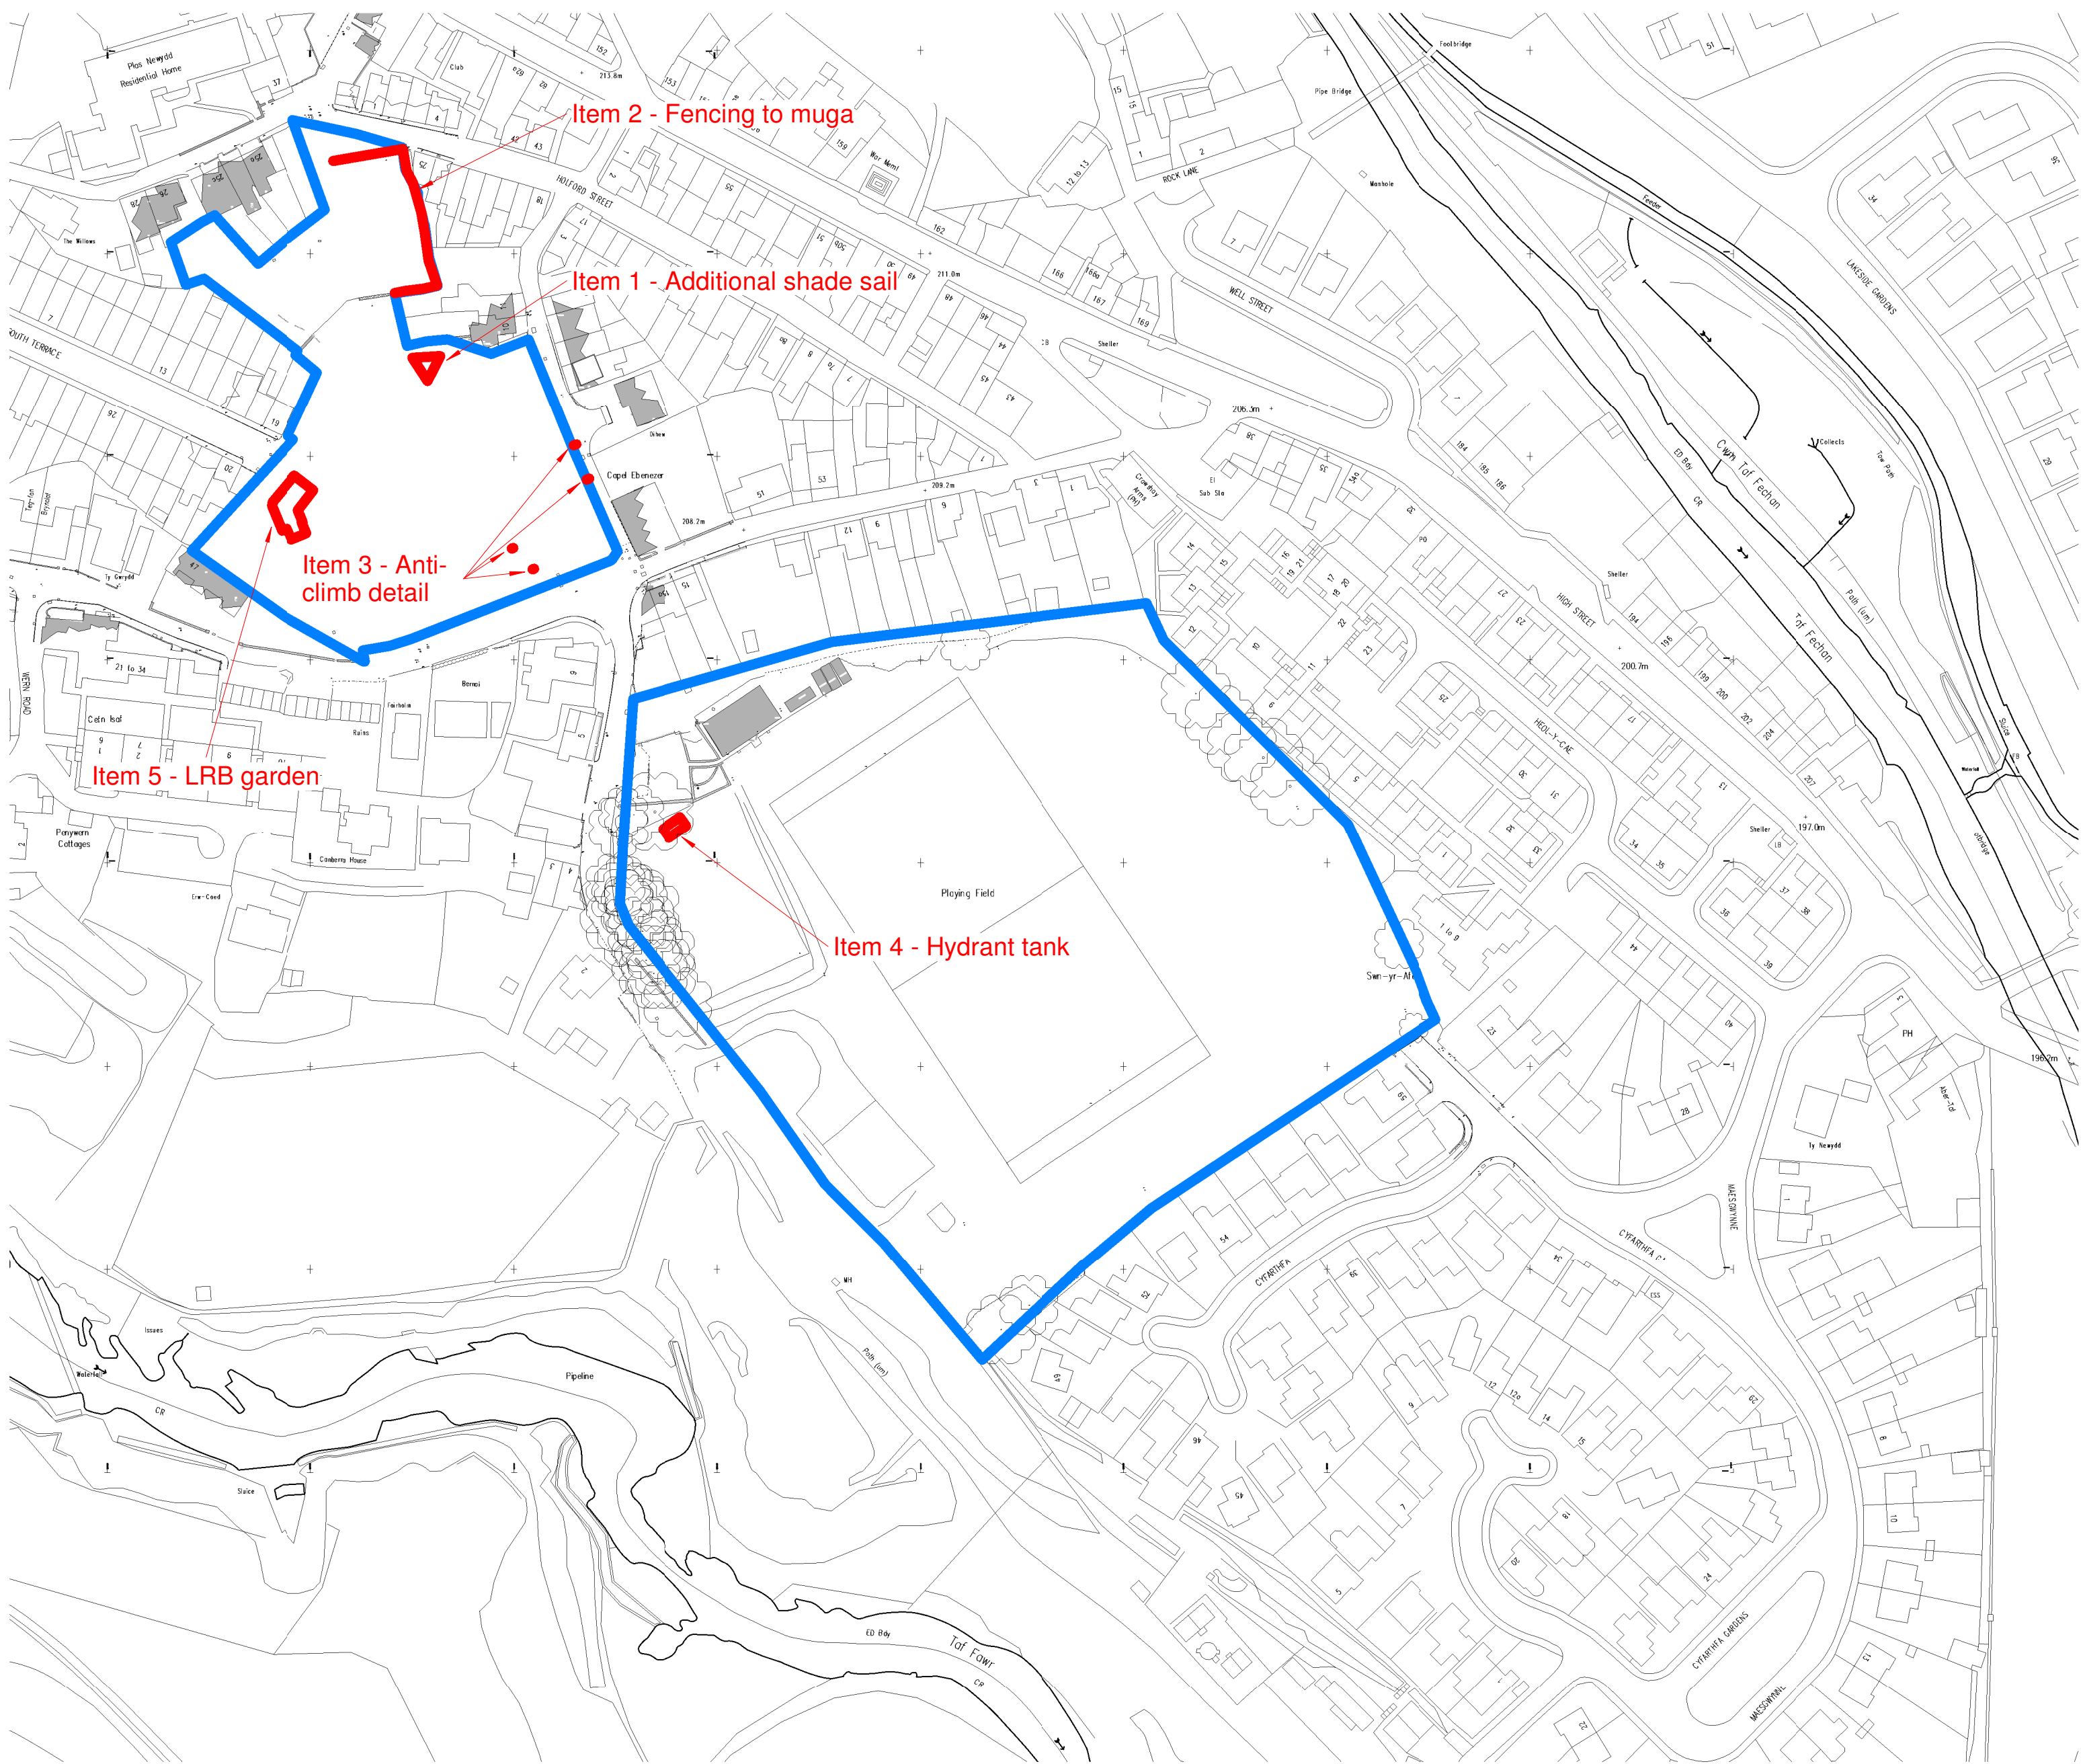

1 Site - Red & Blue Lines
1 : 1250

Five items included in the planning application:

- 1. Additional shade sail = 20.6m2
- 2. Fencing around muga = 3.1m2
- 3. Anti-climb detail (x4 locations) = 0.12m2
- 4. Hydrant tank = 14.18m2
- 5. LRB garden = 87m2

total m2 area = 125m2

SITE BOUNDARY PLAN:

- RED - FIVE AREAS OF DEVELOPMENT
- BLUE - OWNED BY THE APPLICANT

NOTE: Site plan shows the proposed school development as per application number P/18/0311 and subsequent applications to discharge conditions.

Rev	Description	Drawn	Checked	Date Issued
P1	Planning	CM	LG	20.03.20
C1	New planning application for x5 items	LG	LG	05.05.21

Drawn	Author	Austin-Smith:Lord LLP Architects Designers Planners Landscape Architects one Dunleavy Drive Cardiff CF11 0SN t +44 (0)2920 225 208
Date	Issue Date	
Scale @ A2	1 : 1250	
Status	S2	e cardiff@austinsmithlord.com Drawings and models powered by Austin-Smith:Lord LLP BIM using AutoDesk Revit

Austin-Smith:Lord			
Project Ysgol Y Graig, Merthyr Tydfil			
Description Site Boundaries			
Job No.	Drawing No.	Revision	C1
119005	YYG- ASL- 00- XX- DR- L- 9019		