



210124

MITCBC
PLANNING DEPARTMENT
- 8 APR 2021
RECEIVED

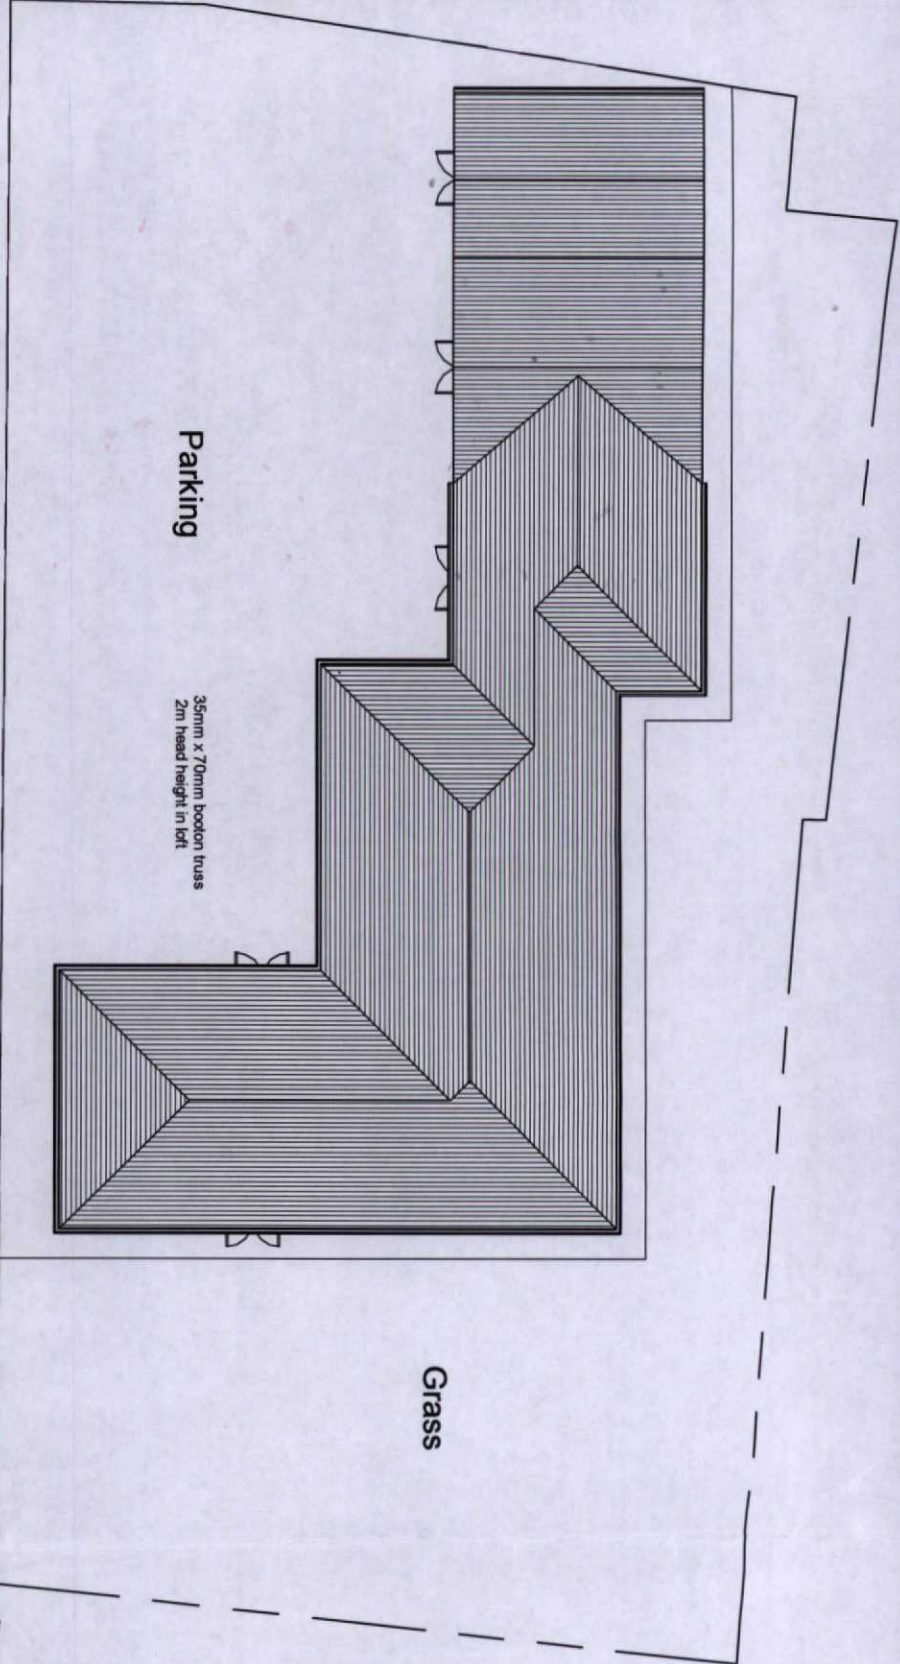

1 Existing Site Plan
1 : 200

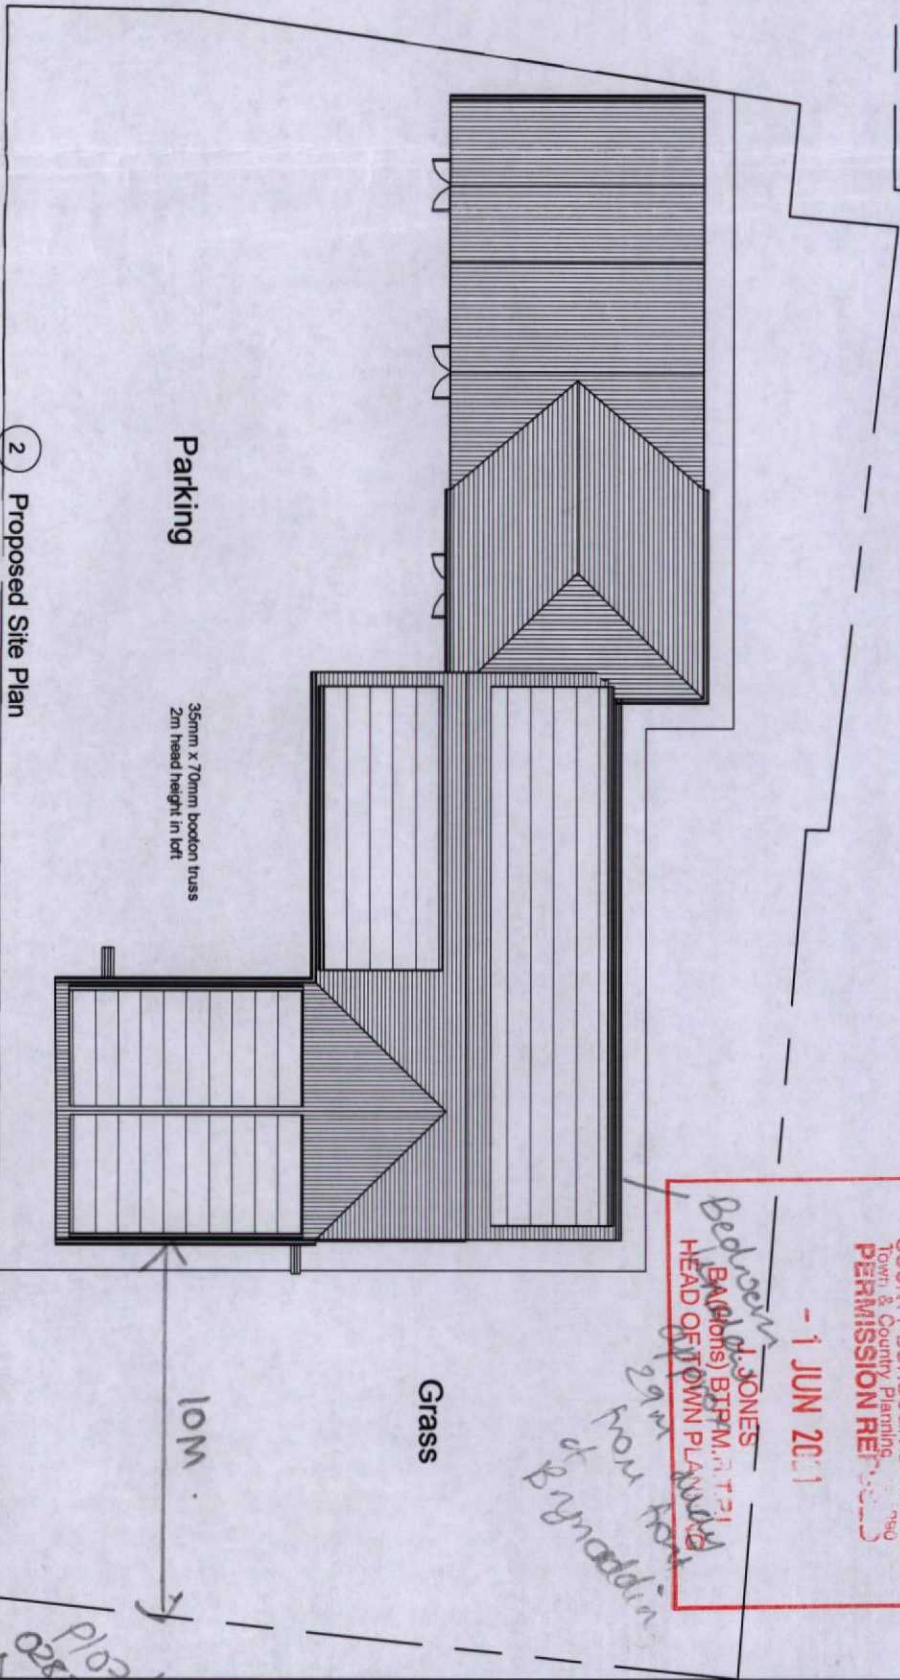

2 Proposed Site Plan
1 : 200

MERTHYR TYDFIL
COUNTY BOROUGH
COUNCIL
OFFICE COPY
PLEASE DO NOT
REMOVE
MERTHYR TYDFIL
COUNTY BOROUGH COUNCIL
Town & Country Planning
PERMISSION REF: 2021/00000000
- 1 JUN 2021
Bedwyn Jones
Boroughs BIRM. 2121
HEAD OF TOWN PLANNING
29m from foot of Bynoddin



Paul James
Managing Director
Direct Line: 07801 565334
info@ecasgroup.co.uk
www.ecasgroup.co.uk

Master Builders

ISO 9001

Constructionline

CHAS

Electrical Safety Register

ecas group

Ecas Property Services,
The Arches, Merthyr Tydfil, CF47 0YS.
Mob 07810 565334
Email: info@ecasgroup.co.uk

PURPOSE OF ISSUE		CHECKED BY	DRAWN BY	DRAWING NUMBER	SCALE (@ A3)
Planning Approval		JH	PH	WS-03	1 : 200
PROJECT	ADDRESS				
Dormer Conversion	Woodstock, Somerset Lane, Merthyr Tydfil, CF48 2PA				
SHEET	Site Plans				
		Rev No	Issue	Description	Date
		A			23/03/2021

This Drawing is Copyright,
Dimensions to be checked on site
and not scaled from this drawing