



210124

RECEIVED
PLANNING DEPARTMENT
- 8 APR 2021
Brick

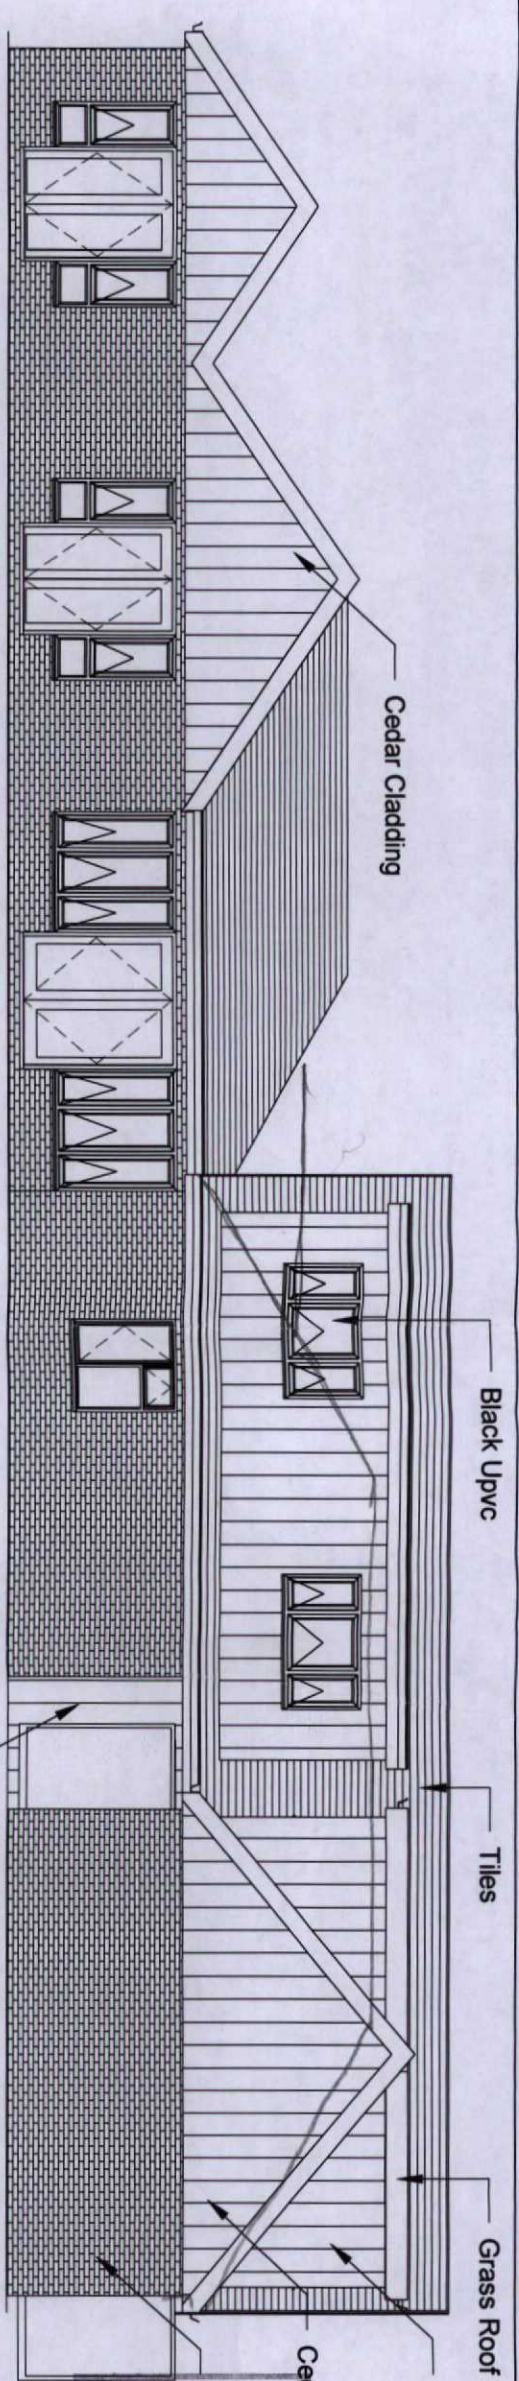


1 Proposed Front Elevation
1 : 100


5.85m
to ridge
Cedar Cladding

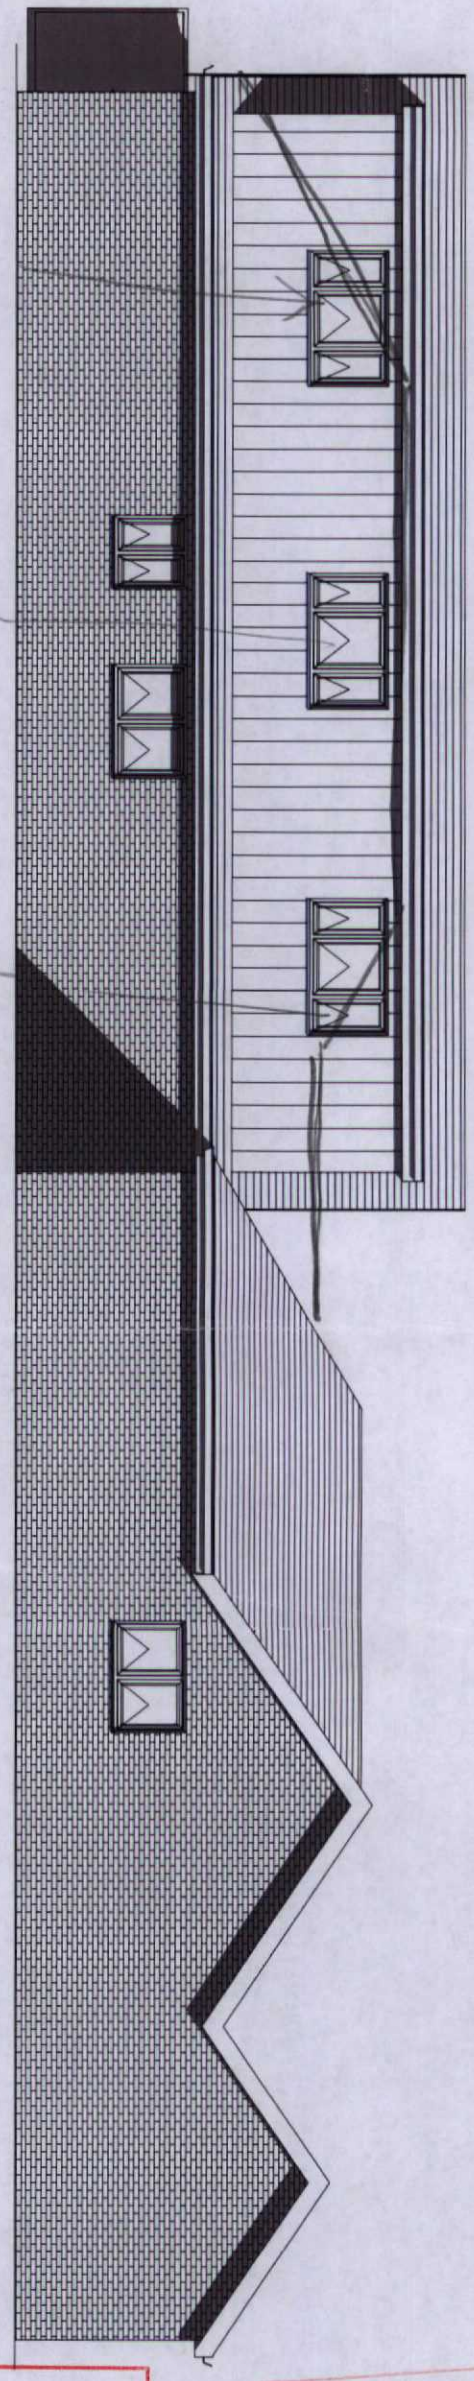

2 Proposed Rear Elevation
1 : 100

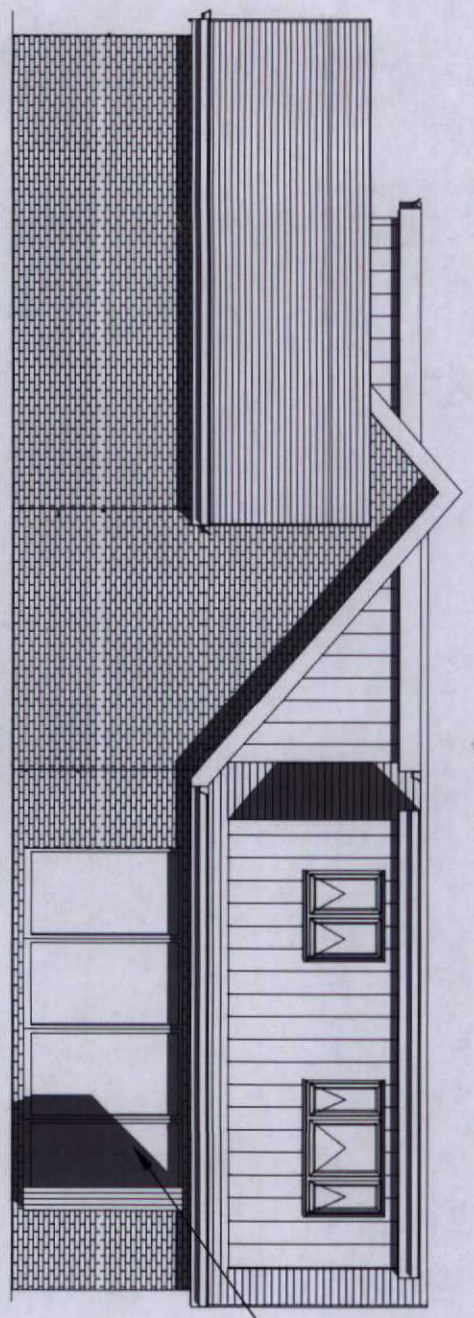

3 Proposed Side 1 Elevation
1 : 100

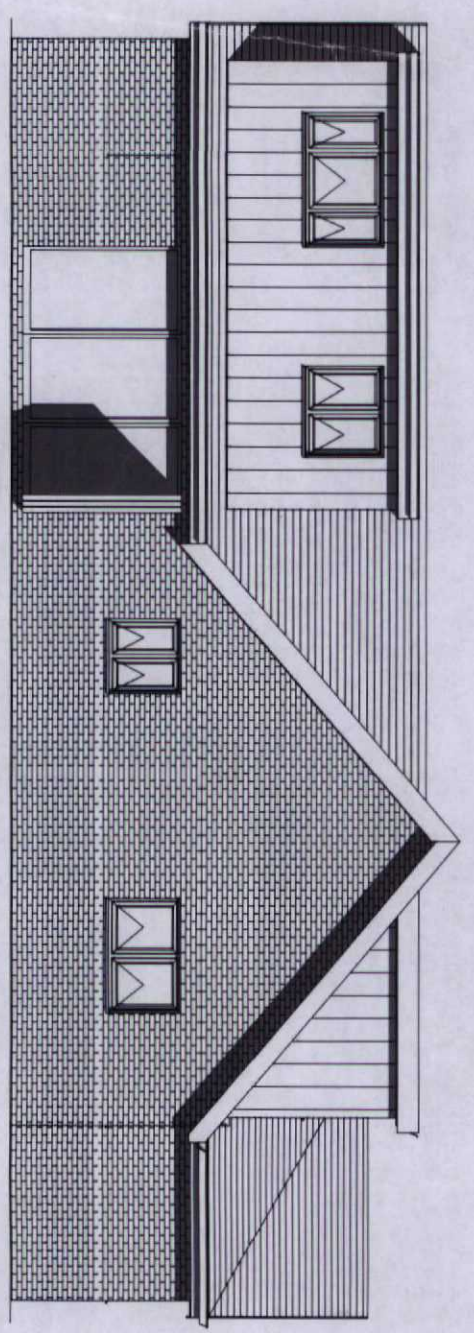

4 Proposed Side 2 Elevation
1 : 100

MERTHYR TYDFIL
COUNTY BOROUGH
COUNCIL
OFFICE COPY
PLEASE DO NOT
REMOVE

MERTHYR TYDFIL
COUNTY BOROUGH COUNCIL
Town & Country Planning
PERMISSION REFUSED
- 1 JUN 2021
J. JONES
BA(Hons) BTP M.A.R.T.P.I
HEAD OF TOWN PLANNING

ecas group

Paul James
Managing Director
Direct Line: 07800 565334
Email: paul@ecasgroup.co.uk
www.ecasgroup.co.uk

ecas group
The Arches, Merthyr Tydfil, CF47 0YS.
Mob 07810 565334
Email: info@ecasgroup.co.uk

Ecacs Property Services.
The Arches, Merthyr Tydfil, CF47 0YS.
Mob 07810 565334
Email: info@ecasgroup.co.uk

PROJECT
Dormer Conversion
Proposed Elevations

CHECKED BY JH
DRAWN BY PH
DRAWING NUMBER WS-06

ADDRESS
Woodstock, Somerset Lane, Merthyr Tydfil,
CF48 2PA

SCALE (@ A3)
1 : 100

Rev No	Issue	Description	Date
A			23/03/2021