

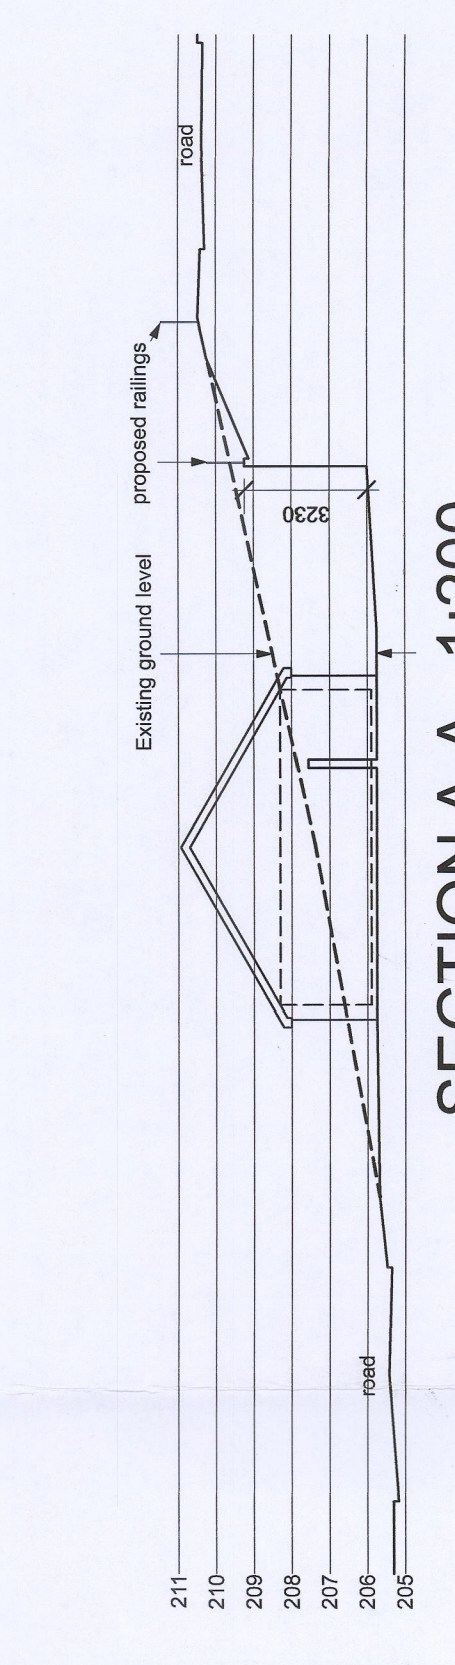


SECTION B-B 1:200

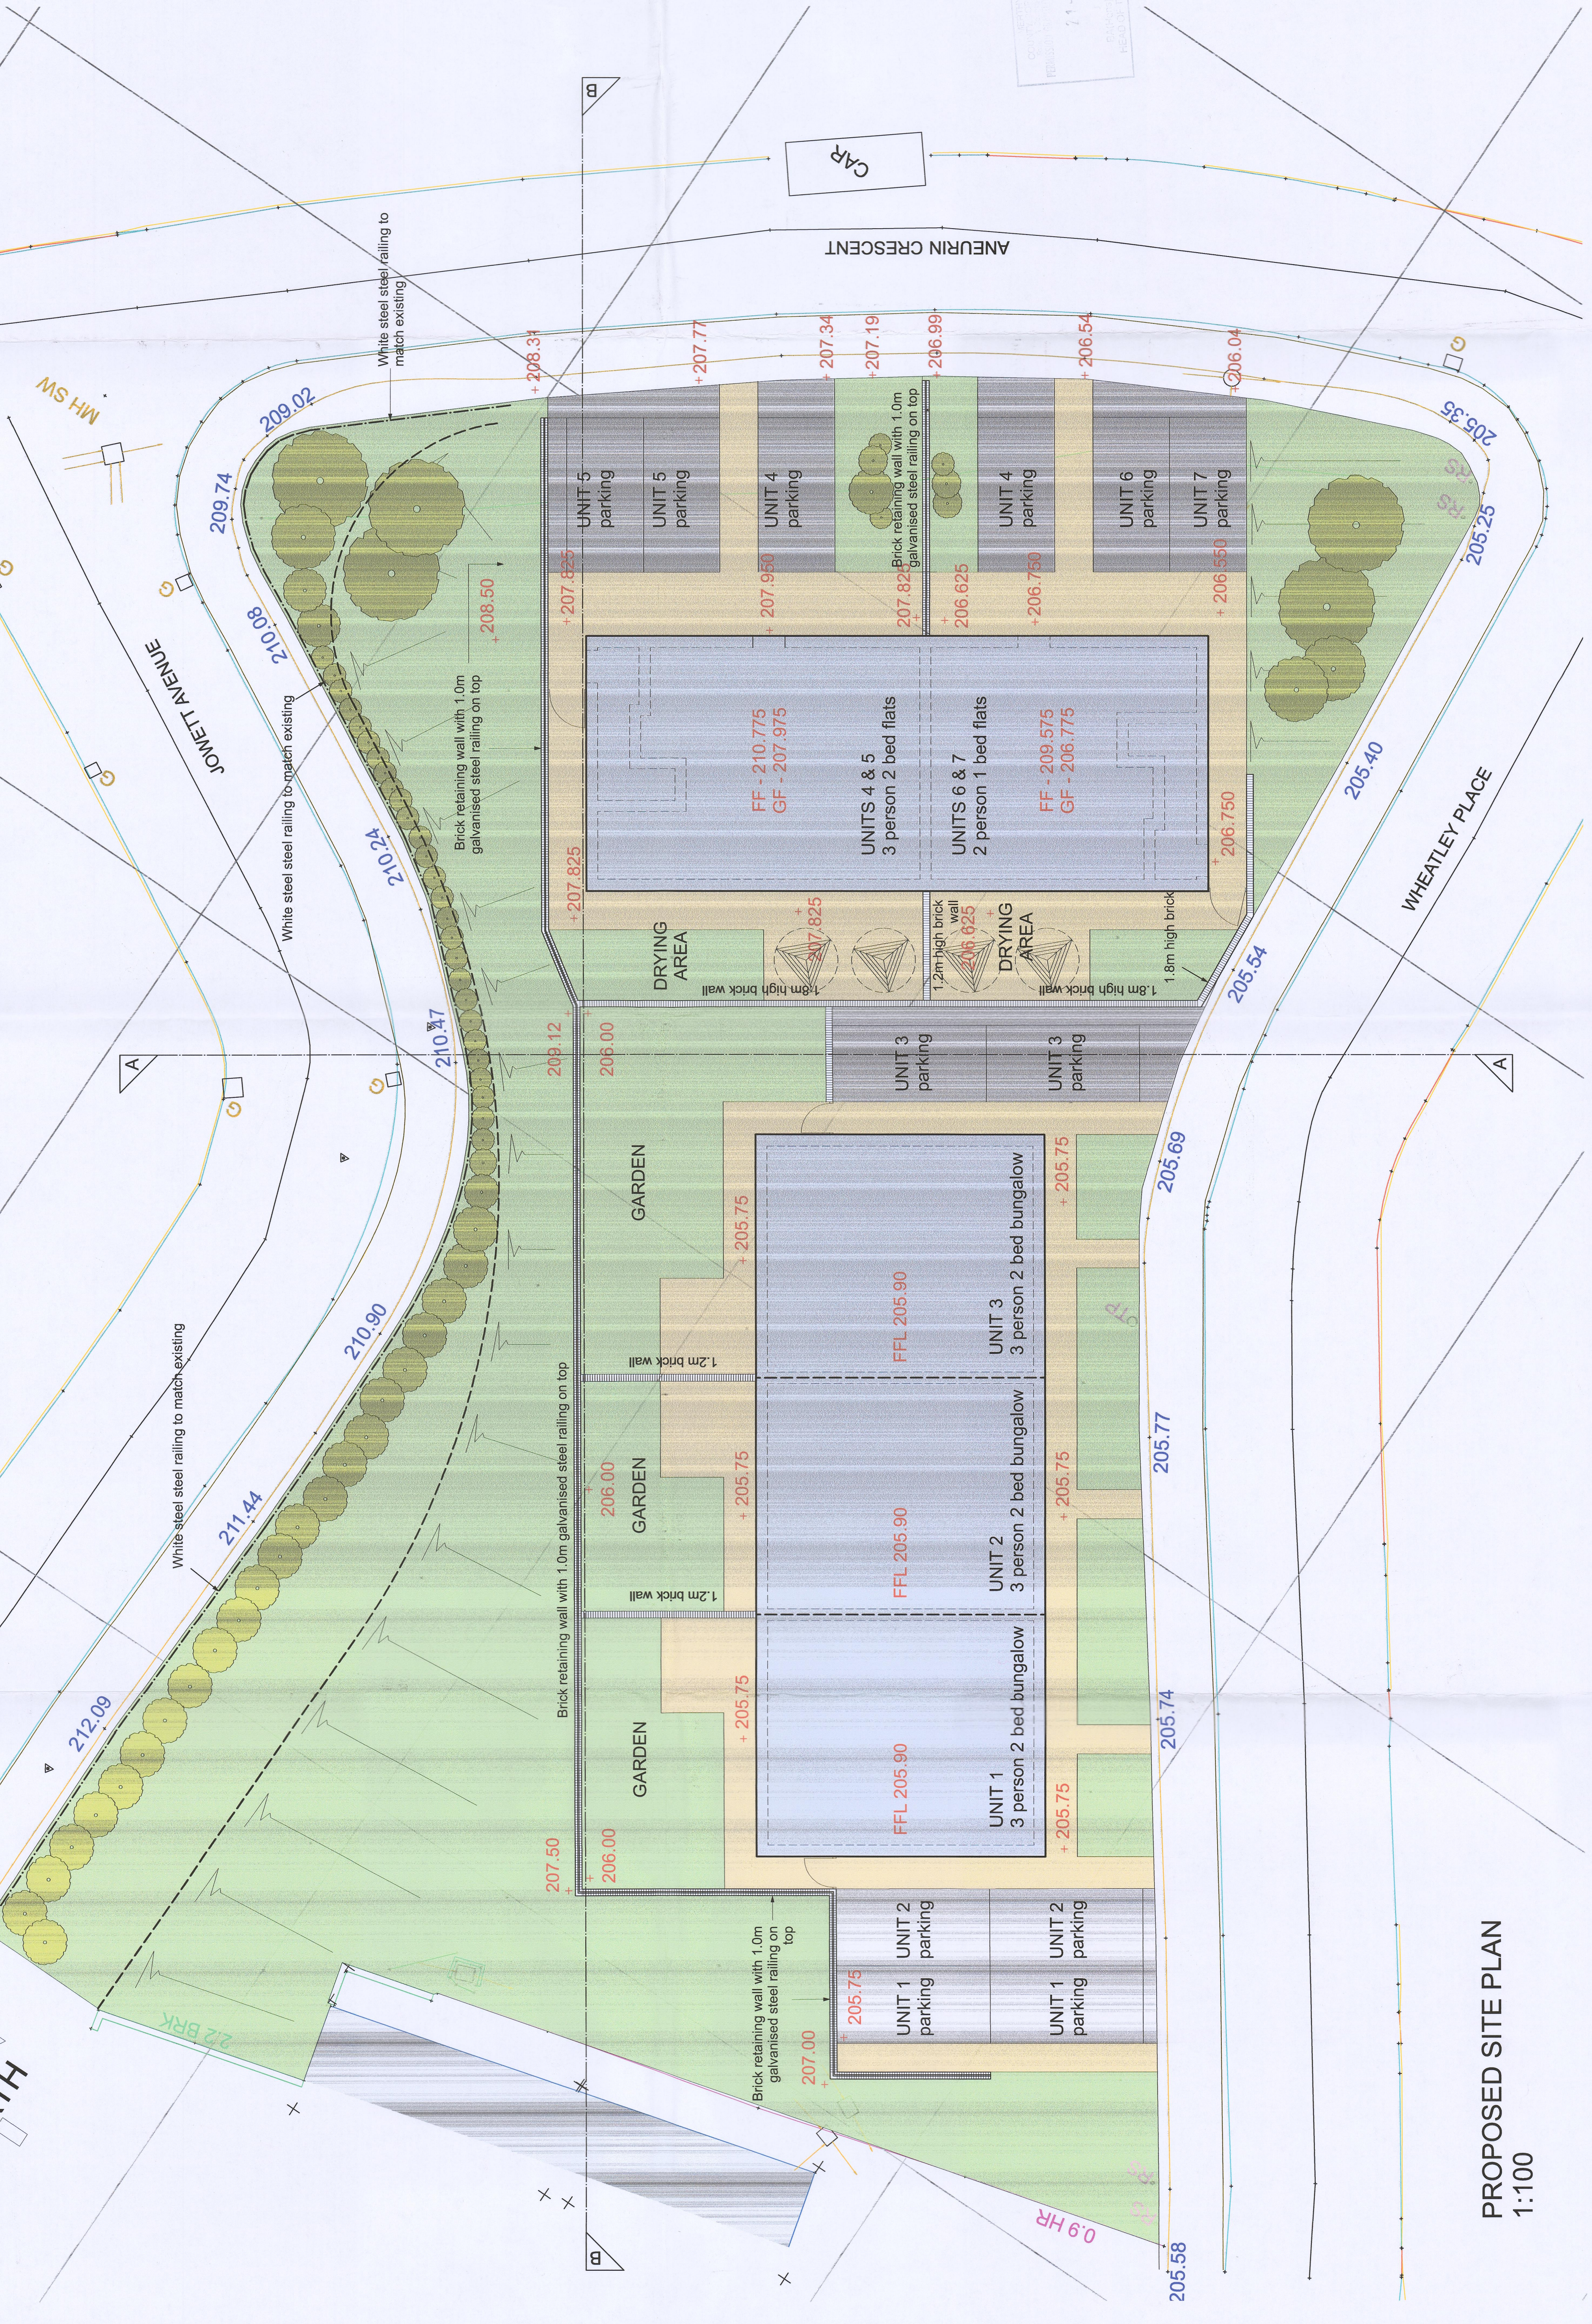

SECTION A-A 1:200

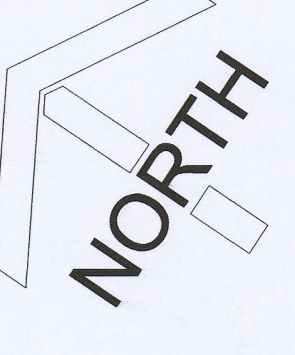

PROPOSED SITE PLAN
1:100

210371

MTGEC
PLANNING DEPARTMENT
25 OCT 2021
PROCESSED

MERTHYR TYDFIL
COUNTY BOROUGH
30 ANGL
OFFICE
PLANNING
RECEIVED

PLANNING DEPARTMENT
21 JULY 2021
RECEIVED

This drawing is the property of Paul Overton Architects and should not be used for any other purpose without the written consent of Paul Overton Architects. It is the responsibility of the client to ensure that the drawing is used for the purpose intended and that it is not used for any other purpose without the written consent of Paul Overton Architects.	
Do not scale off this drawing.	
All heights, levels, sizes and positions are to be checked on site before any work is undertaken.	
PAUL OVERTON ARCHITECTS 54, WHEATLEY STREET MERTHYR TYDFIL CF37 2ND TEL: 01443 271104 FAX: 01443 271105 paul@pauloverton.co.uk	
Client	Mertthyr Valleys Homes
Project	Development at Aneurin Crescent, Mertthyr Tydfil
Drawing Title	Proposed Site Plan 5
CAD ref	Drawn MST
Date	August 2018
Scale	1:100 @ A1
Project No	7858
Revision	10