
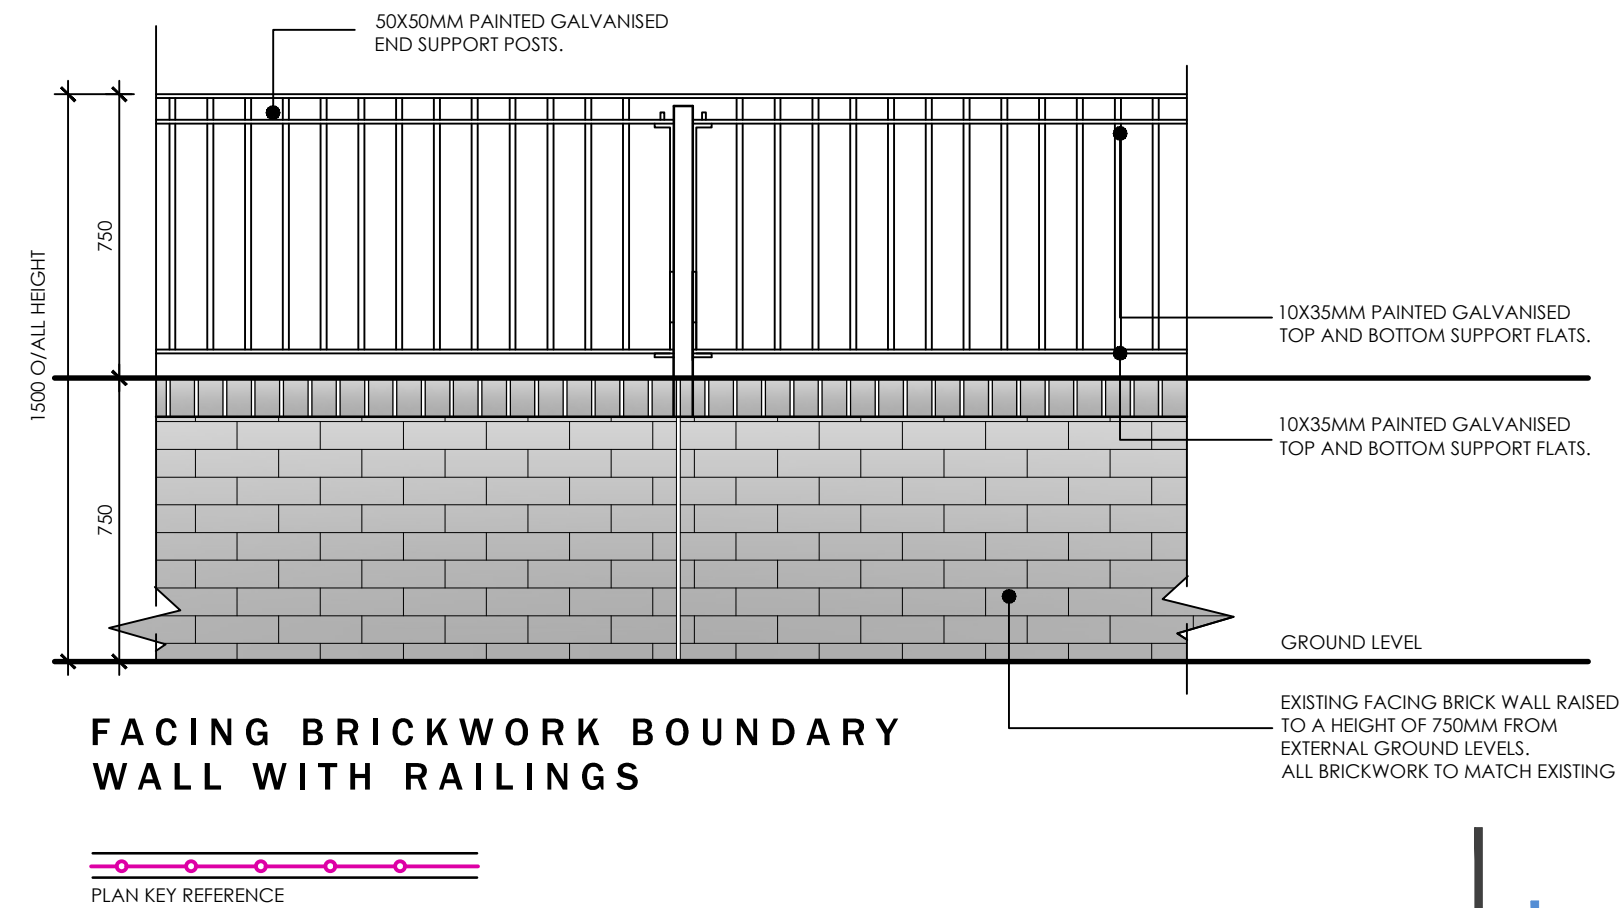
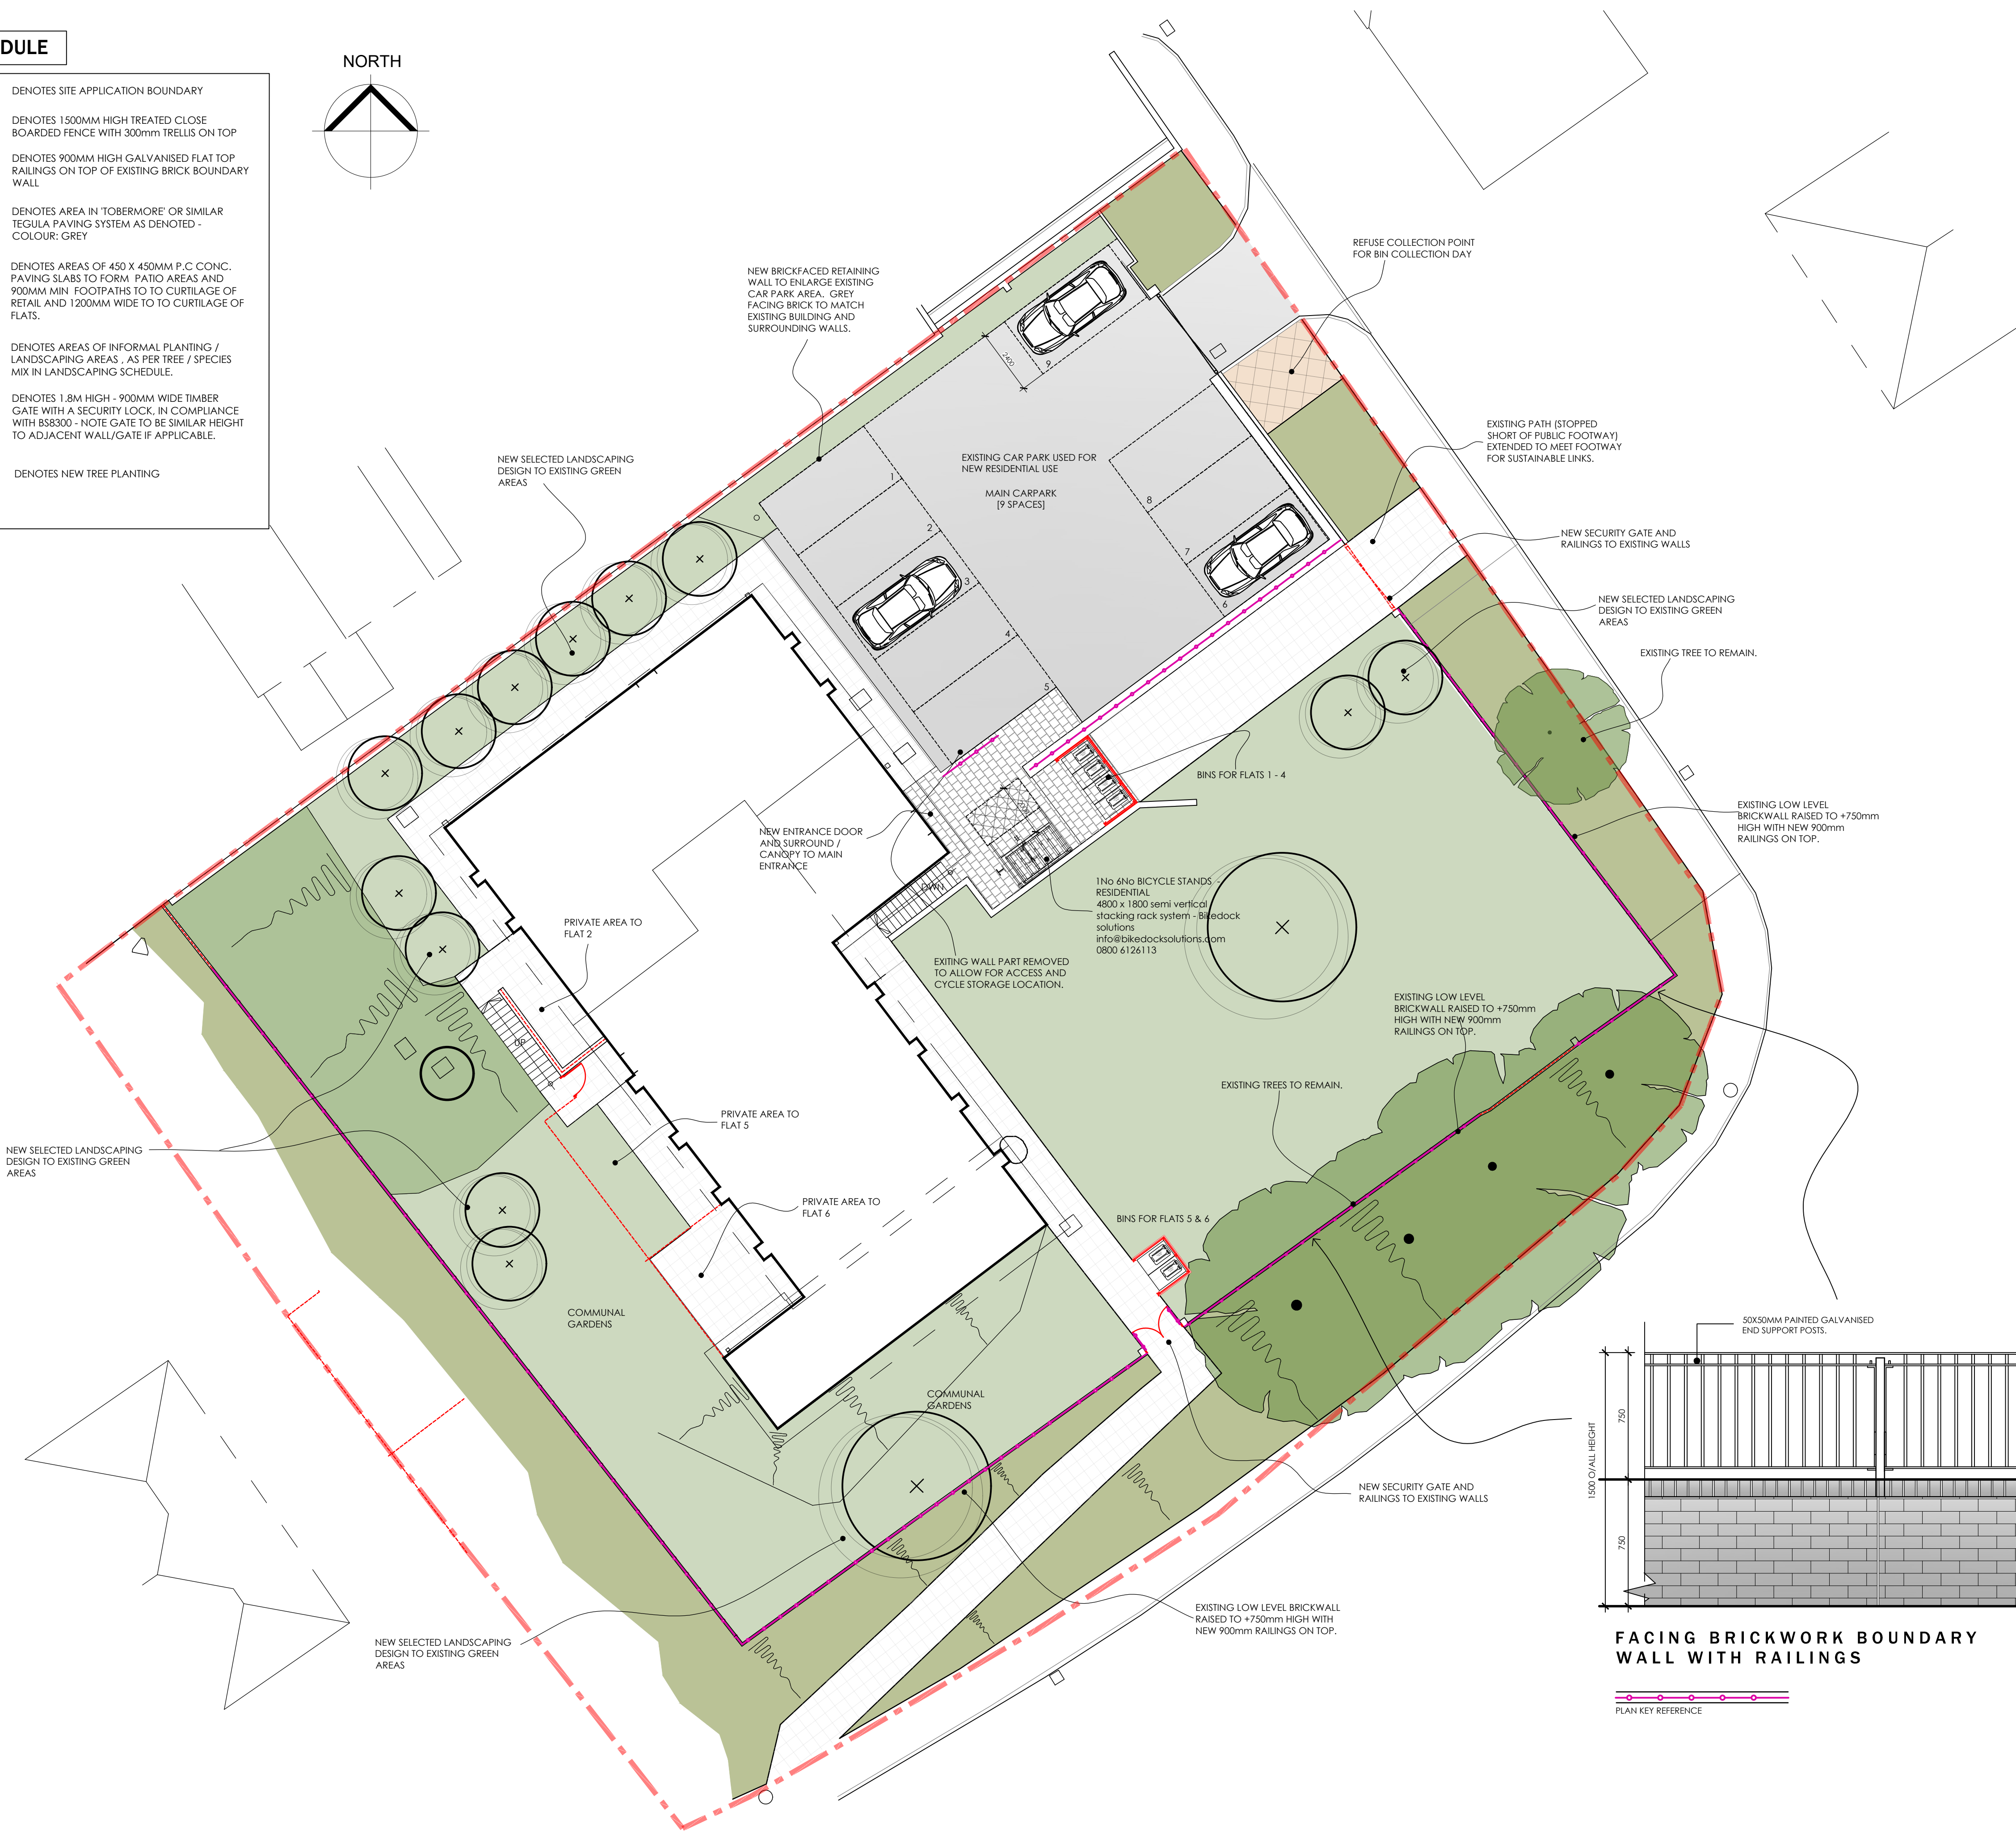



KEY SCHEDULE

- DENOTES SITE APPLICATION BOUNDARY
- DENOTES 1500MM HIGH TREATED CLOSE BOARDED FENCE WITH 300mm TRELLIS ON TOP
- DENOTES 900MM HIGH GALVANISED FLAT TOP RAILINGS ON TOP OF EXISTING BRICK BOUNDARY WALL
- DENOTES AREA IN 'TOBERMORE' OR SIMILAR TEGULA PAVING SYSTEM AS DENOTED - COLOUR: GREY
- DENOTES AREAS OF 450 X 450MM P.C CONC. PAVING SLABS TO FORM PATIO AREAS AND 900MM MIN FOOTPATHS TO TO CURTILAGE OF RETAIL AND 1200MM WIDE TO TO CURTILAGE OF FLATS.
- DENOTES AREAS OF INFORMAL PLANTING / LANDSCAPING AREAS , AS PER TREE / SPECIES MIX IN LANDSCAPING SCHEDULE.
- DENOTES 1.8M HIGH - 900MM WIDE TIMBER GATE WITH A SECURITY LOCK, IN COMPLIANCE WITH BS8300 - NOTE GATE TO BE SIMILAR HEIGHT TO ADJACENT WALL/GATE IF APPLICABLE.
- DENOTES NEW TREE PLANTING

NORTH

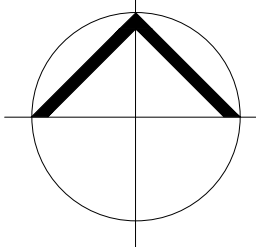

PROPOSED SITE PLAN

 

SCALE 1:125

Drawing Purpose
FEASIBILITY

Client	Drawing No	Scale	Revision
Alex	LT2116.04.03	1:125 @A1	G
Job Title	Drawing Title	Date	Checked
Wesley Chapel, Dowlais	Proposed Site Plan	Oct 21	KWL

Revisions	
REV.A	APRIL 22 MINOR CHANGES AND BIN AND BIKE STORE DETAILS ADDED TO SUIT PRE-PLANNING APPLICATION COMMENTS
REV.B	JULY 22 WALL AND BOLLARD LIGHTING DETAILS ADDED
REV.C	SEPT 22 BOLLARD LIGHTING REVISED AND WALL LIGHTING OMITTED.

REV.D	NOV 22 EXTERNAL WORK REVISIONS TO ALLOW FOR INCREASED CAR PARKING NUMBERS, BIN STORE AND CYCLE STORE RE-LOCATED TO SUIT.
REV.E	OCT 23 SETTING OUT LINES ADDED TO CAR PARKING.
REV.F	JUNE 24 LAYOUT UPDATED TO SUIT AS BUILT

REV.G	AUG 24 REVISIONS TO SUIT AS BUILT SITUATION.
-------	---

Do not scale from this drawing.
The users of this drawing shall check all dimensions & report all errors and omissions to LeTrucco Design.
This drawing is copyright. It must not be copied, used or disclosed to third parties without prior permission of LeTrucco Design.