




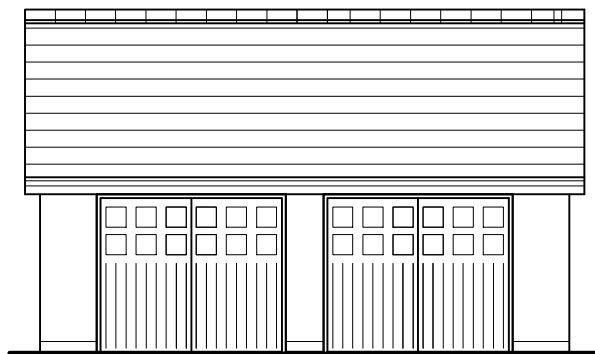


Front Elevation
Scale 1 : 100

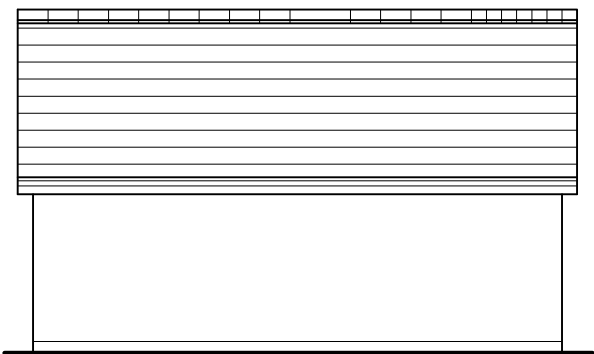


Rear Elevation

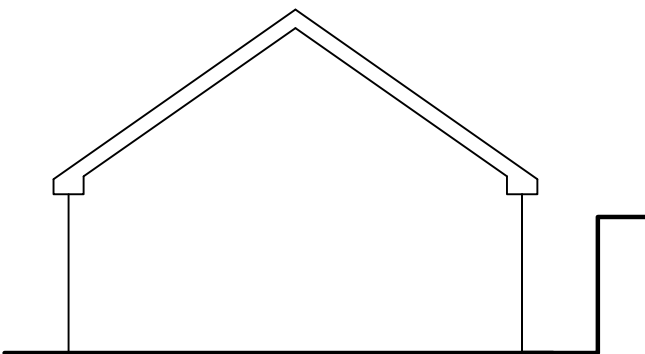

Side Elevation

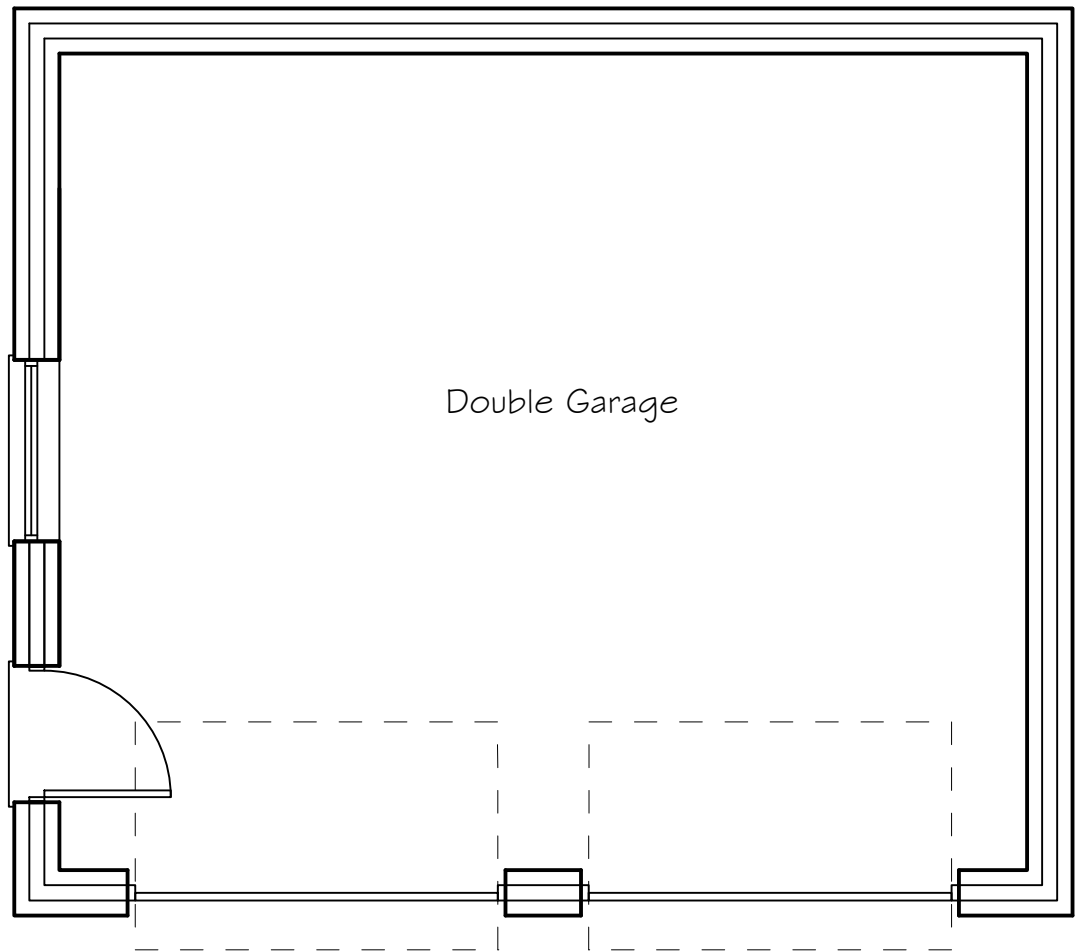

Garage Floor Plan

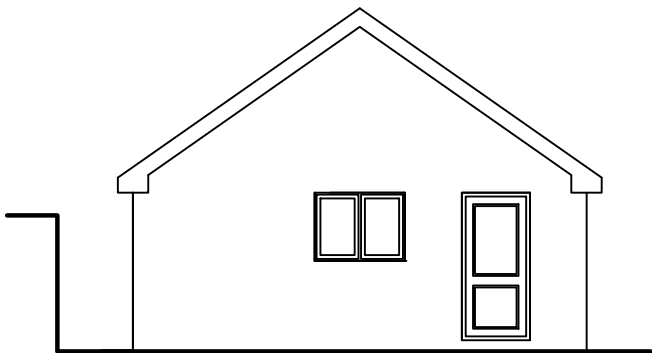

Side Elevation

FINISHES

- Roof Covering: Fibre Cement slates - to Match Existing
- Walls: Fine Down Smooth Render - Colour White
- Garage Door: Roller shutter - Powder Coated, Colour -TBC
- Doors/Windows: Upvc - Colour: White to match existing house
- Fascia/Guttering: Upvc - Colour: White to match existing house

Note: This drawing is copyright ©

Monarch
Architectural Services Ltd

Revision:

Project
Proposed Detached Garage
at
5 Melin Caach
Trelewis
Merthyr Tydfil
CF46 5RU
Client
Ms N. Poole

Title
Proposed Garage
Plans and Elevations

Date: August 2021
Scale: 1 : 50, @ A3

Drawn: W. S.

Drawing No.
21 / 10 / 03

Rev.