




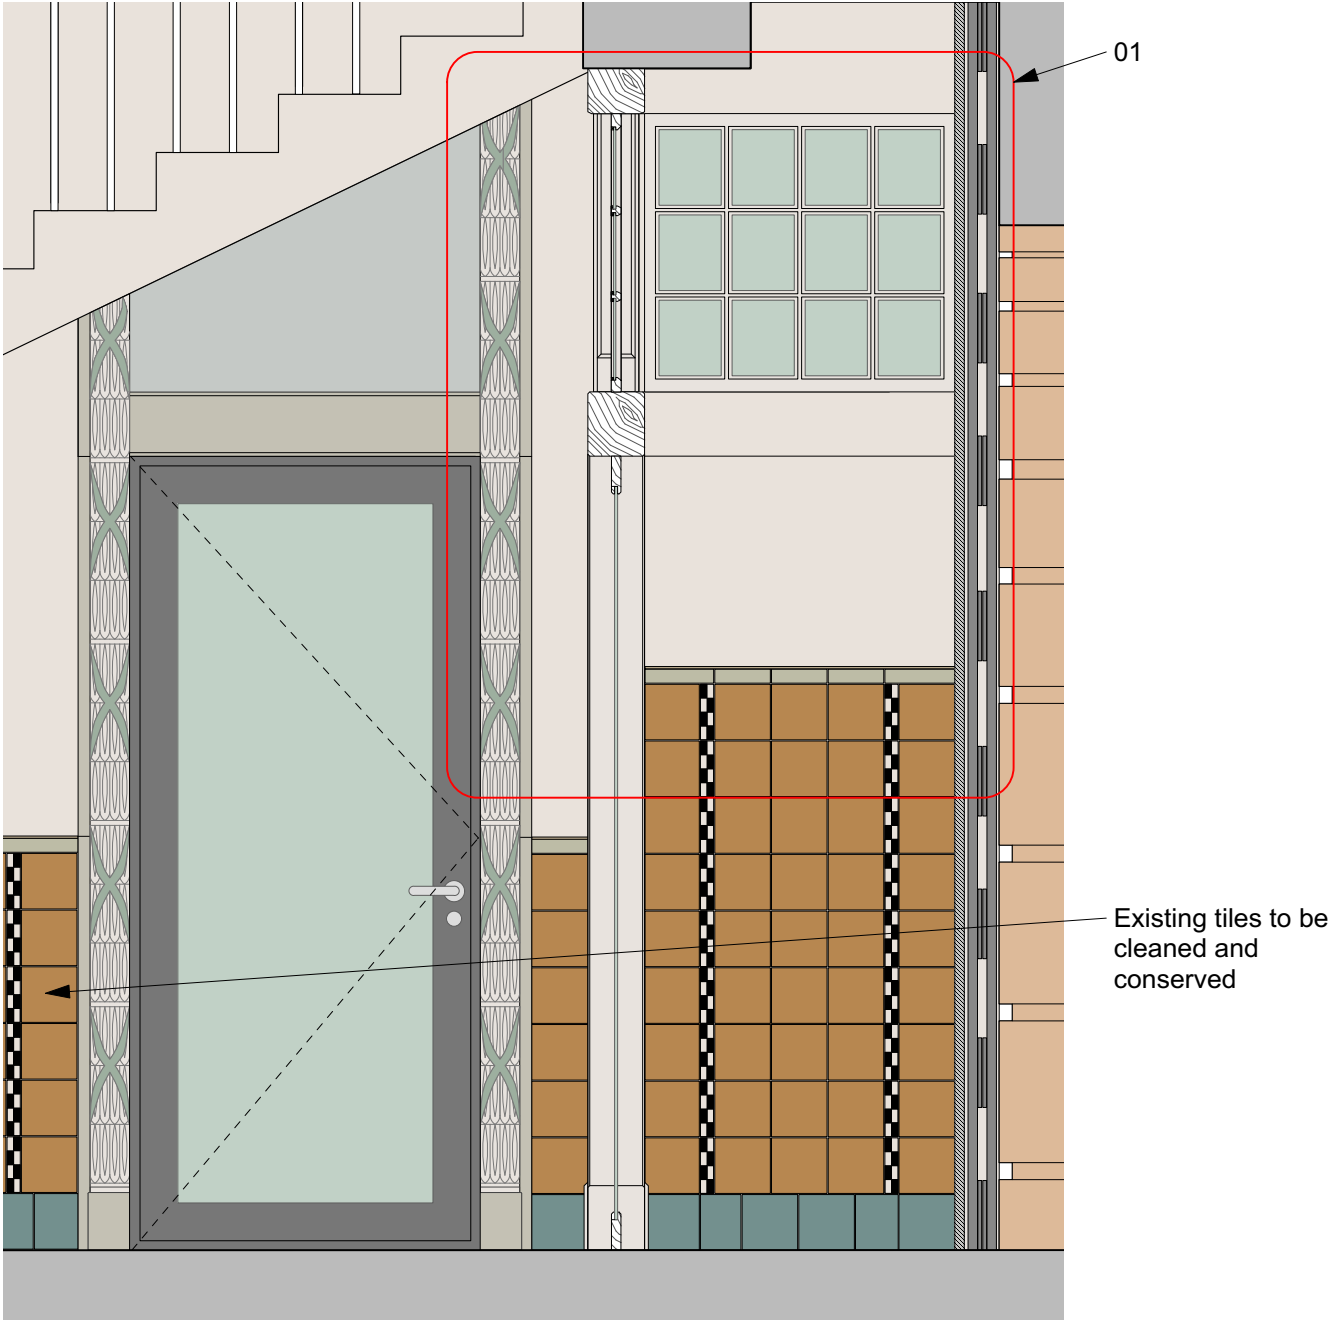


A 561.1 INTERIOR ELEVATION
SCALE 1:20 @ A1, 1:10 @ A3

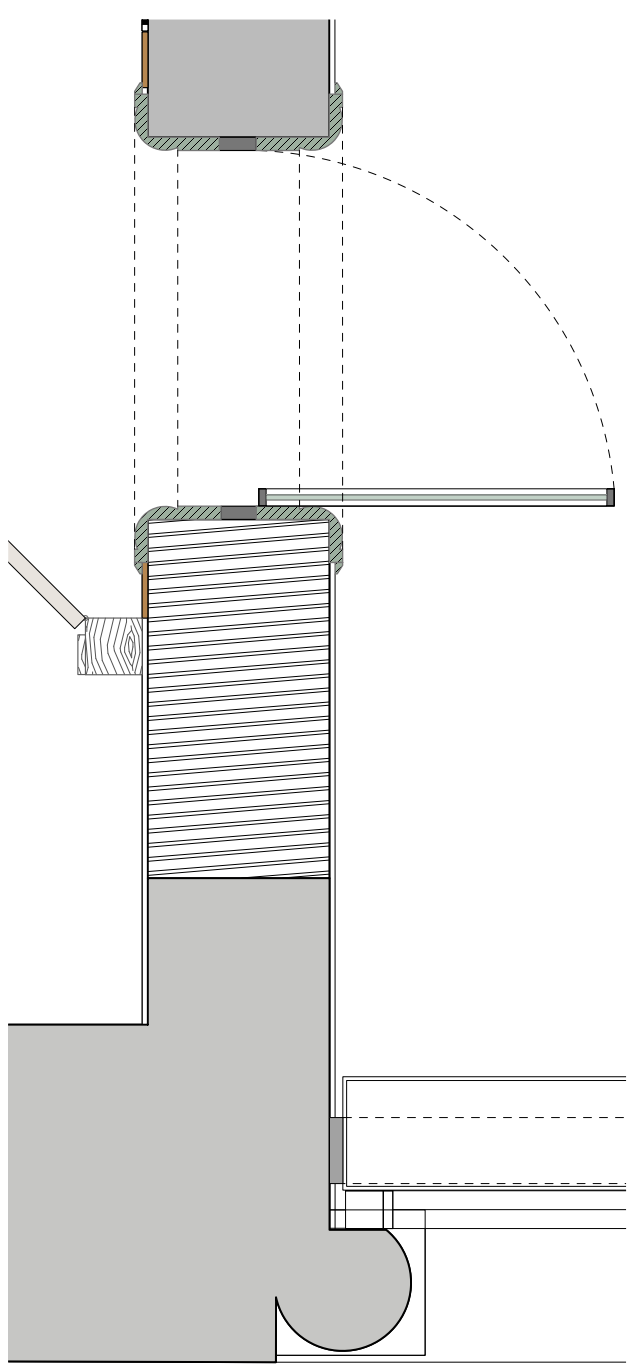

A 561.3 LOWER LEVEL PLAN - SIDE ENTRANCE DOOR
SCALE 1:20 @ A1, 1:10 @ A3

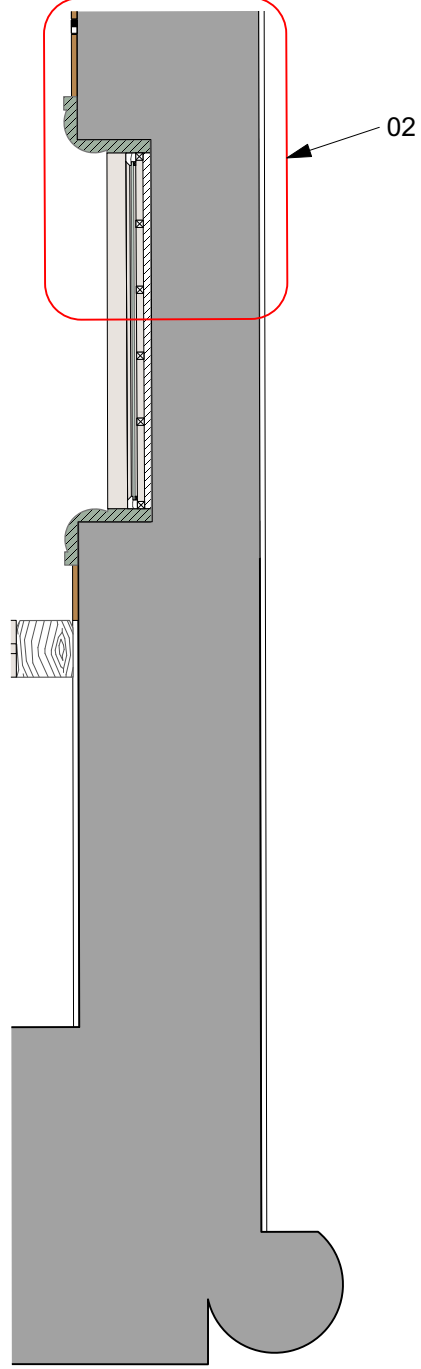


A 561.4 HIGHER LEVEL PLAN - SIDE ENTRANCE DOOR
SCALE 1:20 @ A1, 1:10 @ A3

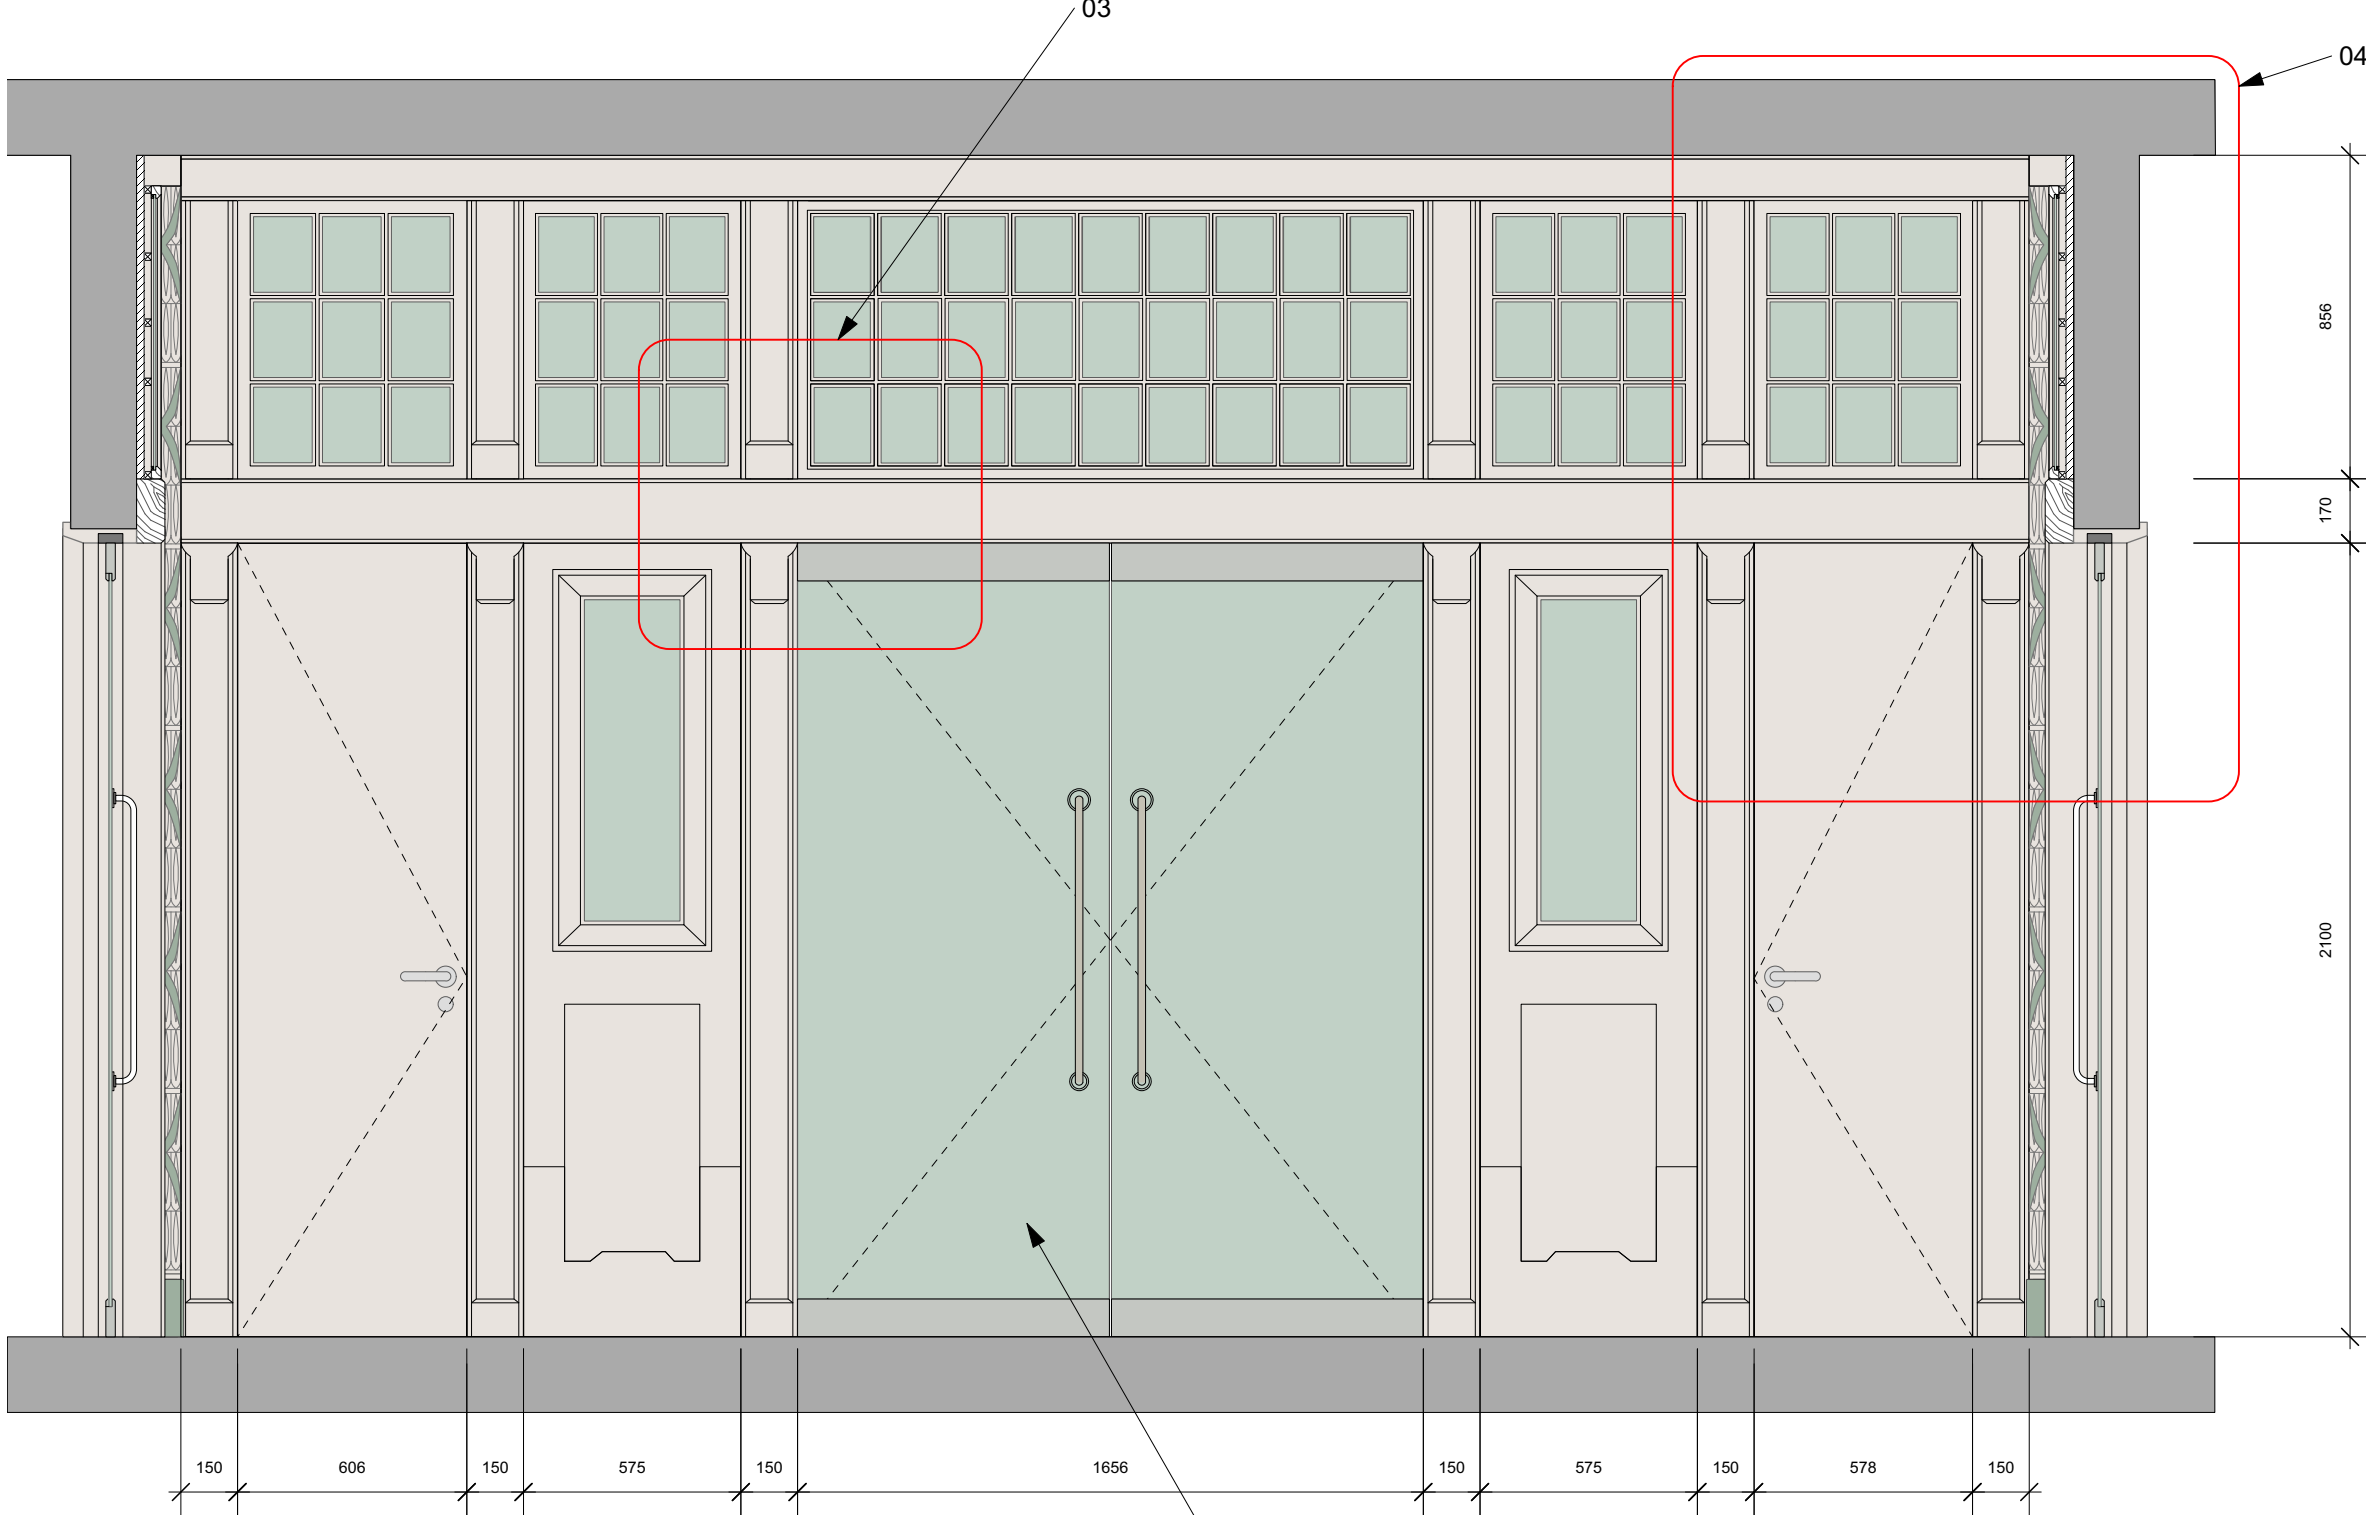


A 561.7 INTERIOR ELEVATION
SCALE 1:50 @ A1, 1:25 @ A3


Glazed doors with stainless steel ironmongery

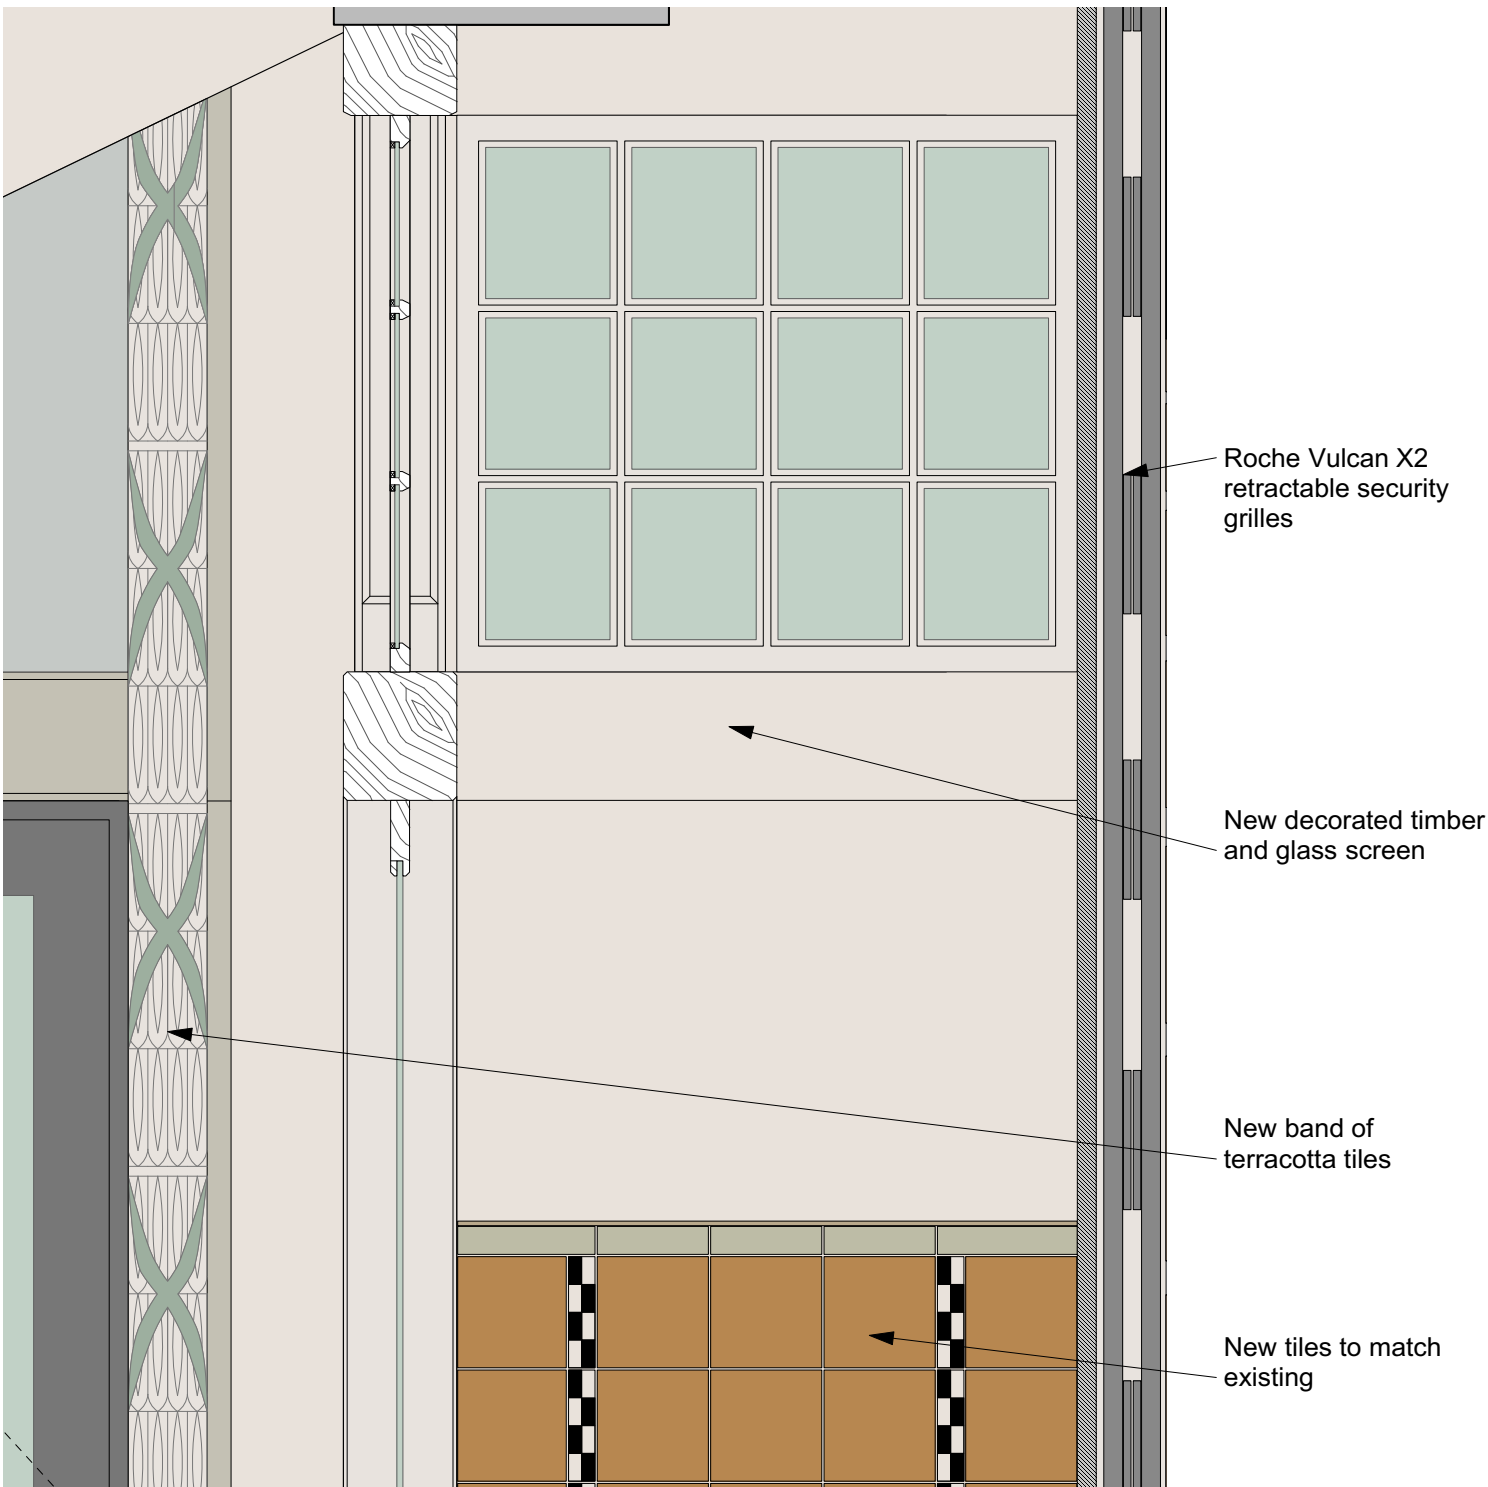


A 561.2 DETAIL 01 - INTERIOR ELEVATION
SCALE 1:10 @ A1, 1:5 @ A3

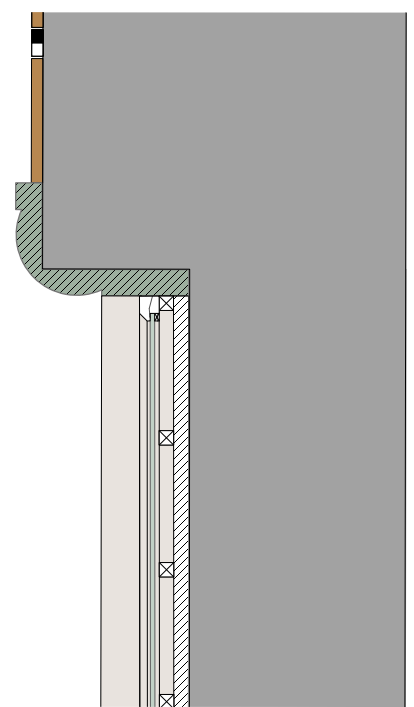


A 561.5 DETAIL 02 HIGHER LEVEL PLAN - ENTRANCE DOOR
SCALE 1:10 @ A1, 1:5 @ A3

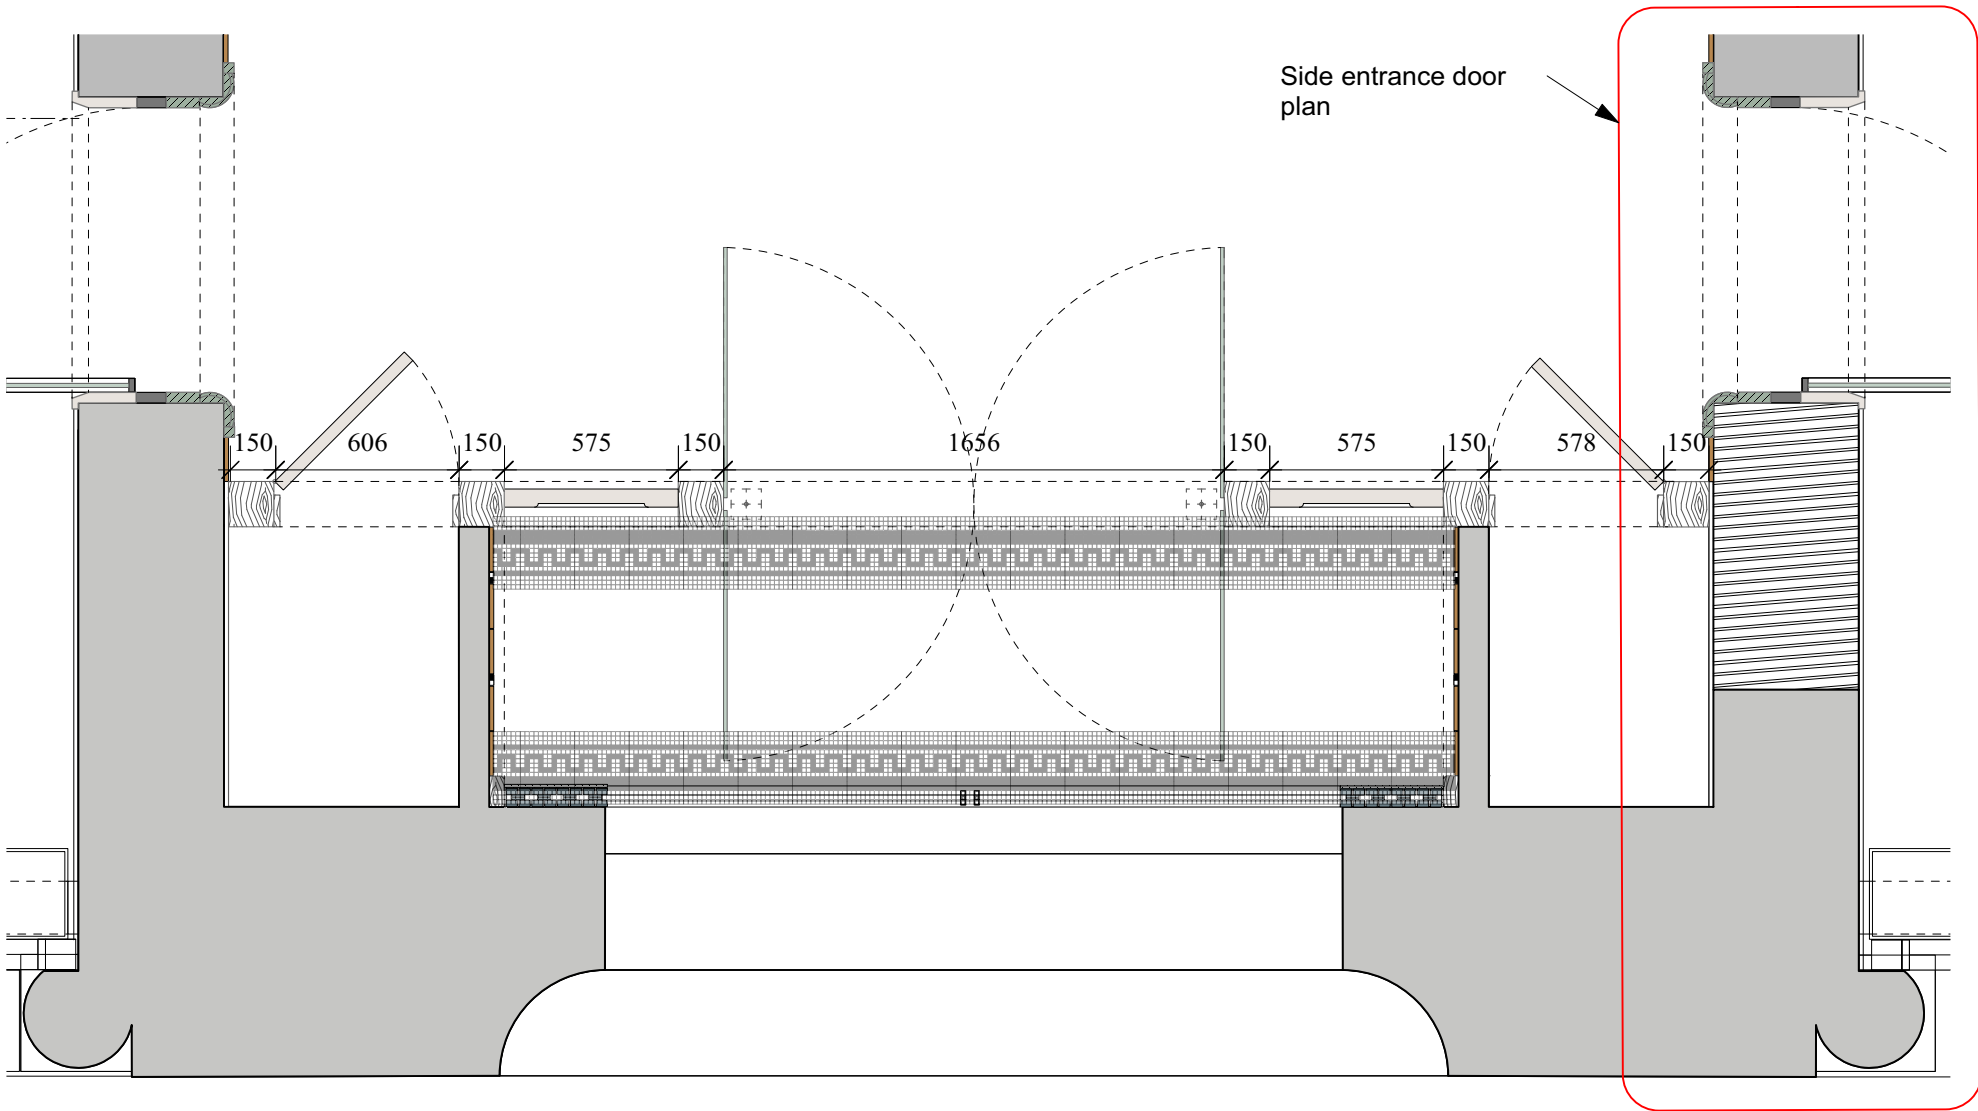

A 561.6 LOWER LEVEL PLAN - MAIN ENTRANCE DOOR
SCALE 1:10 @ A1, 1:5 @ A3

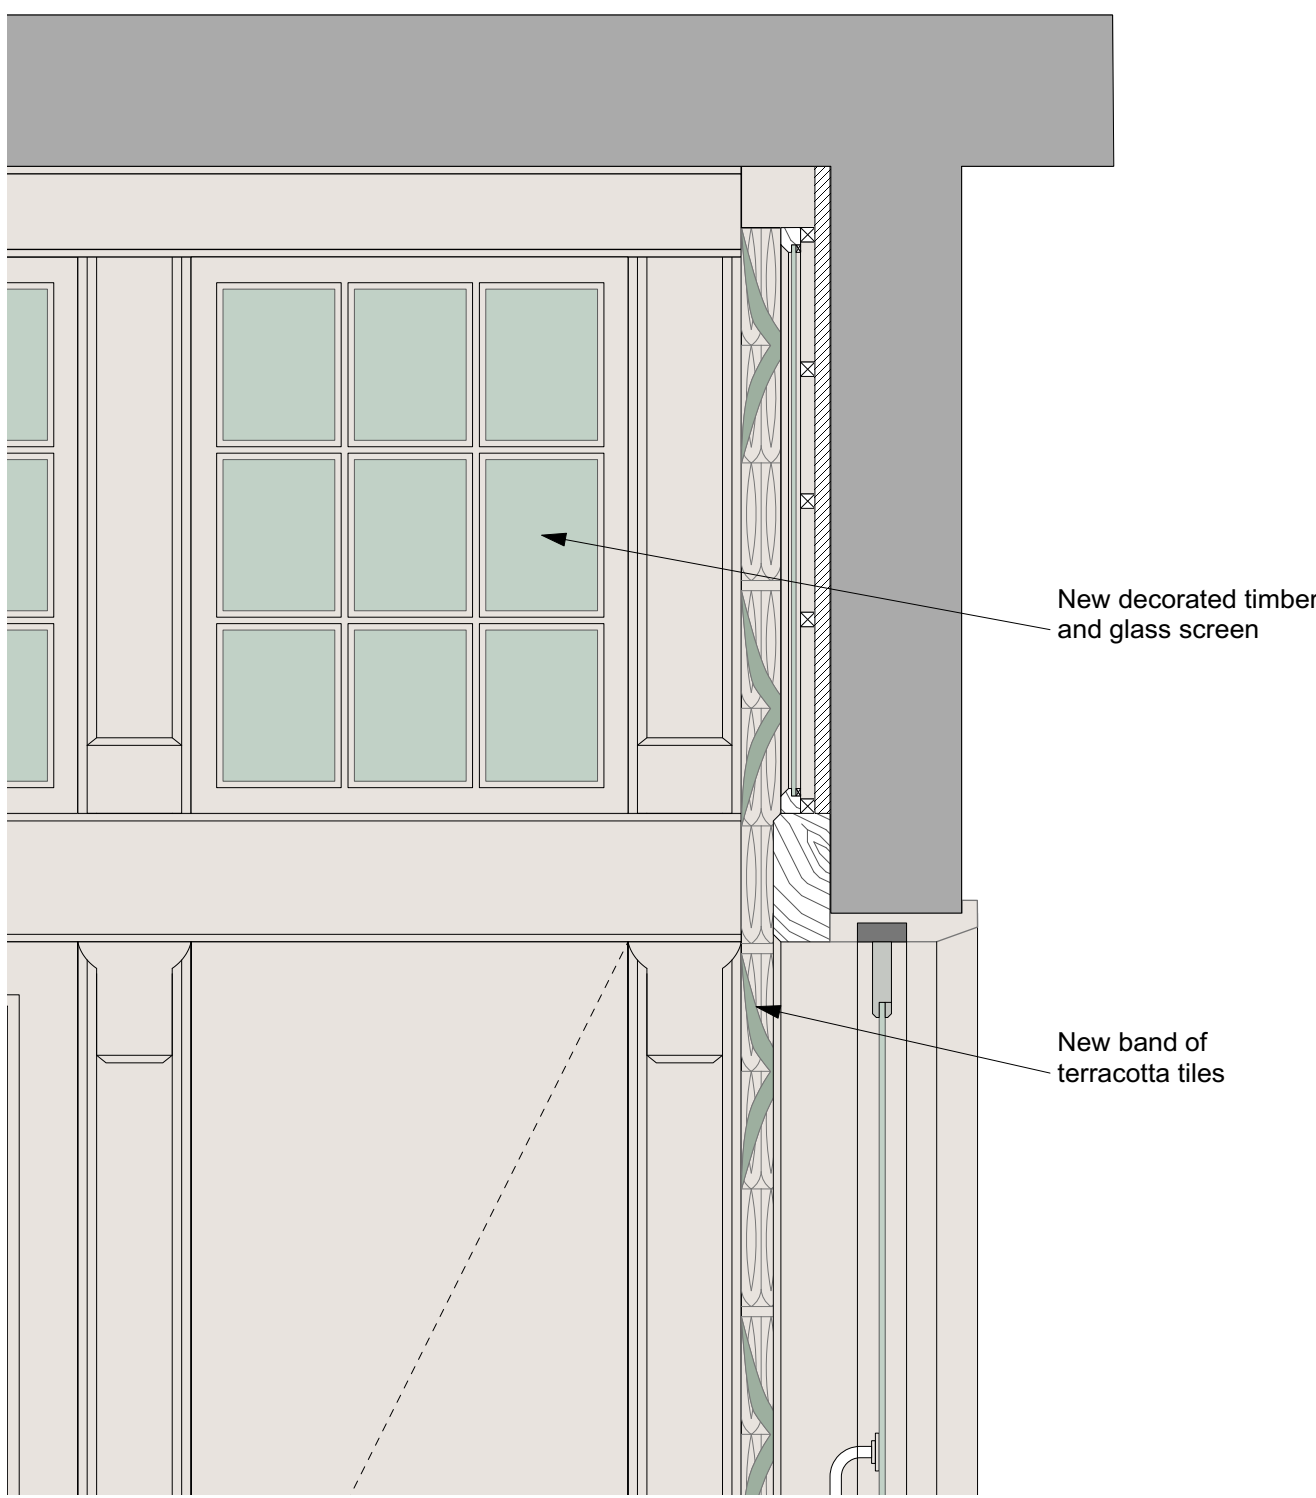

A 561.8 DETAIL 04 - INTERIOR ELEVATION
SCALE 1:10 @ A1, 1:5 @ A3

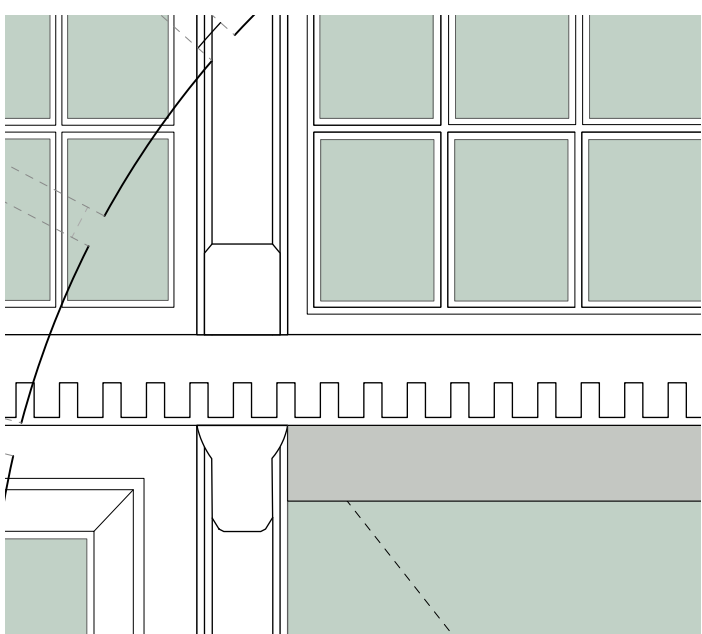

A 561.9 DETAIL 03 INTERIOR ELEVATION
SCALE 1:10 @ A1, 1:5 @ A3

Notes:
Responsibility is not accepted for errors made by others scaling from this drawing.

All construction information should be taken from figured dimensions only.
Dimensions are in millimetres unless otherwise stated.

All dimensions and conditions are to be checked on site prior to preparing drawings or commencing any work.

Any variations or supplementary drawings are to be approved by The Architect.

A 21/12/20 Sheet rearranged, some elevations omitted and notes added generally.		NO. DATE REVISION	
CLIENT Merthyr Tydfil CBC		 DAVIES SUTTON ARCHITECTS	
PROJECT YMCA Merthyr Tydfil		Penrhed Studios • Penrhed Street Grangatun • Cardiff • CF11 7LJ Tel: 029 2066 4455 • Fax: 029 2066 4411 E-mail: office@davies-sutton.co.uk Web: www.davies-sutton.co.uk	
DRAWING TITLE South Elevation - Entrance & Shopfront		DRAWING NO. 3510_A_561 REV. A	
DRAWN/CHECKED SK/KS	SCALE 1:50	DATE 10.06.2016	
DO NOT SCALE FOR CONSTRUCTION PURPOSES • ALL DIMENSIONS TO BE CHECKED ON SITE • NOTIFY ARCHITECT OF ALL DISCREPANCIES • THIS DRAWING IS COPYRIGHT			