



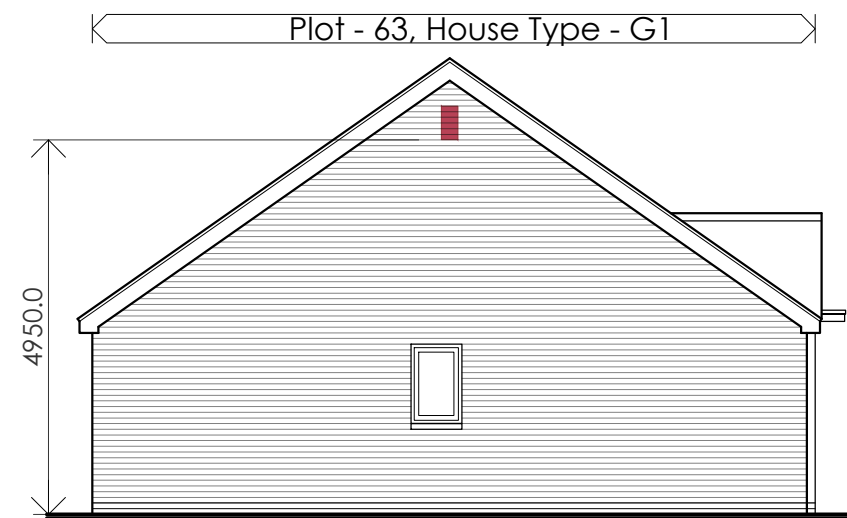

Side Elevation - South


■ Integrated Bat Box -  
Habibat 001

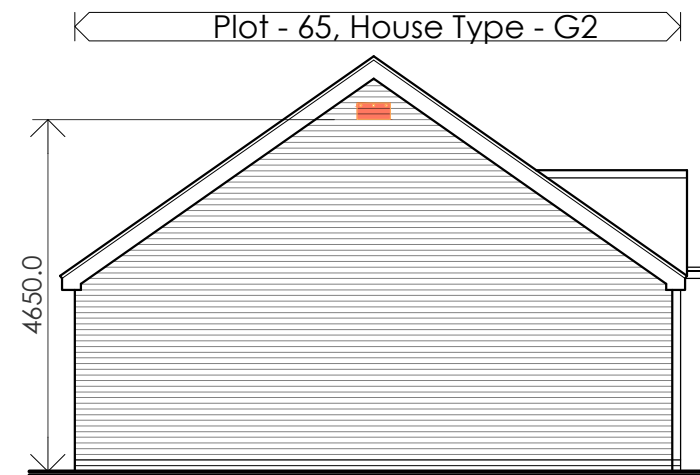

Side Elevation - North

■ Integrated Bird Box -  
Habibat Terraced Sparrow Box

For details of Bird & Bat boxes, please refer to drawings & reports prepared by David Clements Ecology consultants.

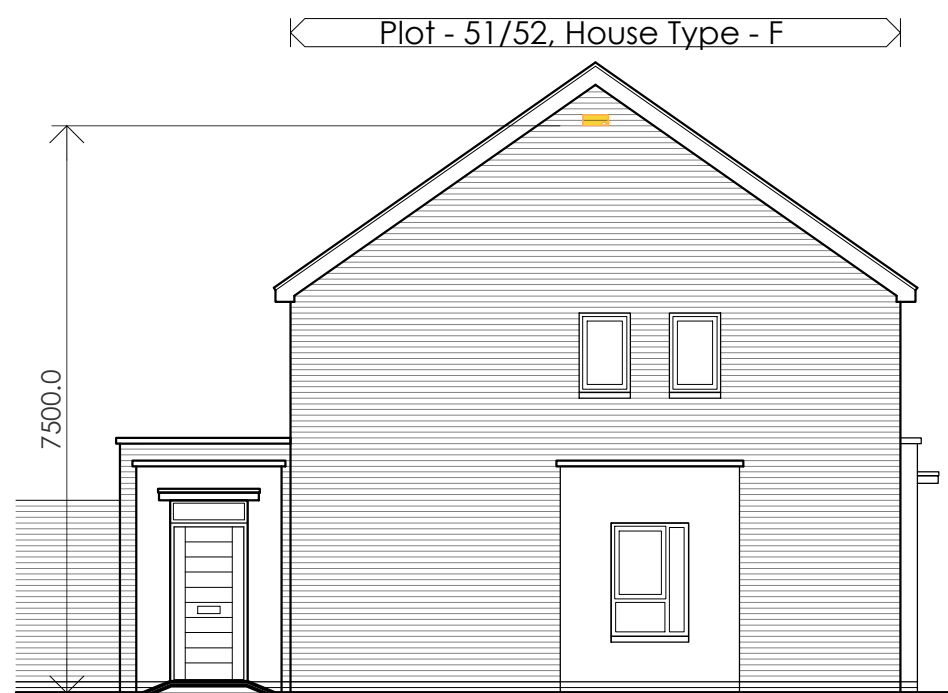

Side Elevation - North

■ Integrated Bird Box -  
Habibat 003 Swift Box



Front Elevation

■ Integrated Bird Box -  
Habibat Terraced Sparrow Box

## Status: PLANNING

This drawing is copyright and its use or reproduction without the permission of Spring Design Consultancy Limited. All rights are reserved until invoices are paid in full. No responsibility will be taken for any design used for construction prior to receipt of relevant approvals.

| rev | date | description |
|-----|------|-------------|
| -   | -    | -           |

by  
-

Drawn: WWM  
Director: JM  
Date: Oct' 2020  
Scale: 1:100@A3

Client: Coronado  
Project: St. Tydfil's Hospital Site, Merthyr  
Title: Typica Bird & Bat Box Locations  
Ref: 2447-(03)312  
Rev: -

**spring**  
design

Unit 2 Chapel Barns | Merthyr Mawr  
Bridgend | CF32 0LS | 01656 656267  
mail@spring-consultancy.co.uk