
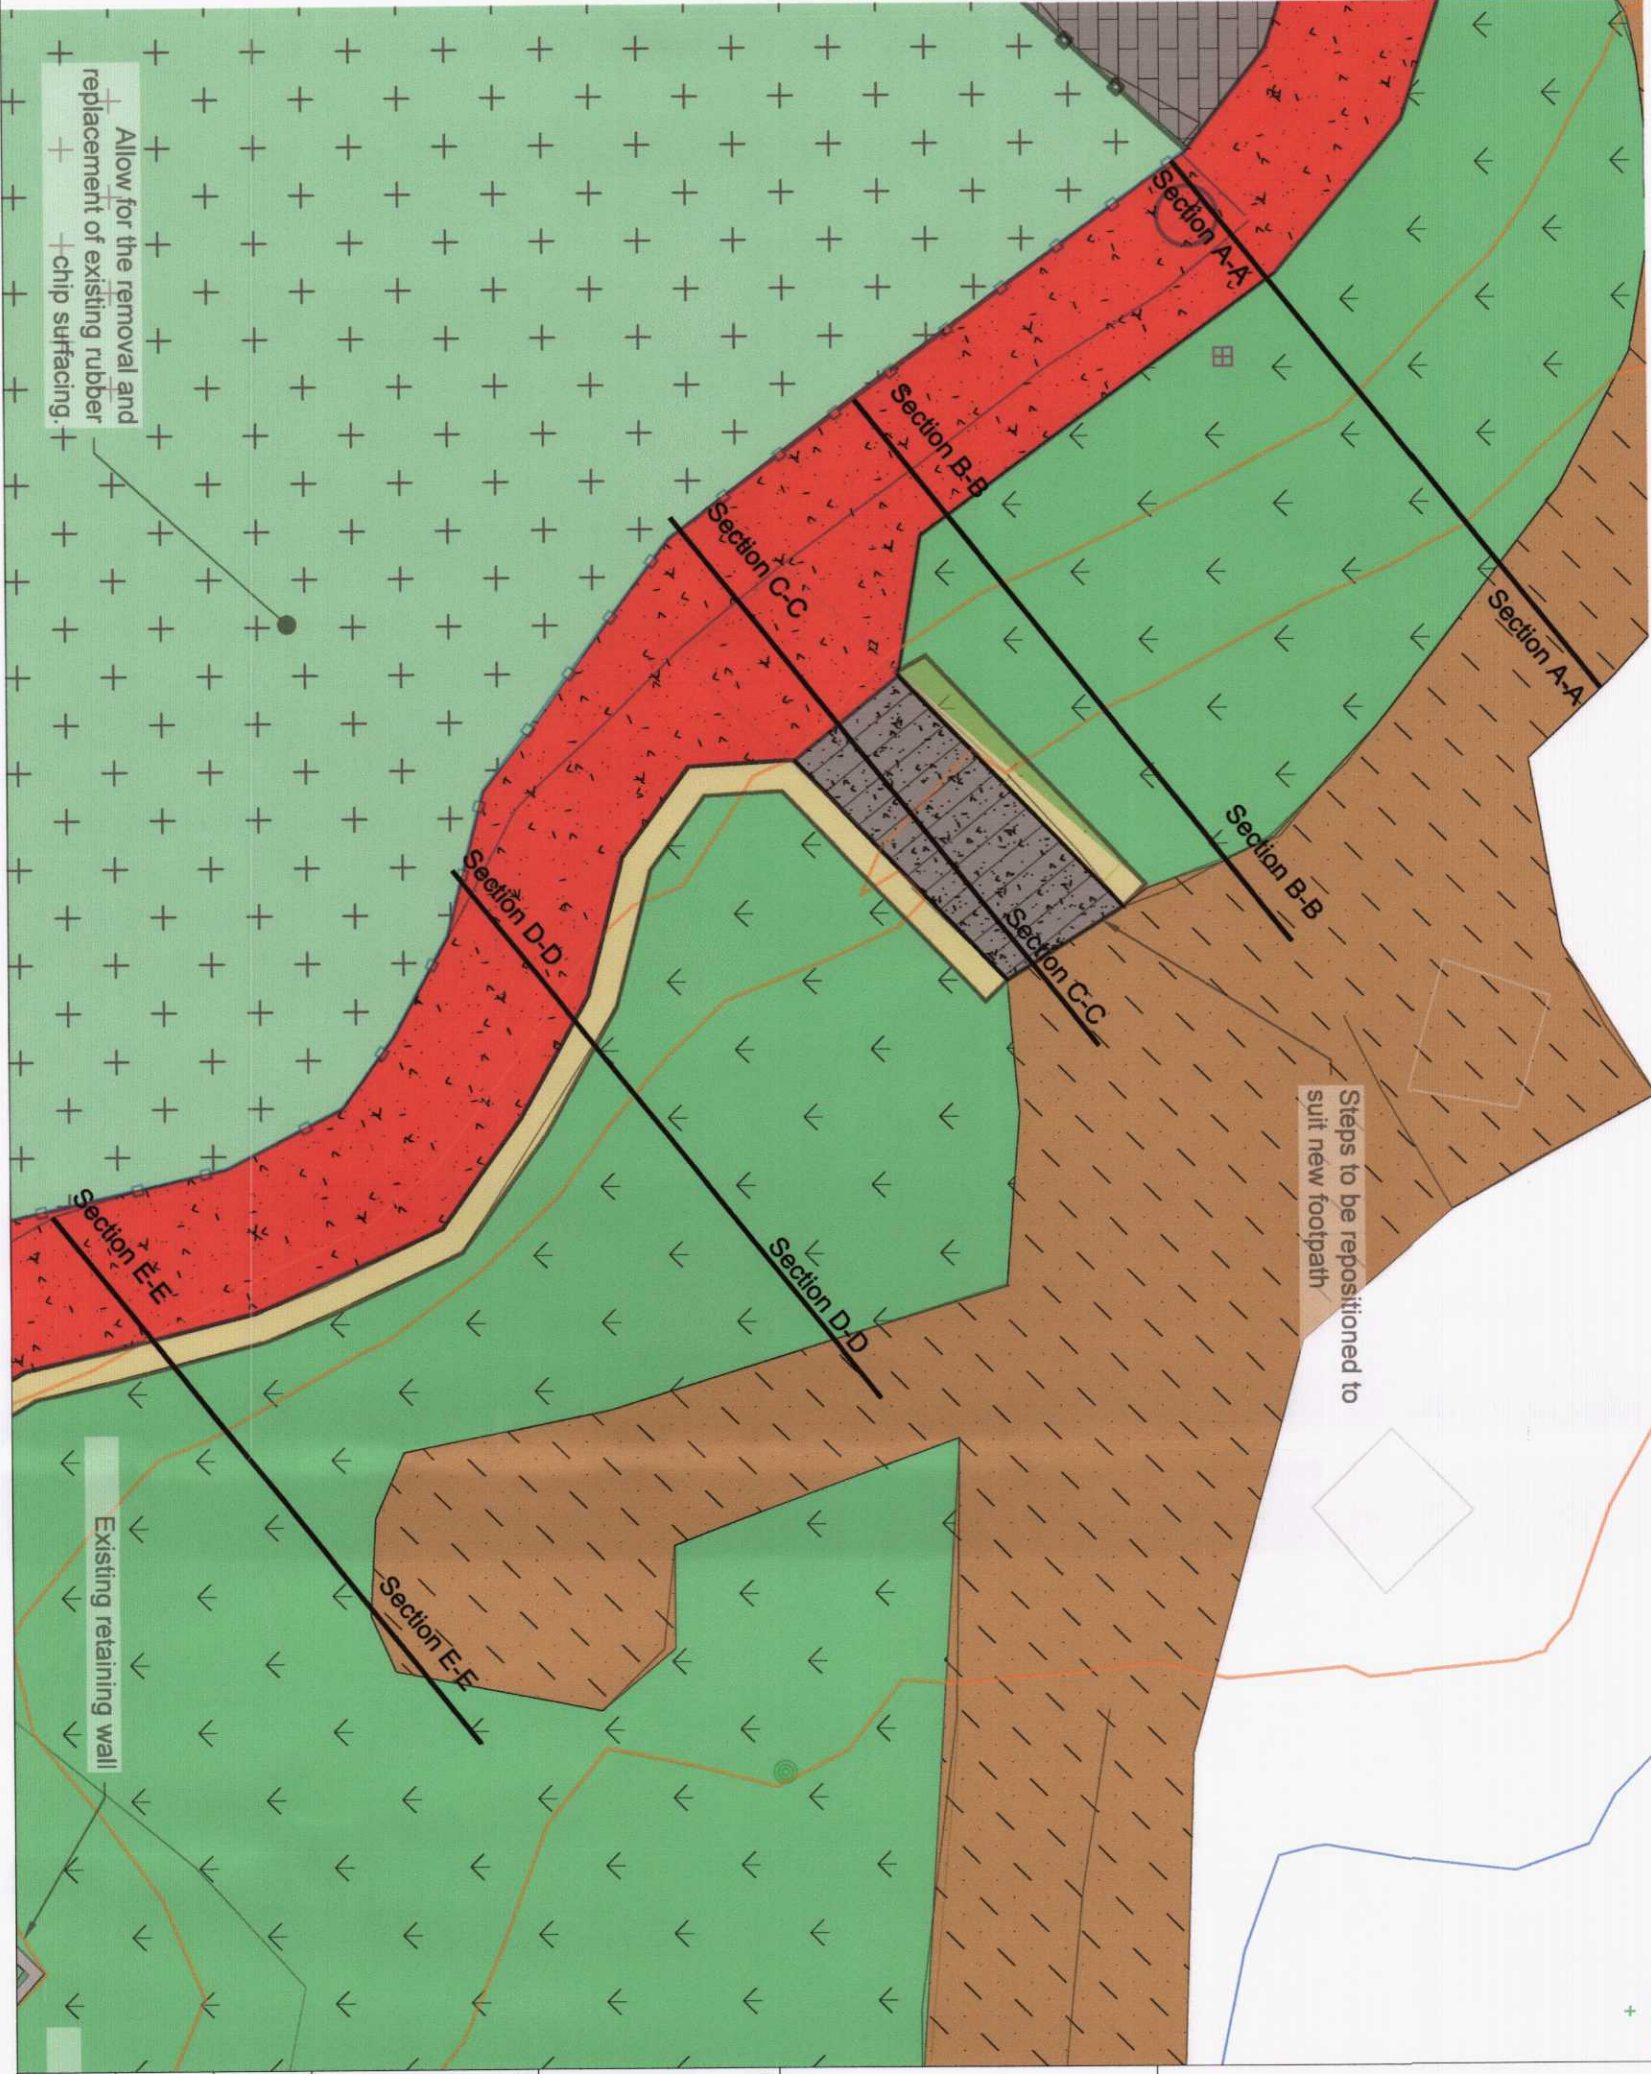
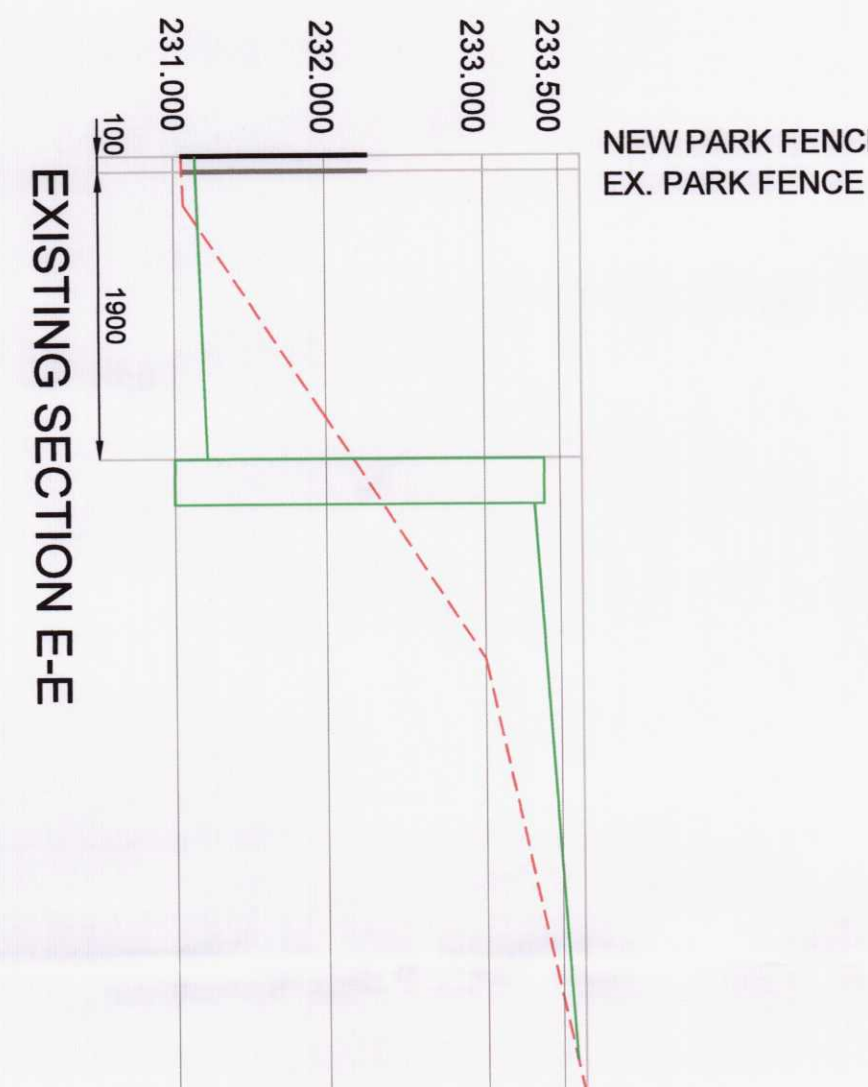
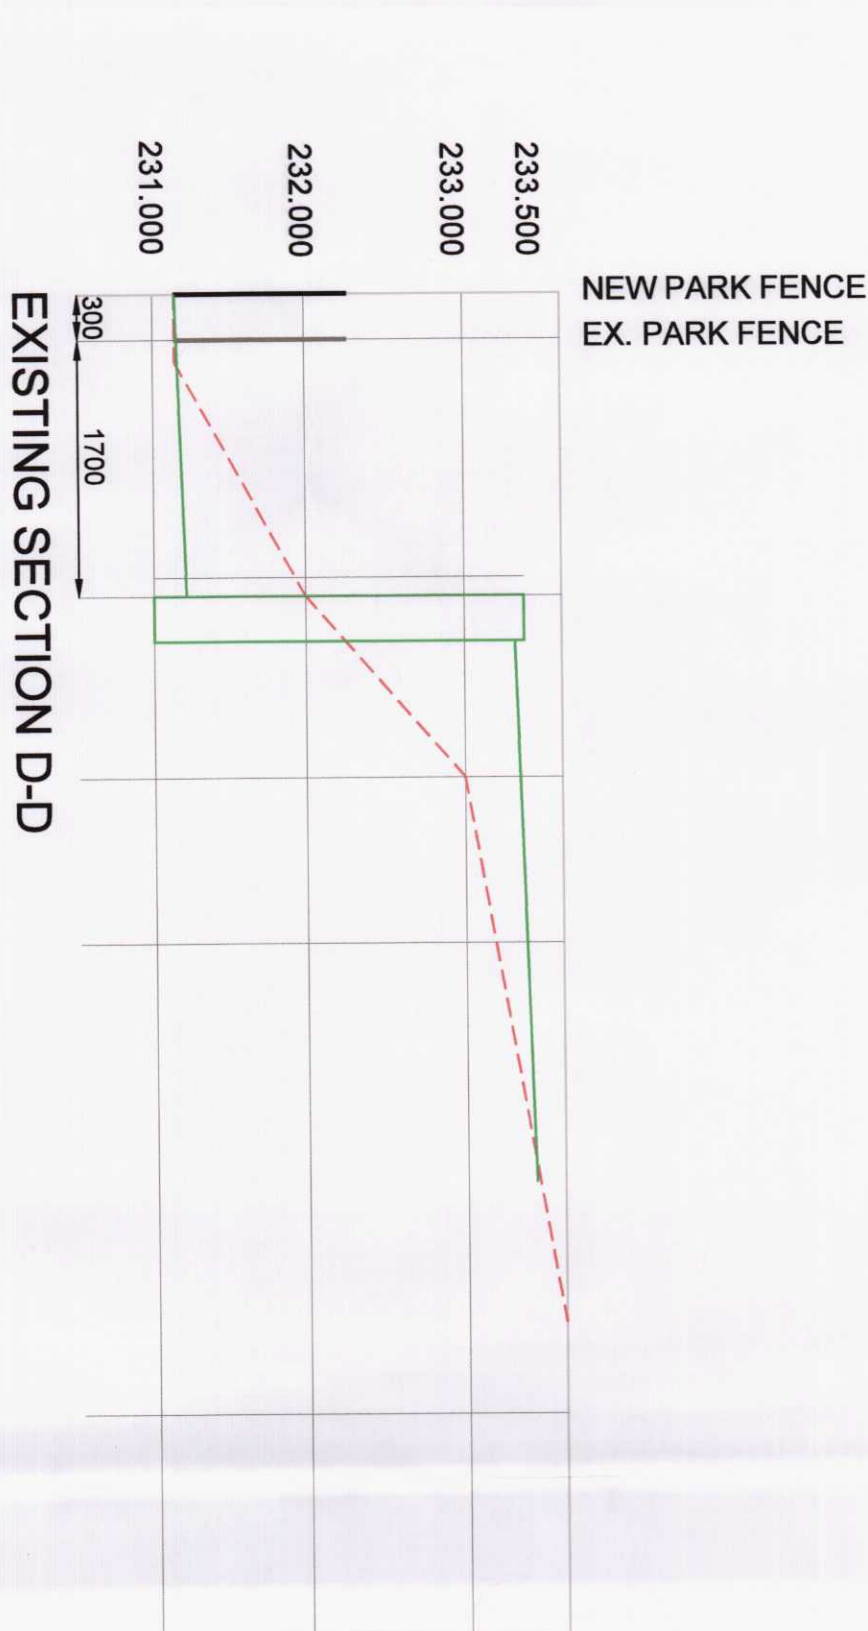
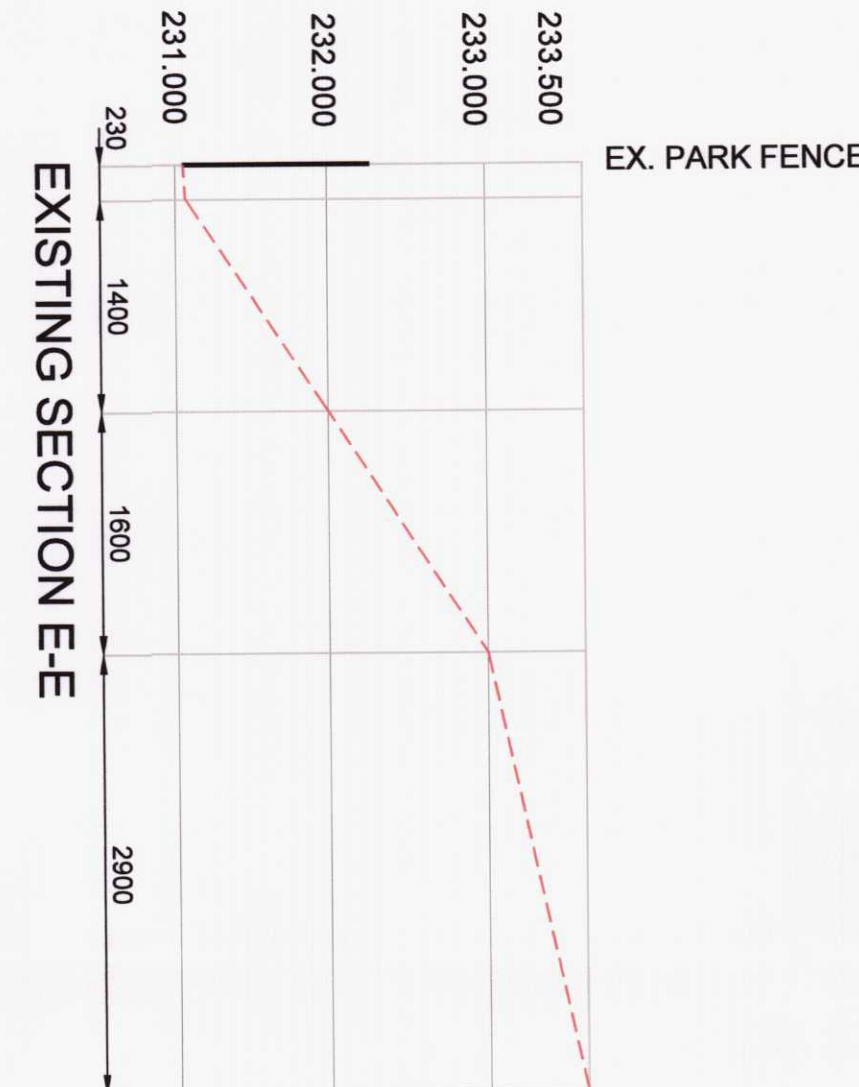
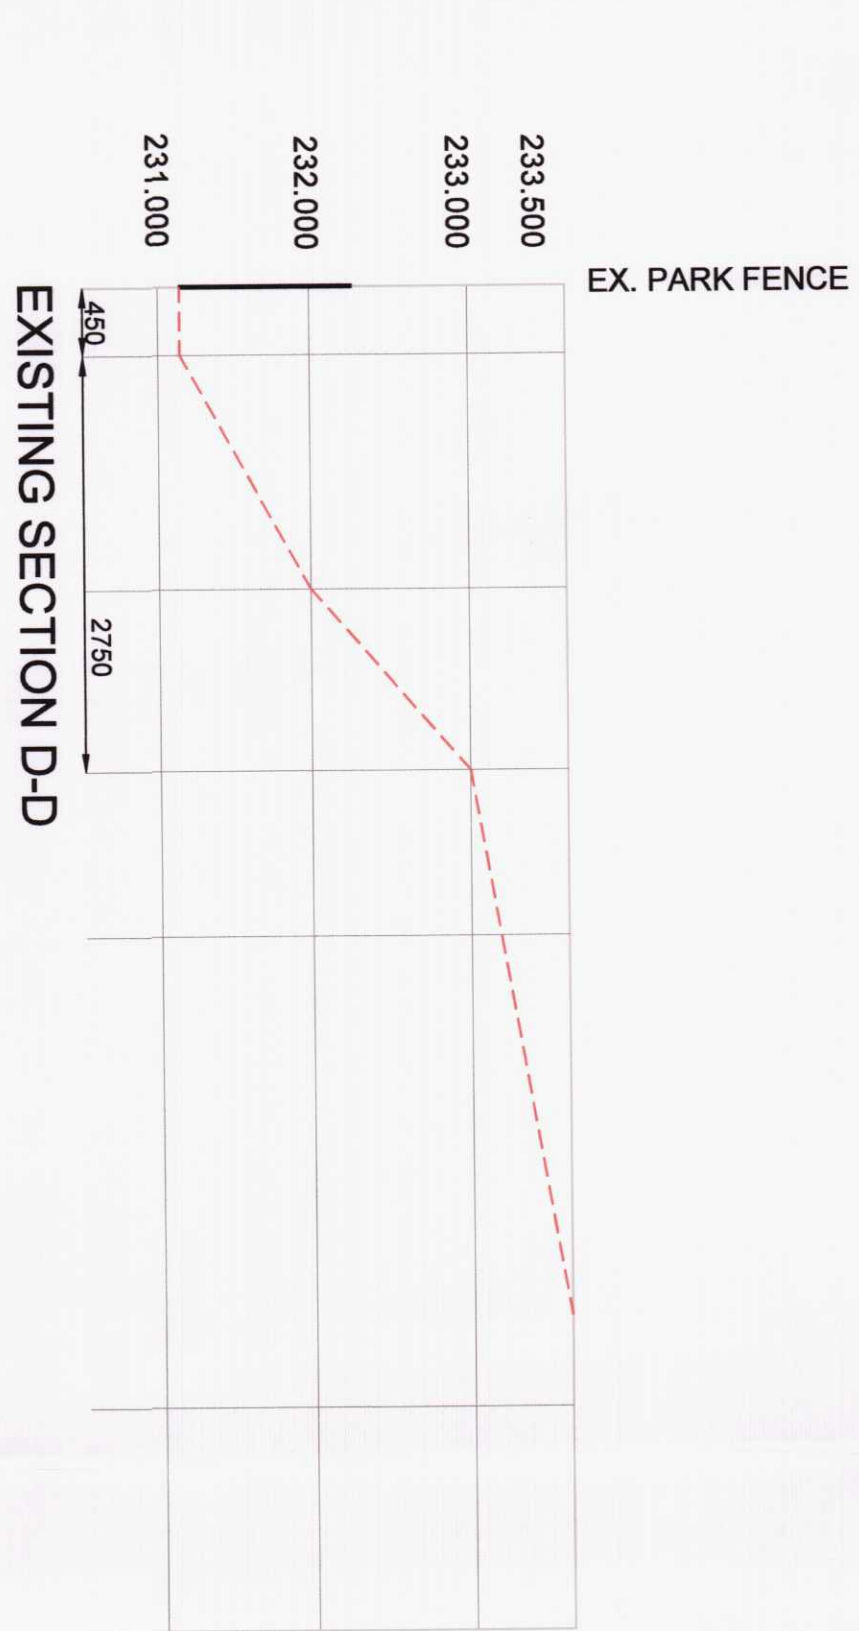
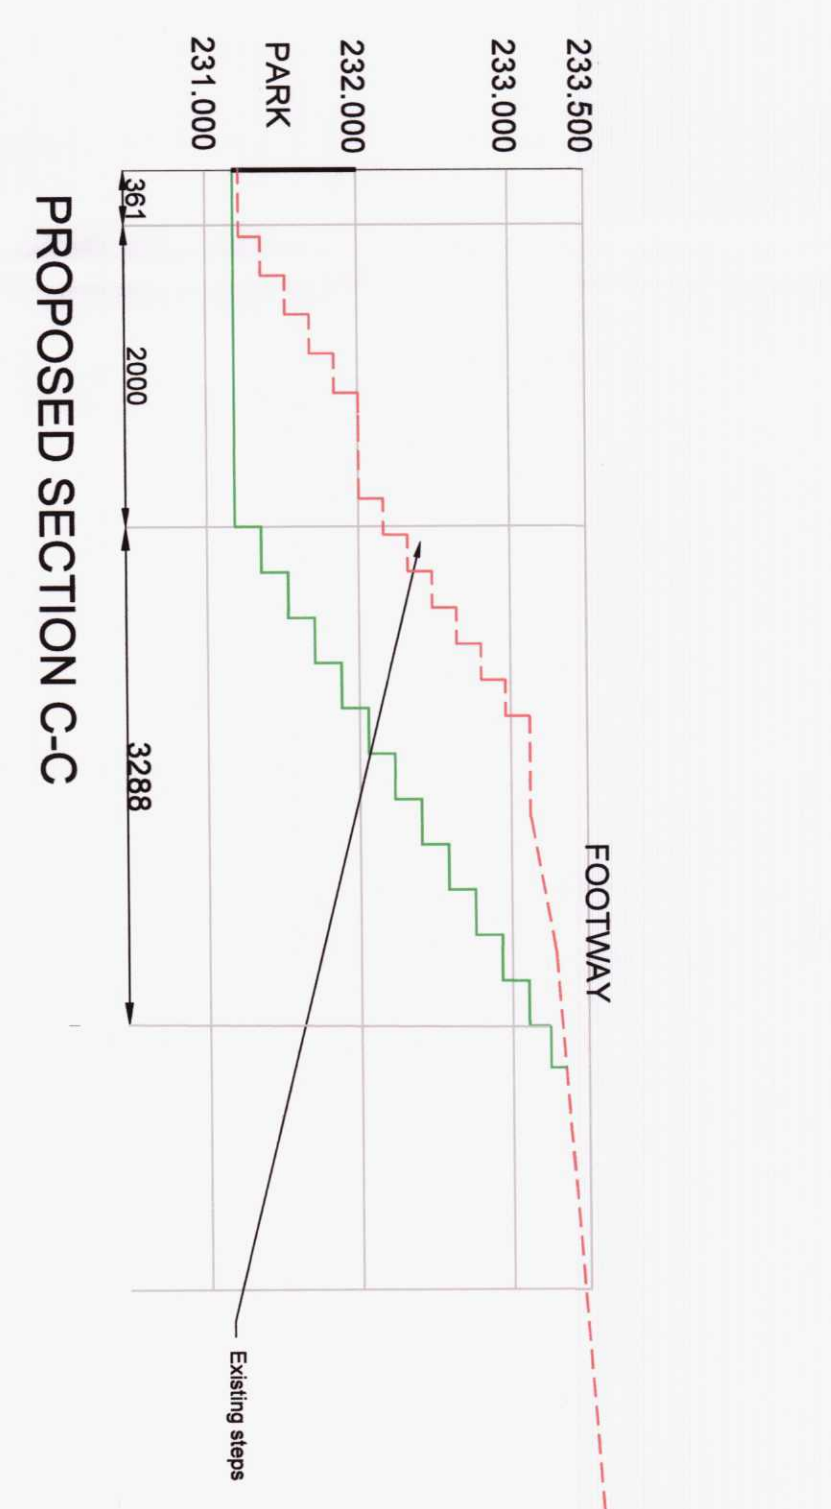
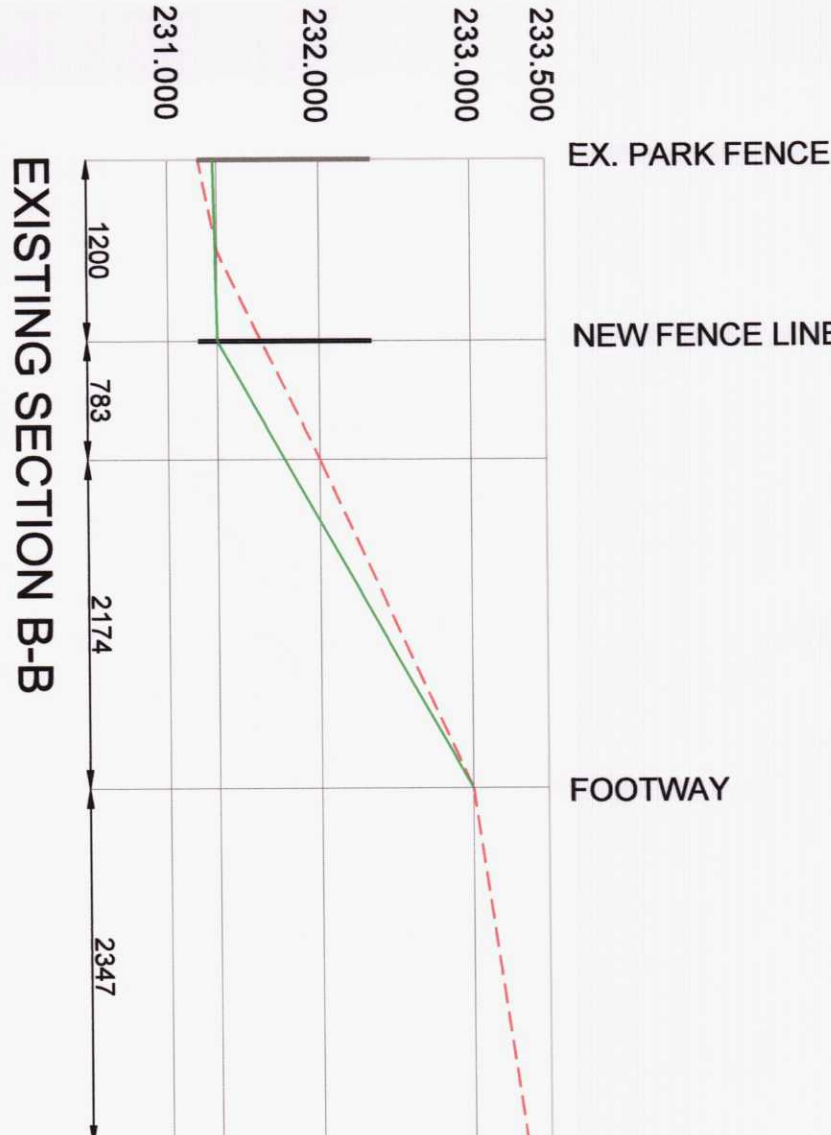
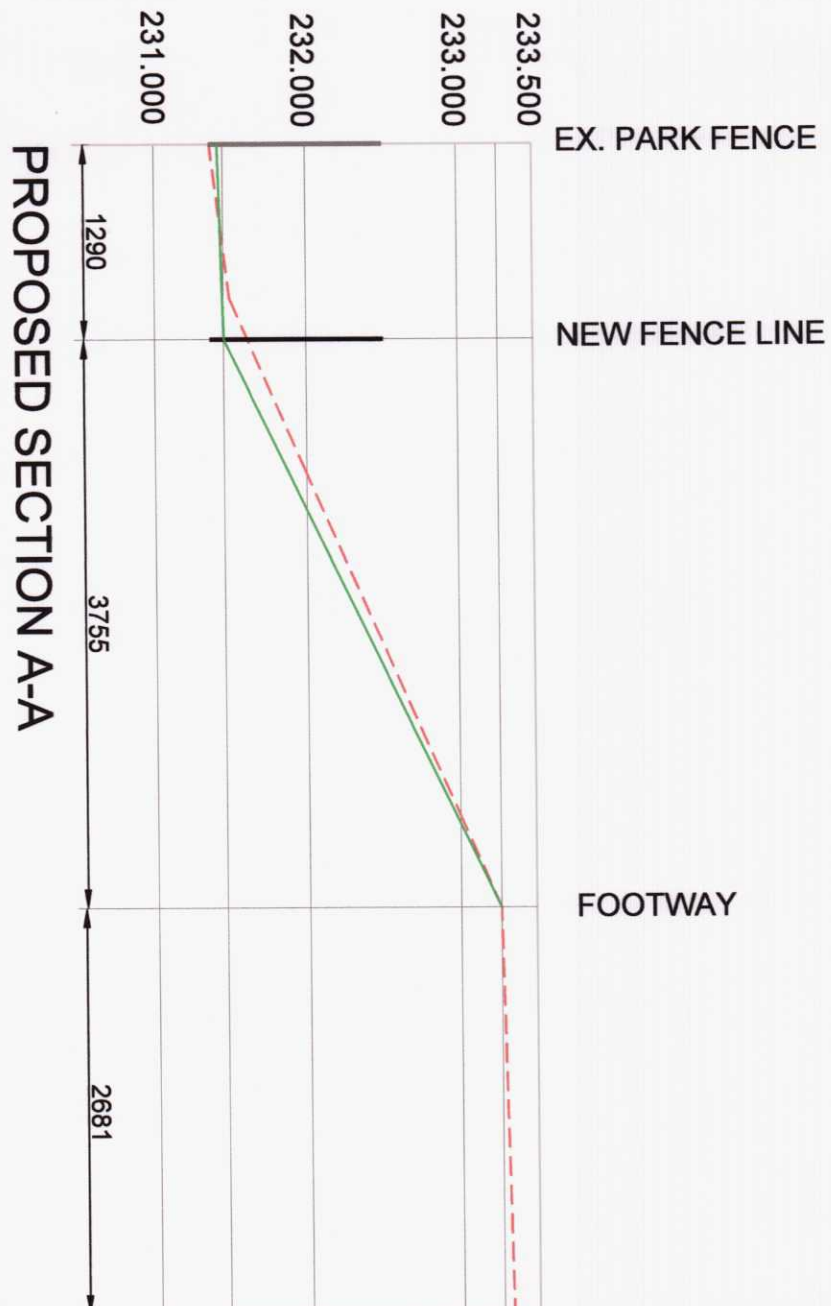
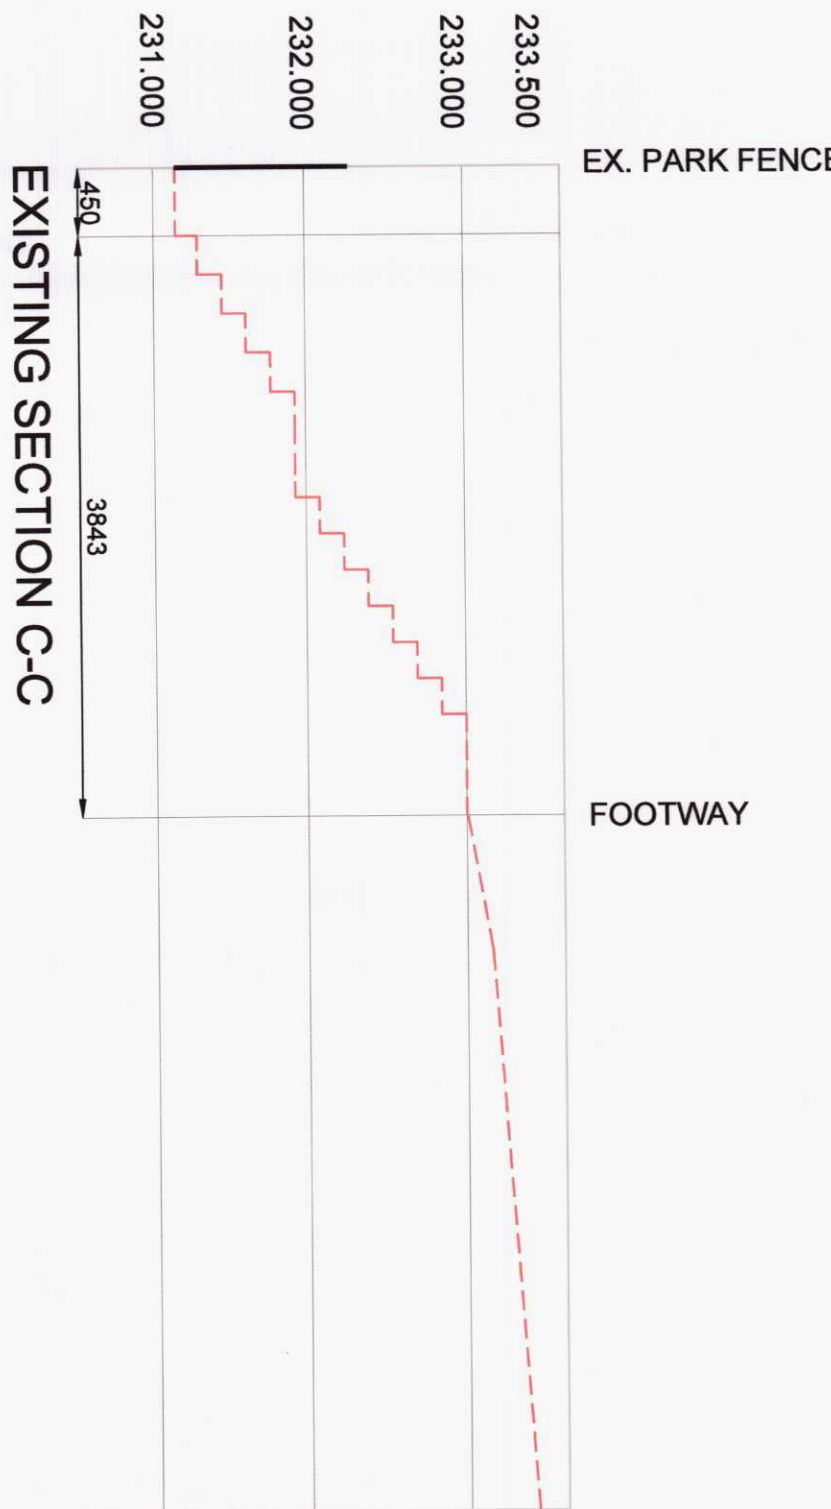
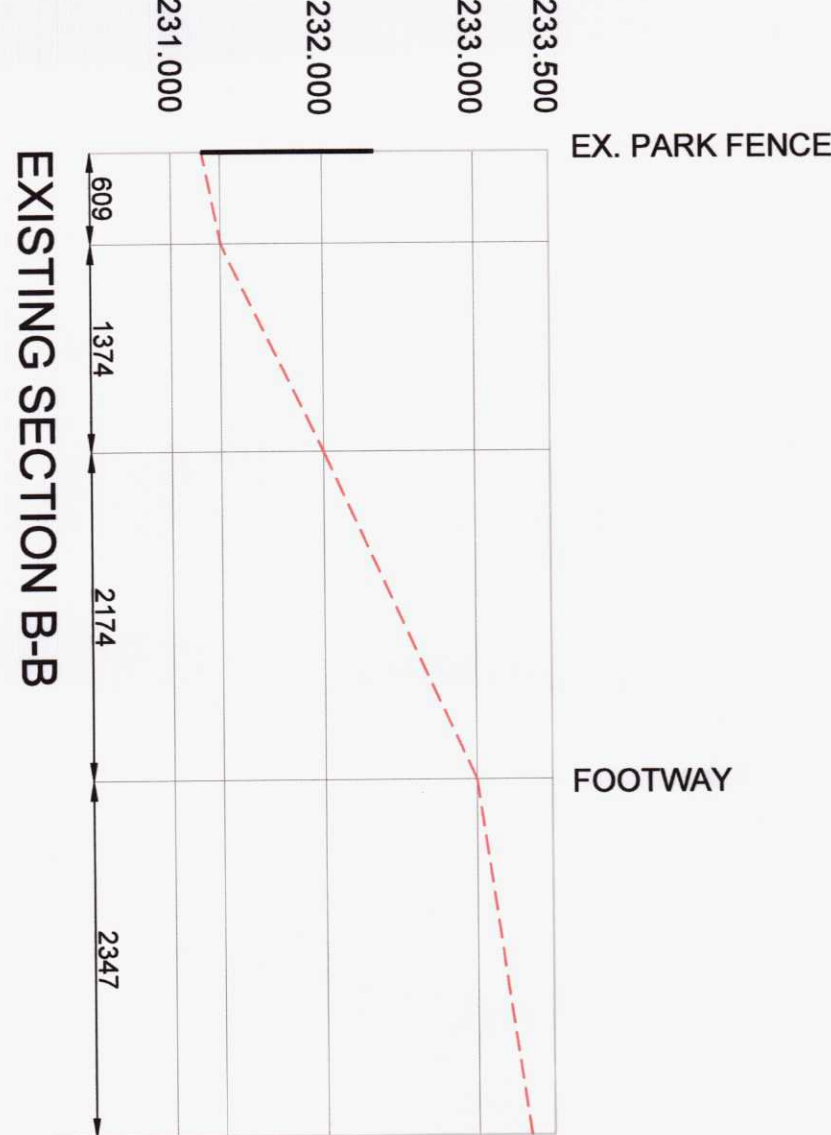


Rev.	Amendment	Date	Drawn	CKd

KEY

--- EXISTING GROUND PROFILE

— PROPOSED GROUND PROFILE

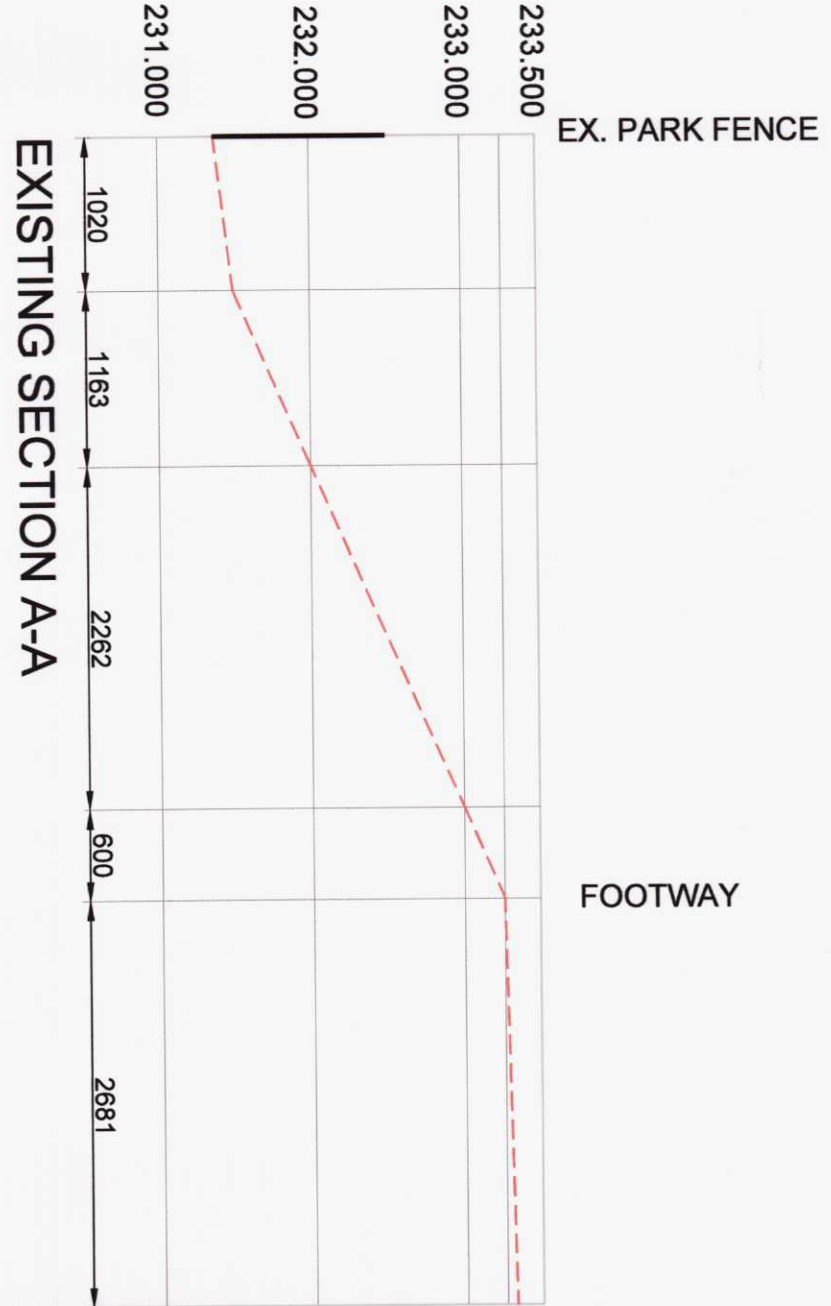


10 SEP 2020
RECEIVED

20216



MERTHYR TYDFIL
COUNTY BOROUGH COUNCIL
ENGINEERING DIVISION

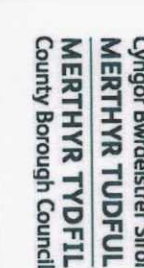

CANOLFAN REGENERATION

DRAWING TITLE: RETAINING WALL SECTIONS			
DRAWN:	ME	APPROVED:	ME
CHECKED:	ME	DATE:	08/09/2020
PROJECT NO.:	CRG-2020	DRAWING NO.:	CRG-MTC-XX-GA-C-007
		SCALE:	1:500 / 1:50
		REV.:	P02

© Crown copyright and database rights 2016 Ordnance Survey
100025302. You are not permitted to copy, sub-licence, distribute
or sell any of this data to third parties in any form."

© Hawffrant y Gaeon a hawliau cronfa ddala 2016 Ardwg Ordnans
100025302. "Ni chaniatellir i chiwi gopio, ian-dwyddedu, dosbarthu
neu werthu y data yma i unrhyw drydydd barti mewn unrhyw ffurf"