



EXISTING SIDE ELEVATION (North)
scale 1:100

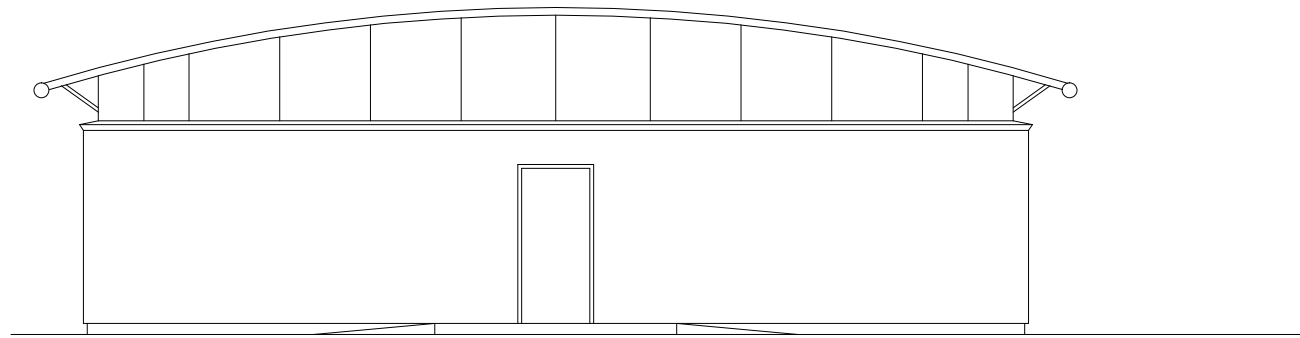

EXISTING REAR ELEVATION (East)
scale 1:100

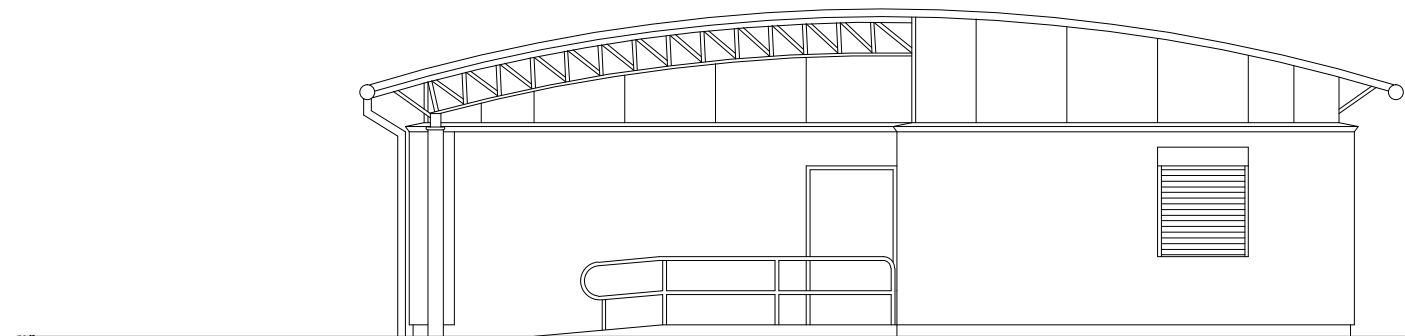

EXISTING FRONT ELEVATION (West)
scale 1:100

**Proposed Covered Area
at
Treharris Phoenix RFC
1, Forest Road, Treharris. CF46 5HF**

Existing Elevations

scale 1:100 @ A3