




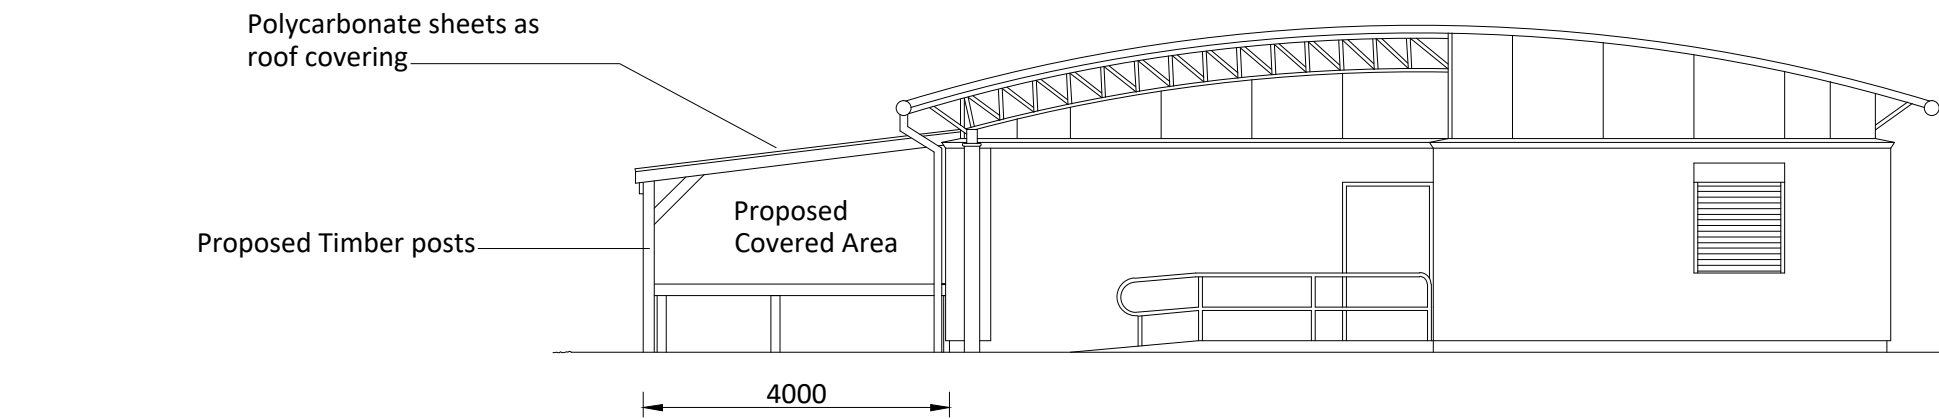

**PROPOSED FRONT ELEVATION (West)**  
scale 1:100

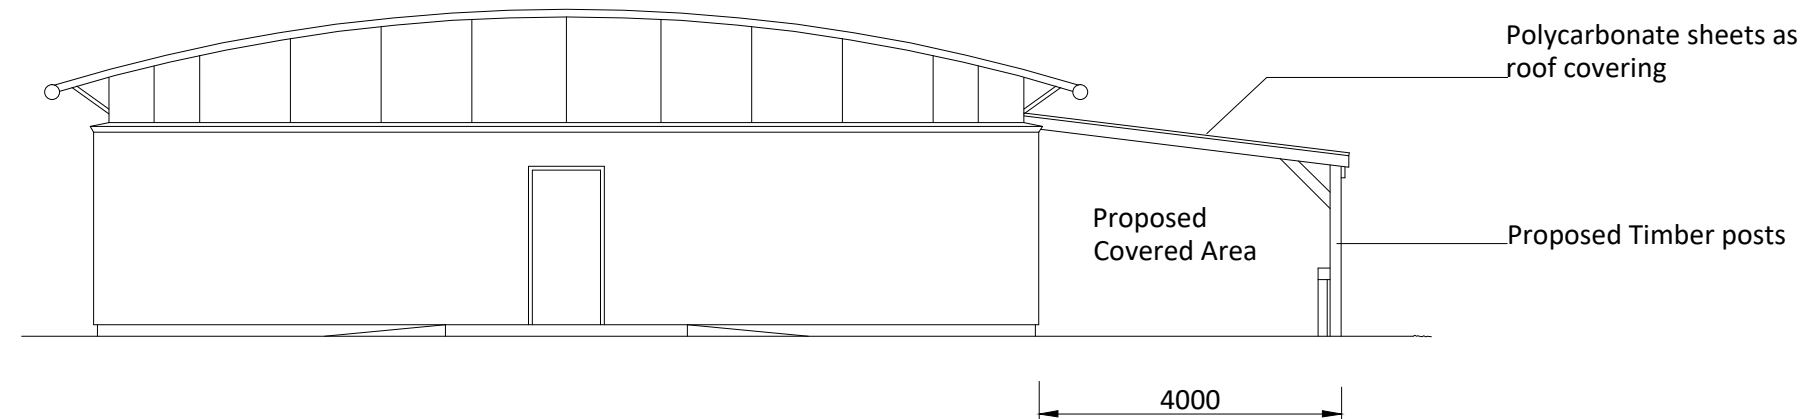

**PROPOSED REAR ELEVATION (East)**  
scale 1:100

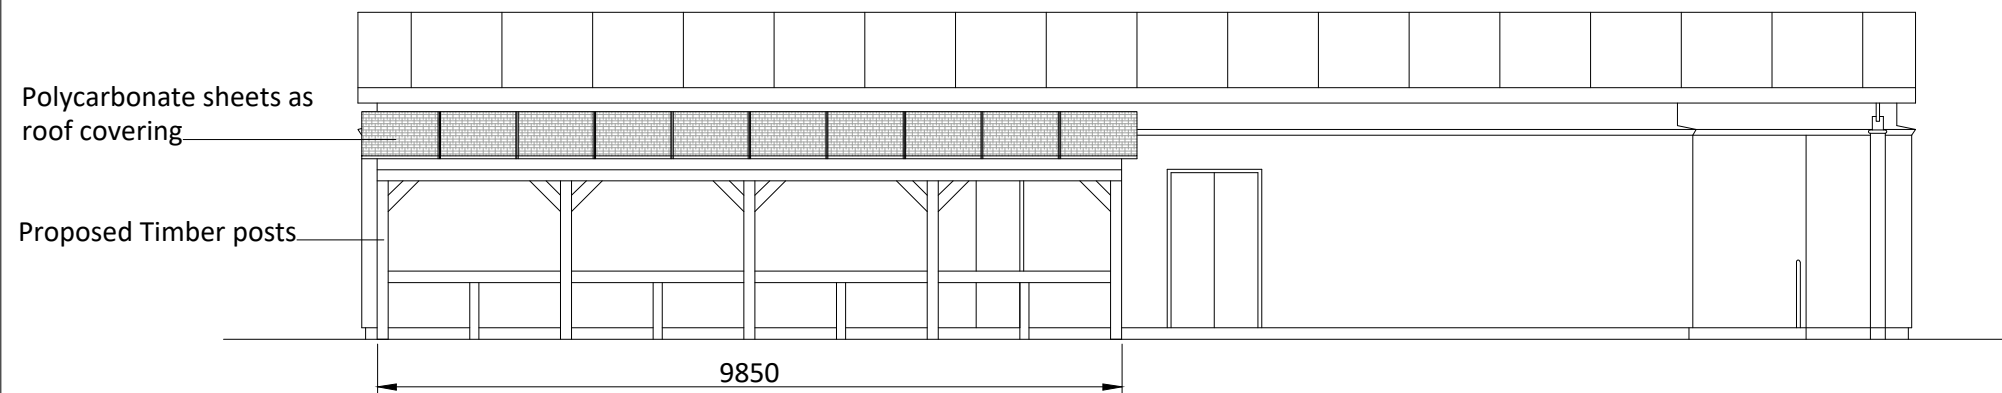

**PROPOSED SIDE ELEVATION (North)**  
scale 1:100

Proposed Covered Area  
at  
Treharris Phoenix RFC  
1, Forest Road, Treharris. CF46 5HF

Proposed Elevations

scale 1:100 @ A3