


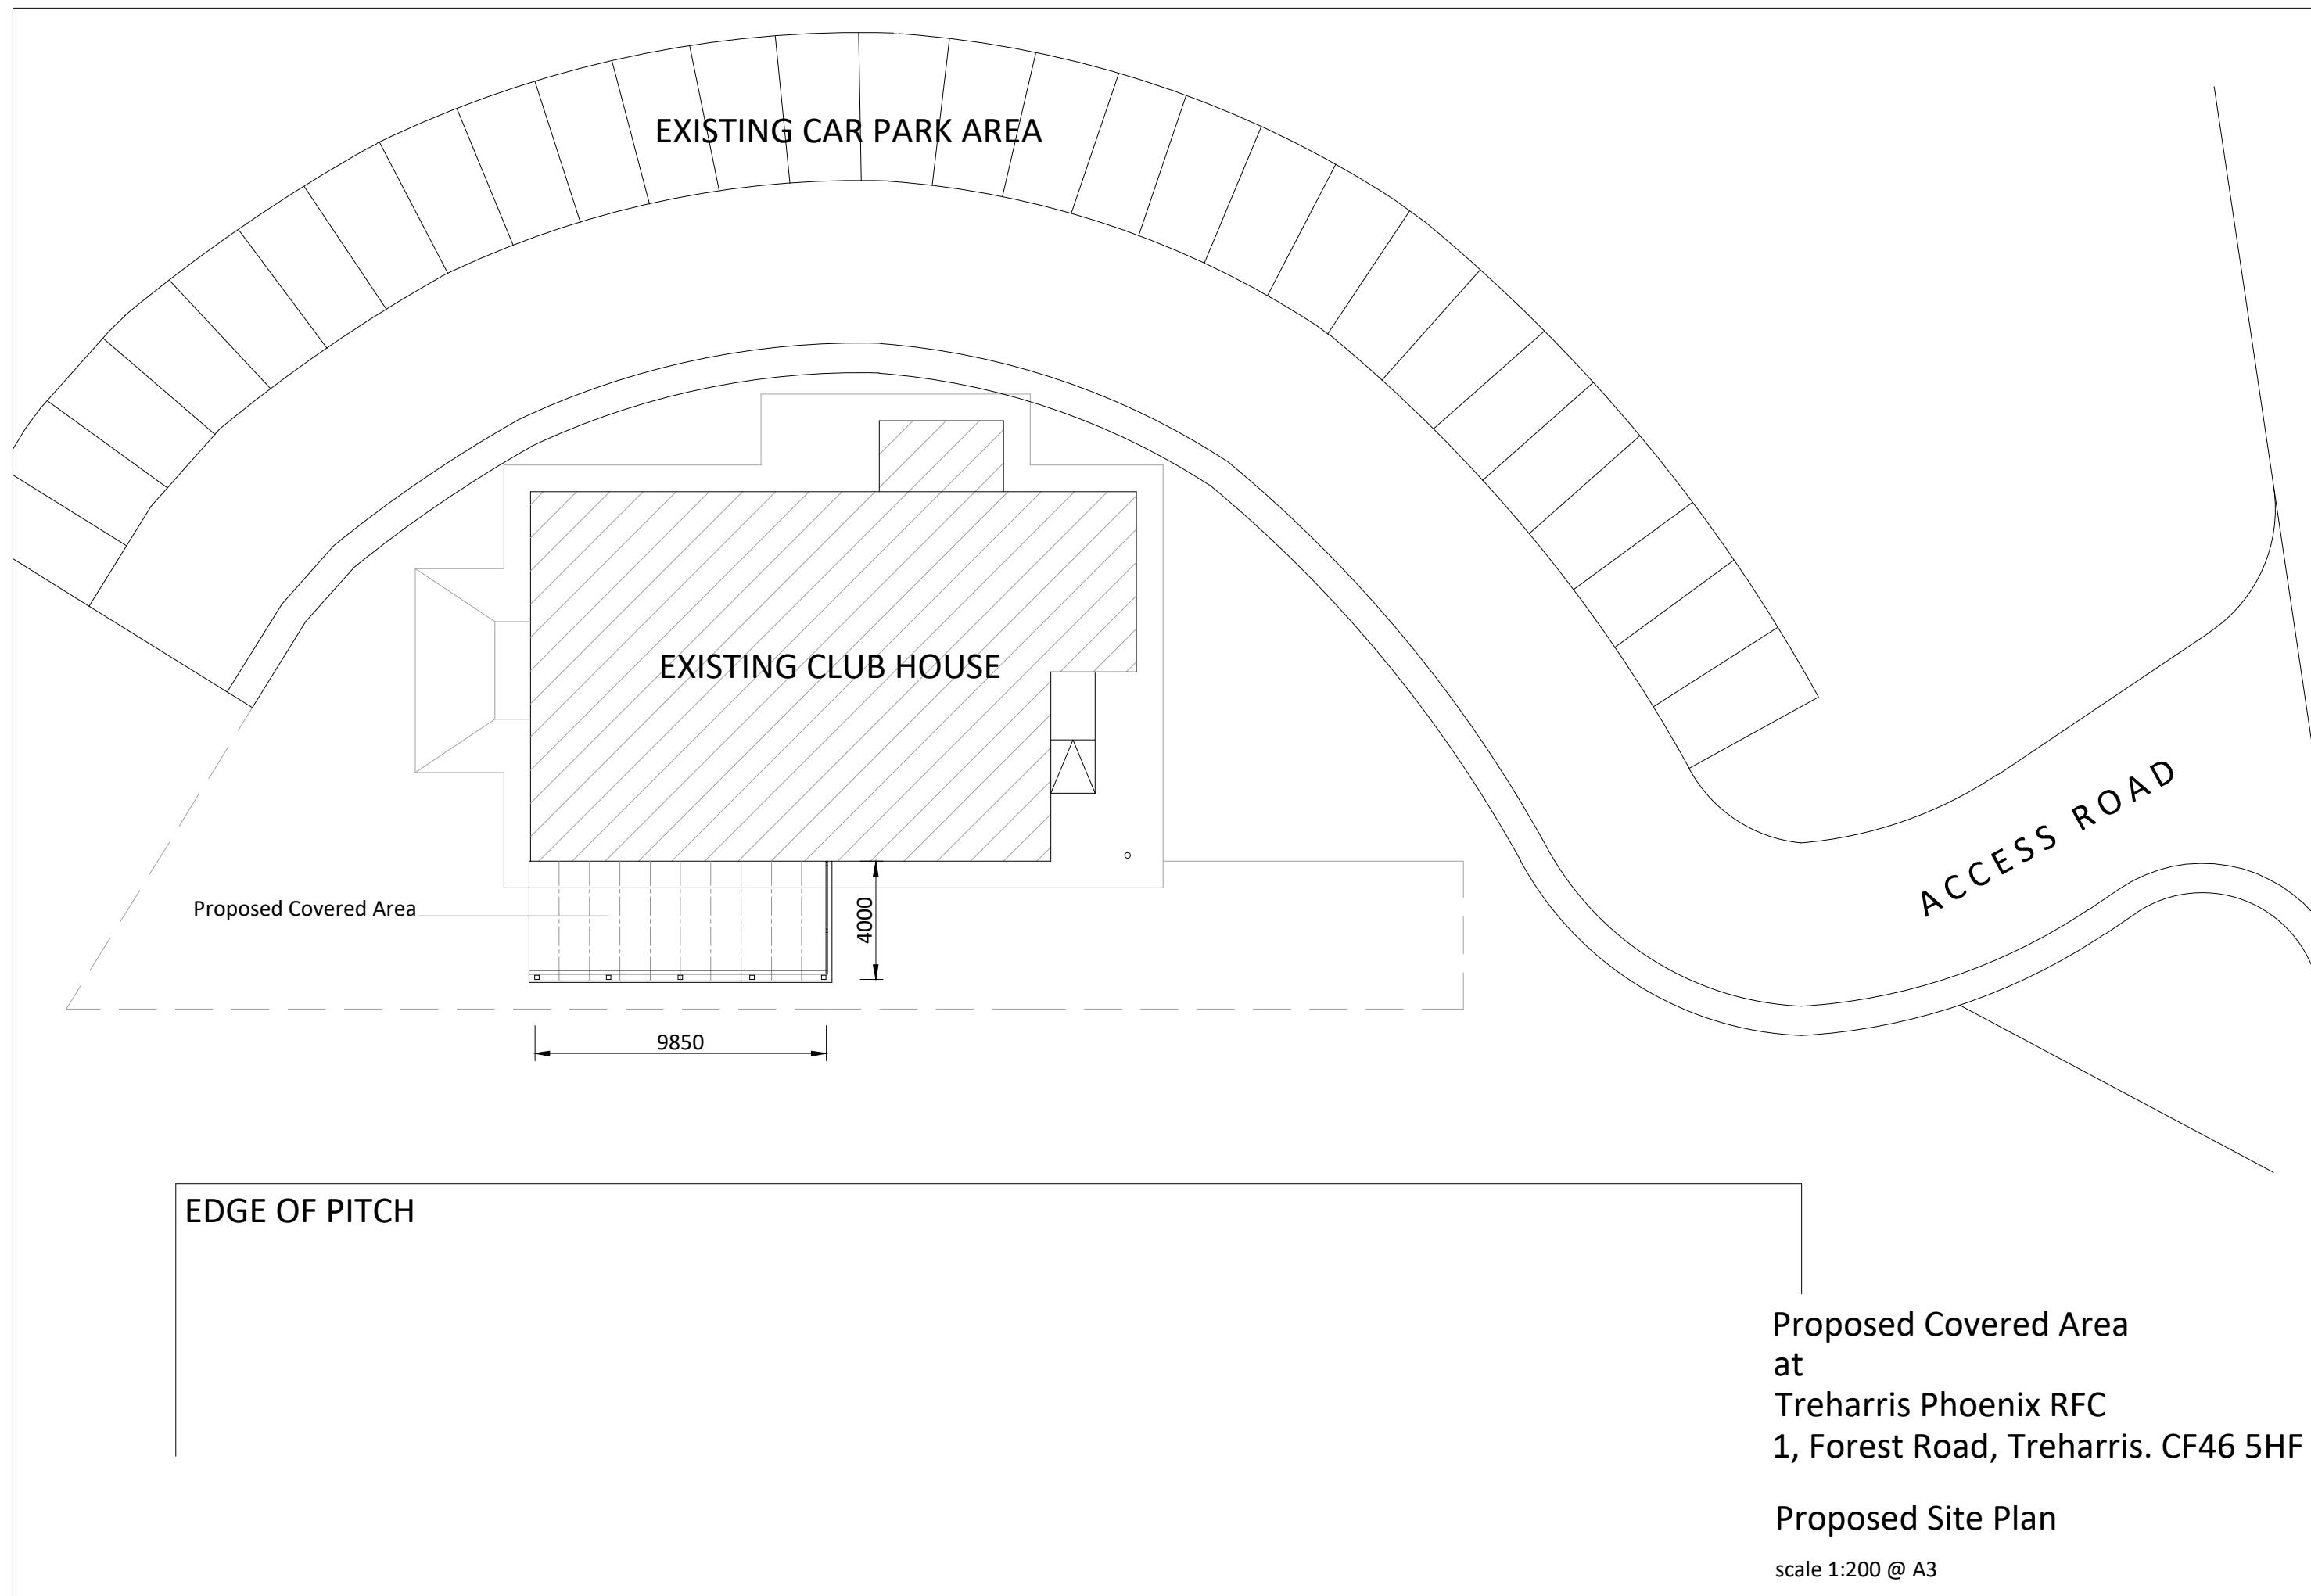

EDGE OF PITCH

Proposed Covered Area
at
Treharris Phoenix RFC
1, Forest Road, Treharris. CF46 5HF

Proposed Site Plan
scale 1:200 @ A3