



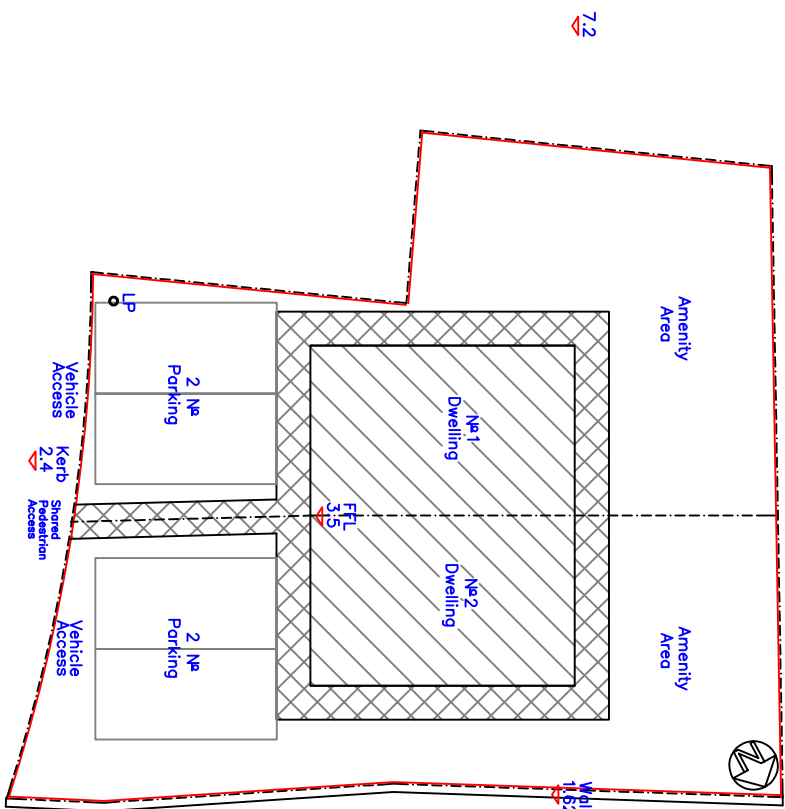


St A 1.62



Proposed Section 1:100

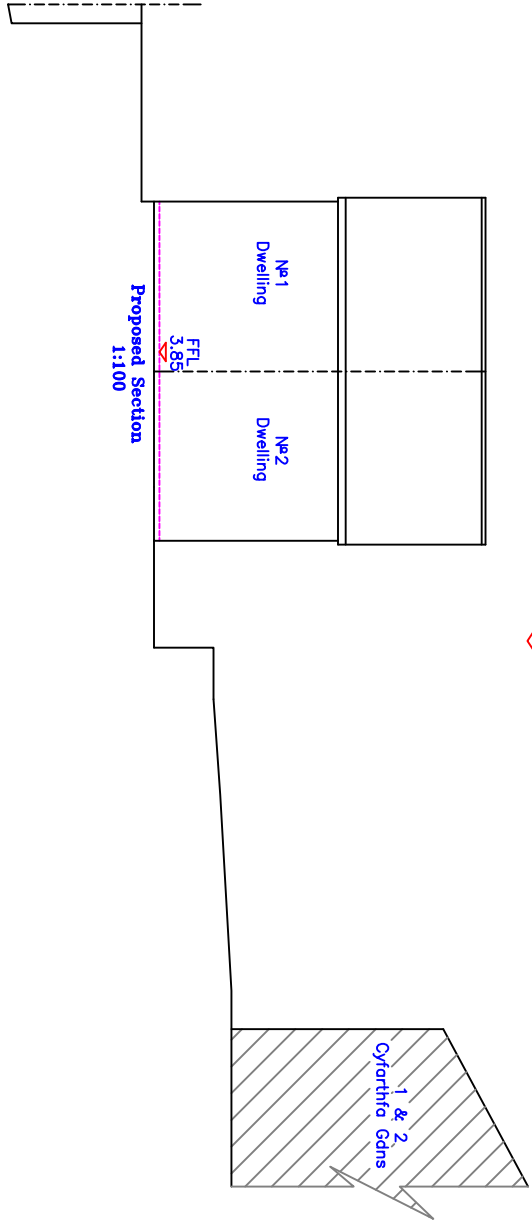

Proposed Section 1:200

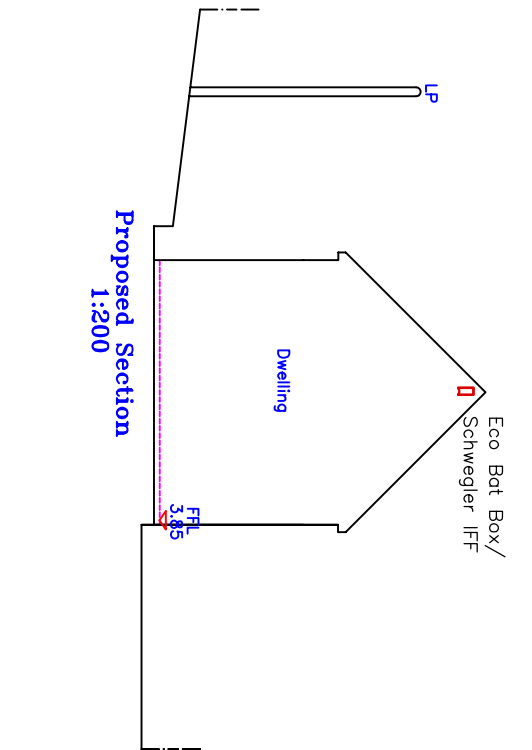


Proposed Section 1:200

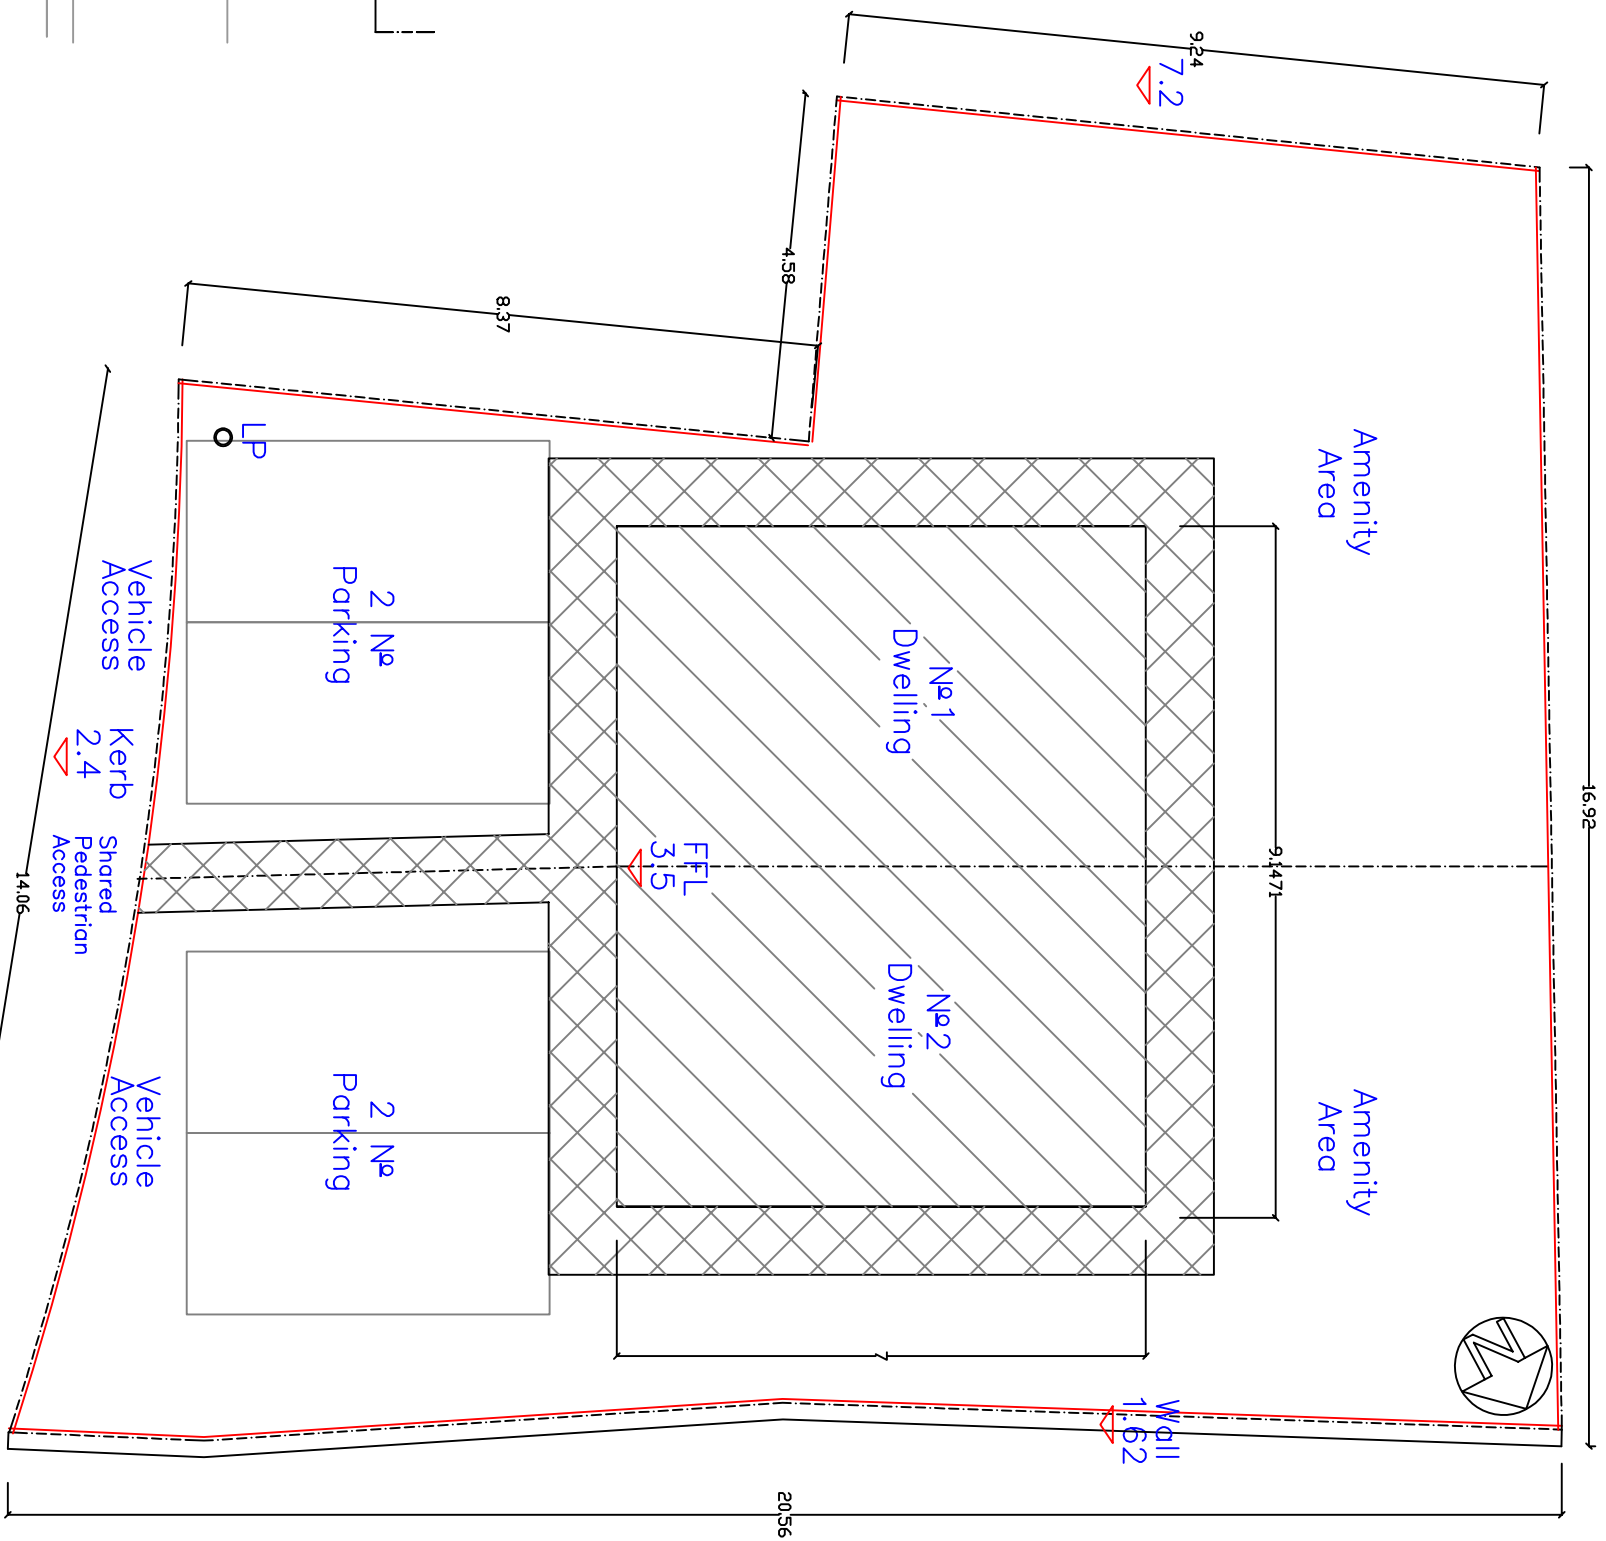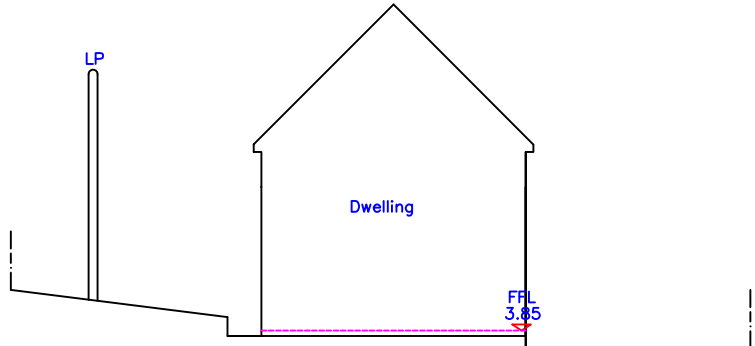


St A 1.62


Proposed Site Plan 1:100

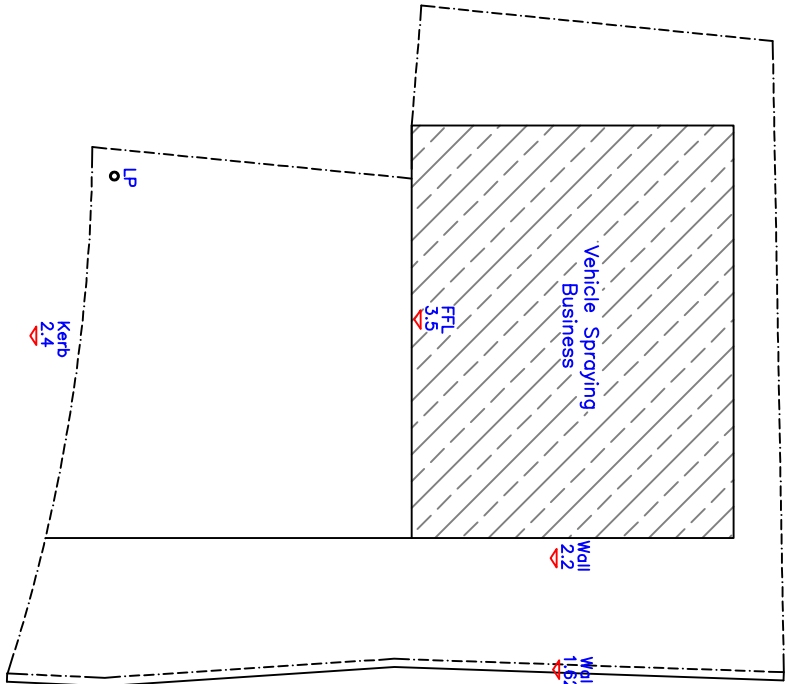


Existing Site Plan 1:200

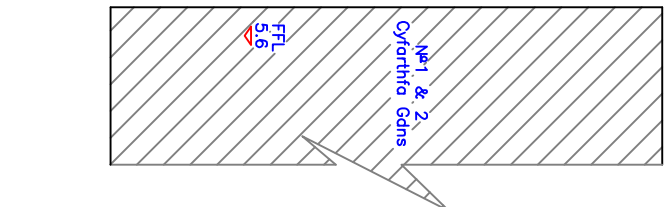


Proposed Site Plan 1:500

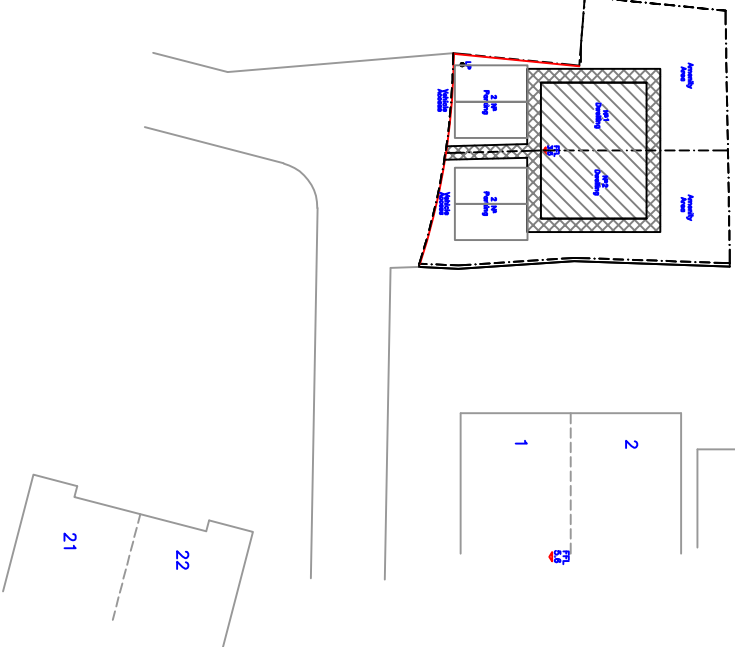



Proposed Section 1:100

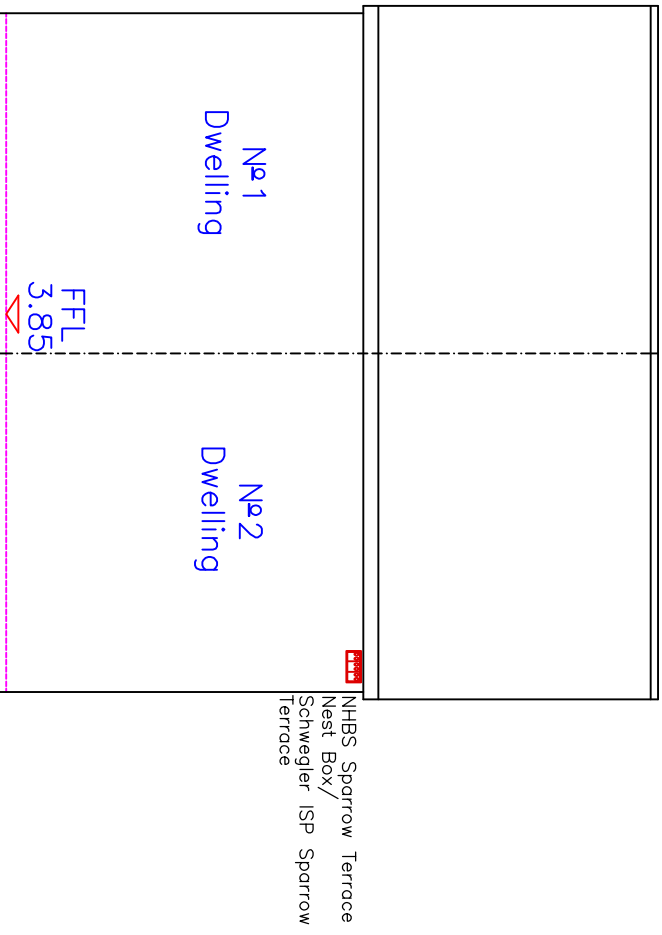

Existing Section 1:200

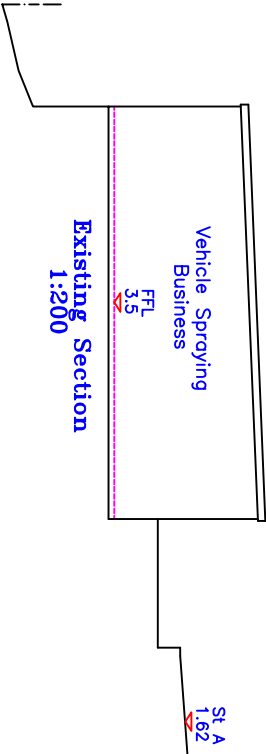

Existing Section 1:200

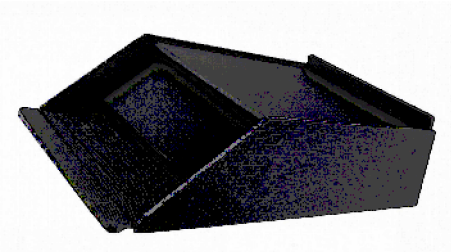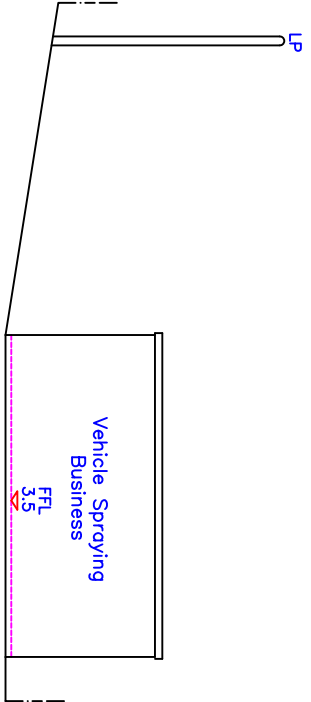

Eco Bat Box / Schwegler IFF



NHBS Sparrow Terrace Nest Box / Schwegler ISP Sparrow Terrace

Bats  
A Schwegler 1FF bat box will be attached to the northern elevations of the property. Should the 1FF prove difficult to source, an eco bat box (crevice box) <https://www.nhbs.com/title?slug=eco-bat-box> will be installed in its place.

Birds  
A Schwegler 1SP Sparrow Terrace or the following <https://www.nhbs.com/sparrow-terrace-nest-box> will be attached to the north eastern elevation of the property.

|   |                             |                          |                          |
|---|-----------------------------|--------------------------|--------------------------|
| Amendment: Dated 14.07.14   |                             | Re-arranged plot layout  |                          |
| <i>Utopia Design</i><br>Architectural Services<br>Building Planning Application Support<br>Paul Thomas: BSc (Hons)<br>Tel: 01685 582312. Mob: 07988 753942<br>Issued Only for Purposes Indicated |                             |                          |                          |
| Drawing Status: FOR PLANNING PURPOSES ONLY   |                             |                          |                          |
| Client: Mr. Thomas Malcolin Few<br>16, Beechwood Drive<br>Heolberrig<br>Merthyr Tydfil<br>CF48 1TH                                                                                               |                             |                          |                          |
| Job: Proposed Outline Planning for Residential Development on Land to the Rear of 1&2 Cyfarthfa Gardens Cefn Coed Merthyr Tydfil CF48 2SD                                                        |                             |                          |                          |
| Drawn by: Date: 28.05.20   | Checked: Date: 1:100, 1:200 | Scale: 1:100, 1:200      | Appr: Date: 1:100, 1:200 |
| Proposed Block, Site Plan & Sections   |                             | Client: Draw No: FEW.01C | Draw No: FEW.01C         |