


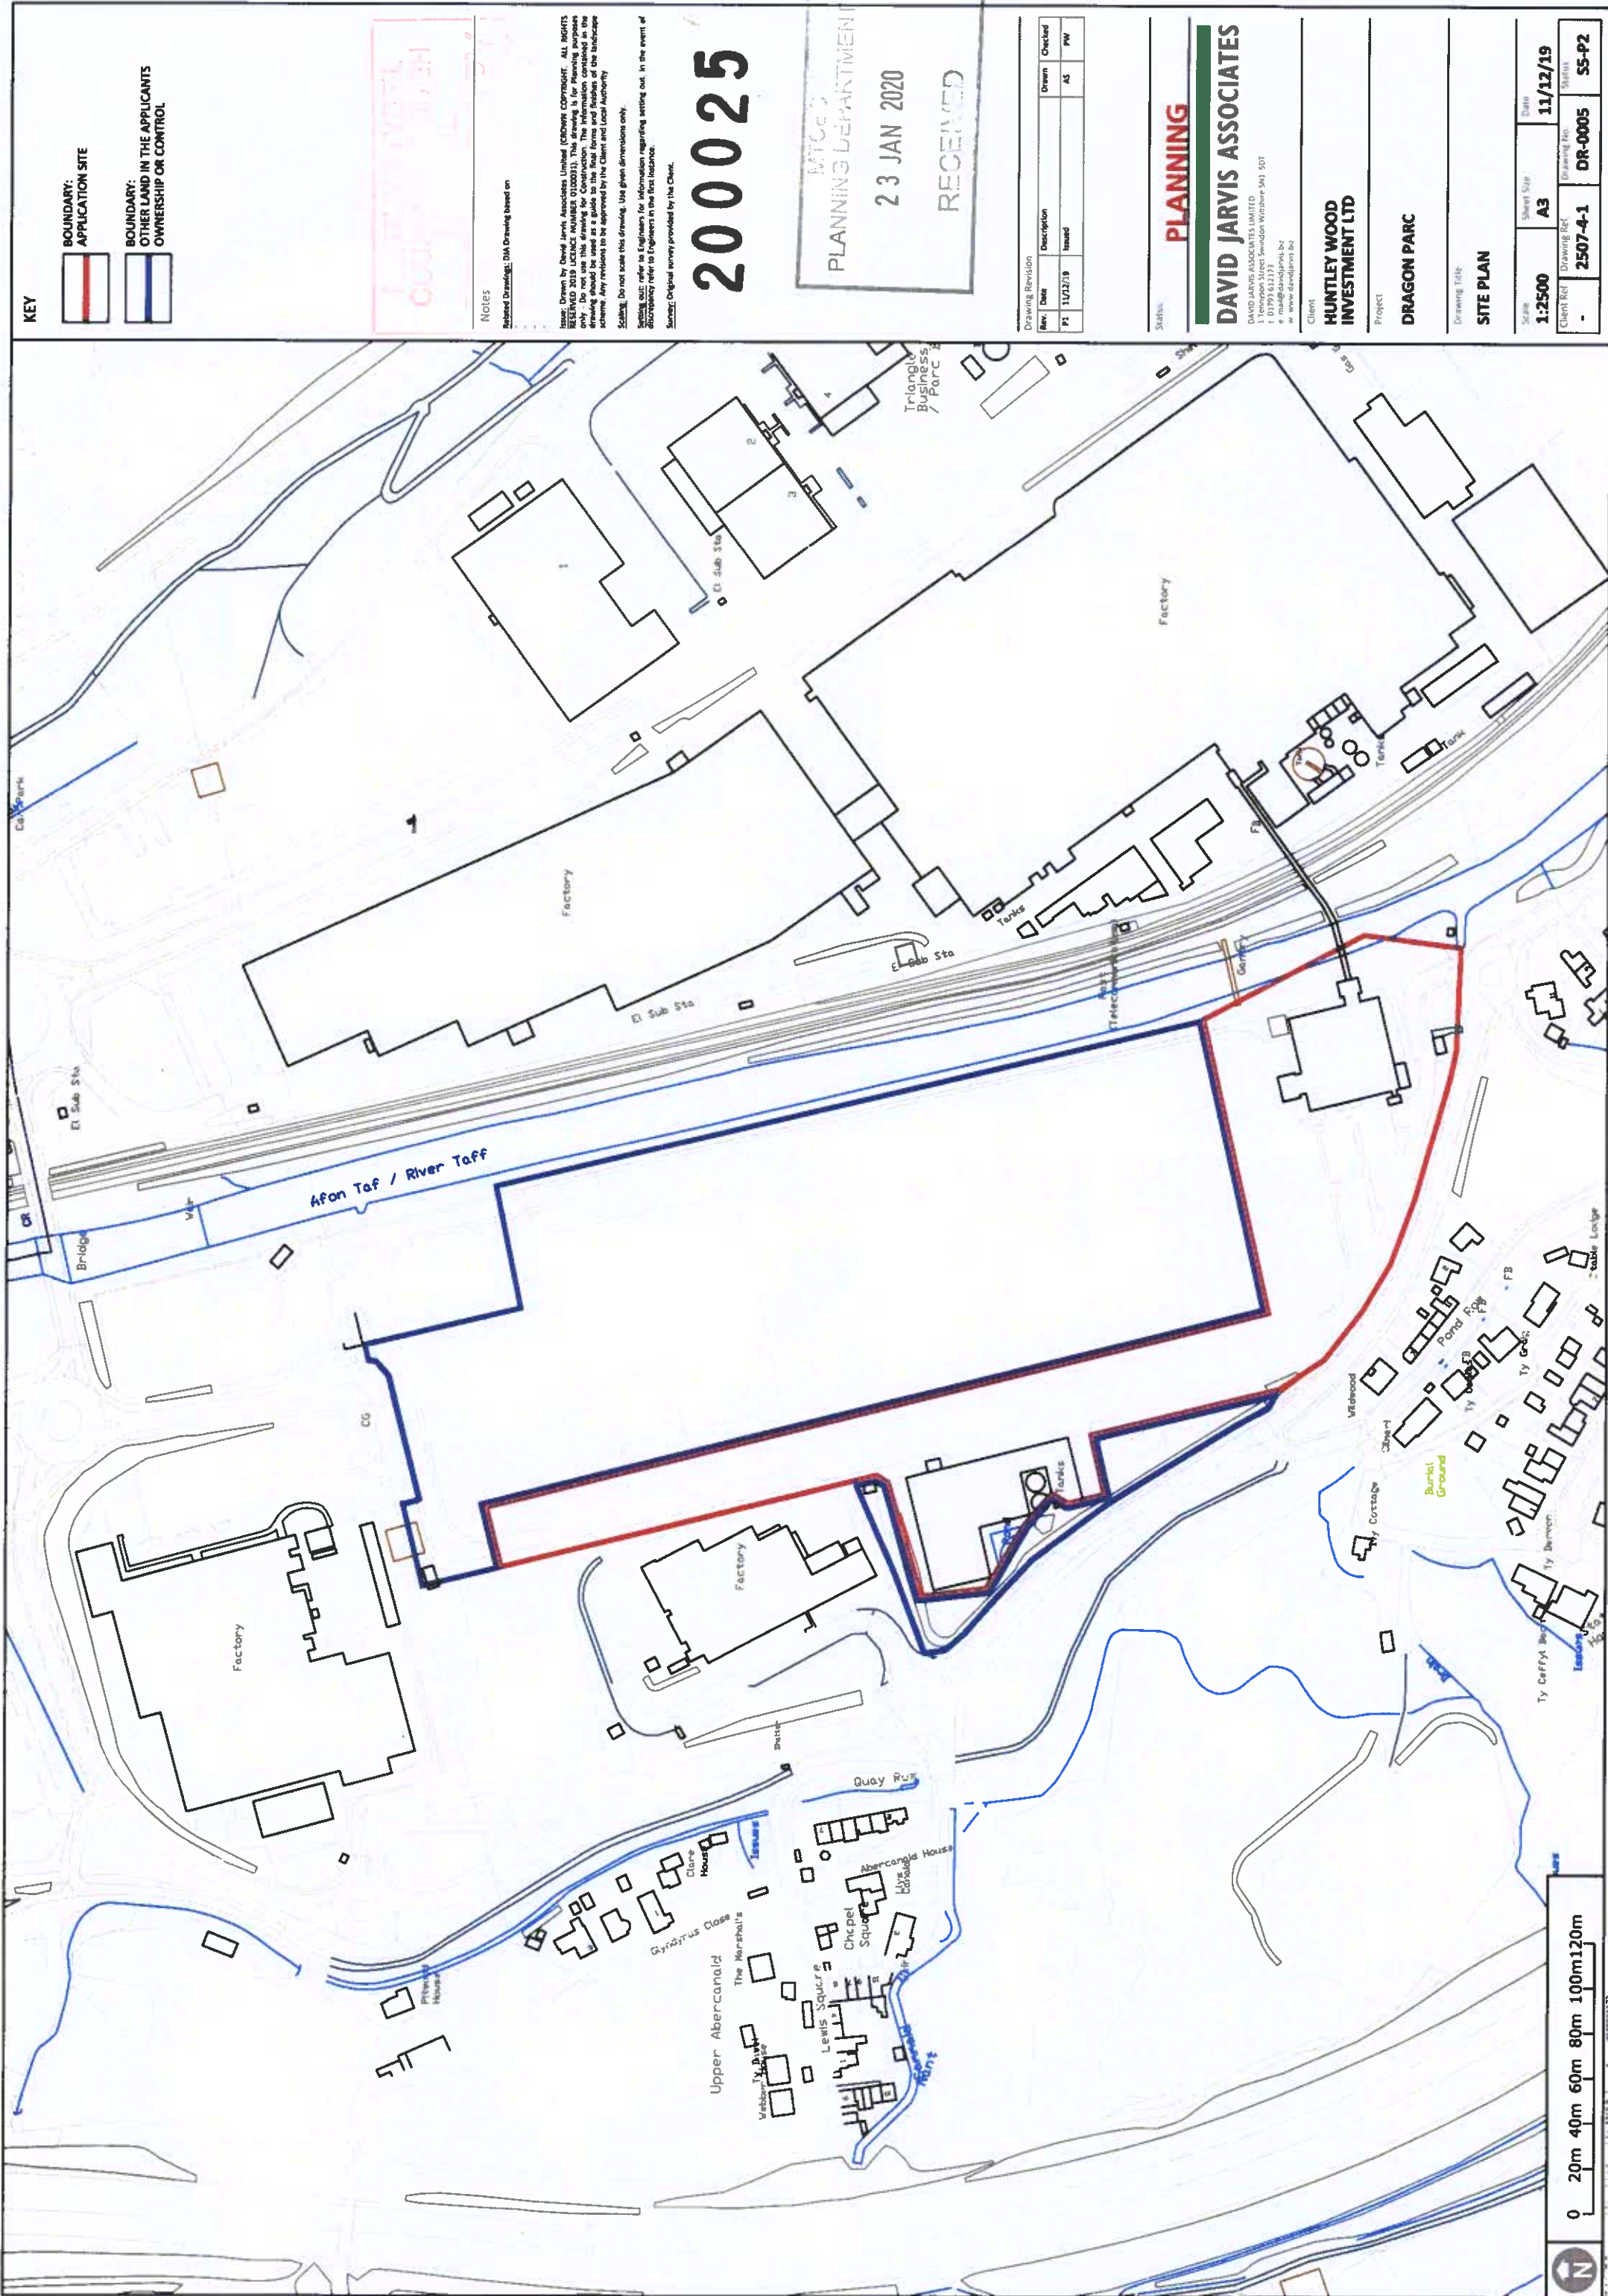

KEY

- BOUNDARY: APPLICATION SITE
- BOUNDARY: OTHER LAND IN THE APPLICANTS OWNERSHIP OR CONTROL

Notes

Revised Drawings: DMA Drawing based on

Notes: Drawn by David Jarvis Associates Limited (GDHWA COMPANY). All RIGHTS RESERVED 2019 LICENSE NUMBER 01020311. This drawing is for planning purposes only. Do not use this drawing for construction. The information contained in the drawing should be used as a guide to the final form and finish of the landscape scheme. Any revisions to be approved by the Client and Local Authority. Scaling: Do not scale this drawing. Use given dimensions only.
Scales: 1:2500 refer to Engineers for information regarding setting out. In the event of discrepancy refer to Engineers in the first instance.
Survey: Original survey provided by the Client.

200025

PLANNING DEPARTMENT
23 JAN 2020
RECEIVED

Drawing Revision

Rev.	Date	Description	Drawn	Checked
P1	11/12/19	Issued	AS	PW

PLANNING

DAVID JARVIS ASSOCIATES

DAVID JARVIS ASSOCIATES LIMITED
1, THE GARDENS, SWINDON WINDSOR, WY
T 01793 613713
E mail@djavis.co.uk
W www.djavis.co.uk

Client
HUNTLEY WOOD
INVESTMENT LTD

Project
DRAGON PARC

Drawing Title

SITE PLAN

Scale	Sheet Size	Date
1:2500	A3	11/12/19
Client Ref	Drawing Ref	Drawing No
-	2507-4-1	DR-0005
SS-P2	SS-P2	SS-P2

0 20m 40m 60m 80m 100m 120m