



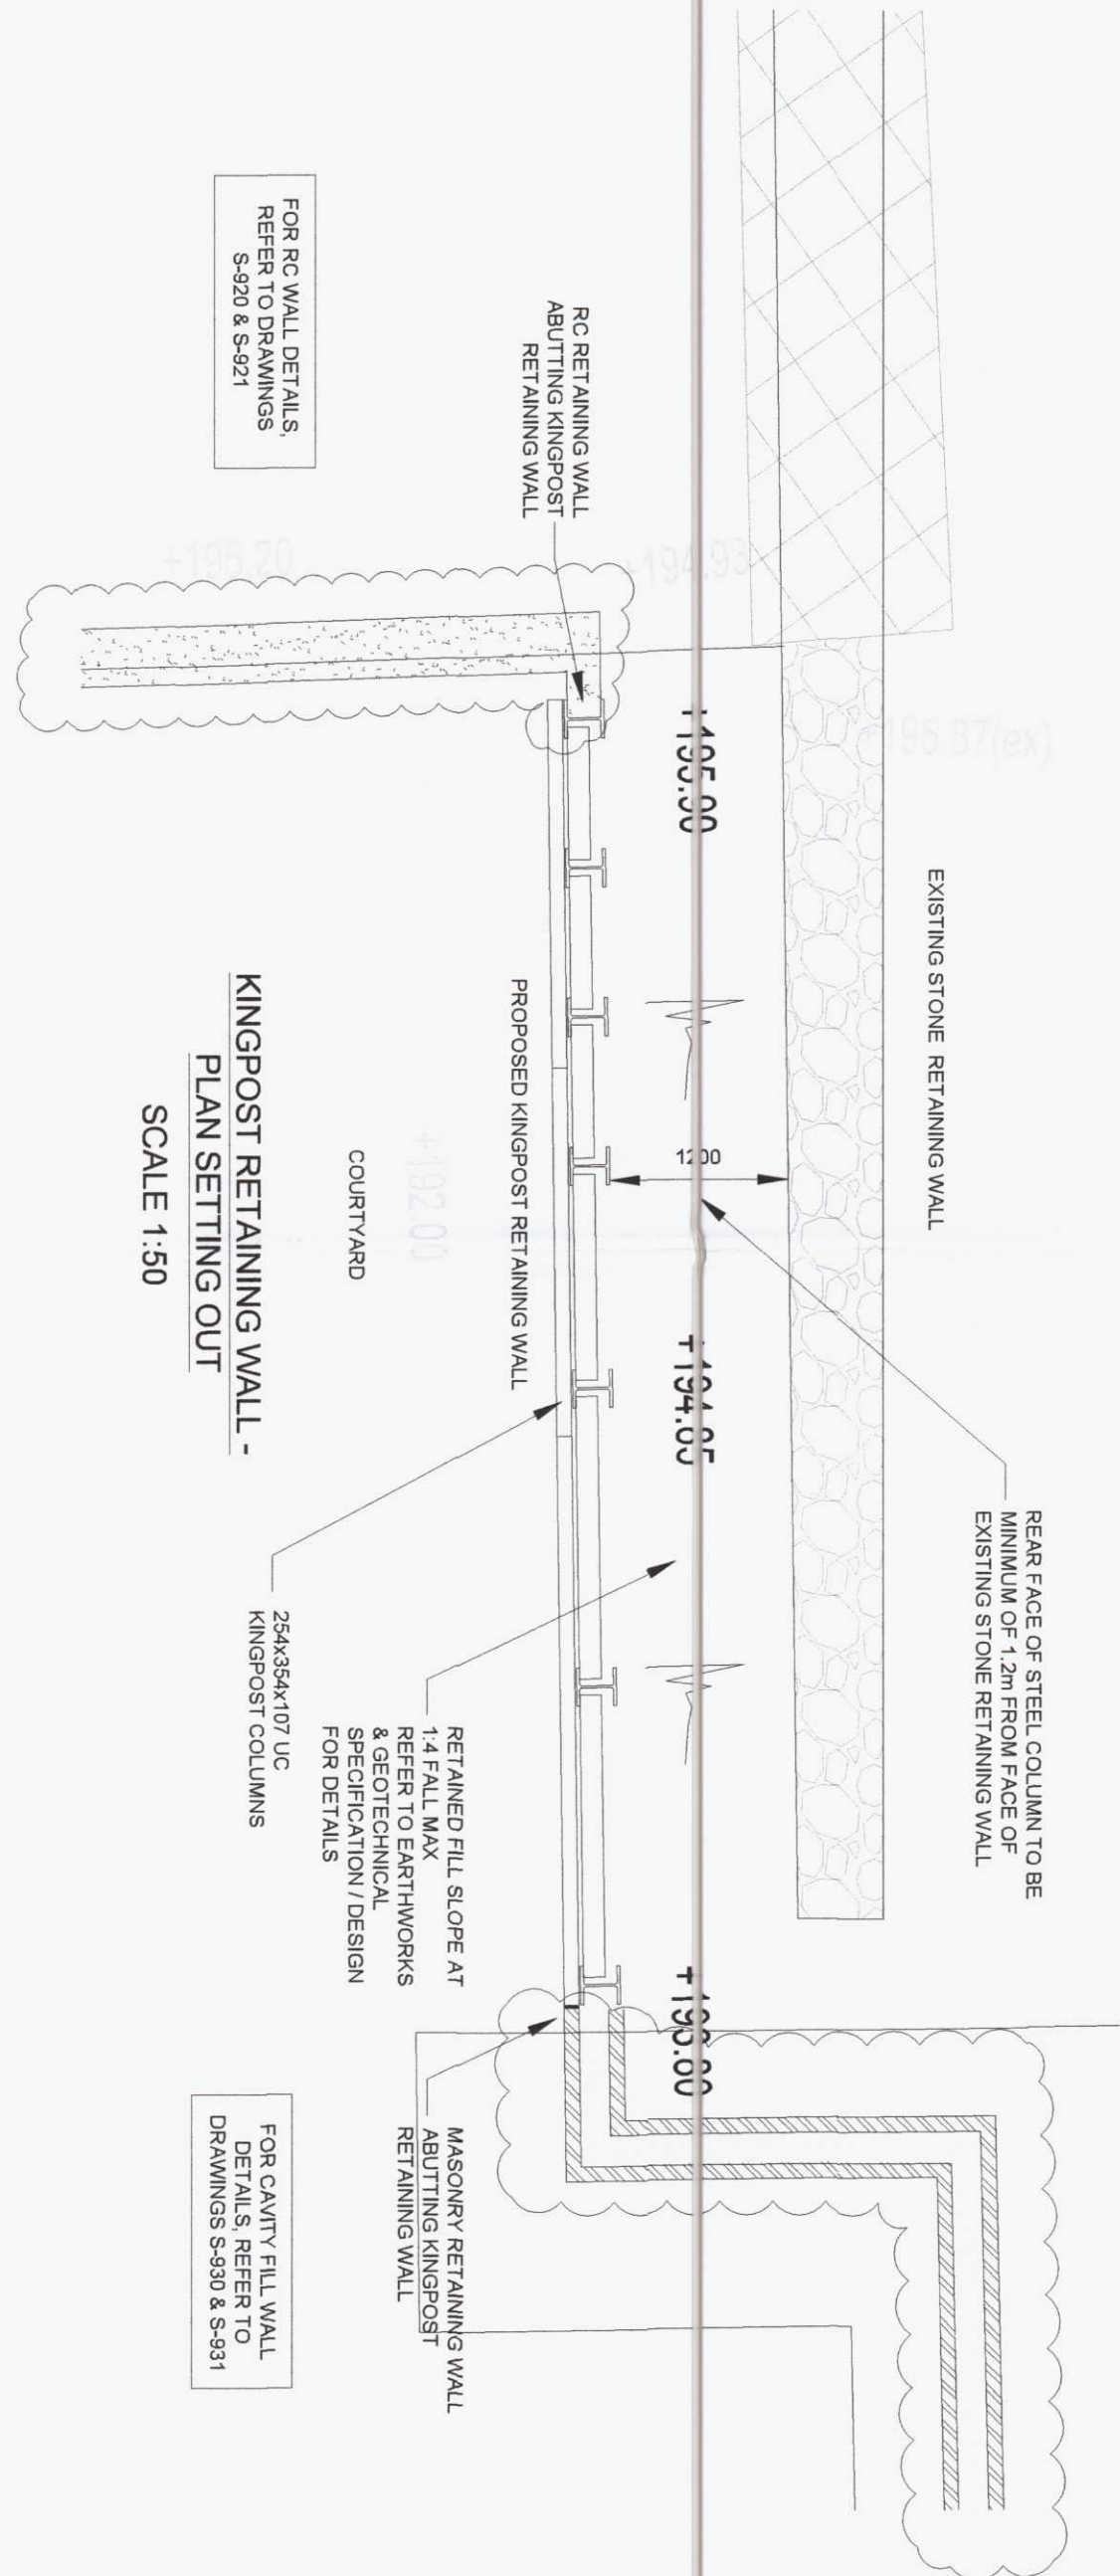




NOTE:
BACK-FILLING BEHIND KINGPOST WALL NOT TO BE UNDERTAKEN UNTIL FULL 28-DAY CONCRETE STRENGTH IS ACHIEVED IN FILES
BACKFILL TO BE COMPACTED USING VIBRATING PLATE COMPACTORS IN ACCORDANCE WITH HIGHWAYS WORKS SERIES 600

NOTE:
ALL KINGPOST COLUMNS, INFILL PANELS, FOUNDATIONS, ENGINEERING FILL, AND CONCRETES TO BE SUBMITTED TO A SUB-CONTRACTOR DESIGN AND SPECIFICATION
REFER TO KINGPOST DESIGN SPEC FOR CONCRETE GRADE SPECIFICATION, INCLUDING CONCRETE STRENGTH AND CHLORIDE CLASS

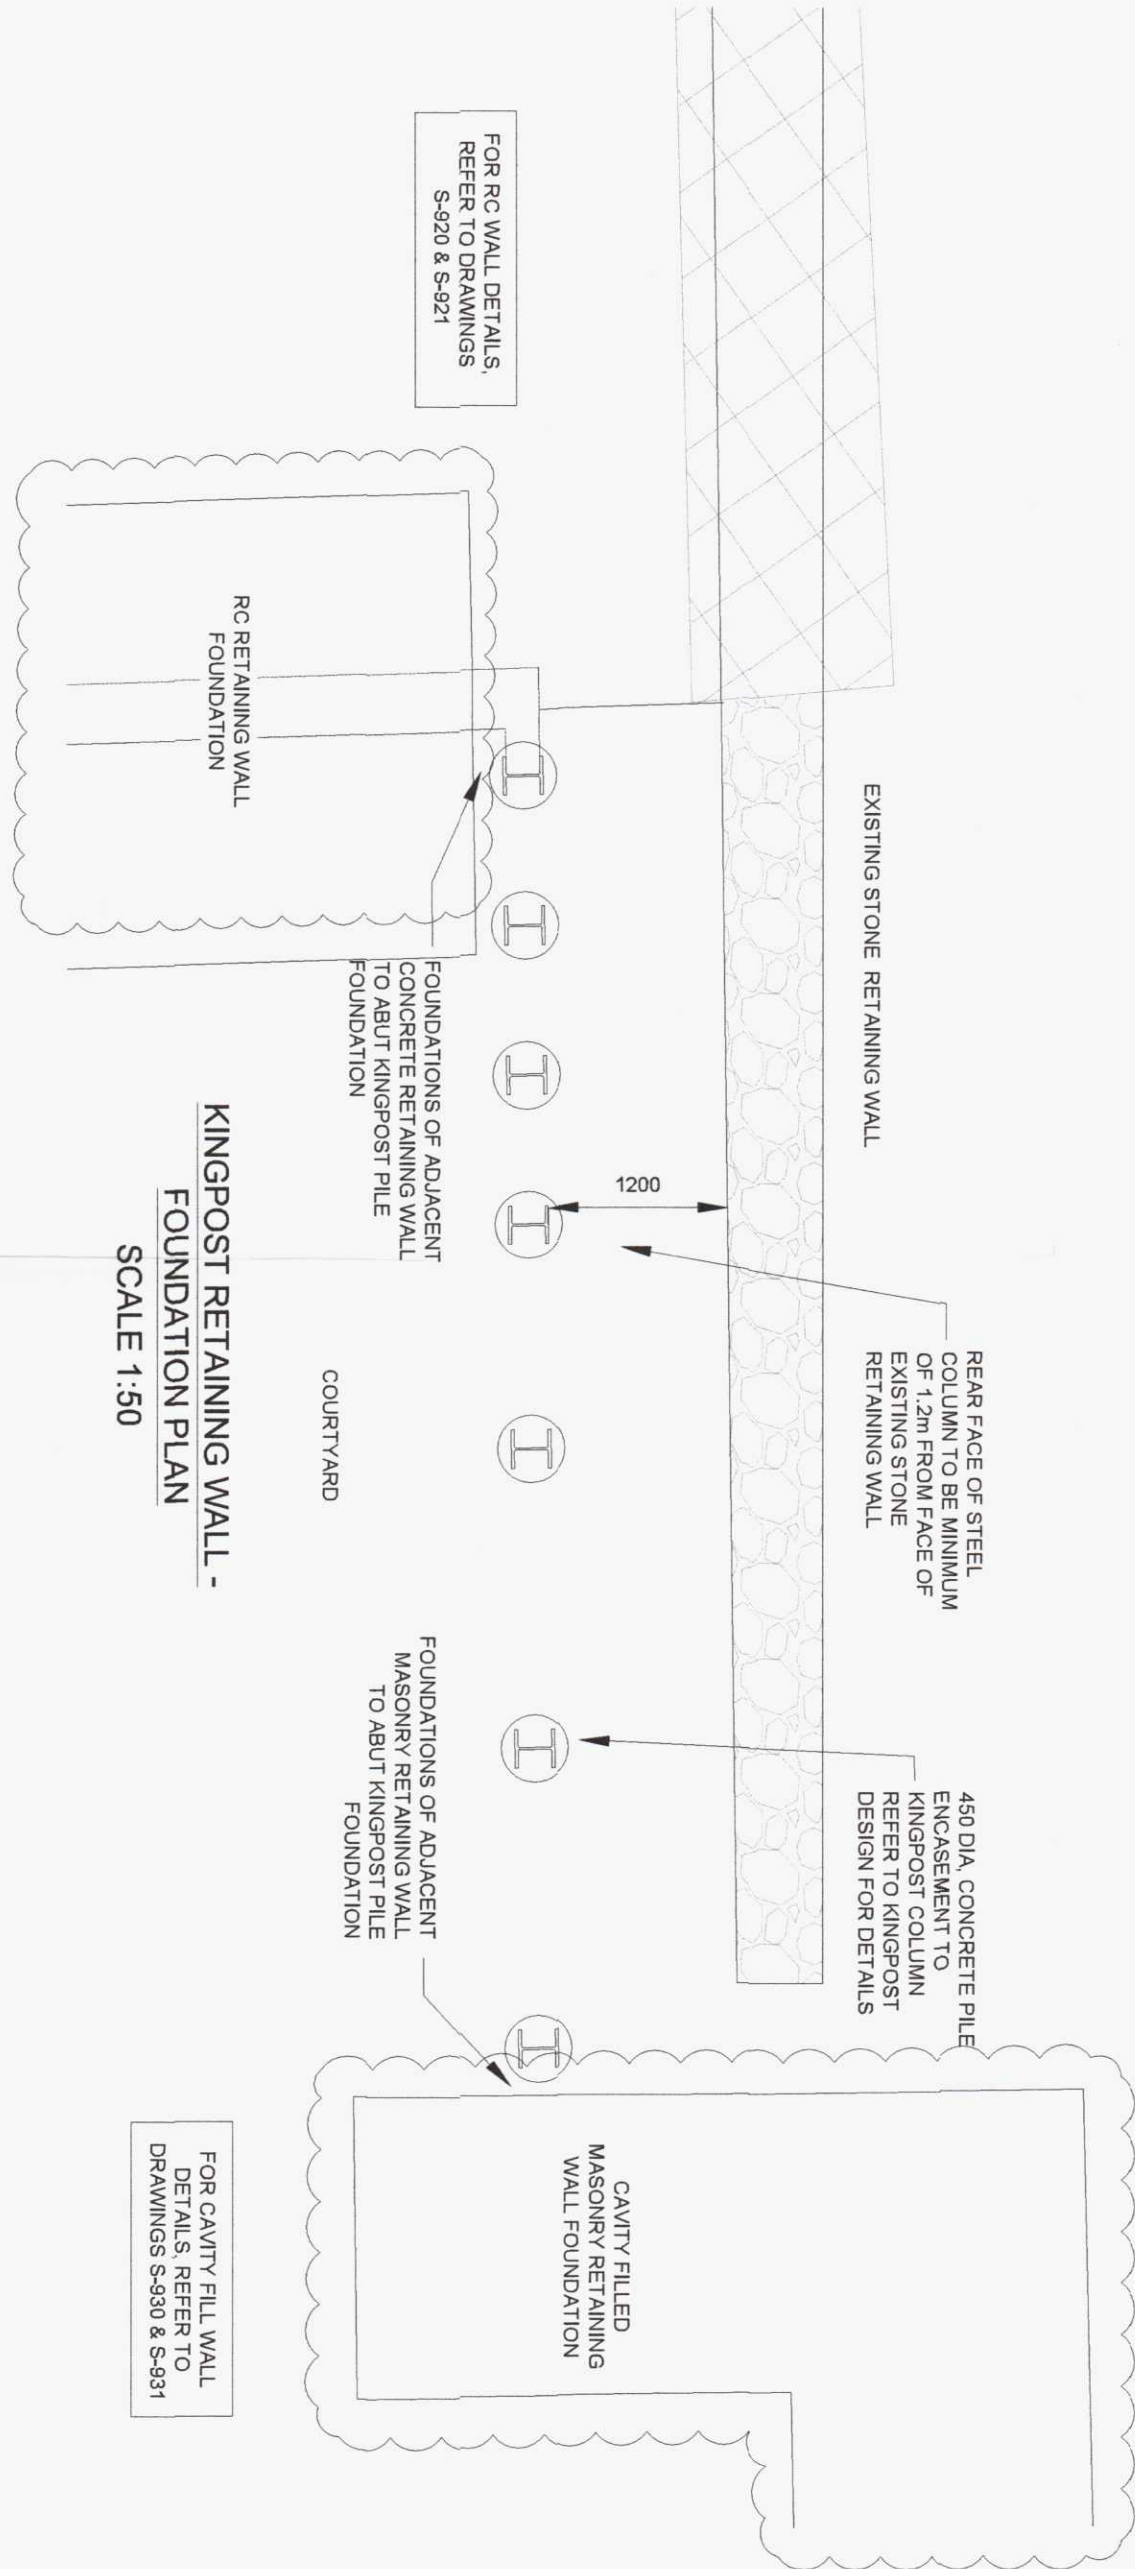

NOTE:
ALL DRAWINGS TO BE READ IN CONJUNCTION WITH KINGPOST DESIGNER DRAWINGS
ANY DISCREPANCY BETWEEN DESIGNS TO BE REPORTED TO STRUCTURAL ENGINEER IMMEDIATELY

NOTE:
ALL KINGPOST STEEL COLUMNS TO BE PREPARED AND PROTECTED AS PER DESIGNER SPECIFICATION - DESIGN LIFE 50 YRS
MASONRY SUPPORT LIMITS TO BE HOT DIP GALVANISED AND PREPARED WITH A SUITABLE PRIMER THAT ALLOWS SITE WELDING (WEILDS TO BE SITE PAINTED AFTER FIXING, TO ENSURE CORROSION PROTECTION IS NOT COMPROMISED)

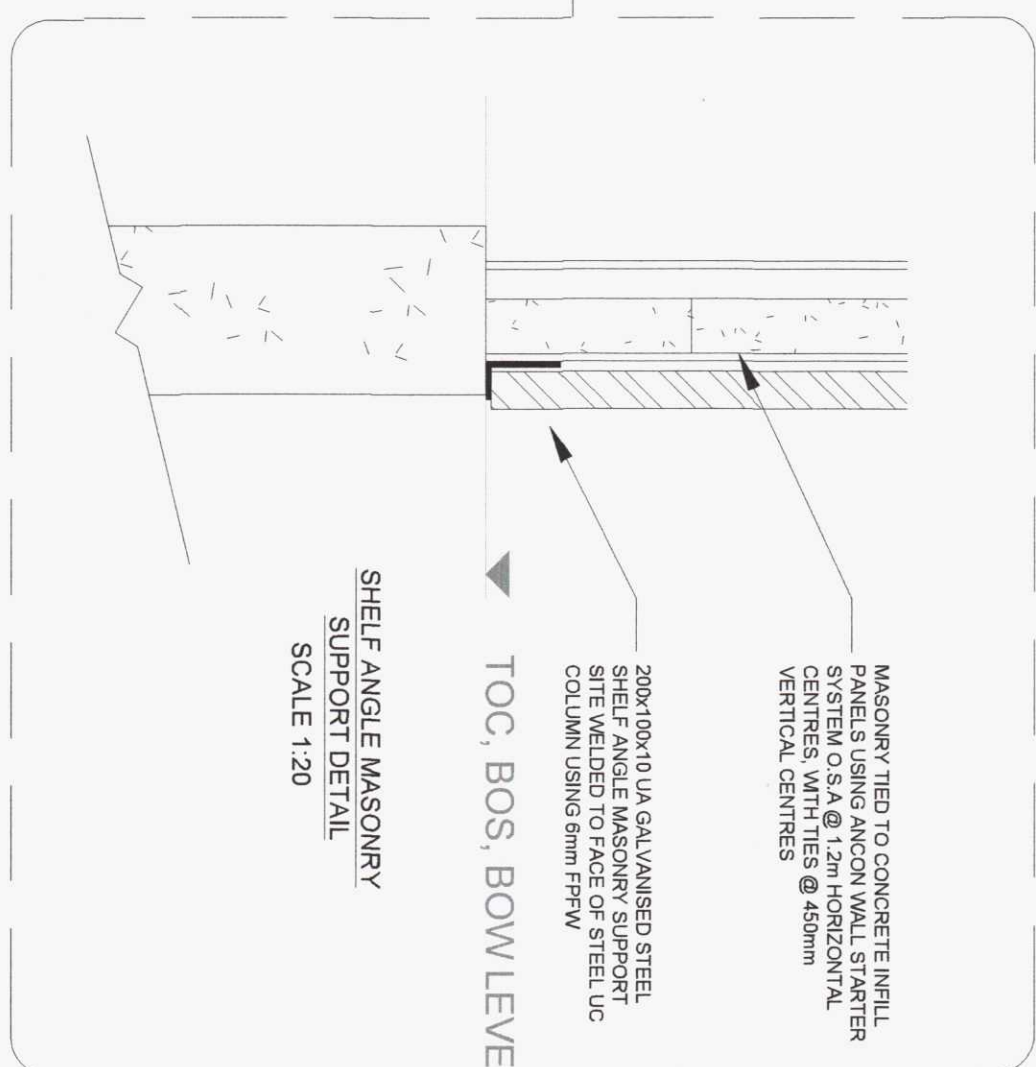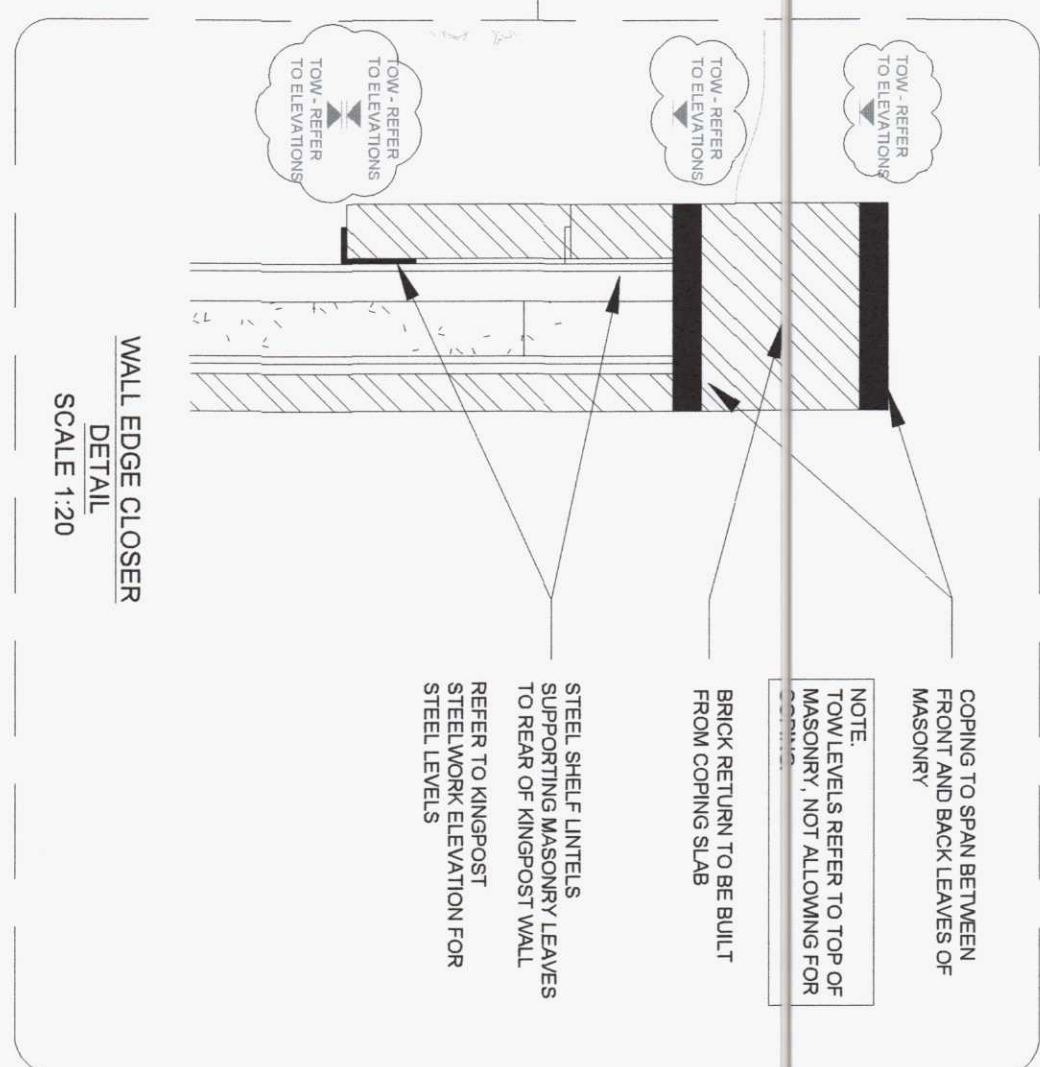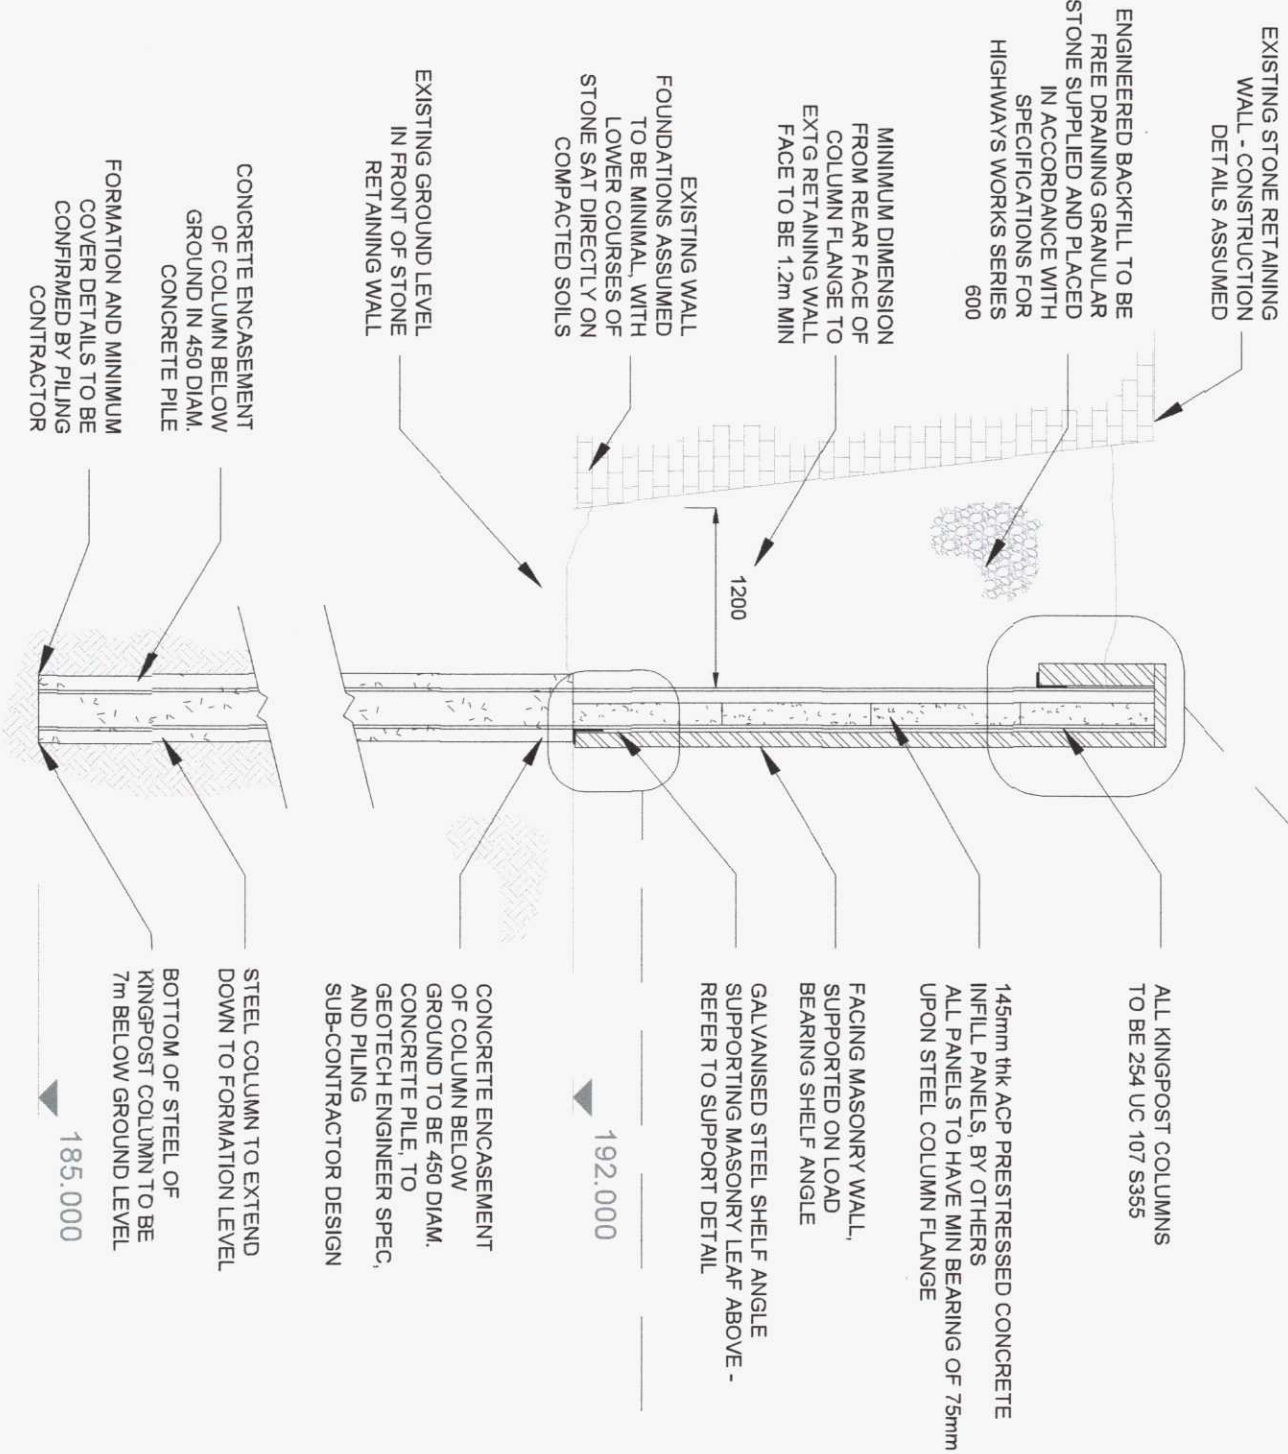

- NOTES:**
1. WORK TO GIVEN DIMENSIONS ONLY
 2. DRAWING TO BE READ IN CONJUNCTION WITH ALL OTHER RELEVANT DRAWINGS

Rev	Date	Description	By	CHK
C	21/11/18	For Approval	SD	MA
B	24/10/18	Second Issue	SD	MA
A	25/09/18	First Issue	SD	

Hydrock
Castlebridge 5, 5-19 Cowbridge Road East,
Cardiff, CF11 9AB
TEL: 02920 023 665 or visit www.hydrock.com

This drawing is the copyright of Hydrock Ltd. No liability will be accepted for any errors or omissions. The drawing shall be used only as directed by parties other than Hydrock.

All dimensions are to be checked on site before the commencement of works. Any discrepancies are to be reported to the Architect & Engineer for verification. Hydrock is not responsible for any errors or omissions. The drawing shall be used only as directed by parties other than Hydrock.

Project:
FORMER LABOUR EXCHANGE,
PENYDAREN ROAD,
MERTHYR TYDFIL

Client:
HALE CONSTRUCTION FOR
WALES AND WEST HOUSING
ASSOCIATION

Drawing Title:
KINGPOST RETAINING
WALL SITE PLAN & DETAILS

Project Number:
C161041

Drawn: SD
Checked: MA
Scale: As A1
Drawn Date: 06/09/18
First Issue: 06/09/18

Drawing Status:
FOR APPROVAL

Drawing No.:
S910

Revision:
C