
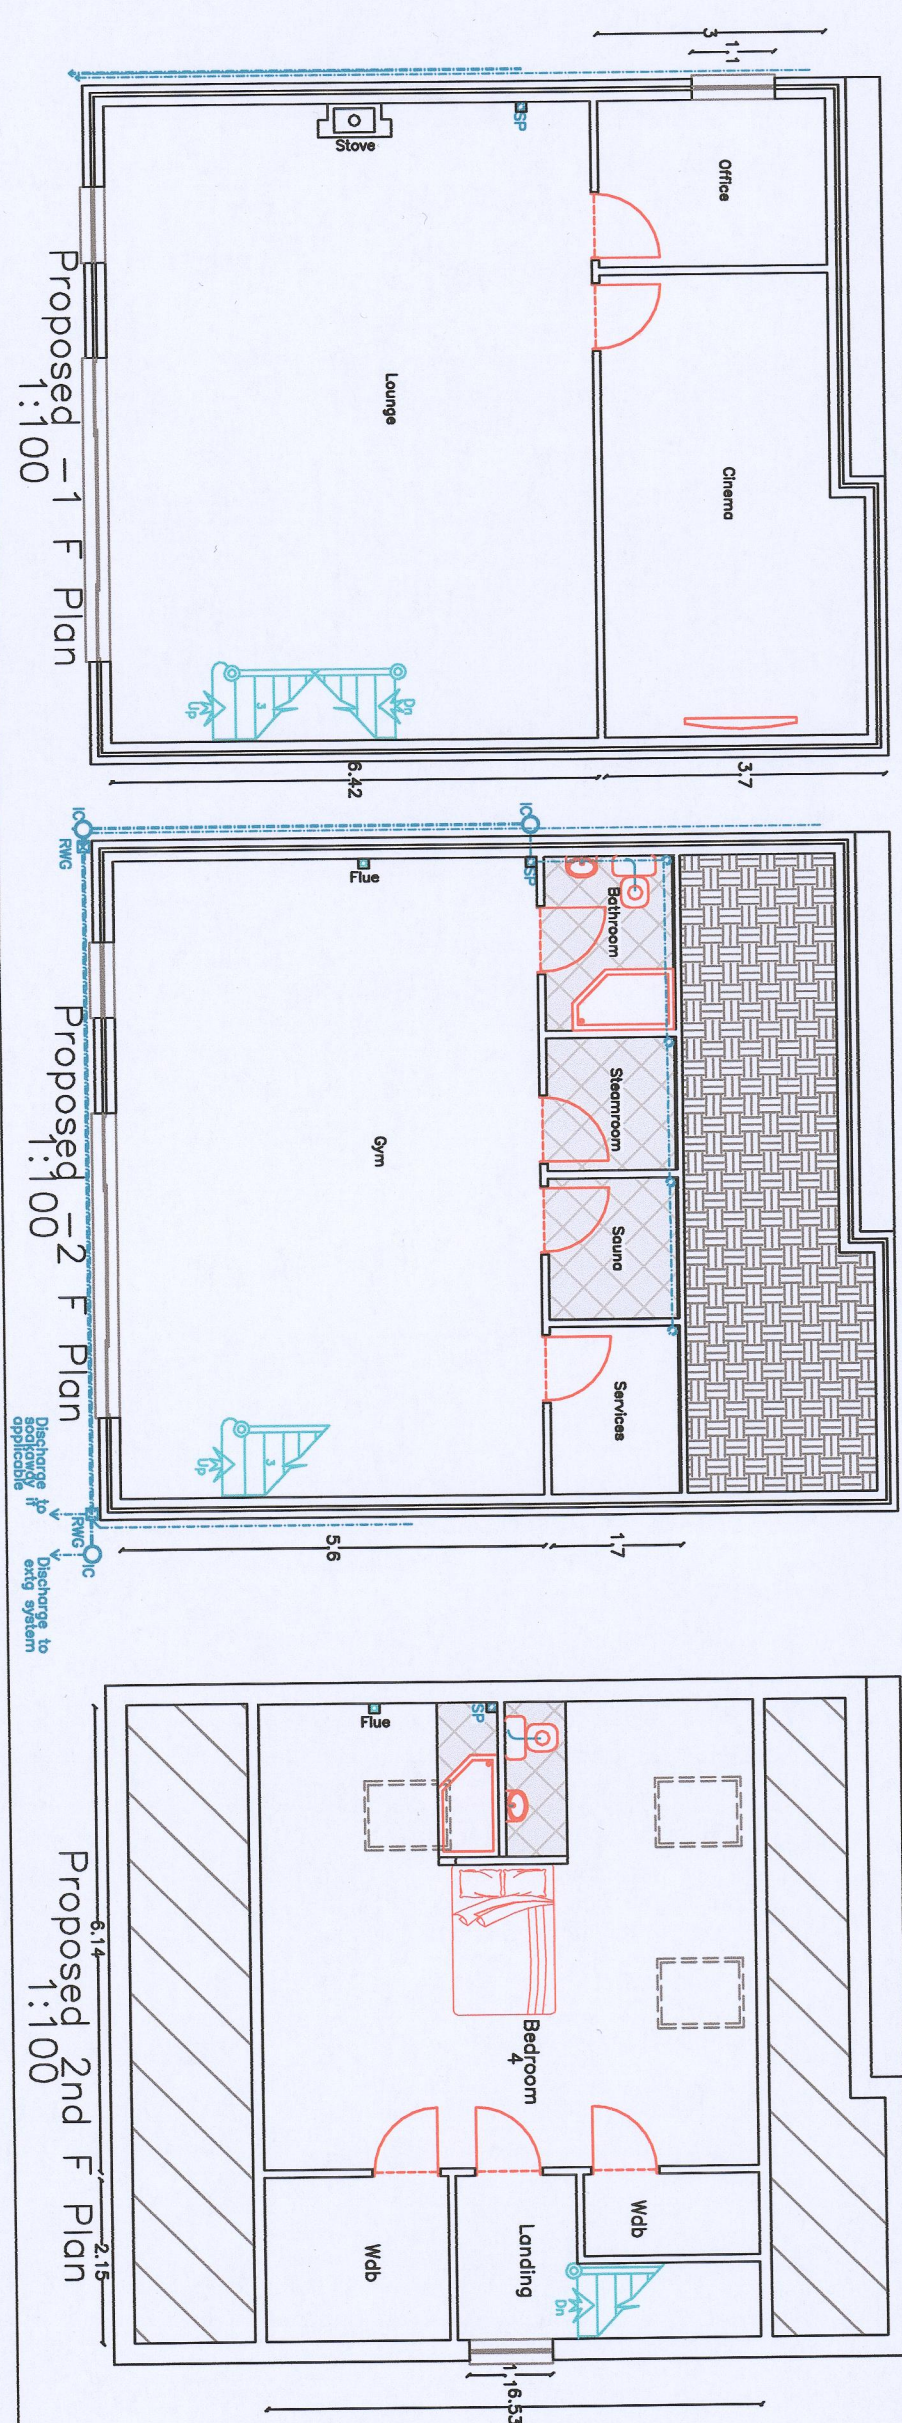
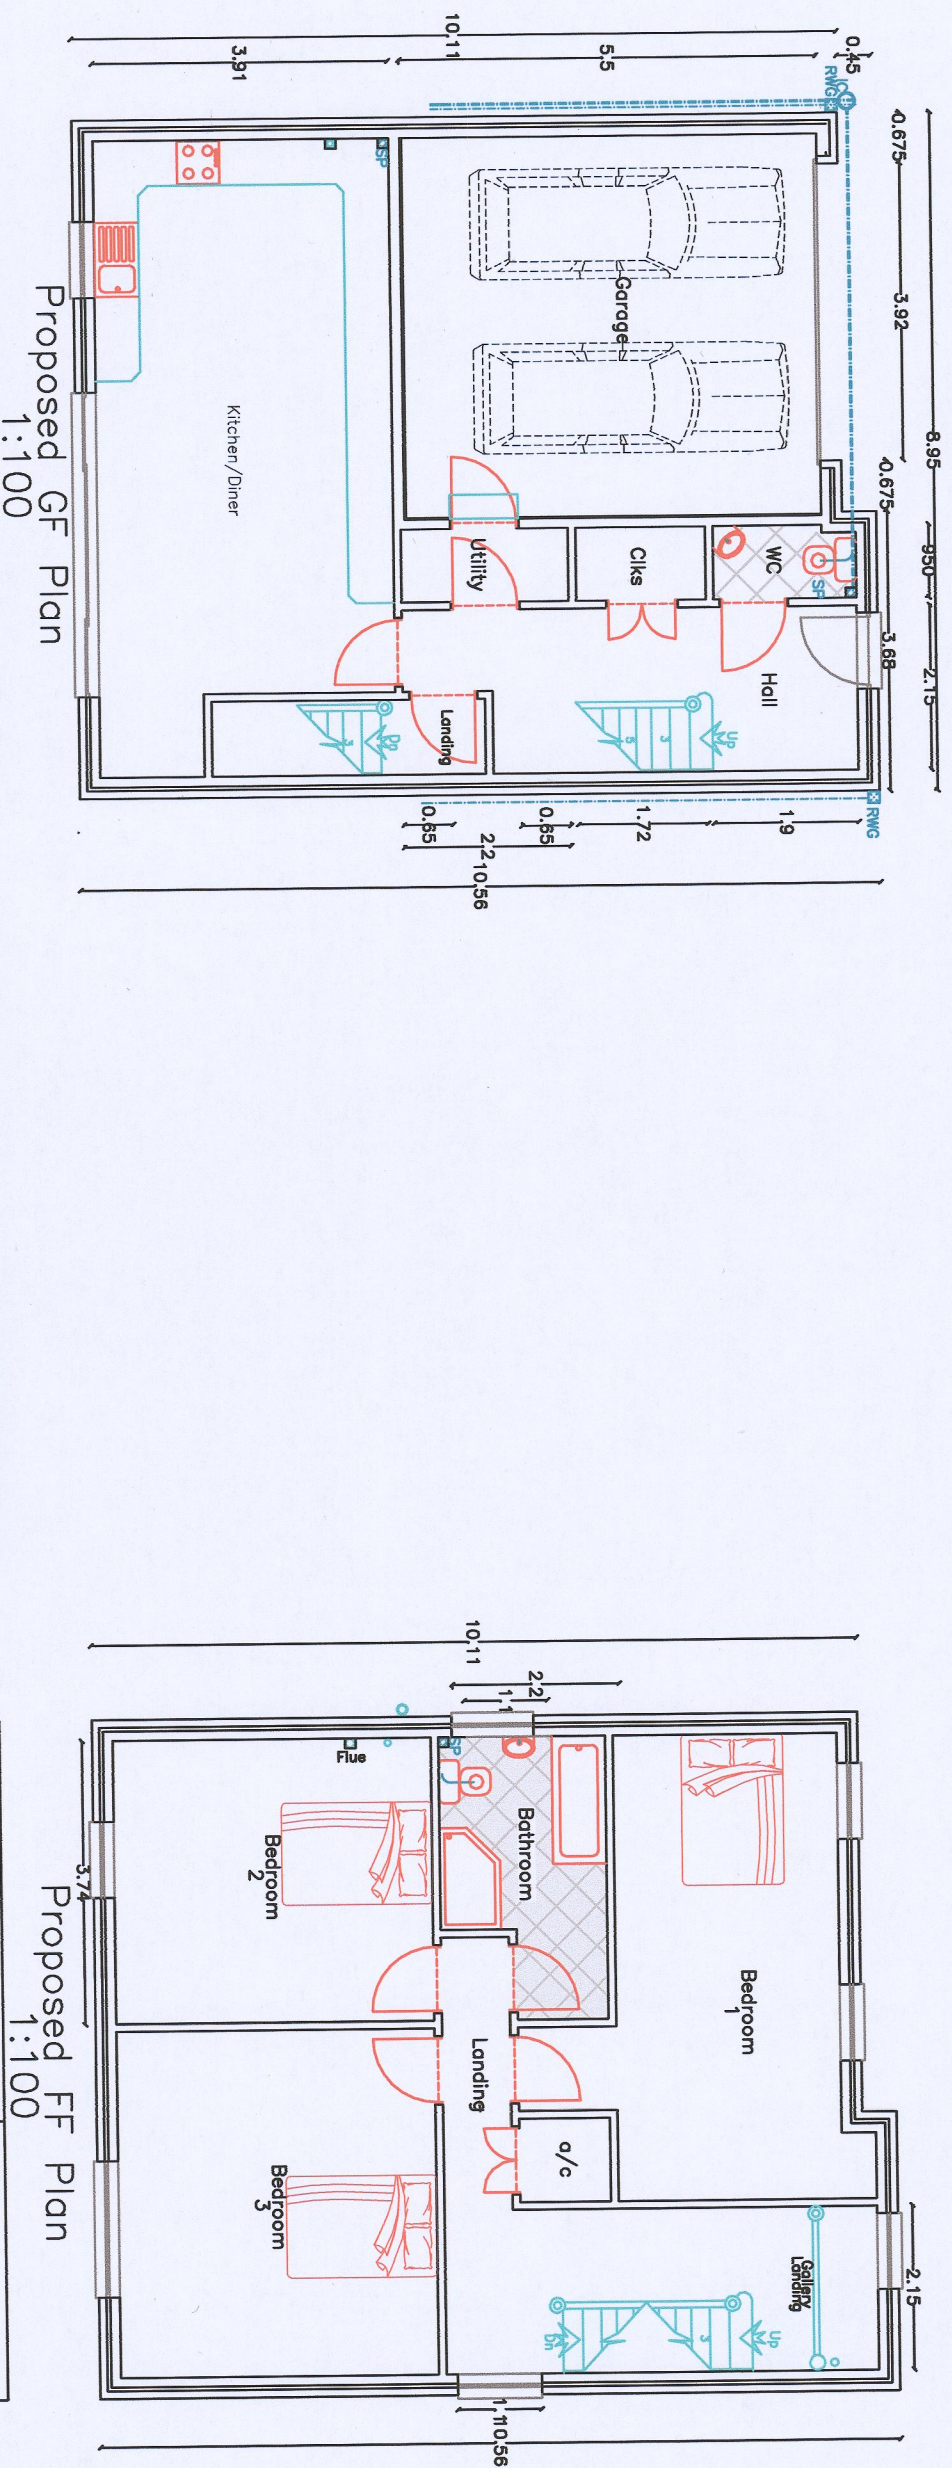


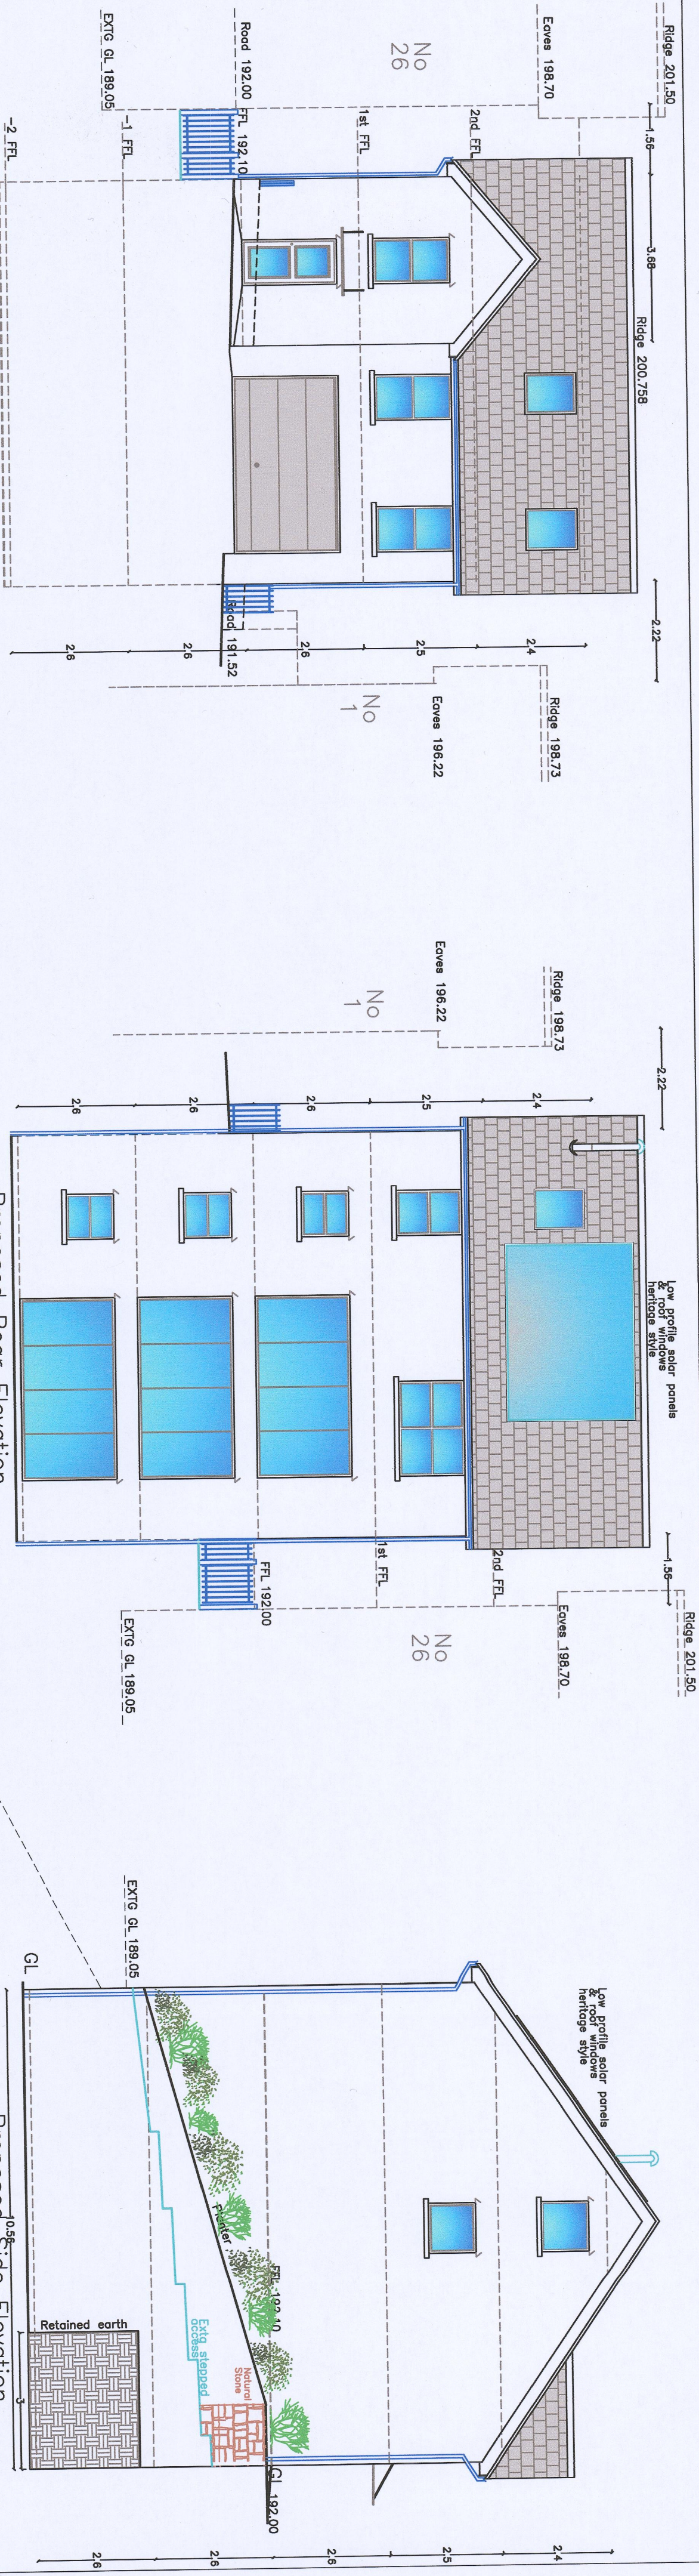

Proposed Front Elevation Forecourt Enclosure Walls
1:100

Proposed 5 Storey 4 Bedroom Dwelling

Finishes

Room	Finish
Roof	Slate substitute
External walls	Render - light grey
Windows/Doors	Dark grey UPVC
Fascia/RWG's	Light grey UPVC
Surfaces	Dark/Light grey UPVC
Balcony	Glossified steel

Notes

- All dimensions are between structural components
- Dimensions to be confirmed by the client
- Dimensions to be confirmed by the client

Project Information

Item	Details
Project	New 5 Storey 4 Bedroom Dwelling
Address	26a, Courtland Terrace, Merthyr Tydfil, CF47 0DT
Client	Proposed Elevations & Plans
Scale	1:100
Drawn by	Nov 2022
Drawn by	Nov 2022
Drawn by	Nov 2022

Building Planning Application Support
Paul Thomas: 01855 352622 (Home), 07908 725065 (Mobile)
Email: utopia.design@btinternet.com
Issued: ONLY FOR PLANNING/CONTROL PURPOSES ONLY
Drawing Status: FOR PLANNING/CONTROL PURPOSES ONLY

Utopia Design
Architectural Services