


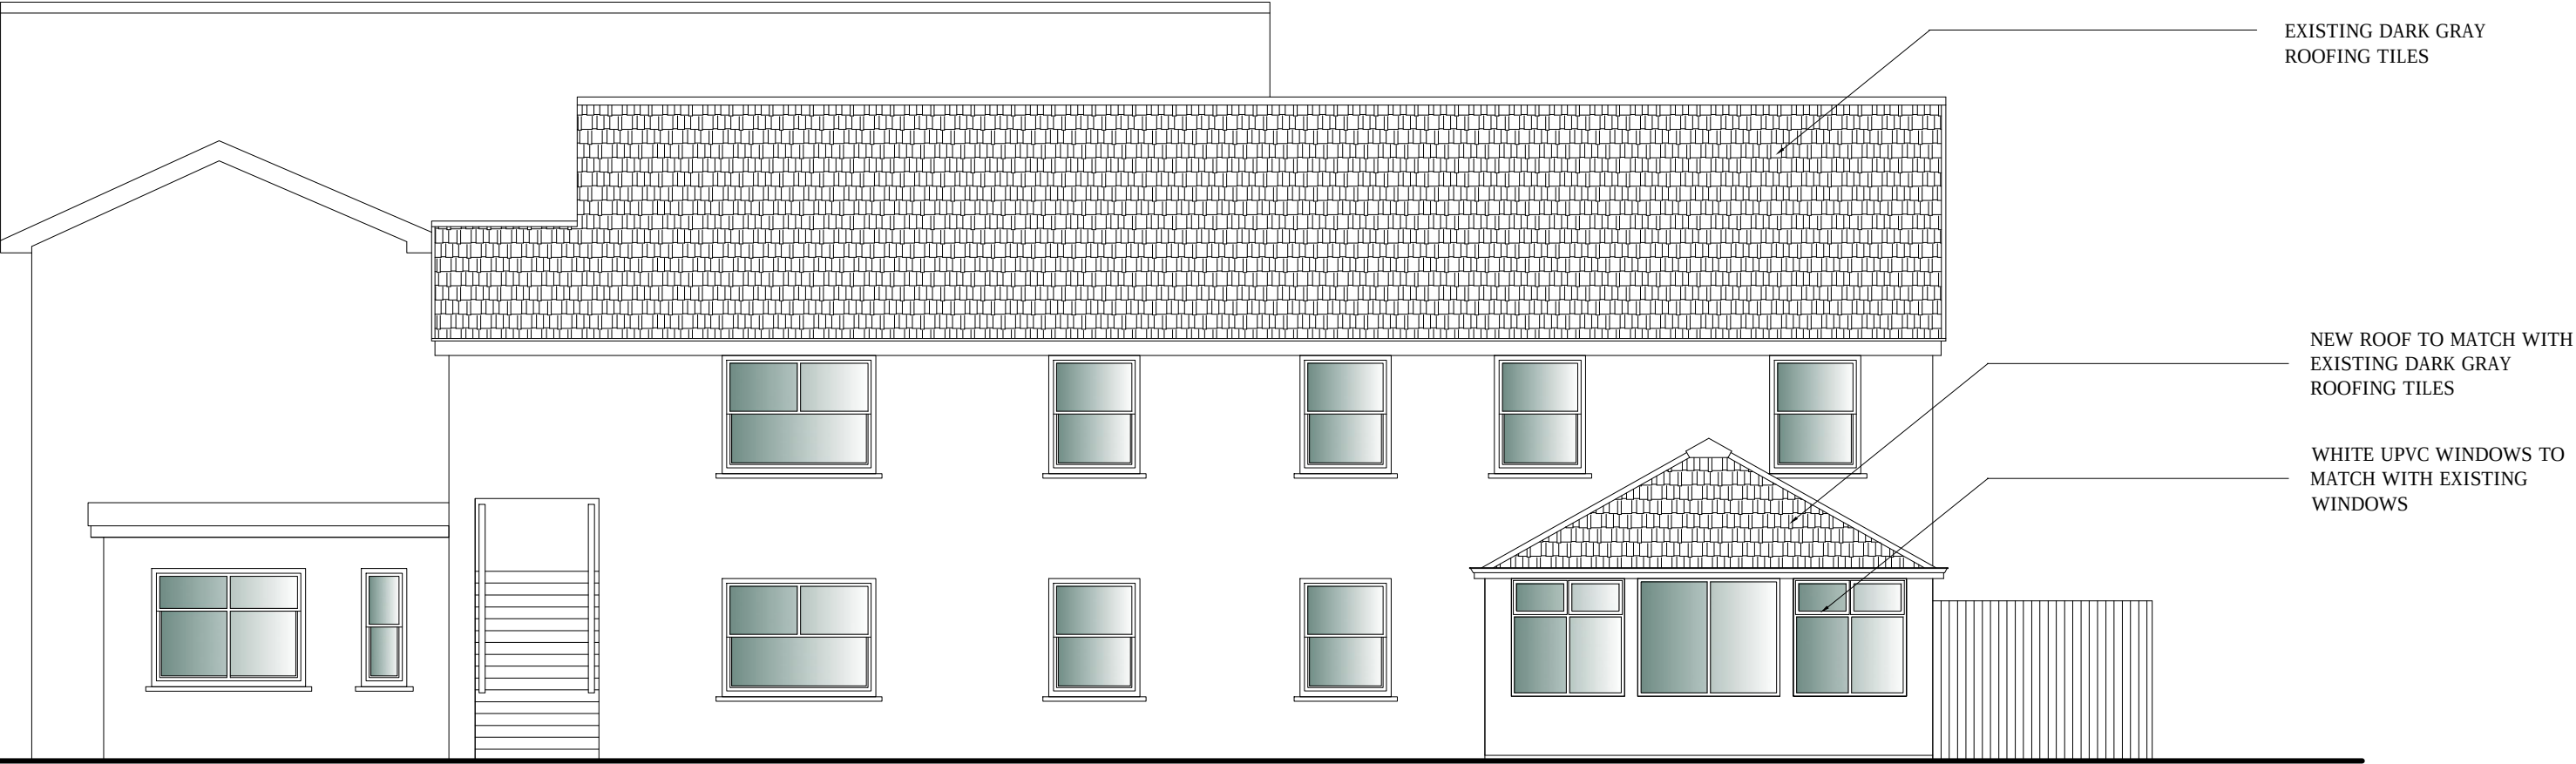

PROPOSED
NORTH ELEVATION(PART)
SCALE : 1 : 100



This Drawing is Copy Right. Do not Scale. Contractor to check all dimensions on site and to report any discrepancies directly to the SO			 DESIGNS S K DESIGNS 58B, Clearwater Way, Lakeside, Cardiff. CF23 6DJ Tel : 029 20 761 950 Fax : 029 20 761 950 Email : info@skdesigns.org.uk
Date : 22.04.2025			
Project : Glyn Bargoed House, Glyn Bargoed Road, Trelewis, Treharris, CF46 6AA			
Client :			
Description : PROPOSED NORTH ELEVATION	Job No : Dwg No : 102	Scale : 1 : 100 ON A3 Drawn By : S W	