



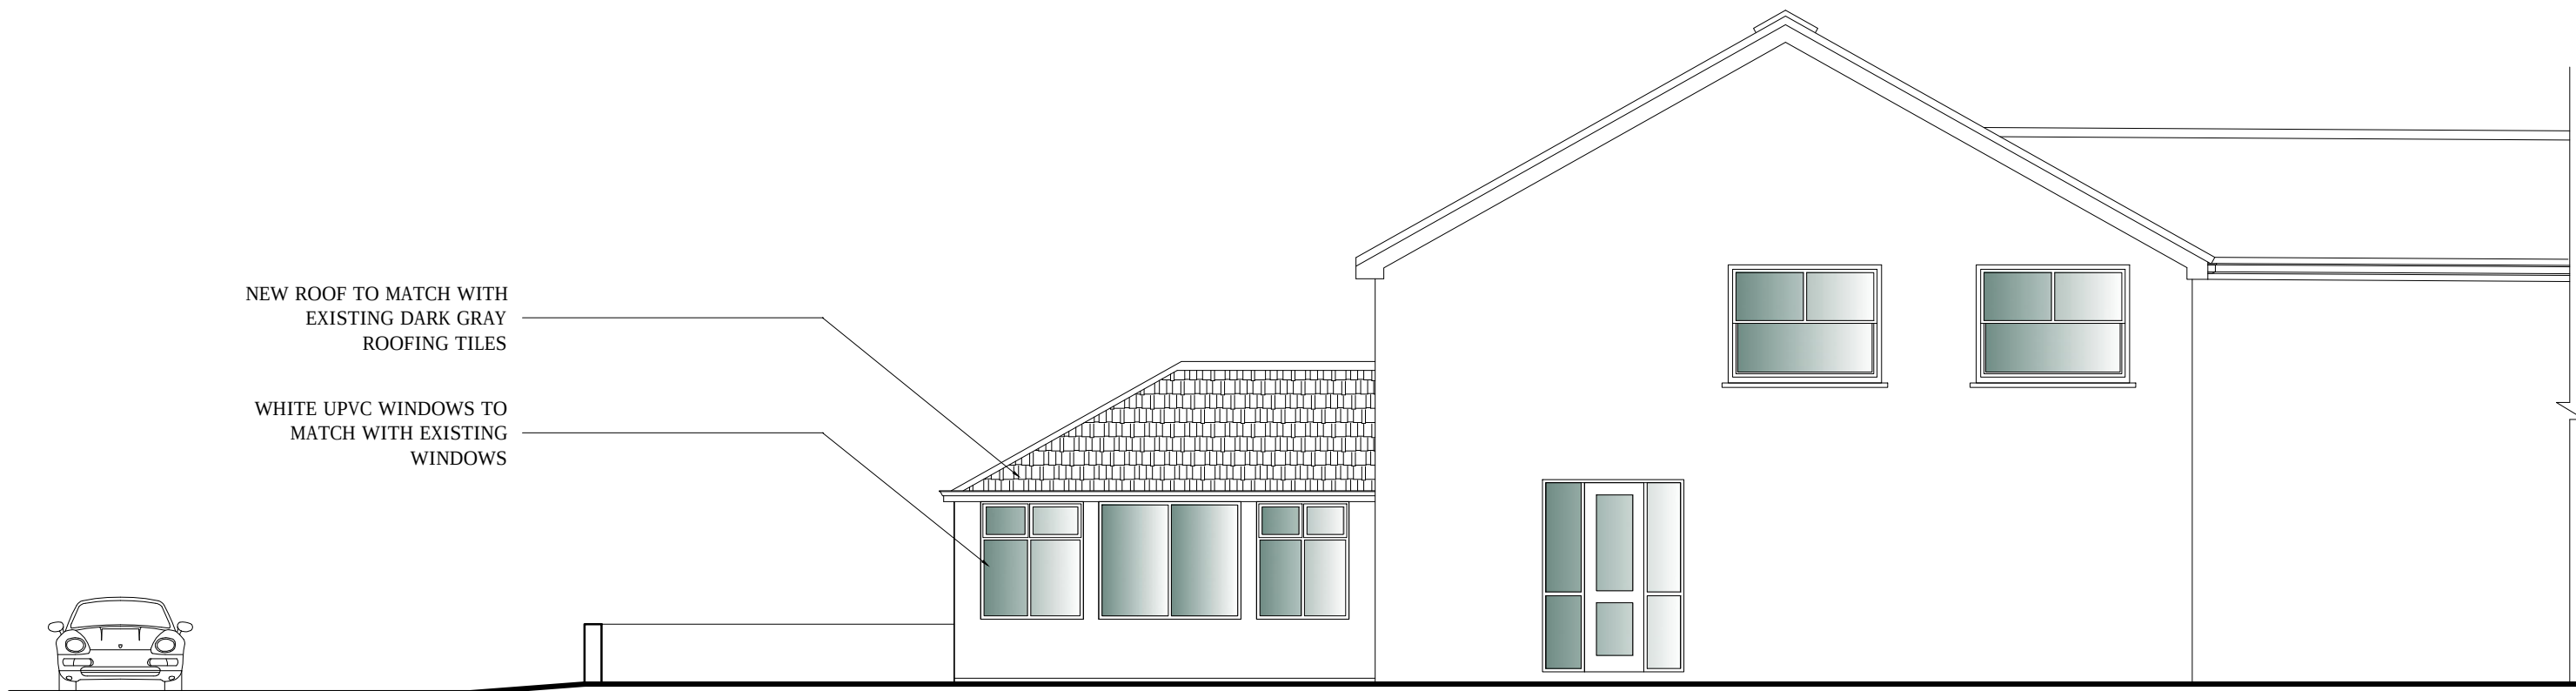

PROPOSED  
REAR ELEVATION (PART)

SCALE : 1 : 100

 

|   |                 |                             |   |
|---|-----------------|-----------------------------|---|
| <div><div><div></div></div><div>This Drawing is Copy Right. Do not Scale.<br/>Contractor to check all dimensions on site and to report any discrepancies directly to the SO</div></div> |                 |                             | <div><div><div></div></div><div>DESIGNS</div><div>S K DESIGNS</div><div>58B, Clearwater Way, Lakeside, Cardiff. CF23 6DJ</div><div>Tel : 029 20 761 950</div><div>Fax : 029 20 761 950</div><div>Email : info@skdesigns.org.uk</div></div> |
| Date : 22.04.2025   |                 |                             |   |
| Project : Glyn Bargoed House, Glyn Bargoed Road, Trelewis, Treharris, CF46 6AA   |                 |                             |   |
| Client :   |                 |                             |   |
| Description :<br>PROPOSED<br>REAR ELEVATION   | Job No :        | Scale :<br>1 : 100<br>ON A3 |   |
|   | Dwg No :<br>104 | Drawn By :<br>S W           |   |