


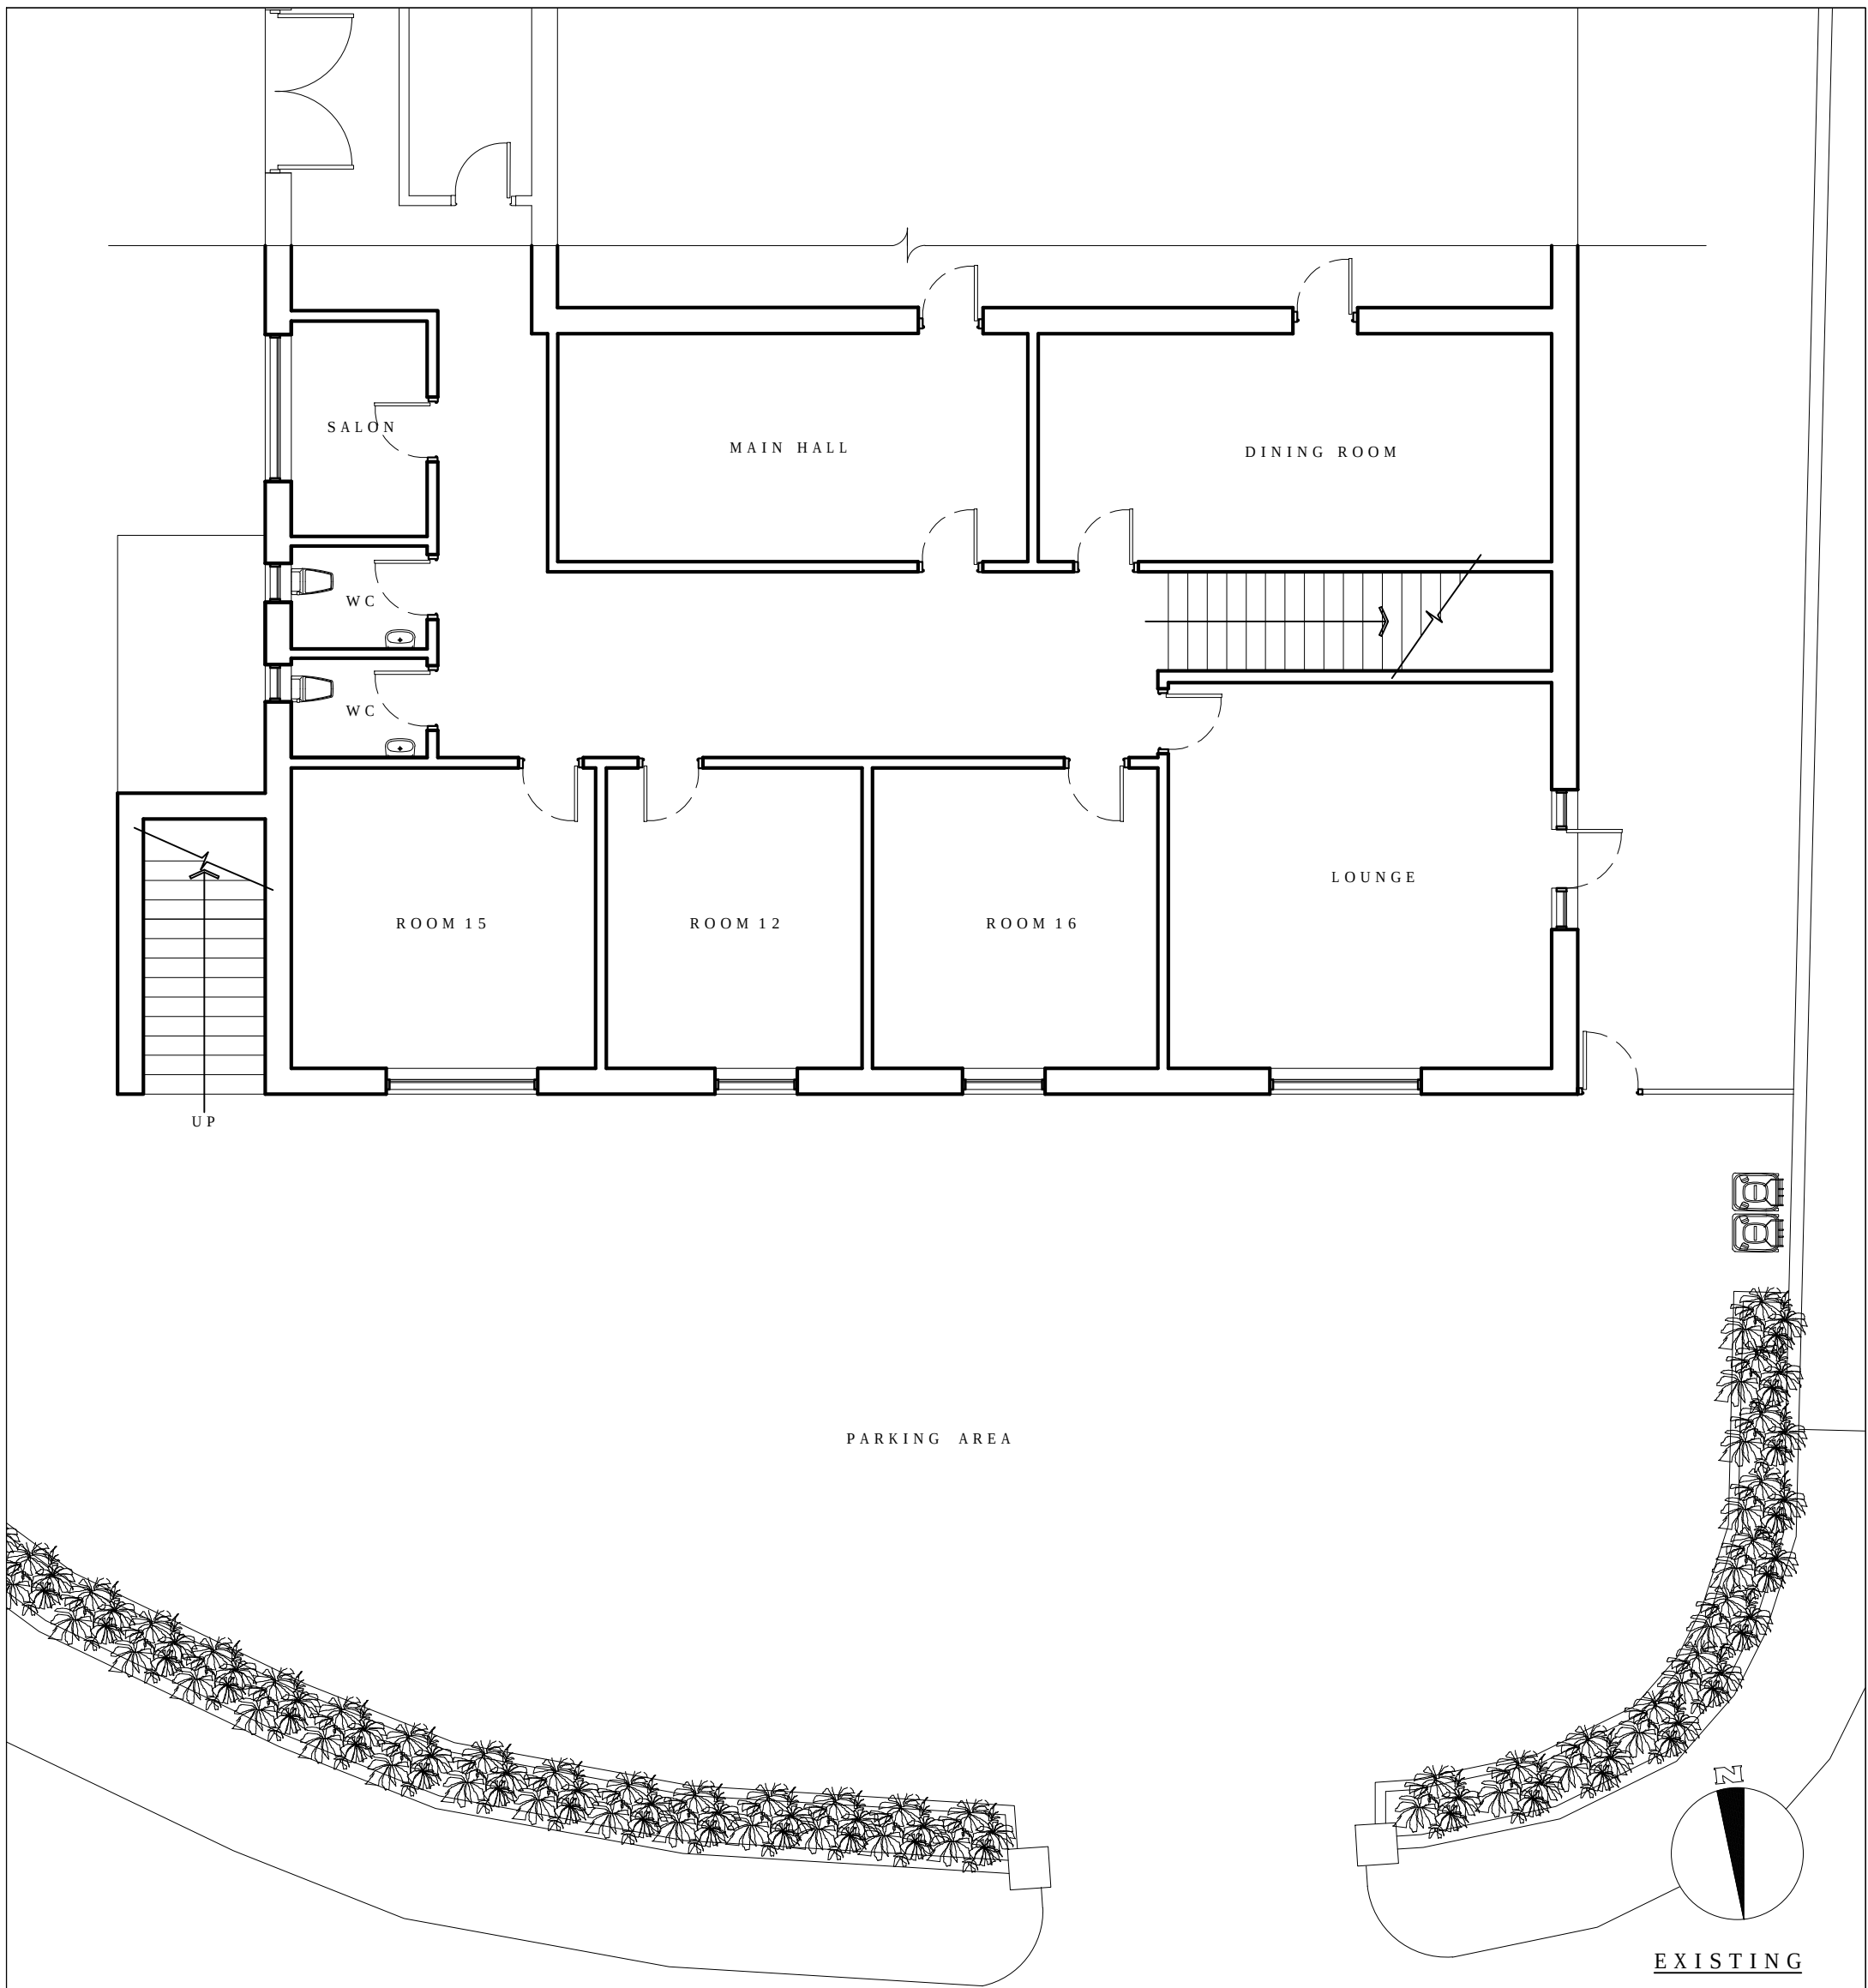

EXISTING
GROUND FLOOR PLAN
SCALE : 1 : 100

GLYN BARGOED ROAD



© This Drawing is Copy Right. Do not Scale. Contractor to check all dimensions on site and to report any discrepancies directly to the SO		
Date : 22.04.2025		
Project : Glyn Bargoed House, Glyn Bargoed Road, Trelewis, Treharris, CF46 6AA		
Client :		
Description : EXISTING GROUND FLOOR PLAN	Job No :	Scale : 1 : 100 ON A3
	Dwg No : 105	Drawn By : S W



DESIGNS
S K DESIGNS
58B, Clearwater Way, Lakeside, Cardiff. CF23 6DJ
Tel : 029 20 761 950
Fax : 029 20 761 950
Email : info@skdesigns.org.uk