



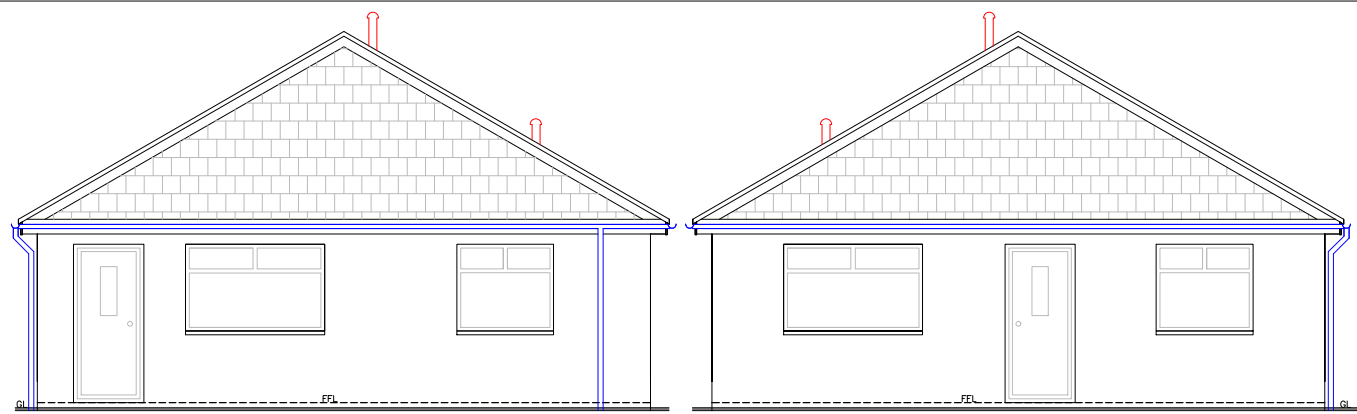


Existing Rear Elev
1:100

Existing Front Elev
1:100

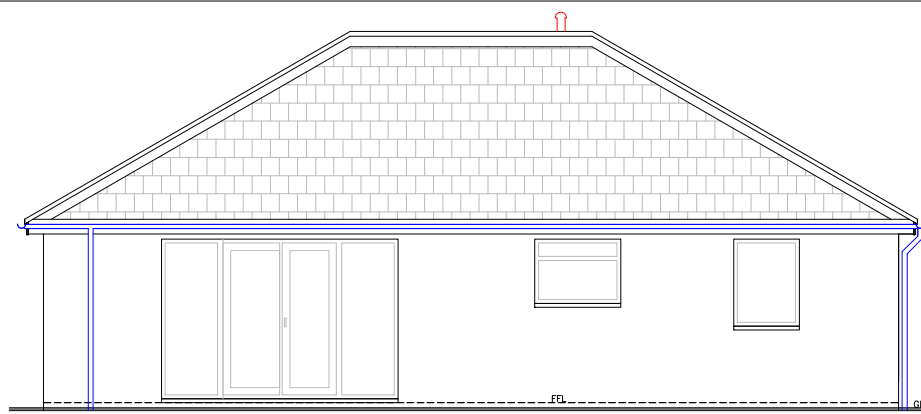


Existing Side Elev
1:100

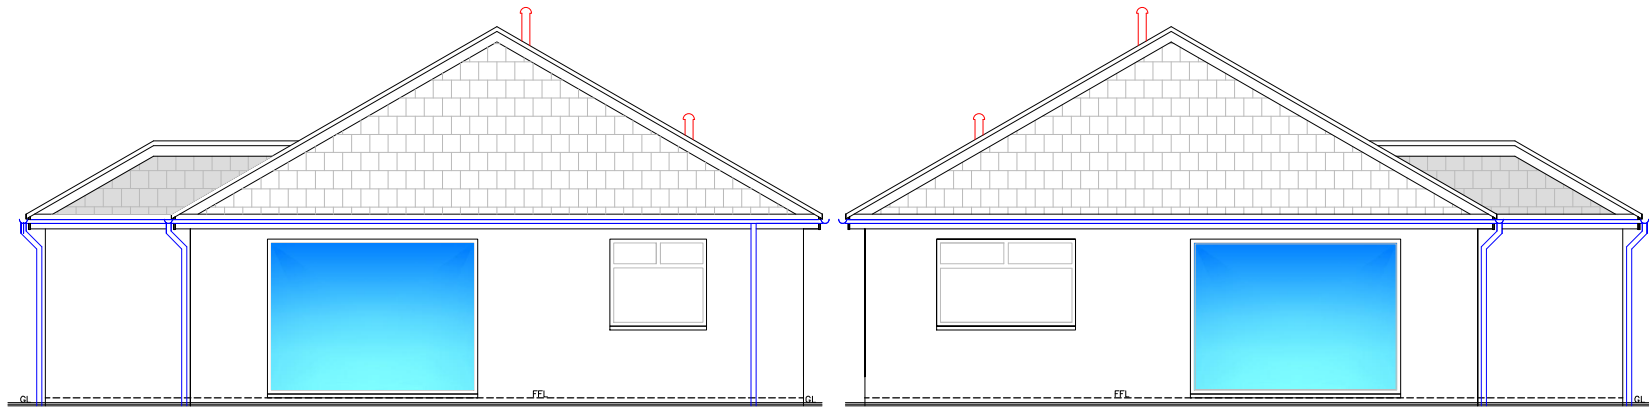


Proposed Rear Elev
1:100

Proposed Front Elev
1:100

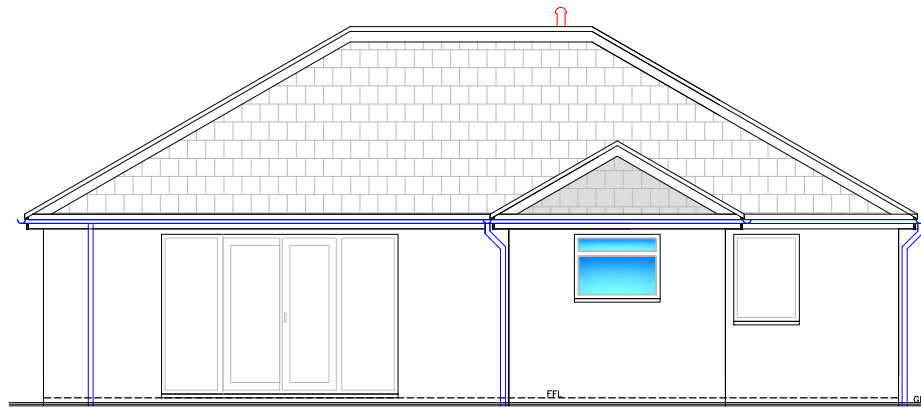


Proposed Side Elev
1:100

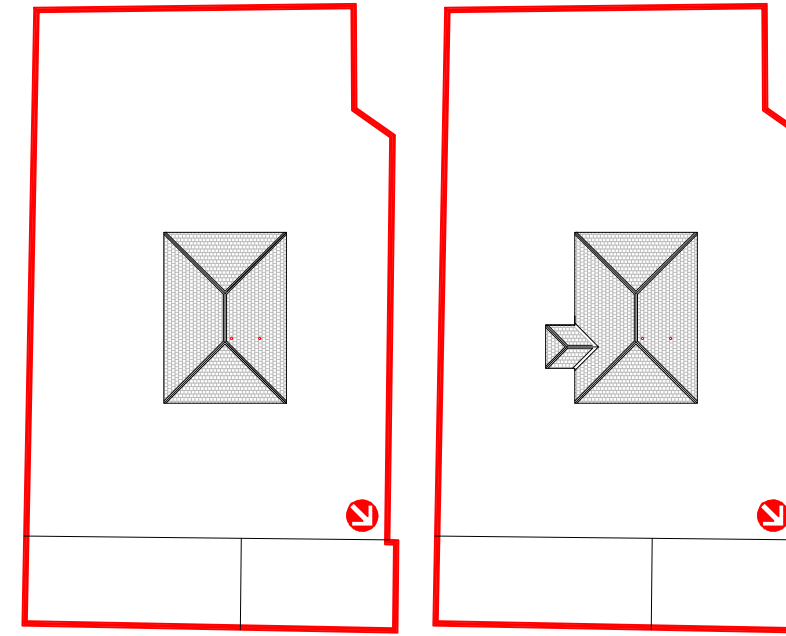


Existing Block Plan
1:500


Proposed Block Plan
1:500

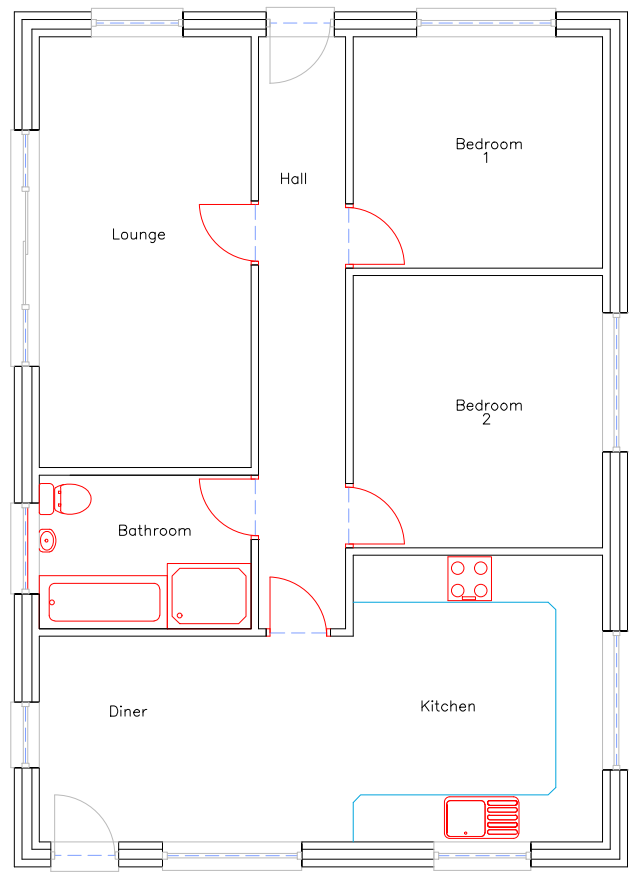


Existing Floor Plan
1:100

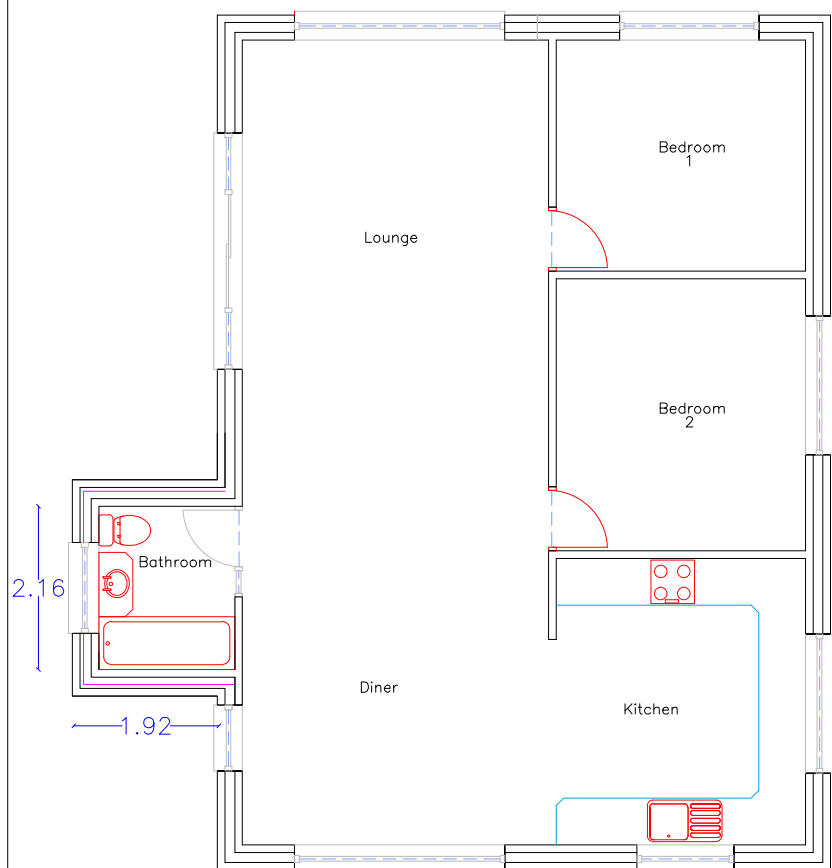

Proposed Floor Plan
1:100

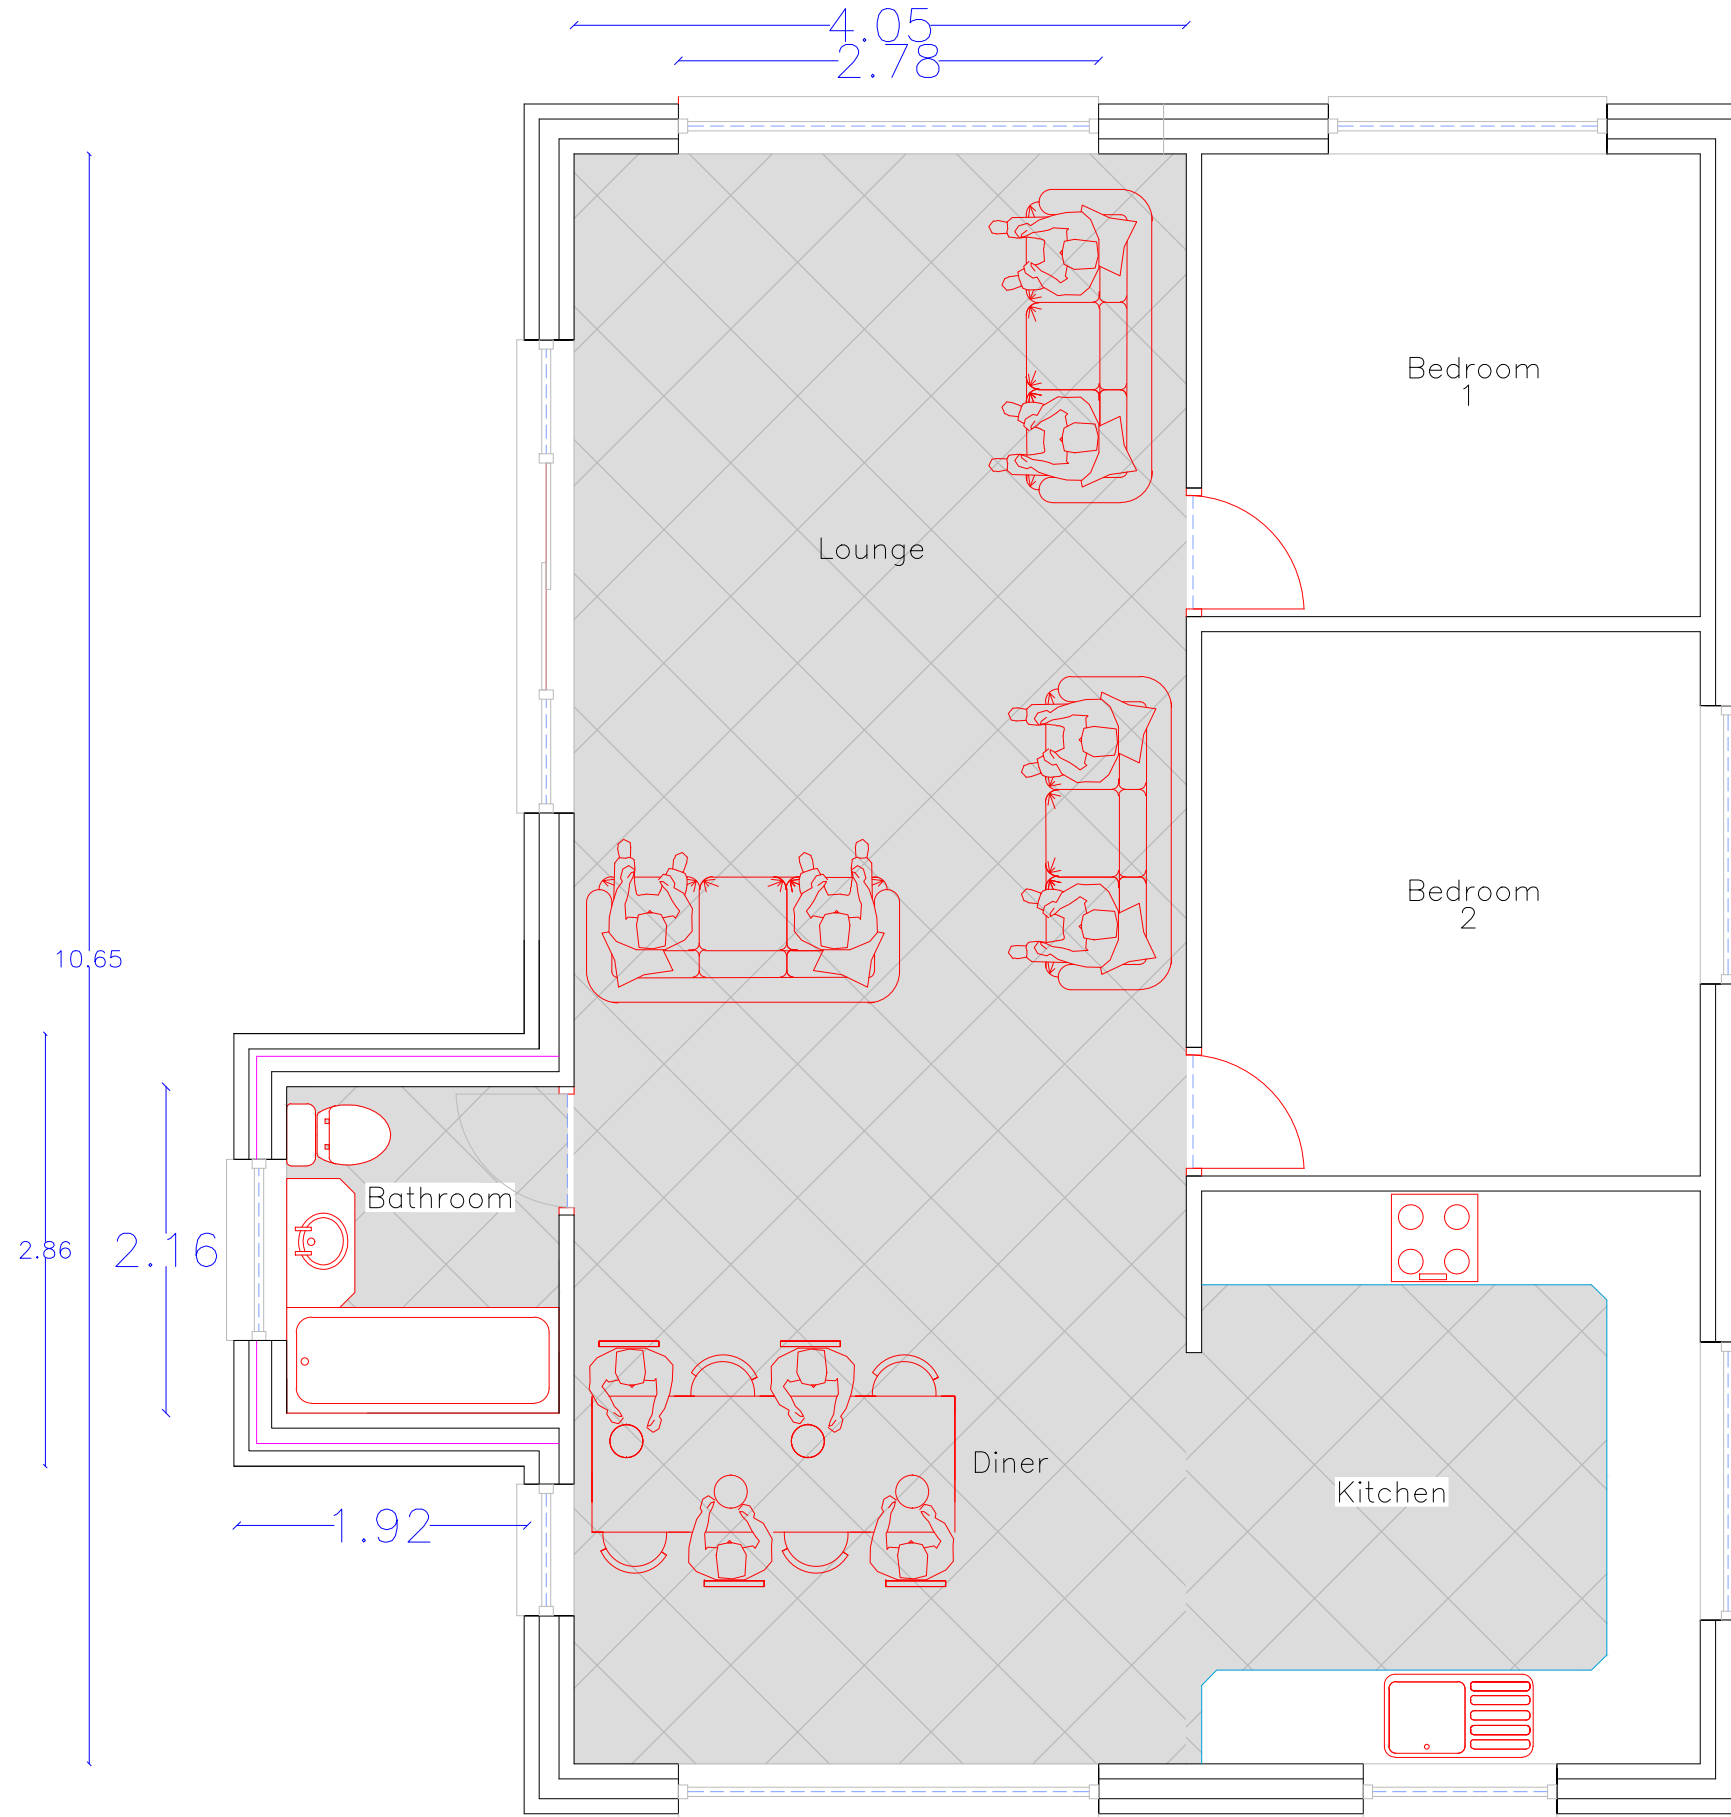

Proposed Floor Plan
1:50

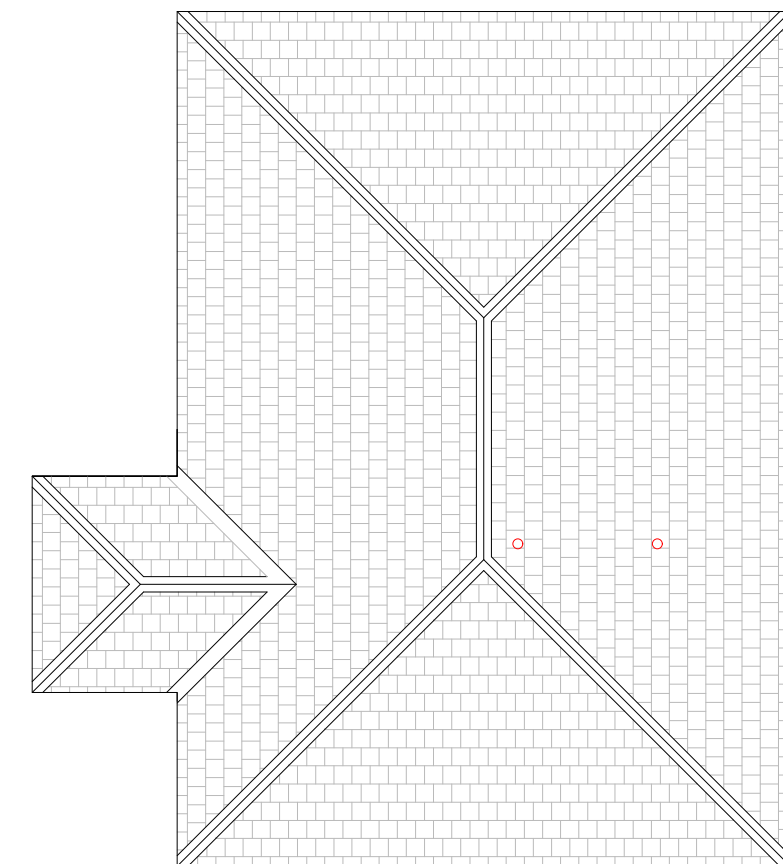

Proposed Roof Plan
1:100

Finishes	
Roof:	Slate Substitute matching extg
External walls:	Render matching extg
Windows/Door:	Woodgrain uPVC
Fascia/RWG's:	White uPVC

N.B.
All dimensions are between structural components
All dimensions, levels & sewer runs to be checked on site by contractor

Building Planning Application Support Paul Thomas: BSc (Hons) Tel: 01685 559230, Mob: 07908 725065 e-mail: utopiadas@hotmail.com www.utopiadesigns.co.uk			
Issued Only for Purpose Indicated			
Drawing Status: FOR PLANNING/B CON PURPOSES ONLY			
Address		Heddfan Stable Yard Dowlais Merthyr Tydfil CF48 3LG	
Project Proposed New Single Storey Extension			
Drawn by PT	Date MAY 25	Scale 1:50 1:100 1:500	
Title Existing & Proposed Plans Elevations & Sections		Paper A2	Dwg Num HEDDFAN MAY 25 01