



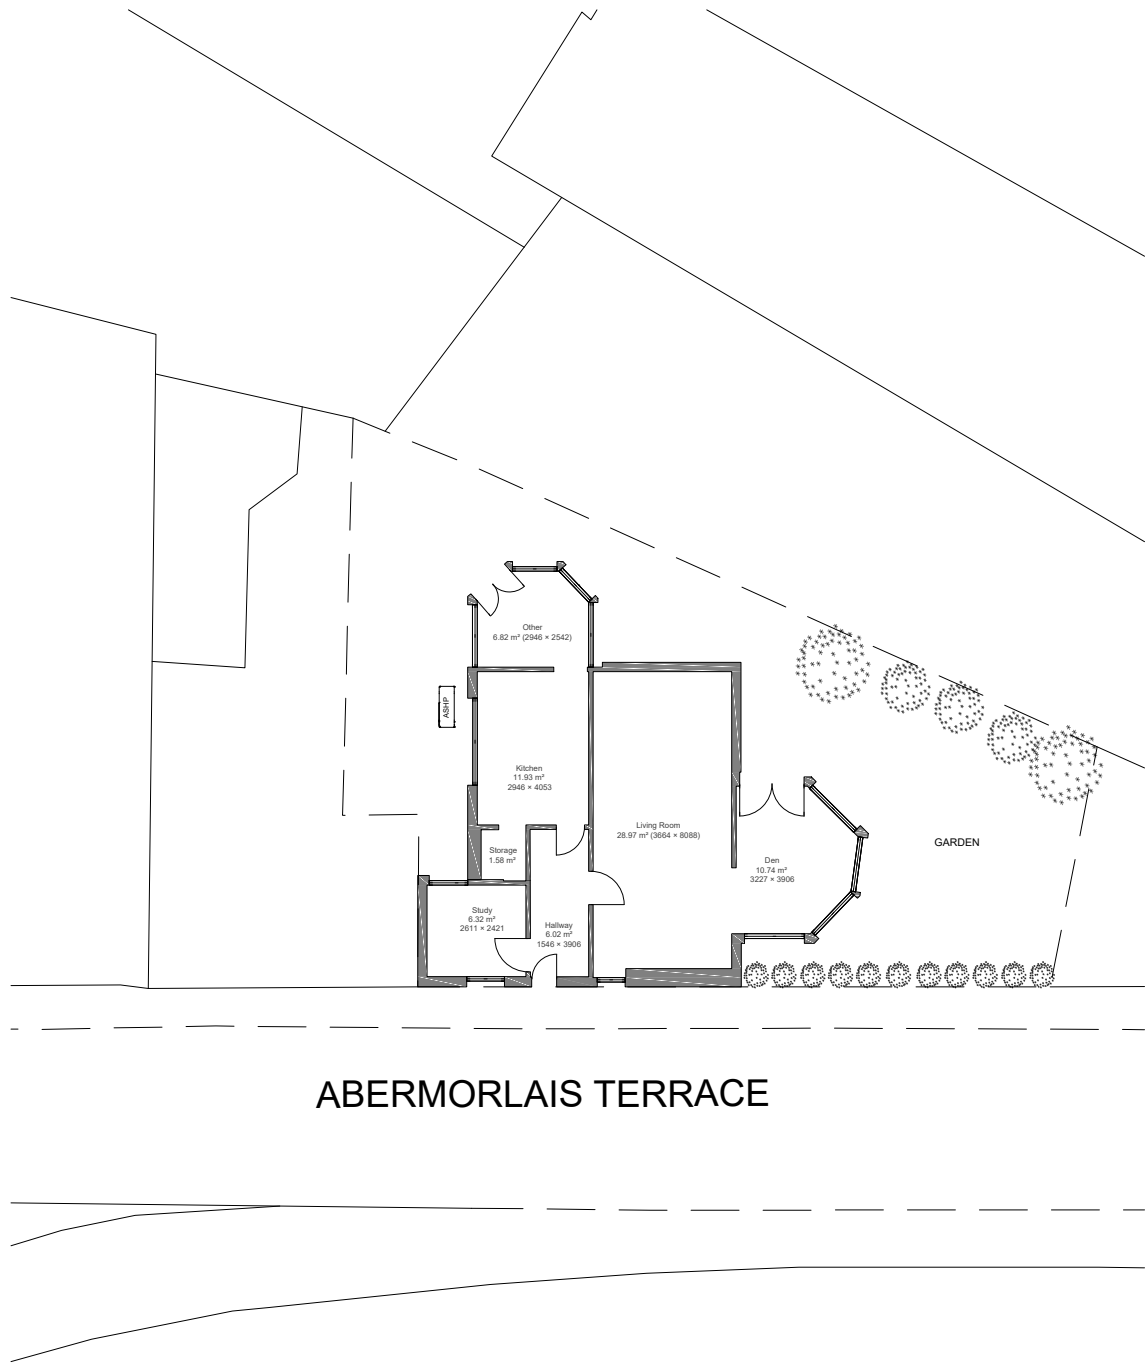


1 SITE PLAN (EXISTING & PROPOSED)
A101 SCALE: 1:200

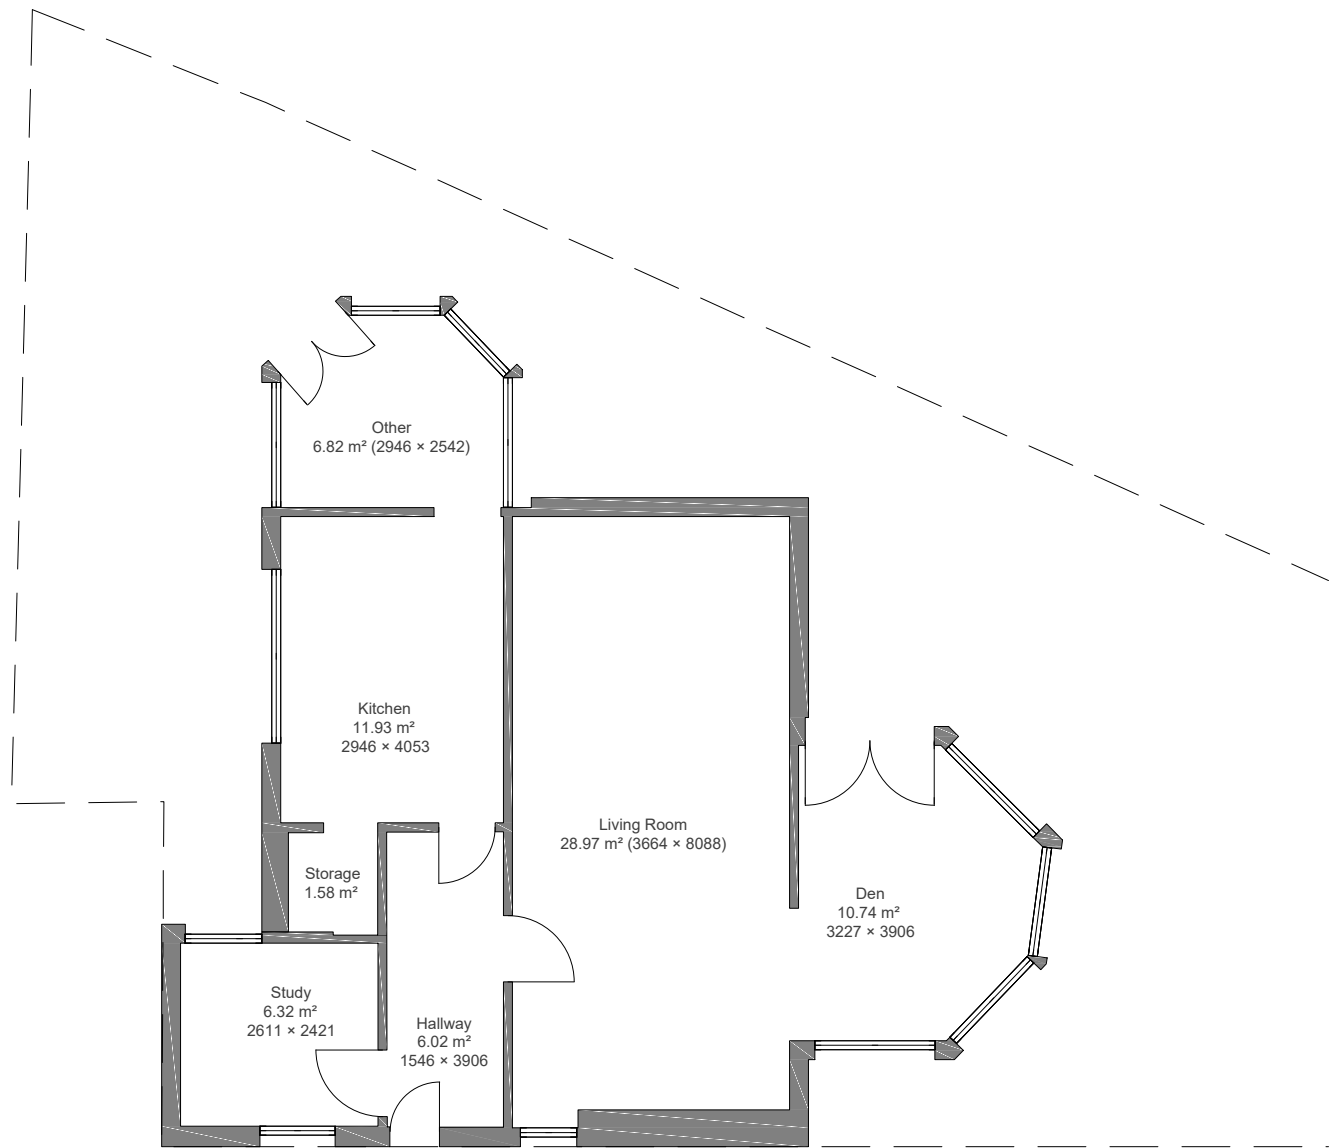

2 EXISTING GROUND FLOOR PLAN
A101 SCALE: 1:100




3 EXISTING REAR (NORTH) ELEVATION
A101 SCALE: 1:100

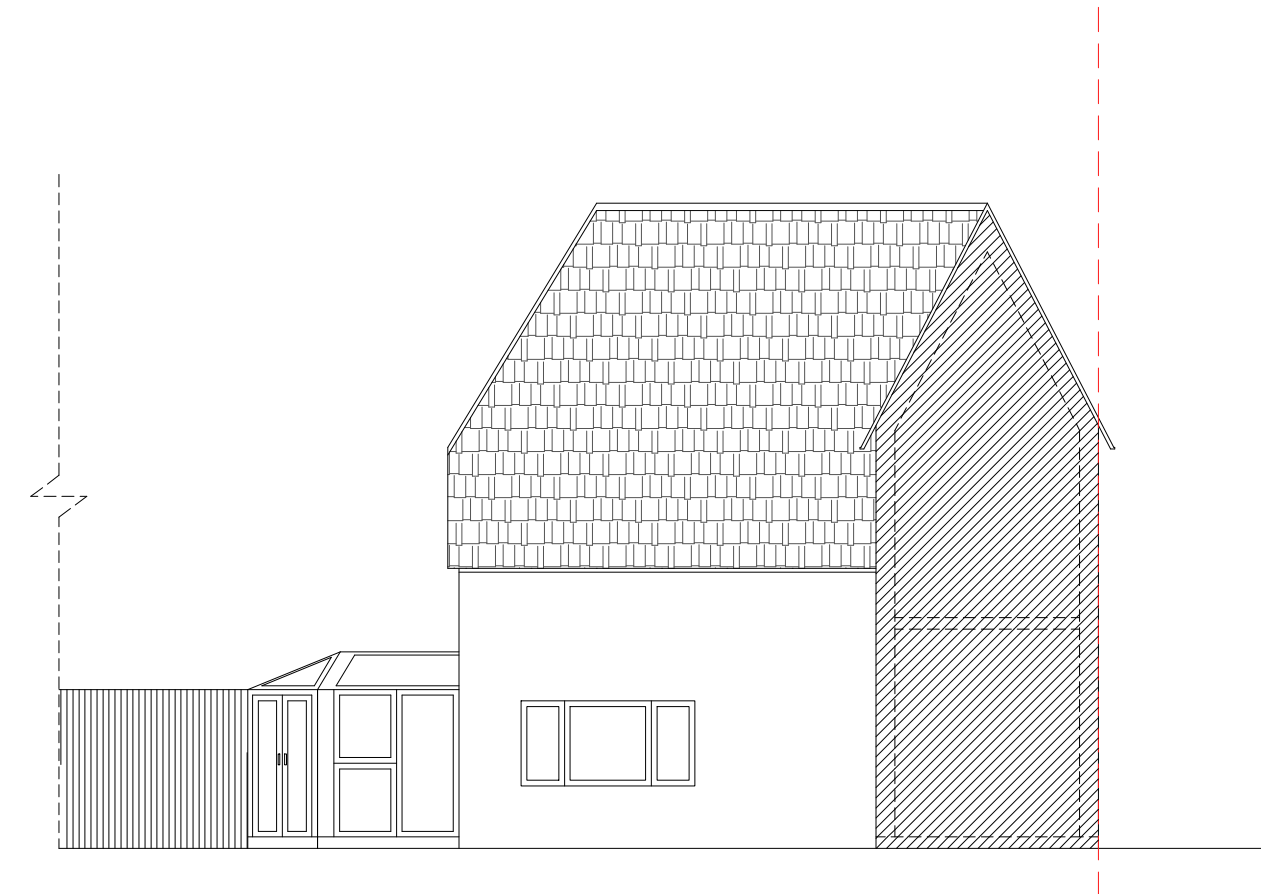


4 EXISTING SIDE (WEST) ELEVATION
A101 SCALE: 1:100

Aira Outdoor Unit 12kW (HPO-AW-12-400V-1.0)

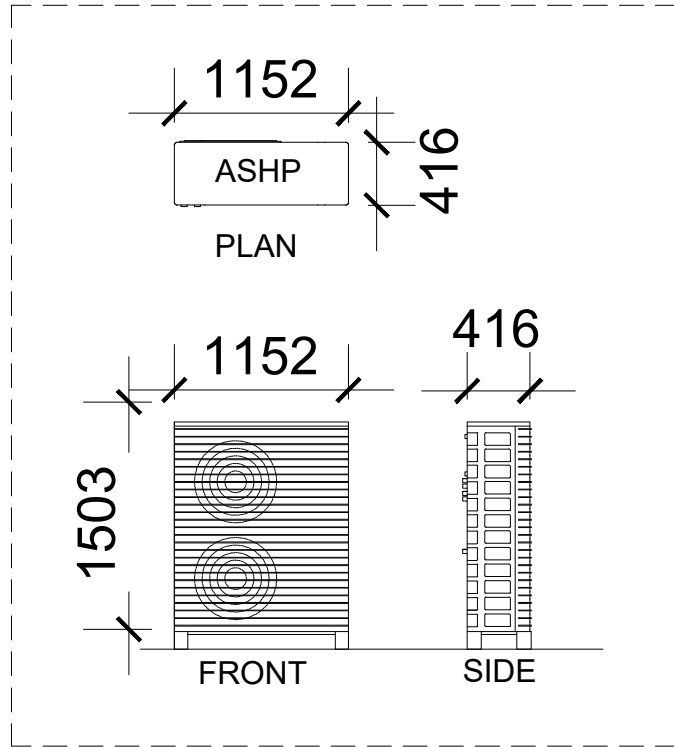


5 PROPOSED ASHP DIMENSIONS
A101 SCALE: 1:50

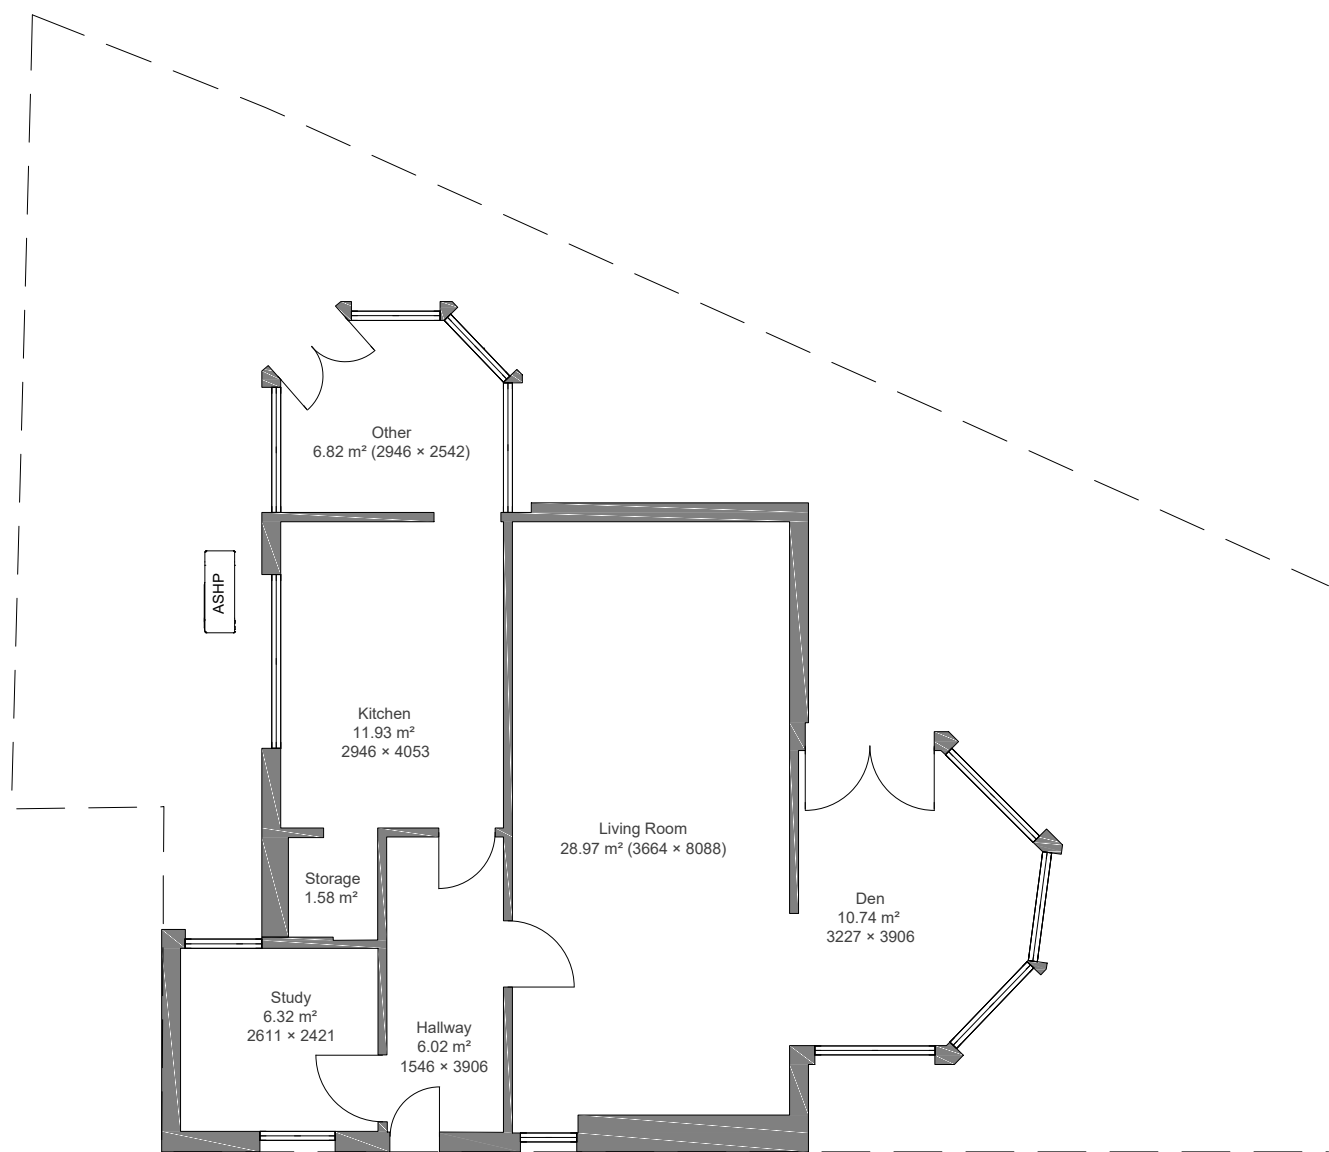






6 PROPOSED GROUND FLOOR PLAN
A101 SCALE: 1:100



7 PROPOSED REAR (NORTH) ELEVATION
A101 SCALE: 1:100

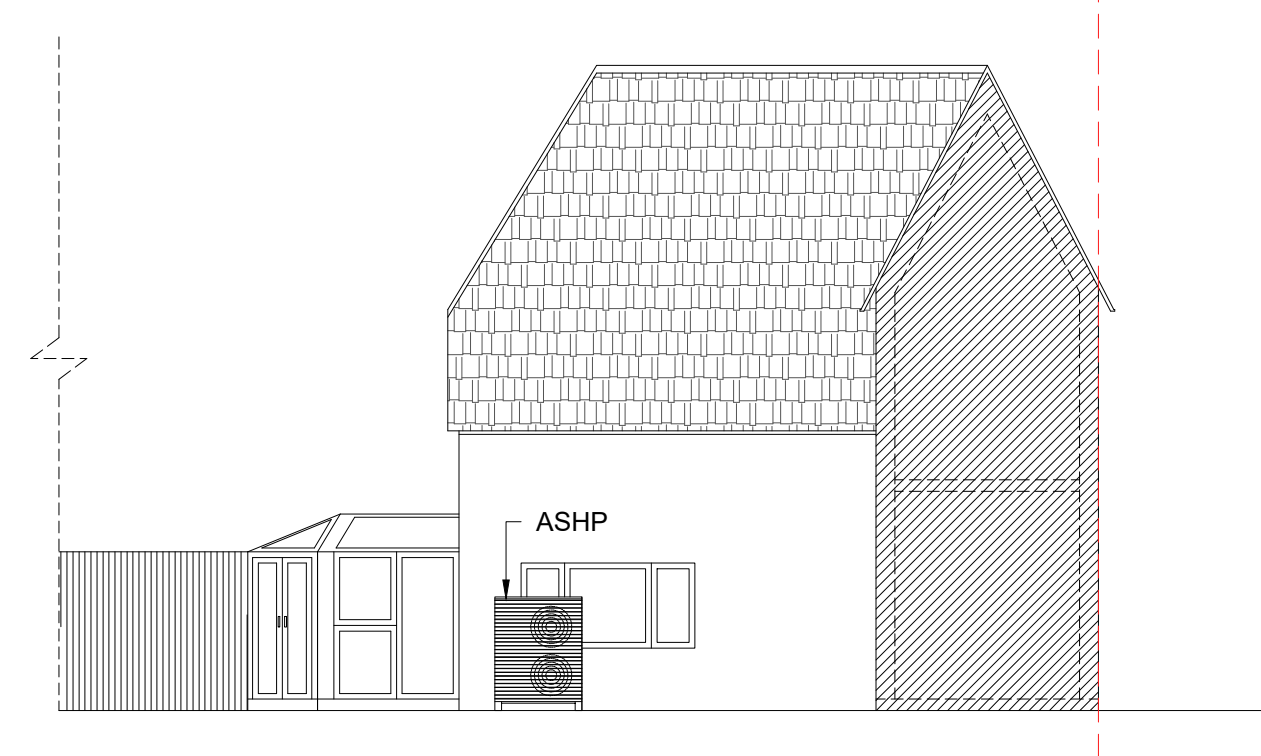

8 PROPOSED SIDE (WEST) ELEVATION
A101 SCALE: 1:100

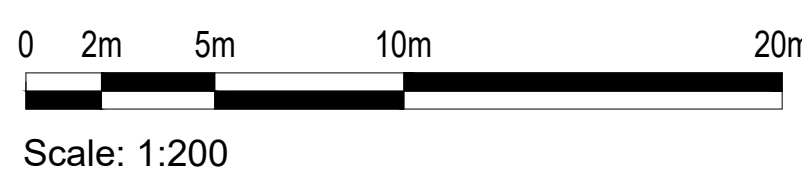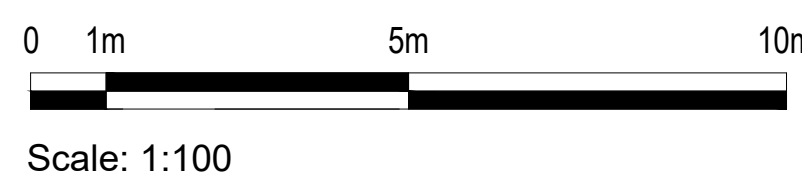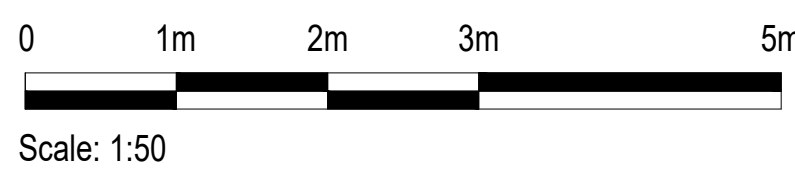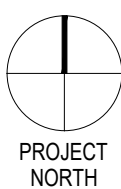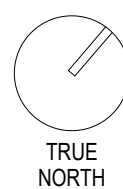

NOTES

REVISIONS

000 00.00.0000



AIRA, 2nd Floor,
Noah's Yard, York Way,
London, N1 9AA

0330 822 5493
hello@airahome.com
www.airahome.com

CLIENT

N. Heuval

Project Address

5 Abermorlais Terrace
Merthyr Tydfil
CF47 8HU

Project No. 001

Status PLANNING

Date AUG 2024

Drawn KE

Checked KE

Scale AS NOTED

Sheet Title

EXISTING AND
PROPOSED DRAWINGS

Sheet No

A101