



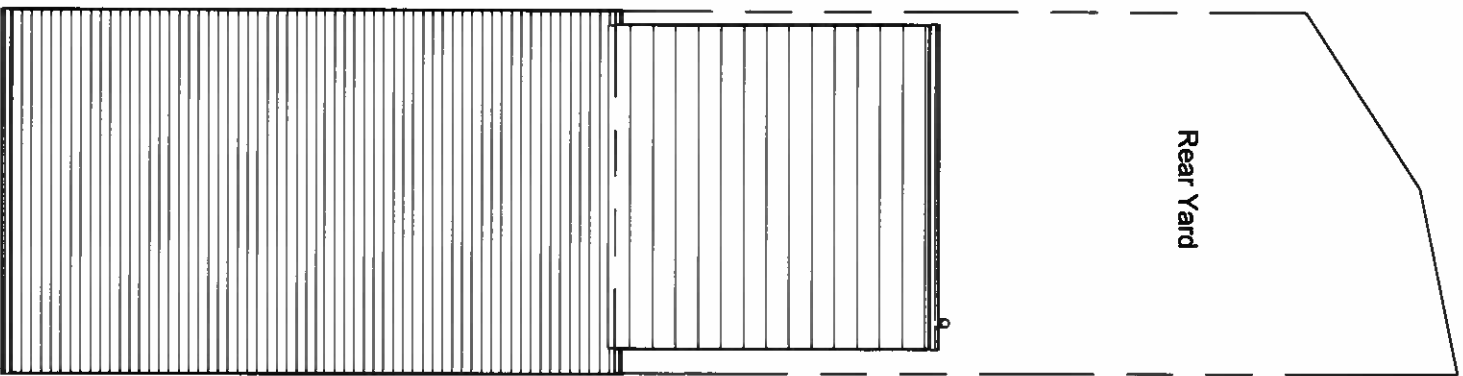

Existing Site

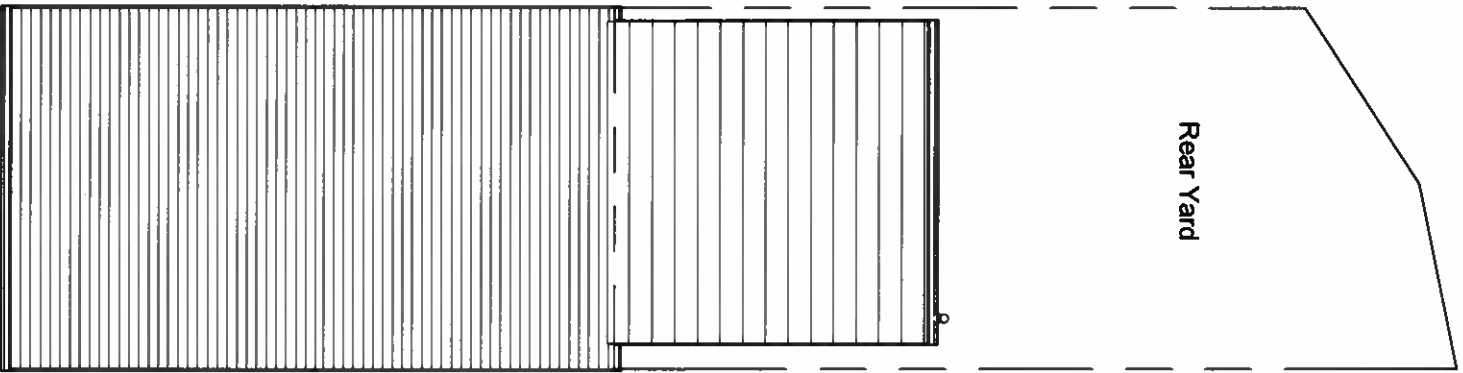

Proposed Site

INDIGO DESIGN (Part of 3dcadwales Ltd) 5 Ashtea Drive,
Merthyr Tydfil, CF47 0NY Tele 01685 385746 Mob -
07940913216 Email: enquiries@indigo-3d-design.co.uk

This Drawing is Copyright.
Dimensions to be checked
on site and not scaled from
this drawing



PURPOSE OF ISSUE	DRAWING NUMBER
Planning Approval	02020181-03

PROJECT

Change of Use

SHEET	Site Plan
-------	-----------

Address 36 High Street, Pontmorlais, Merthyr
Tydfil, CF47 8UN

Checked by	Drawn by	Scale (@ A3)
JH	PH	1 : 100

Rev No	Description	Date
A	Issue	25/10/2020