



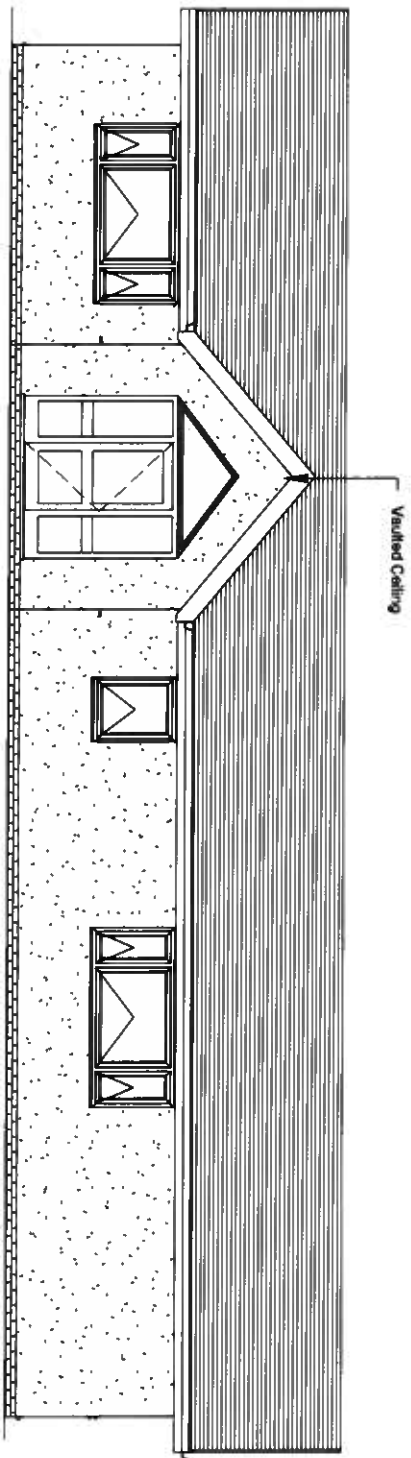


1 Proposed Front Elevation
1 : 100


Roof Tiles to match existing
Wall Render & Brick to match existing
Windows Black Upvc
Doors Black Upvc & Aluminium
Fascia Black Upvc
Boundary Hedge & Fence

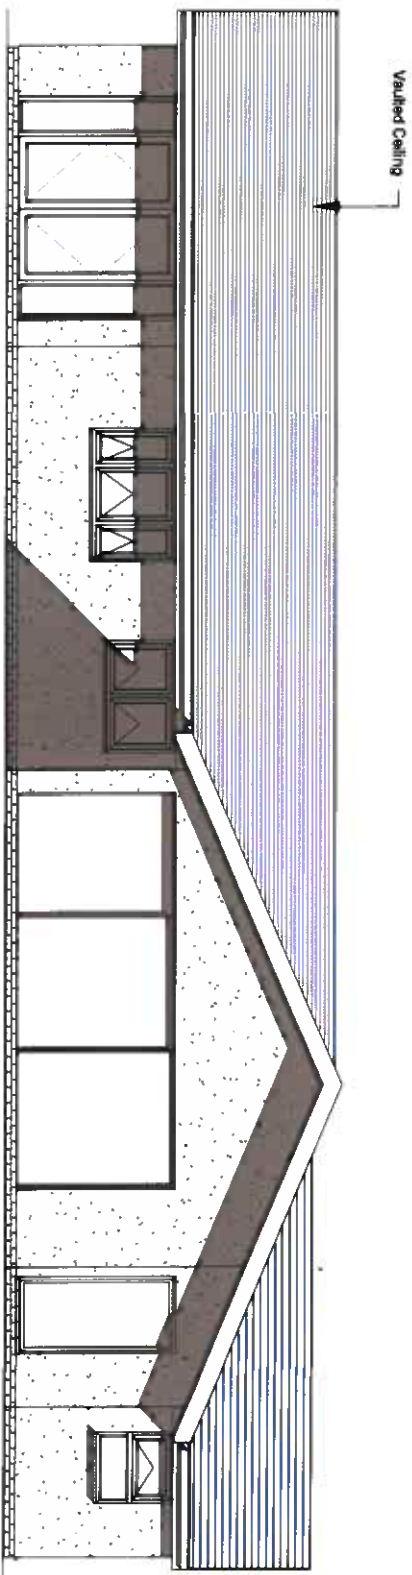

2 Proposed Side 1 Elevation
1 : 100

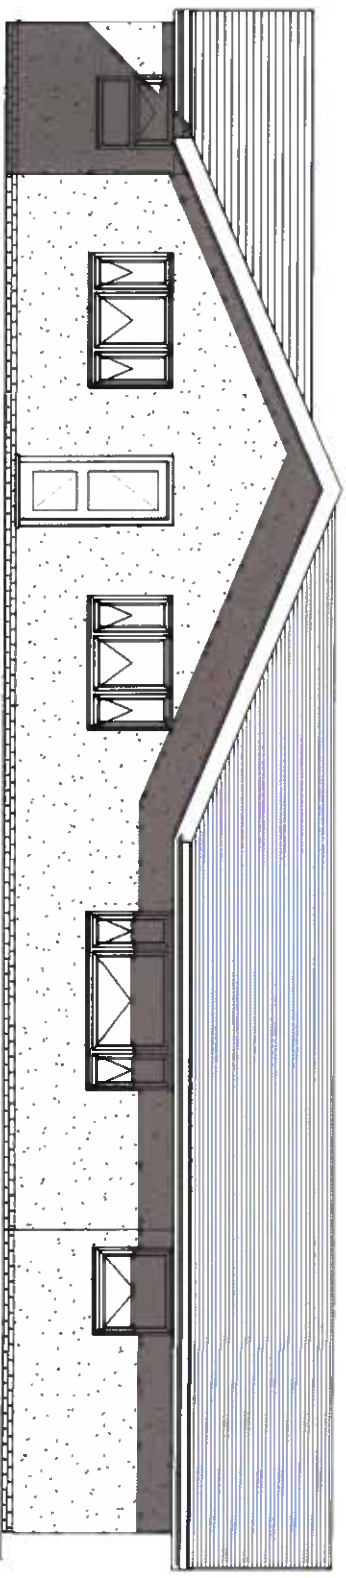

4 Proposed Side 2 Elevation
1 : 100

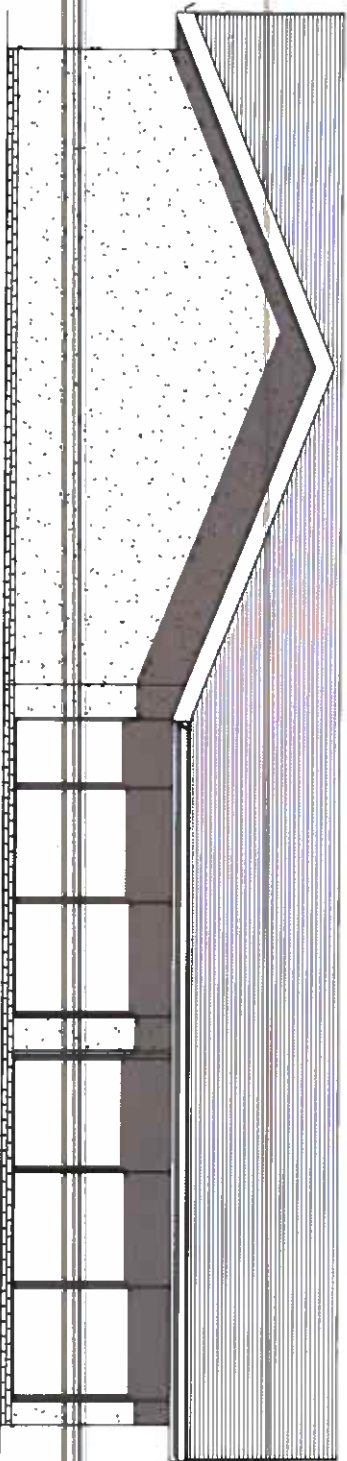

3 Proposed Rear Elevation
1 : 100

PROJECT		SHEET	
Single storey extension to rear		Proposed Elevations	
INDIGO DESIGN (Part of 3dcadwales Ltd) 5 Ashton Drive, Merthyr Tydfil, CF47 0NY Tole 01685 385746 Mob - 07940913216 Email: philip@3dcadwales.co.uk		Address Prospect Bungalow, Slip Road, Cwm Blacks Merthyr Tydfil CF48 4AJ	
This Drawing is Copyright, Dimensions to be checked on site and not scaled from this drawing		Checked by JH	Drawn by PH
PURPOSE OF ISSUE Planning Approval		Scale (@ A3) 1 : 100	
DRAWING NUMBER PB-02			
INDIGO DESIGN			
Rev No		Description	
A		Issue	
		Date	
		10/01/2022	