


1 : 100
Existing Site

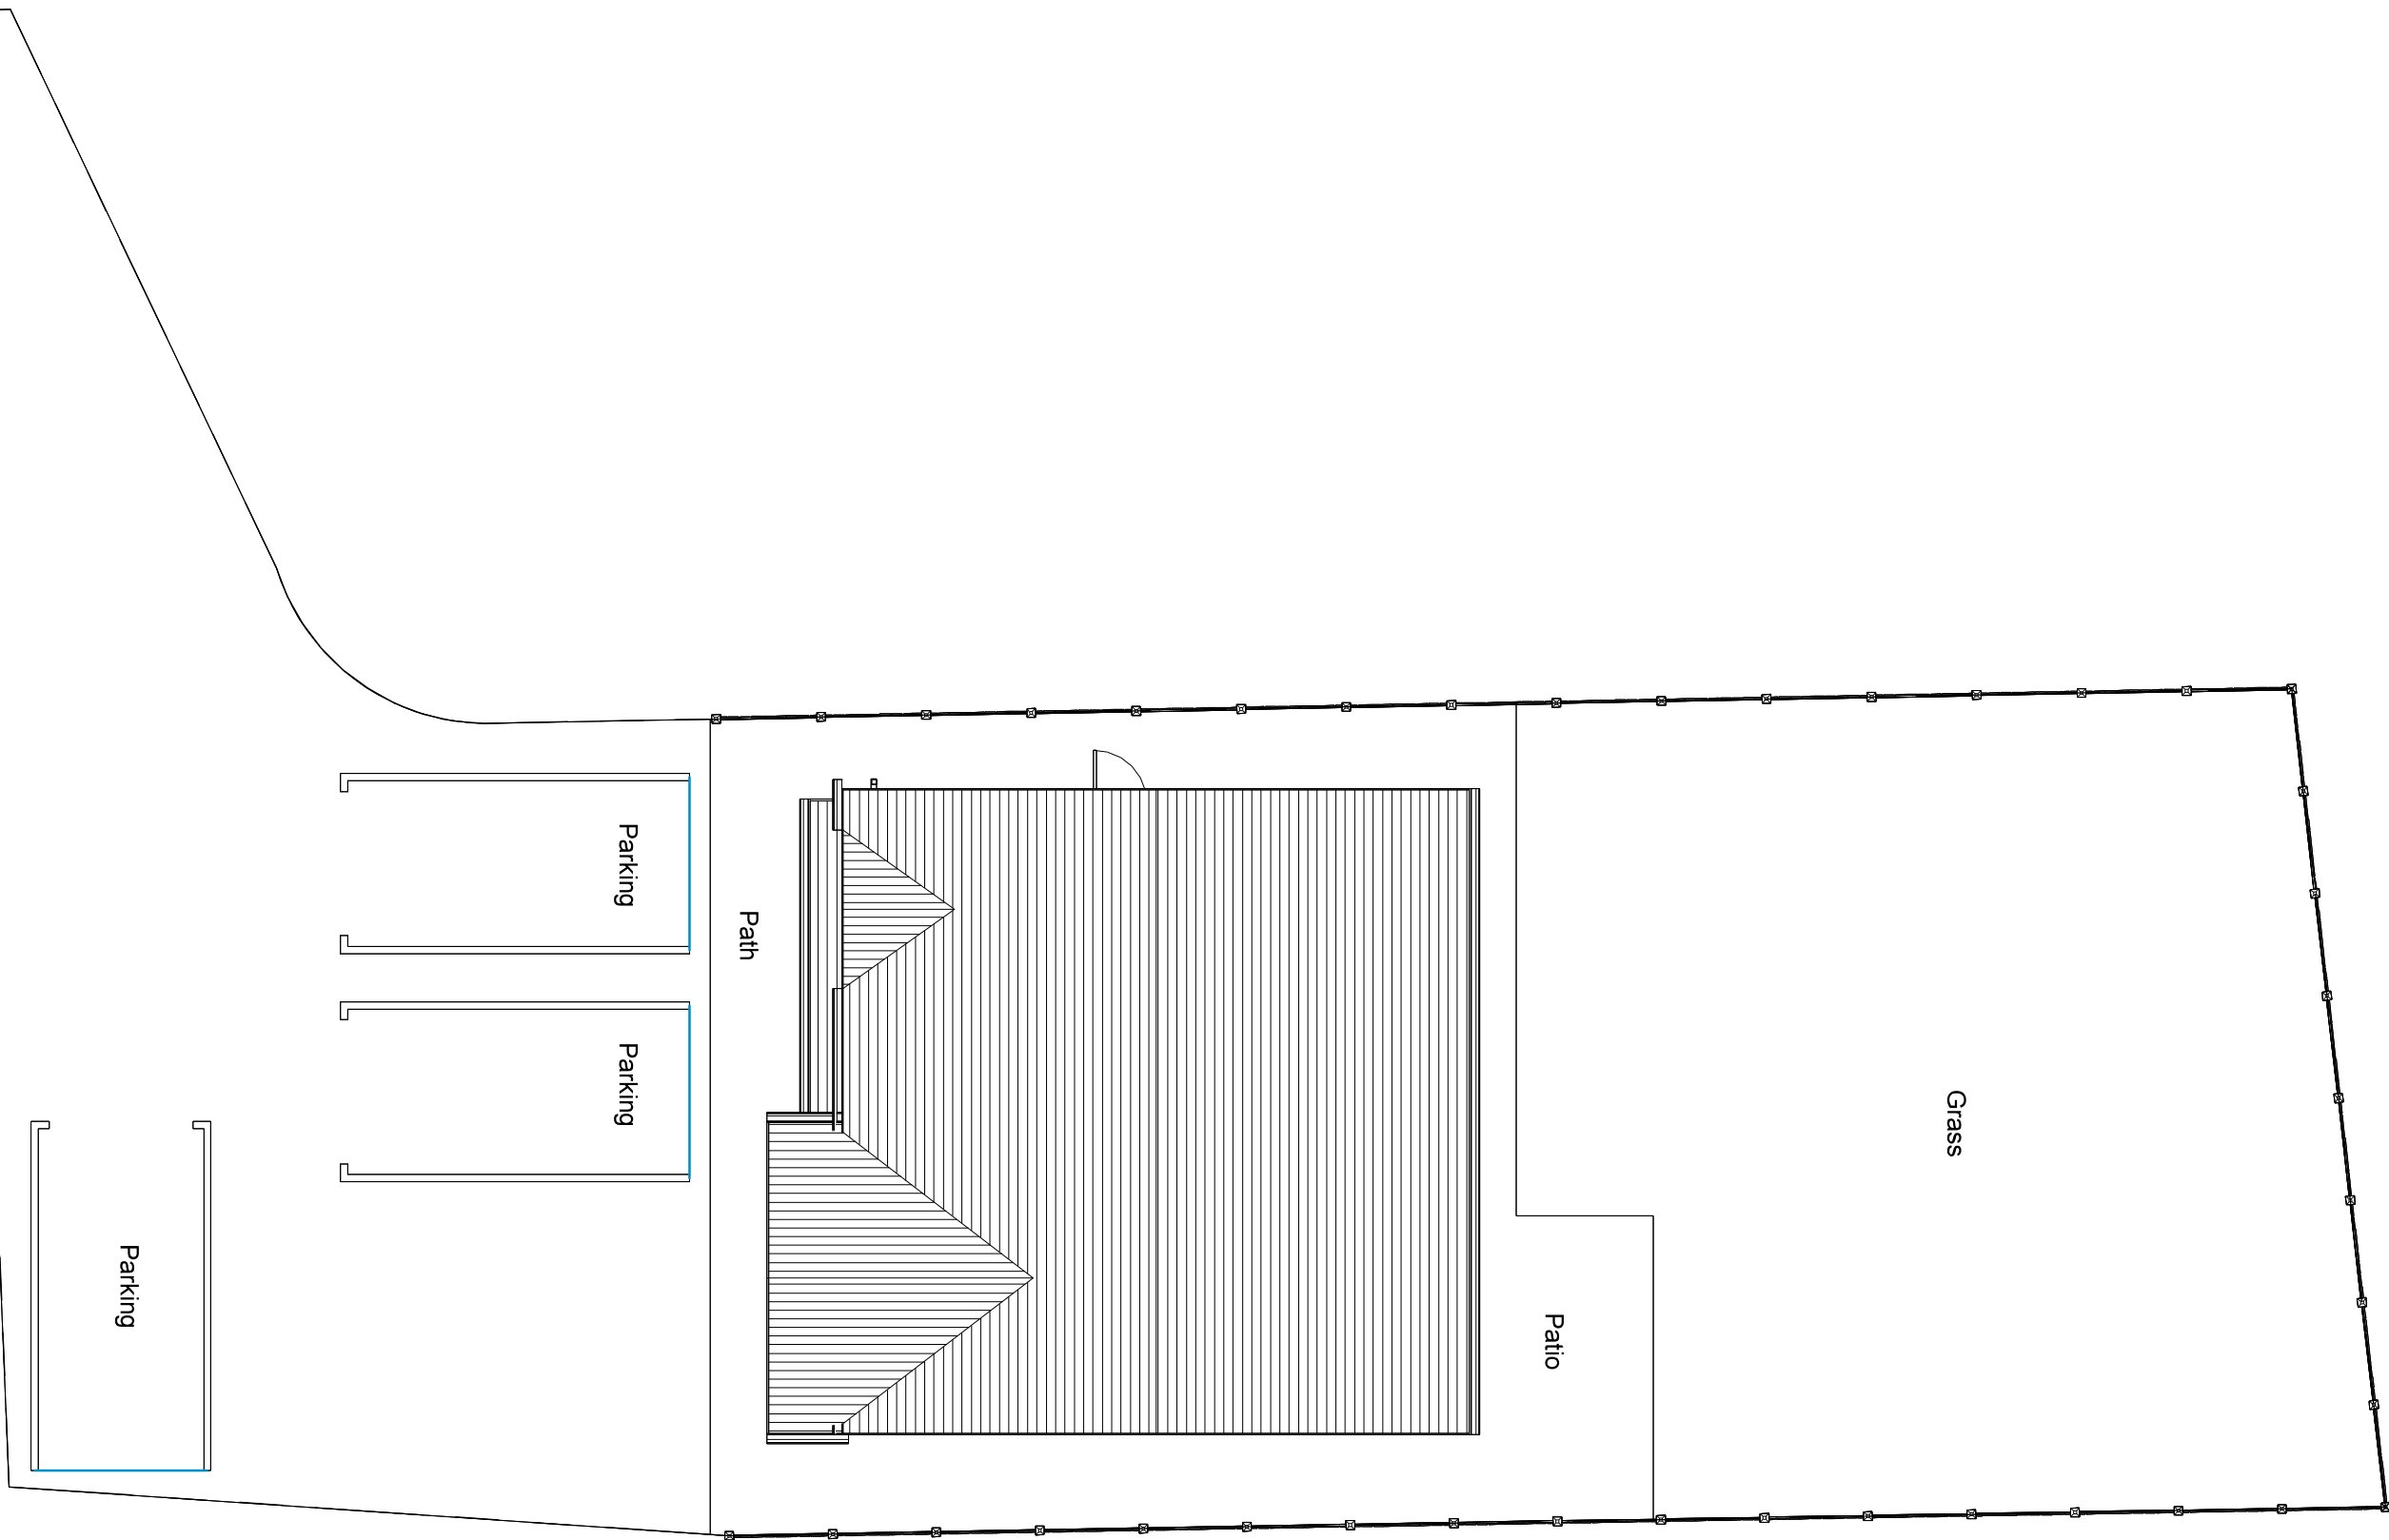

PROJECT Garage Conversion		SHEET Existing Site Plan		
INDIGO DESIGN (Part of 3dcadwales Ltd) 5 Ashlea Drive, Merthyr Tydfil, CF47 0NY Tele 01685 385746 Mob - 07940913216 Email: enquiries@indigo-3d-design.co.uk		Address 38 Dan Y Parc View, Incline Top, Merthyr Tydfil. CF47 0GF.		
This Drawing is Copyright, Dimensions to be checked on site and not scaled from this drawing		Checked by JH	Drawn by PH	Scale (@ A3) 1 : 100
PURPOSE OF ISSUE Planning Approval	DRWAING NUMBER DPV-04			