




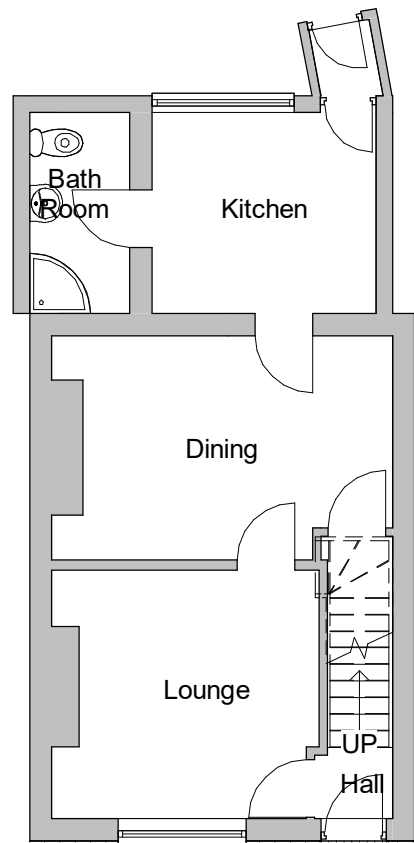


1 Existing Ground Floor
1 : 100

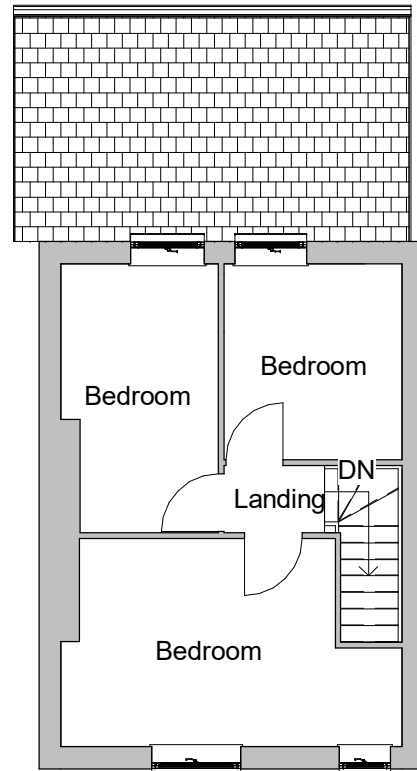


2 Existing First Floor
1 : 100

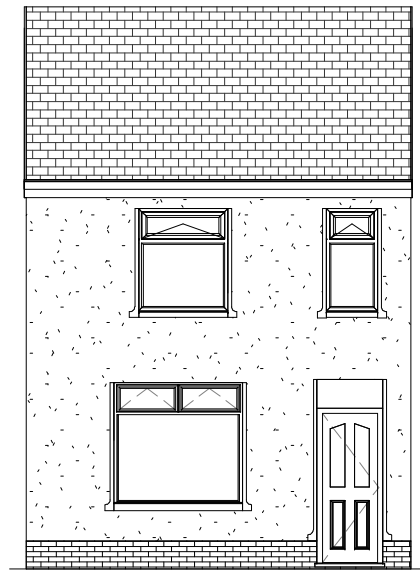


3 Existing Front Elevation
1 : 100

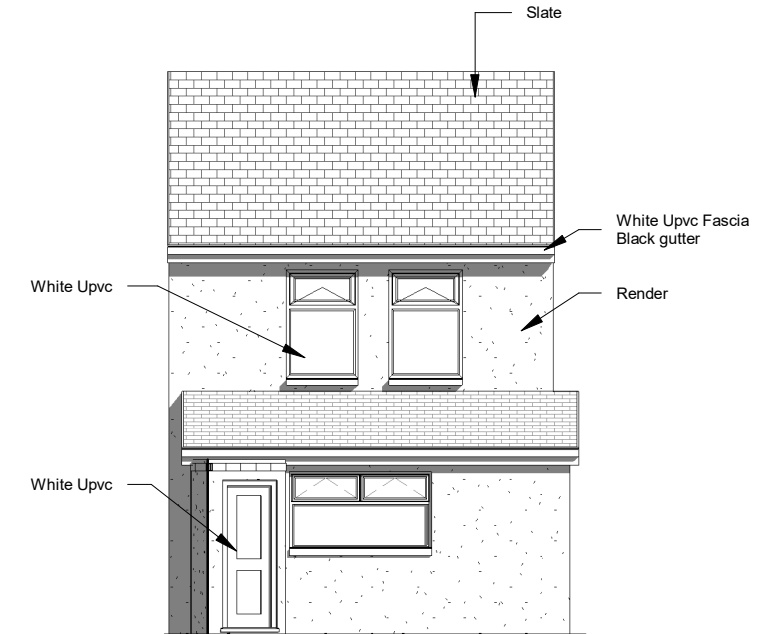

4 Existing Rear Elevation
1 : 100

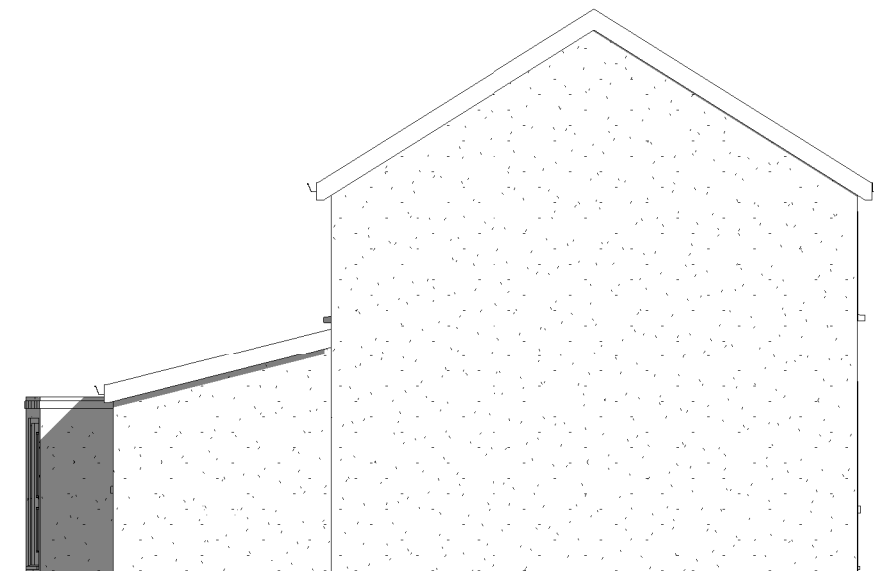

5 Existing Side 1 Elevation
1 : 100

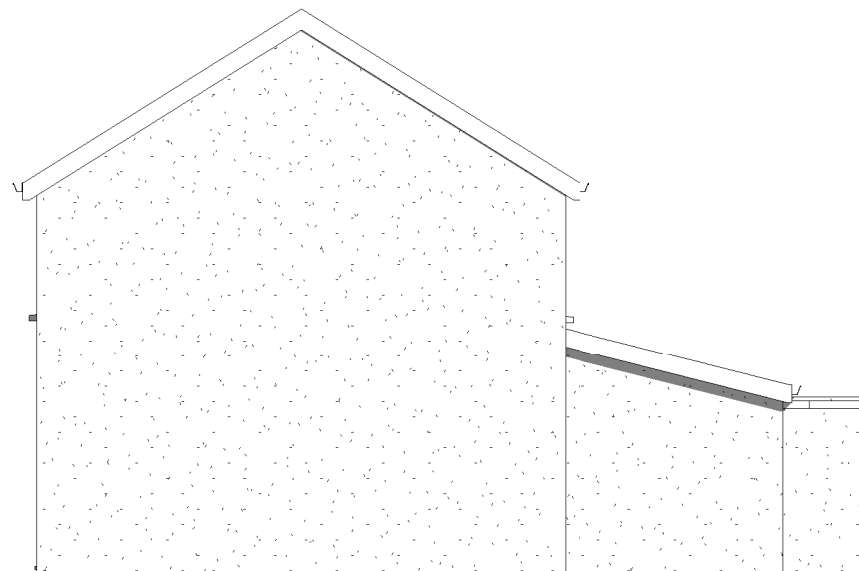

6 Existing Side 2 Elevation
1 : 100

INDIGO DESIGN (Part of 3dcadwales Ltd) 5 Ashlea Drive,
Merthyr Tydfil, CF47 0NY Tele 01685 385746 Mob -
07940913216 Email: philip@3dcadwales.co.uk

This Drawing is Copyright.
Dimensions to be checked
on site and not scaled from
this drawing



PURPOSE OF ISSUE	DRWAING NUMBER
Planning Approval	GS-01


PROJECT
Two storey extension to Rear

SHEET
Existing Plans and Elevations


Address 10 George Street Bedlinog Treharris
CF46 6RT ...

Checked by	Drawn by	Scale (@ A3)
JH	PH	1 : 100

Rev No	Description	Date
A	Issue	13/03/2021

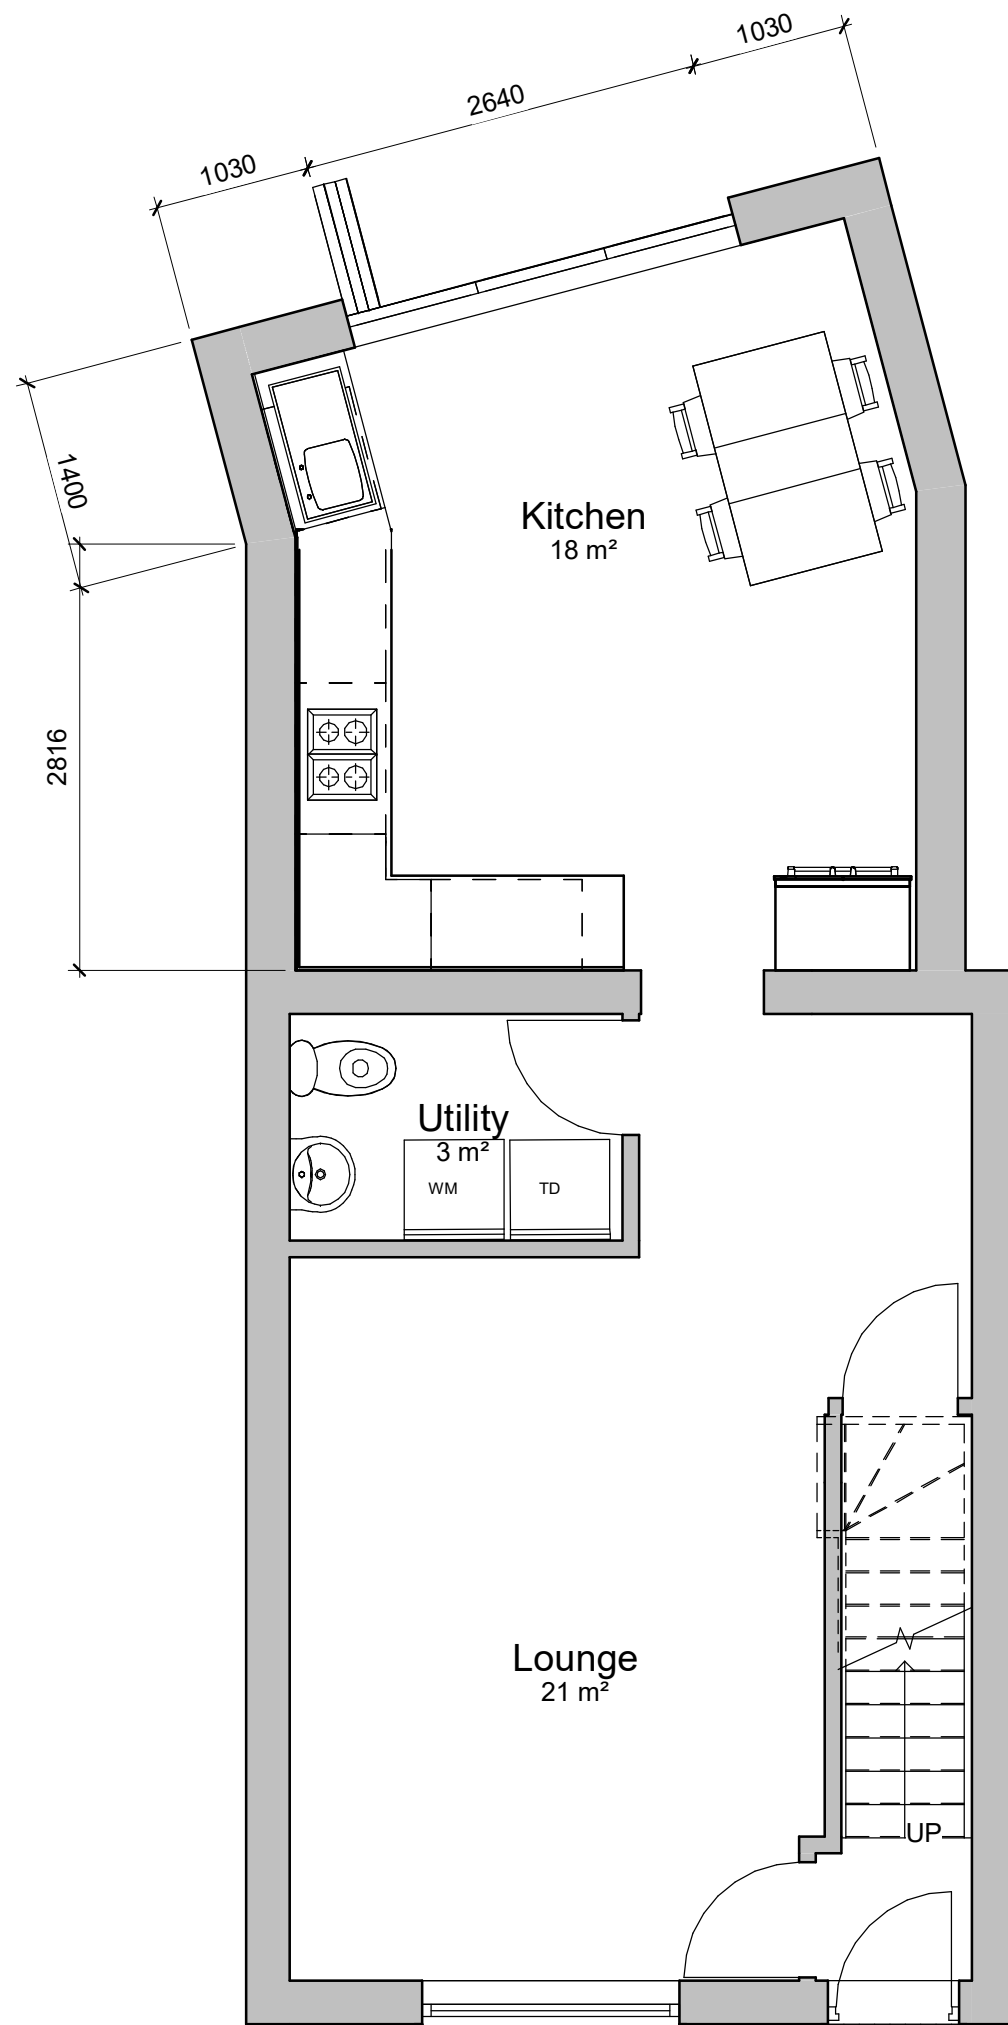

1 Proposed Ground Floor
1 : 50

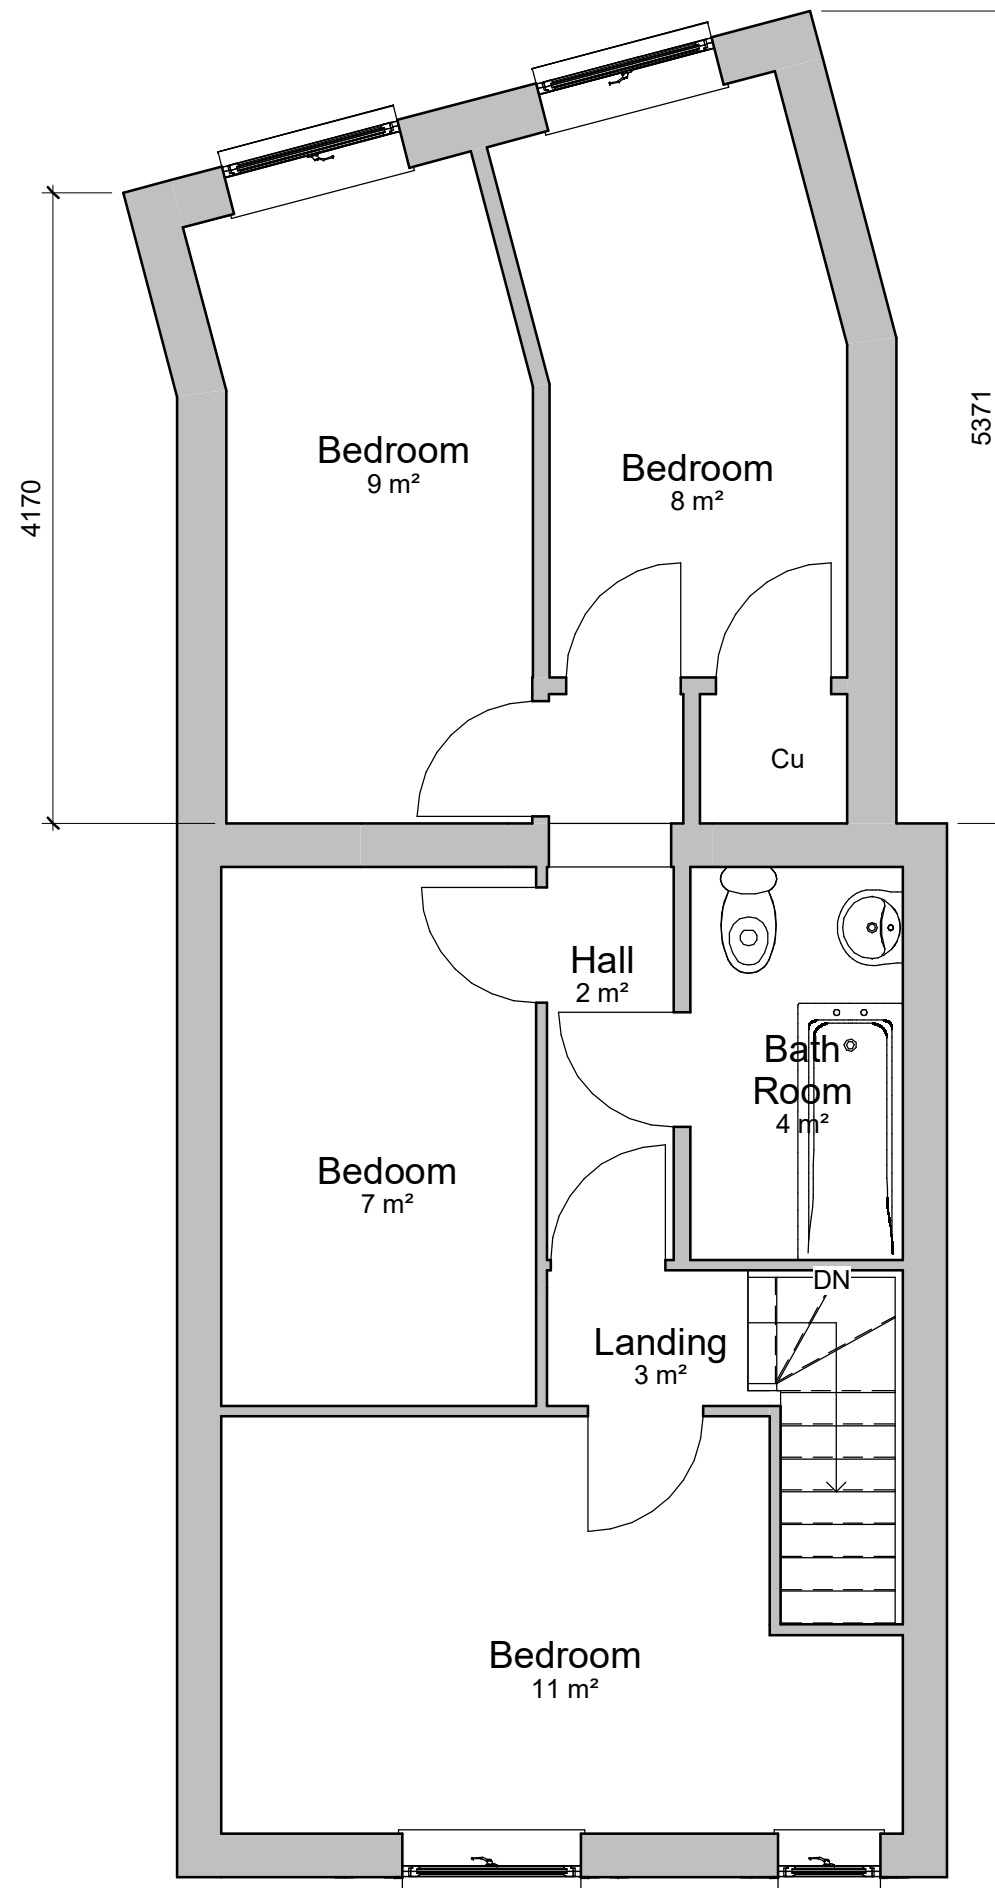

2 Proposed First Floor
1 : 50

INDIGO DESIGN (Part of 3dcadwales Ltd) 5 Ashlea Drive,
Merthyr Tydfil, CF47 0NY Tele 01685 385746 Mob -
07940913216 Email: philip@3dcadwales.co.uk

This Drawing is Copyright,
Dimensions to be checked
on site and not scaled from
this drawing



PURPOSE OF ISSUE	DRWAING NUMBER
Planning Approval	GS-02

PROJECT	Two storey extension to Rear
---------	------------------------------

SHEET	Proposed Plans
-------	----------------


Address	10 George Street Bedlinog Treharris CF46 6RT ...
---------	---

Checked by	Drawn by	Scale (@ A3)
JH	PH	1 : 50


Rev No	Description	Date
A	Issue	13/03/2021
B	Extension size reduced	21/04/2021




3 Proposed Front Elevation
1 : 100

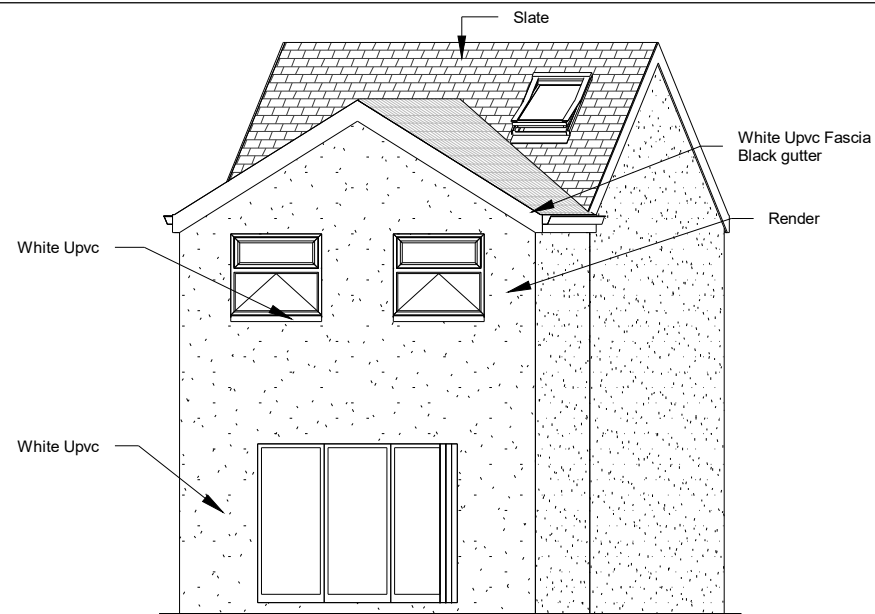


1 Proposed Extension Rear Elevation
1 : 100

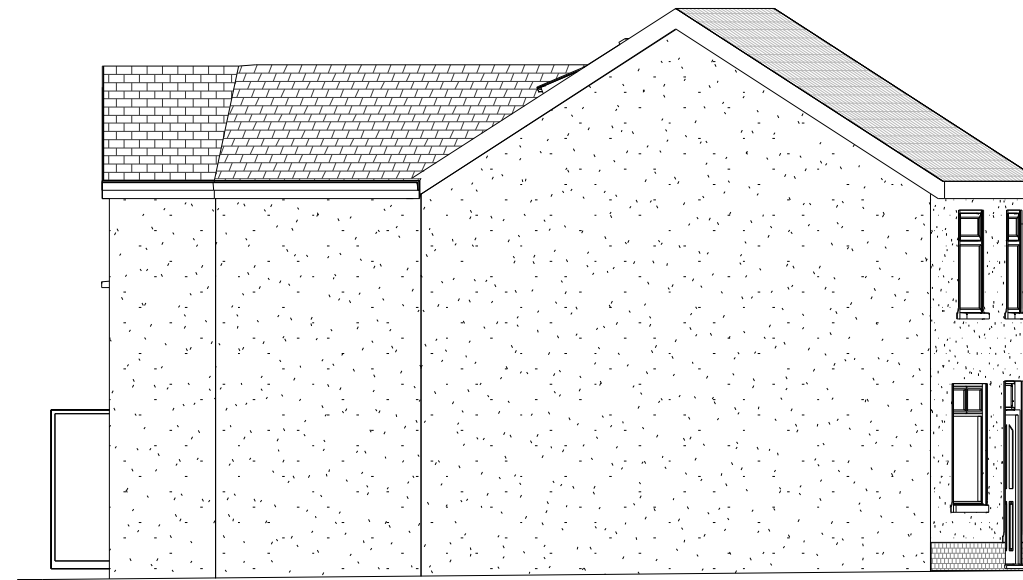


2 Proposed Extension Side 1 Elevation
1 : 100

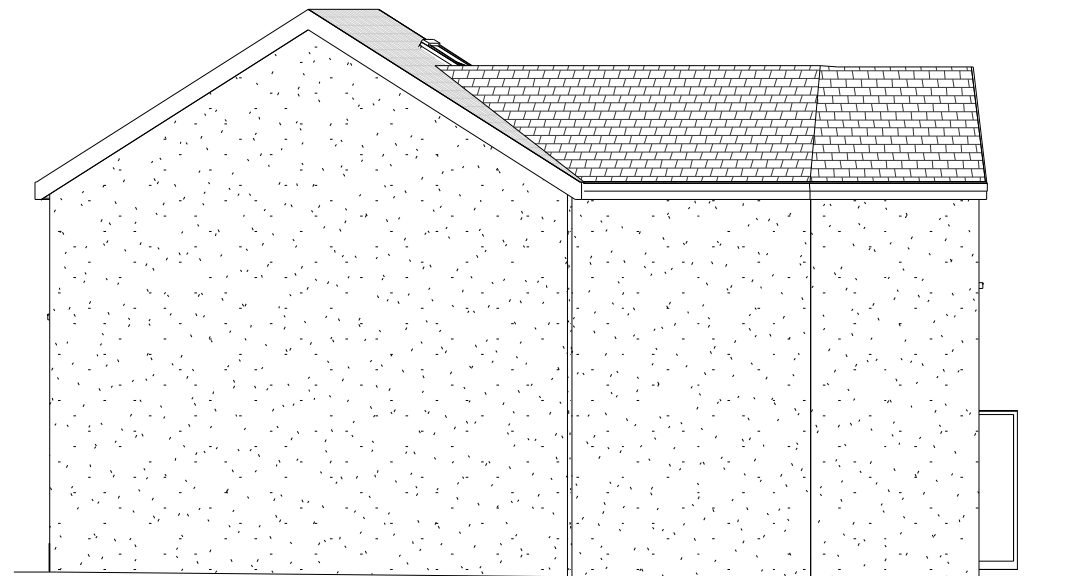

4 Proposed Extension Side 2 Elevation
1 : 100

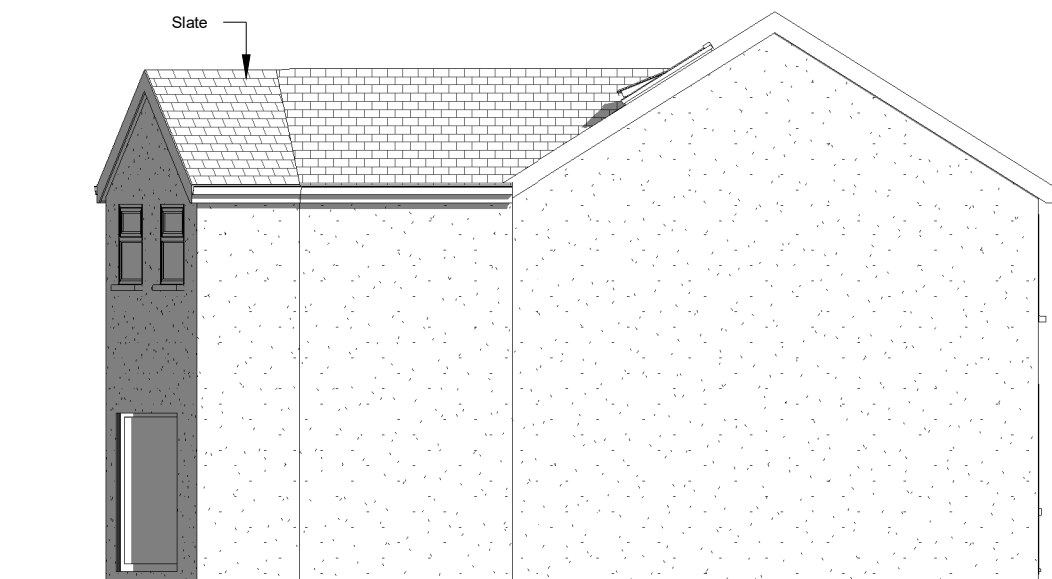

5 Proposed Side 1 Elevation
1 : 100

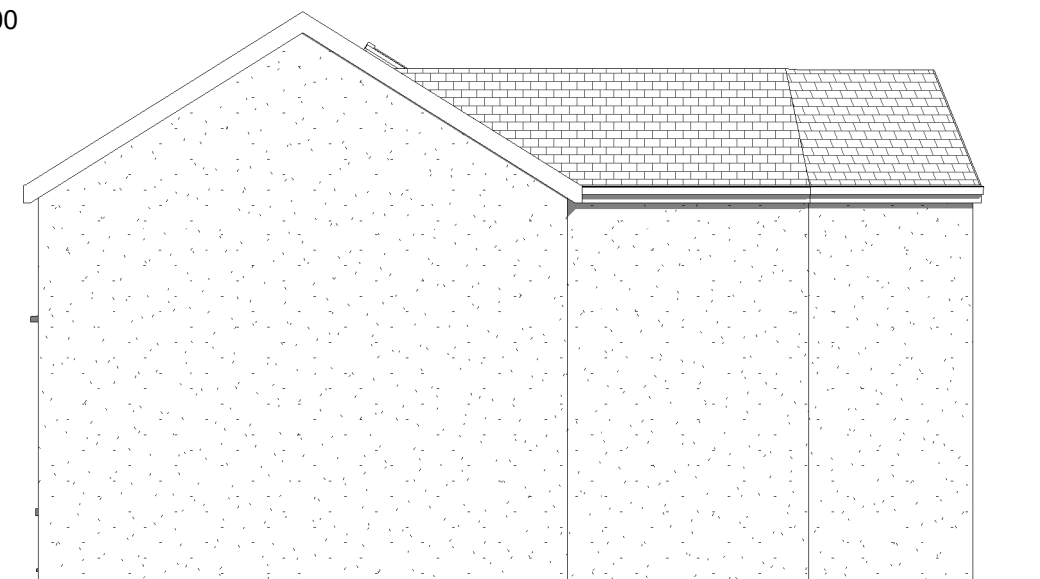

6 Proposed Side 2 Elevation
1 : 100

INDIGO DESIGN (Part of 3dcadwales Ltd) 5 Ashlea Drive,
Merthyr Tydfil, CF47 0NY Tele 01685 385746 Mob -
07940913216 Email: philip@3dcadwales.co.uk

This Drawing is Copyright,
Dimensions to be checked
on site and not scaled from
this drawing



PURPOSE OF ISSUE	DRWAING NUMBER
Planning Approval	GS-03


PROJECT	Two storey extension to Rear
---------	------------------------------

SHEET	Proposed Elevations
-------	---------------------

Address	10 George Street Bedlinog Treharris CF46 6RT ...
---------	---

Checked by	Drawn by	Scale (@ A3)
JH	PH	1 : 100

Rev No	Description	Date
A	Issue	13/03/2021

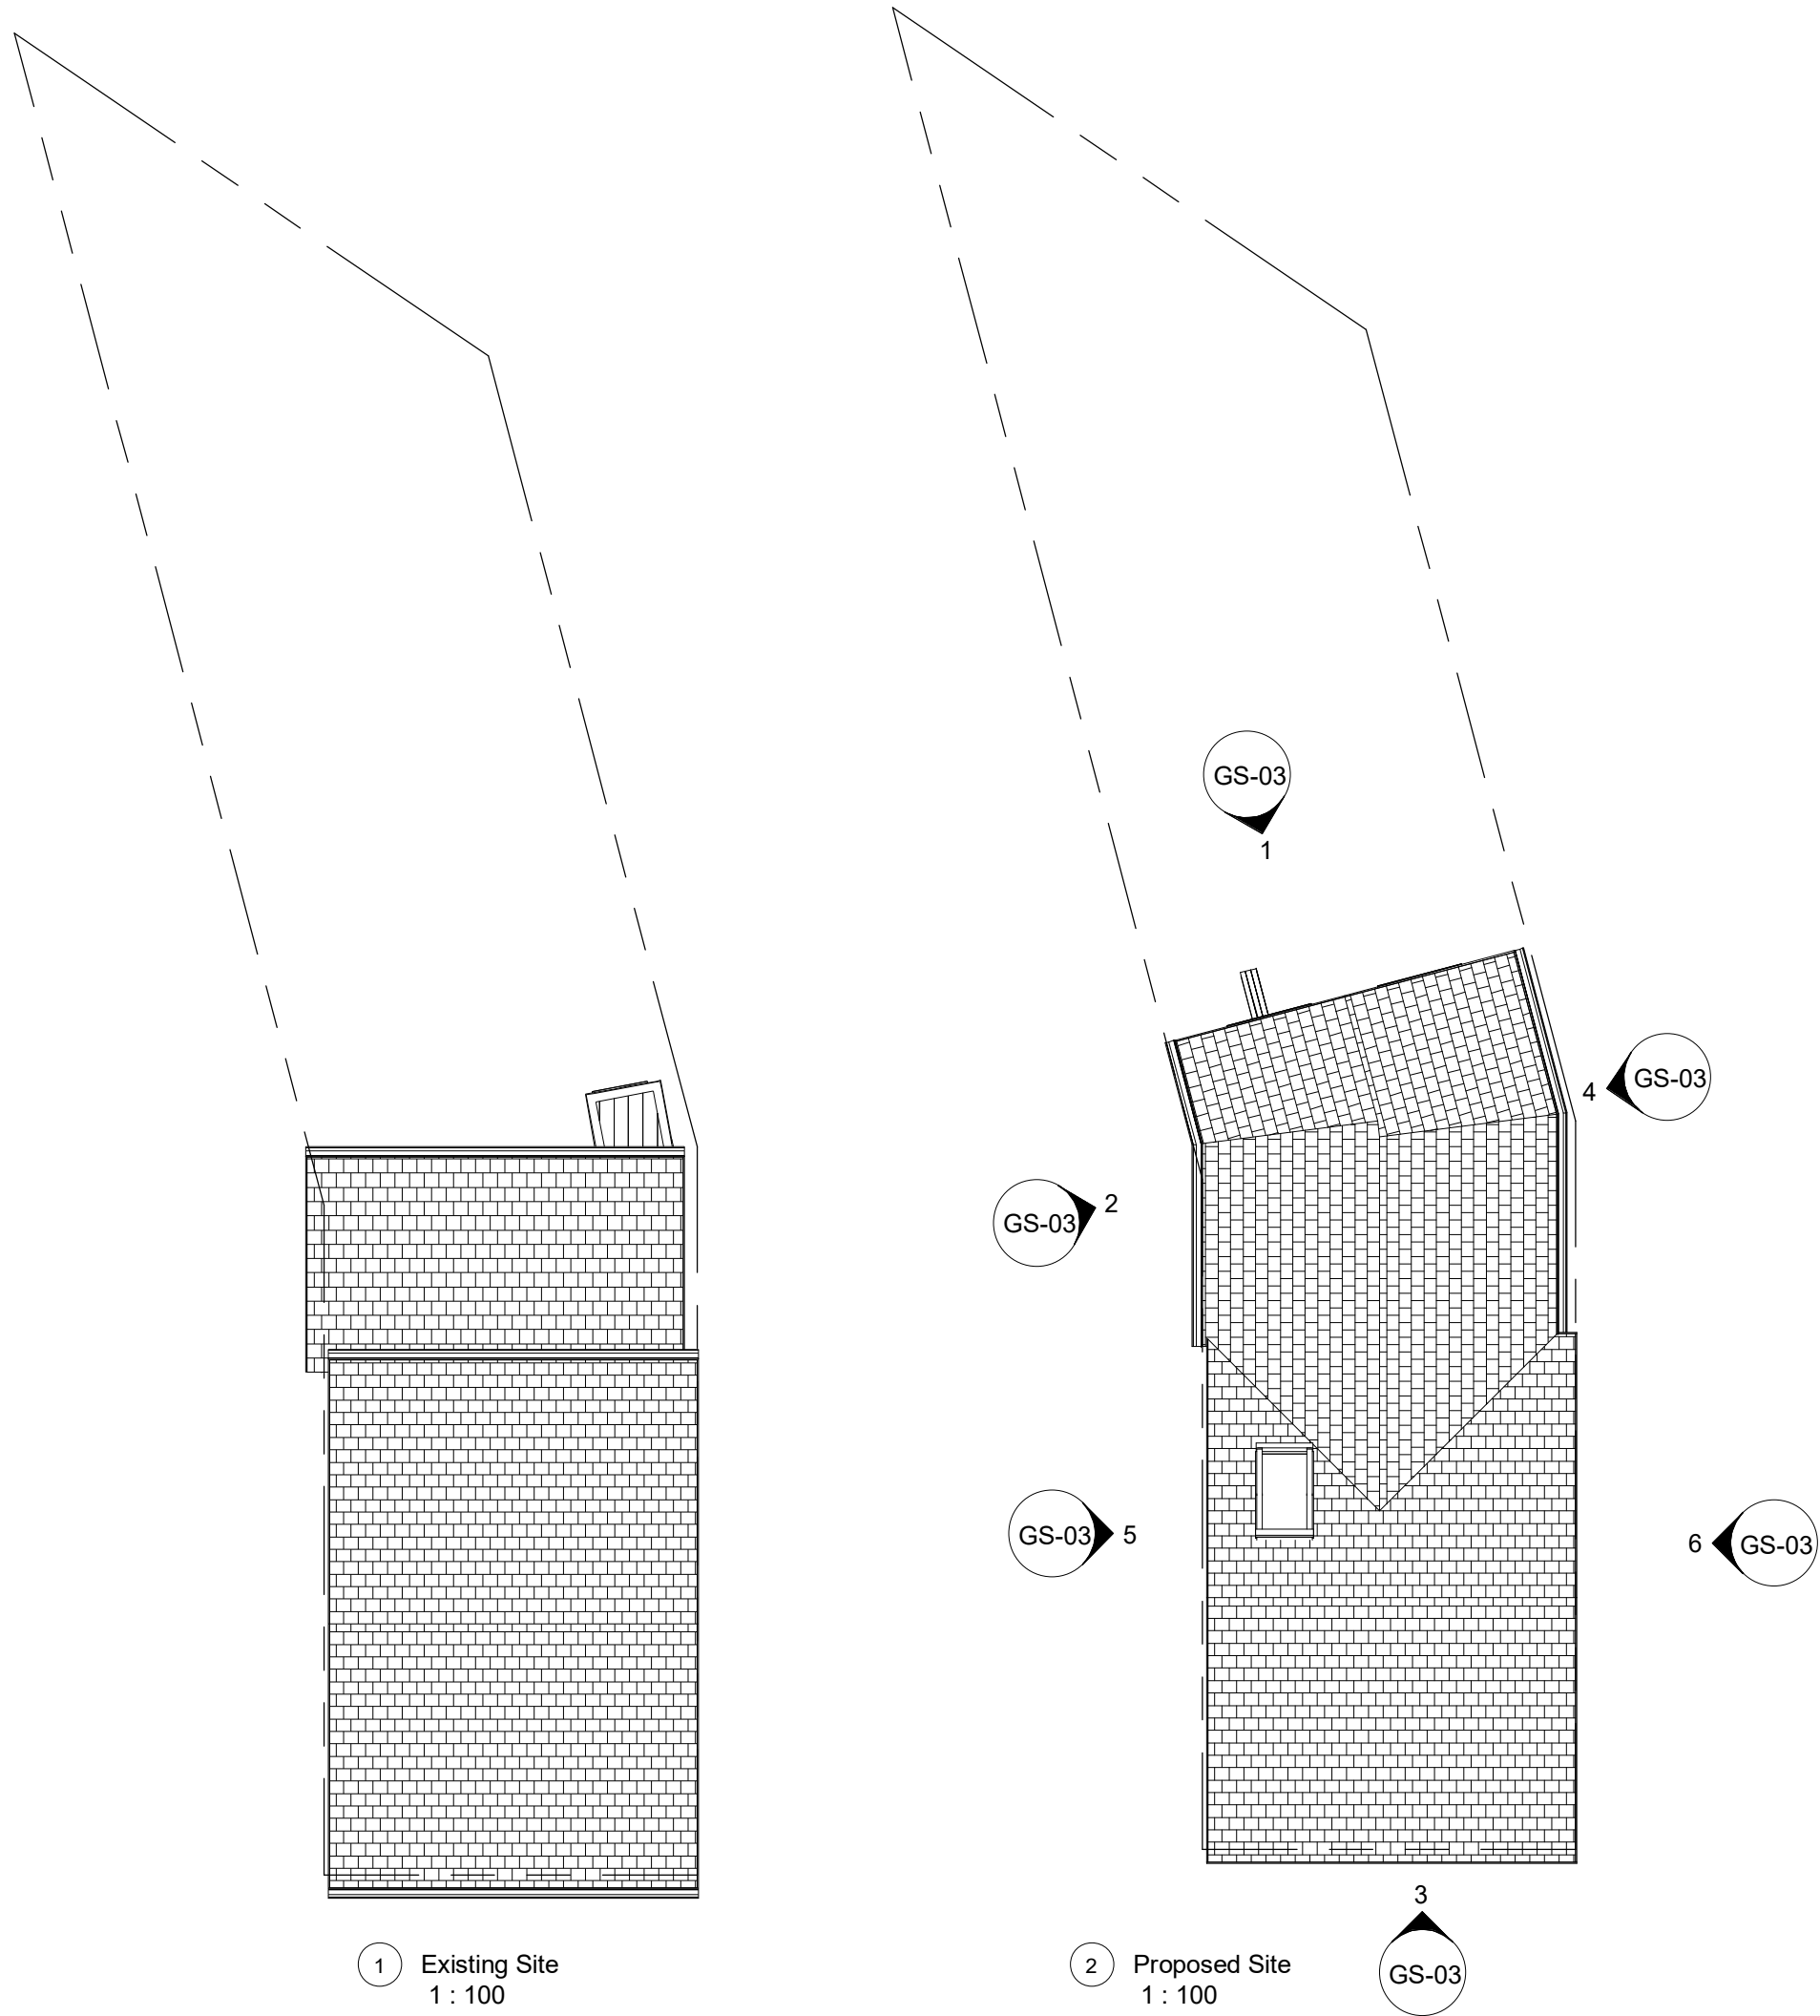

1 Existing Site
1 : 100

2 Proposed Site
1 : 100

3
GS-03

INDIGO DESIGN (Part of 3dcadwales Ltd) 5 Ashlea Drive,
Merthyr Tydfil, CF47 0NY Tele 01685 385746 Mob -
07940913216 Email: philip@3dcadwales.co.uk

This Drawing is Copyright,
Dimensions to be checked
on site and not scaled from
this drawing



PURPOSE OF ISSUE
Planning Approval

DRWAING NUMBER
GS-04

PROJECT
Two storey extension to Rear

SHEET
Site Plans

Address
10 George Street Bedlinog Treharris
CF46 6RT ...

Checked by
JH

Drawn by
PH

Scale (@ A3)
1 : 100

Rev No	Description	Date
A	Issue	13/03/2021