



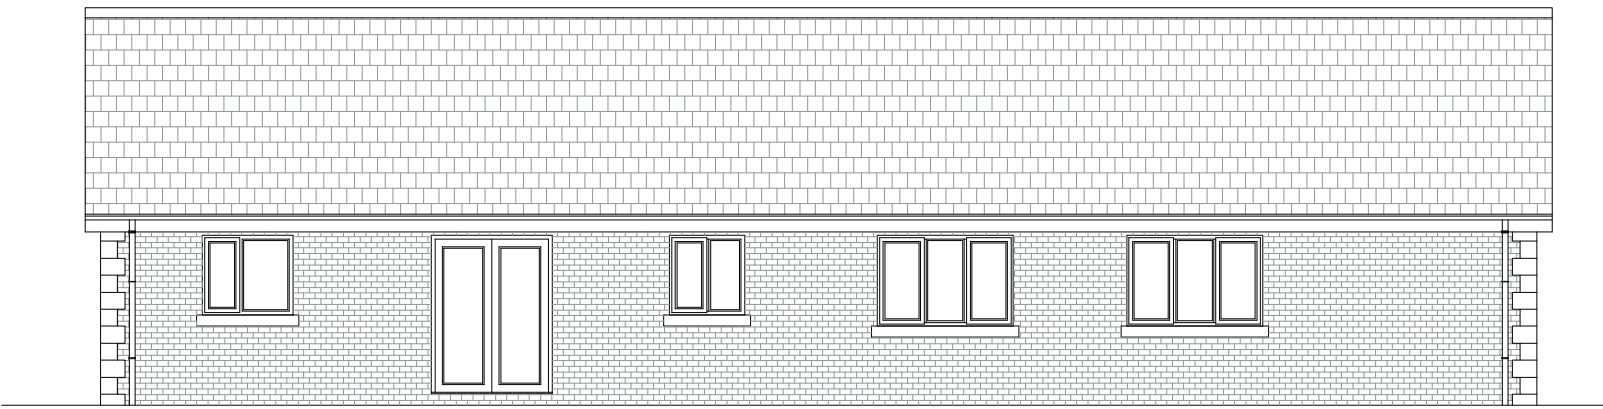


PROPOSED REAR ELEVATION
scale 1:100

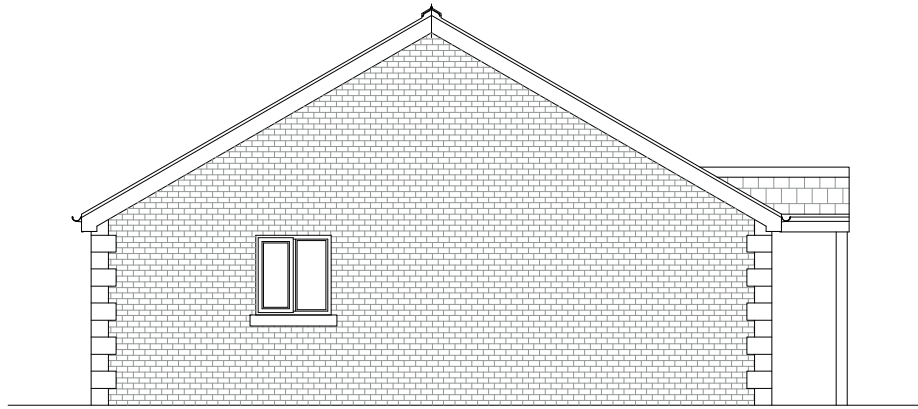


PROPOSED SIDE ELEVATION
scale 1:100




PROPOSED FRONT ELEVATION
scale 1:100

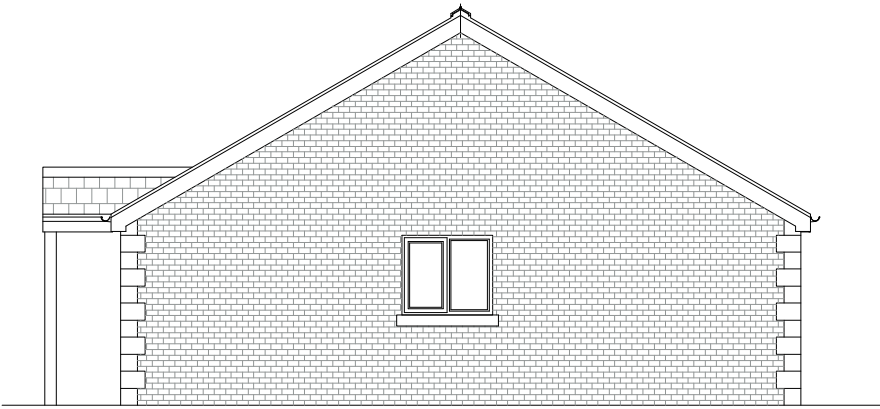

PROPOSED SIDE ELEVATION
scale 1:100

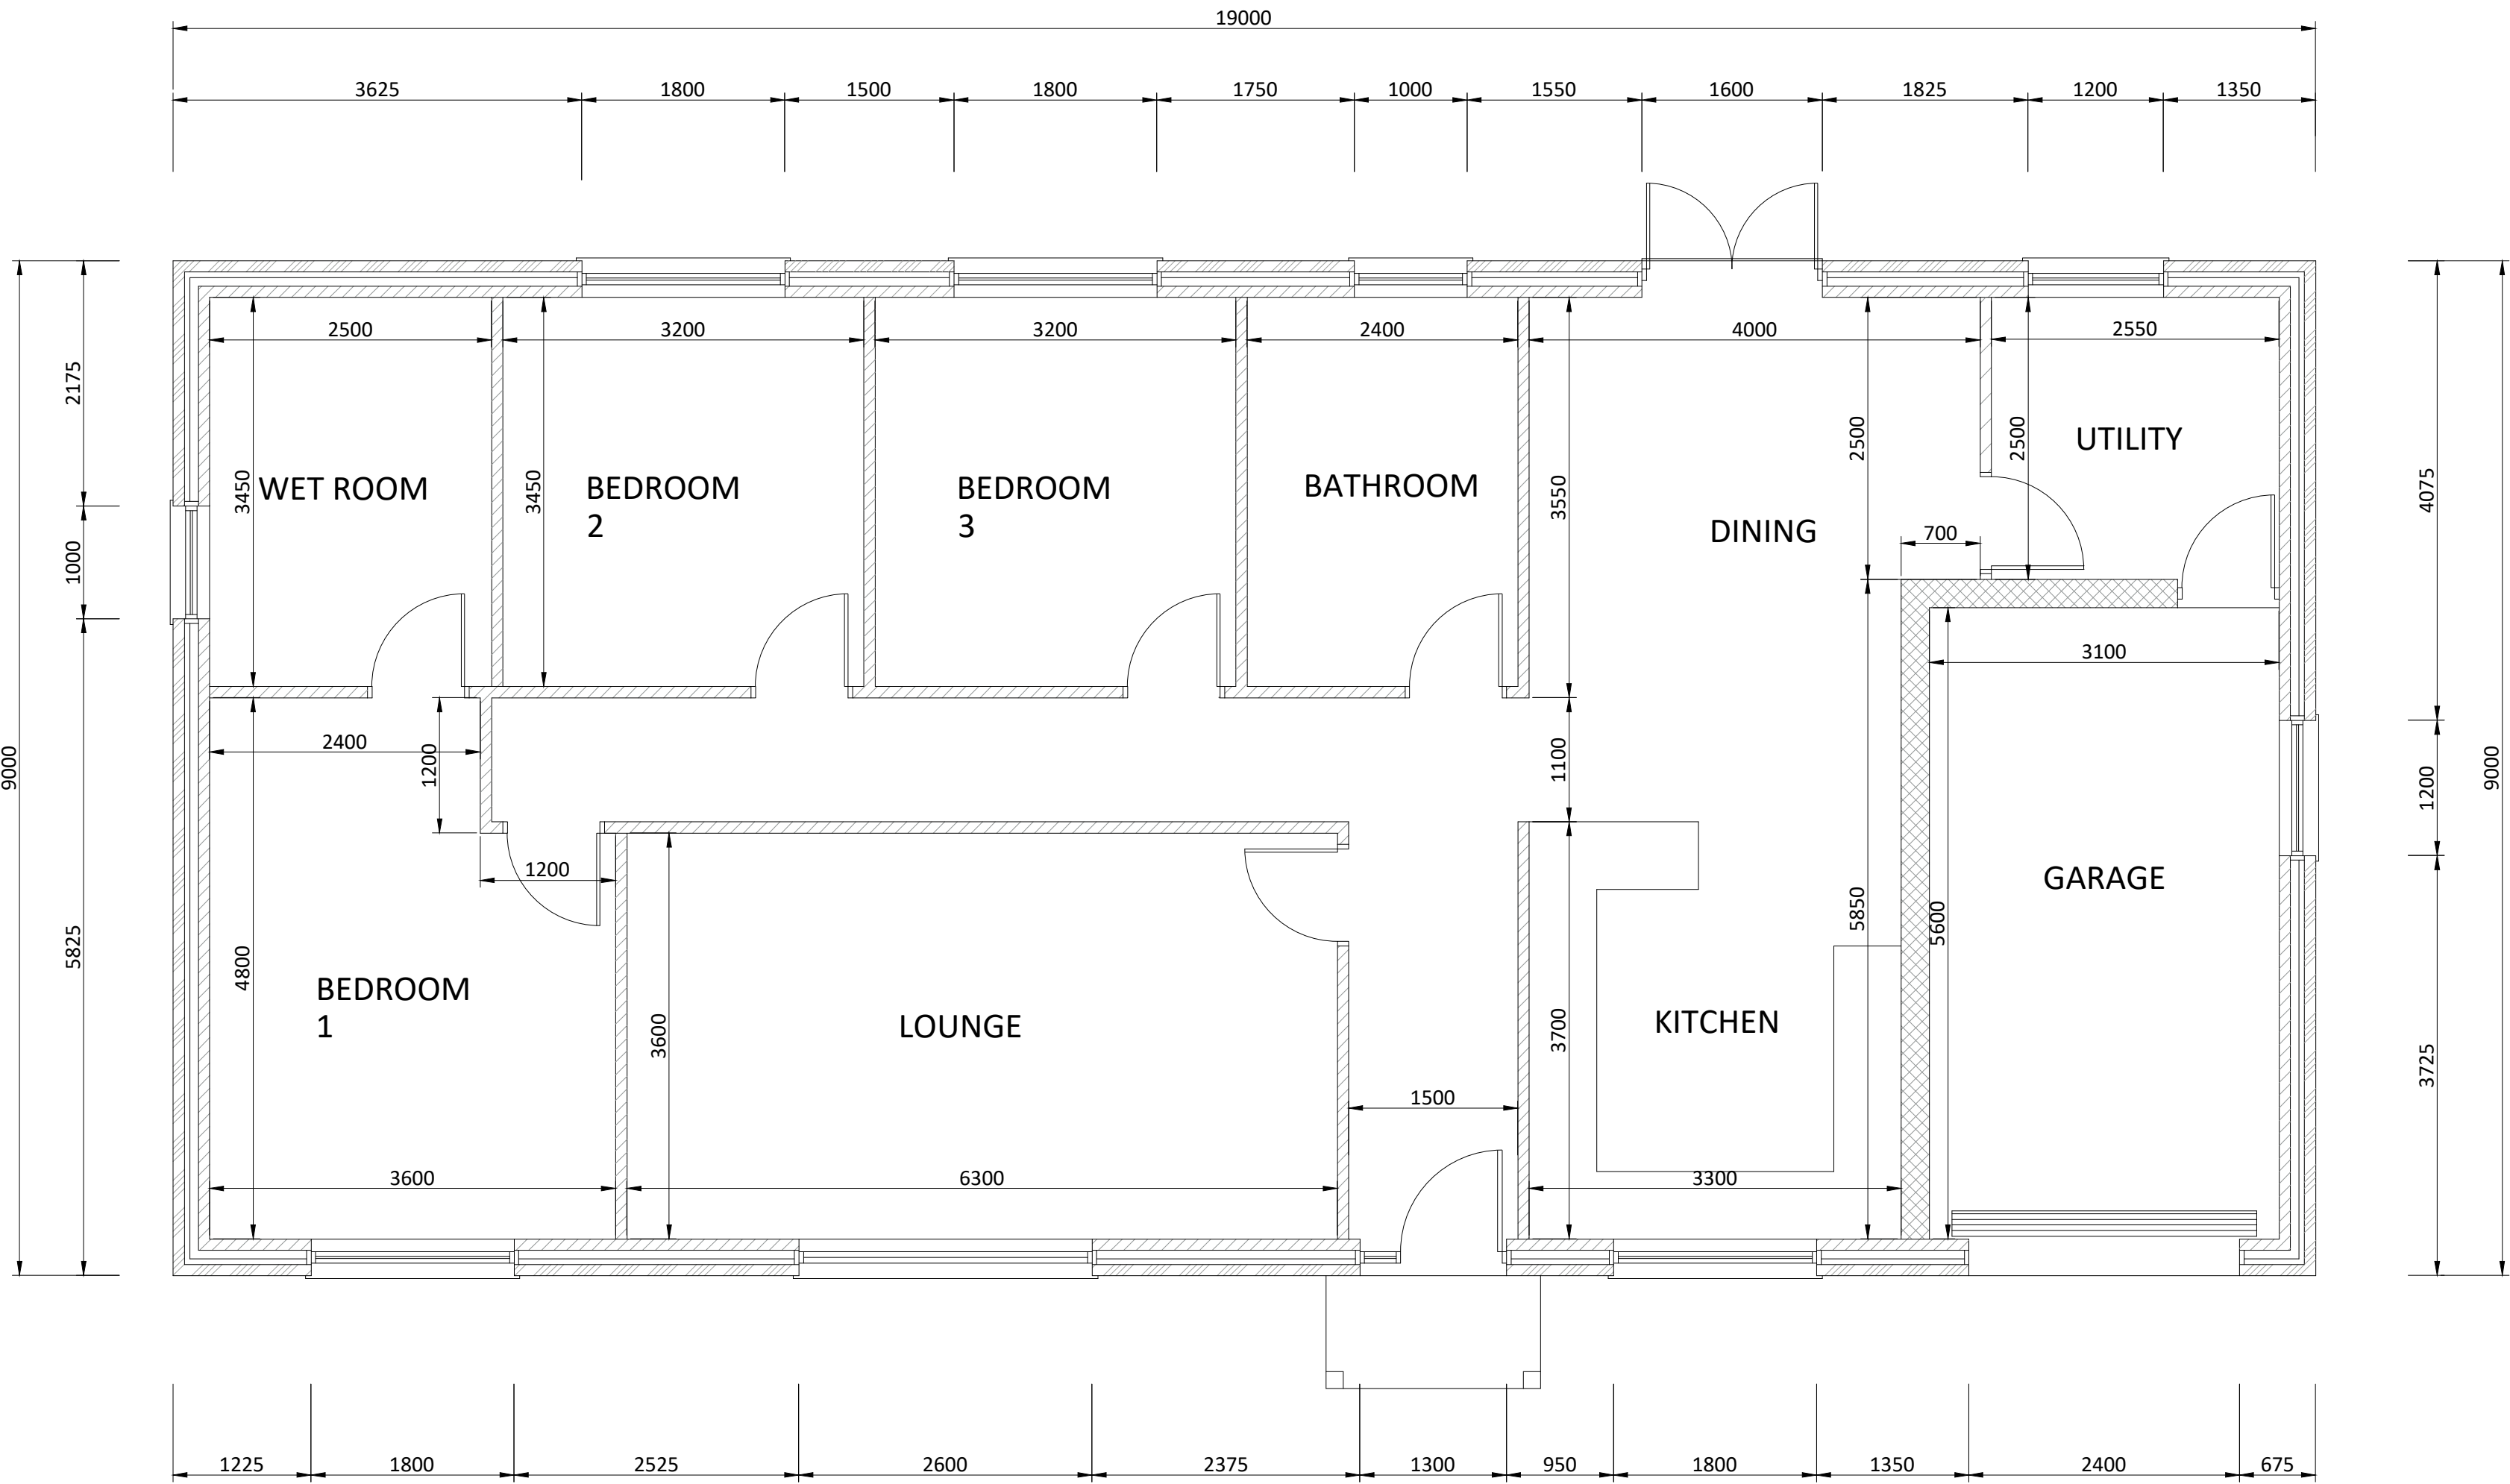

PROPOSED FLOOR PLAN
scale 1:50

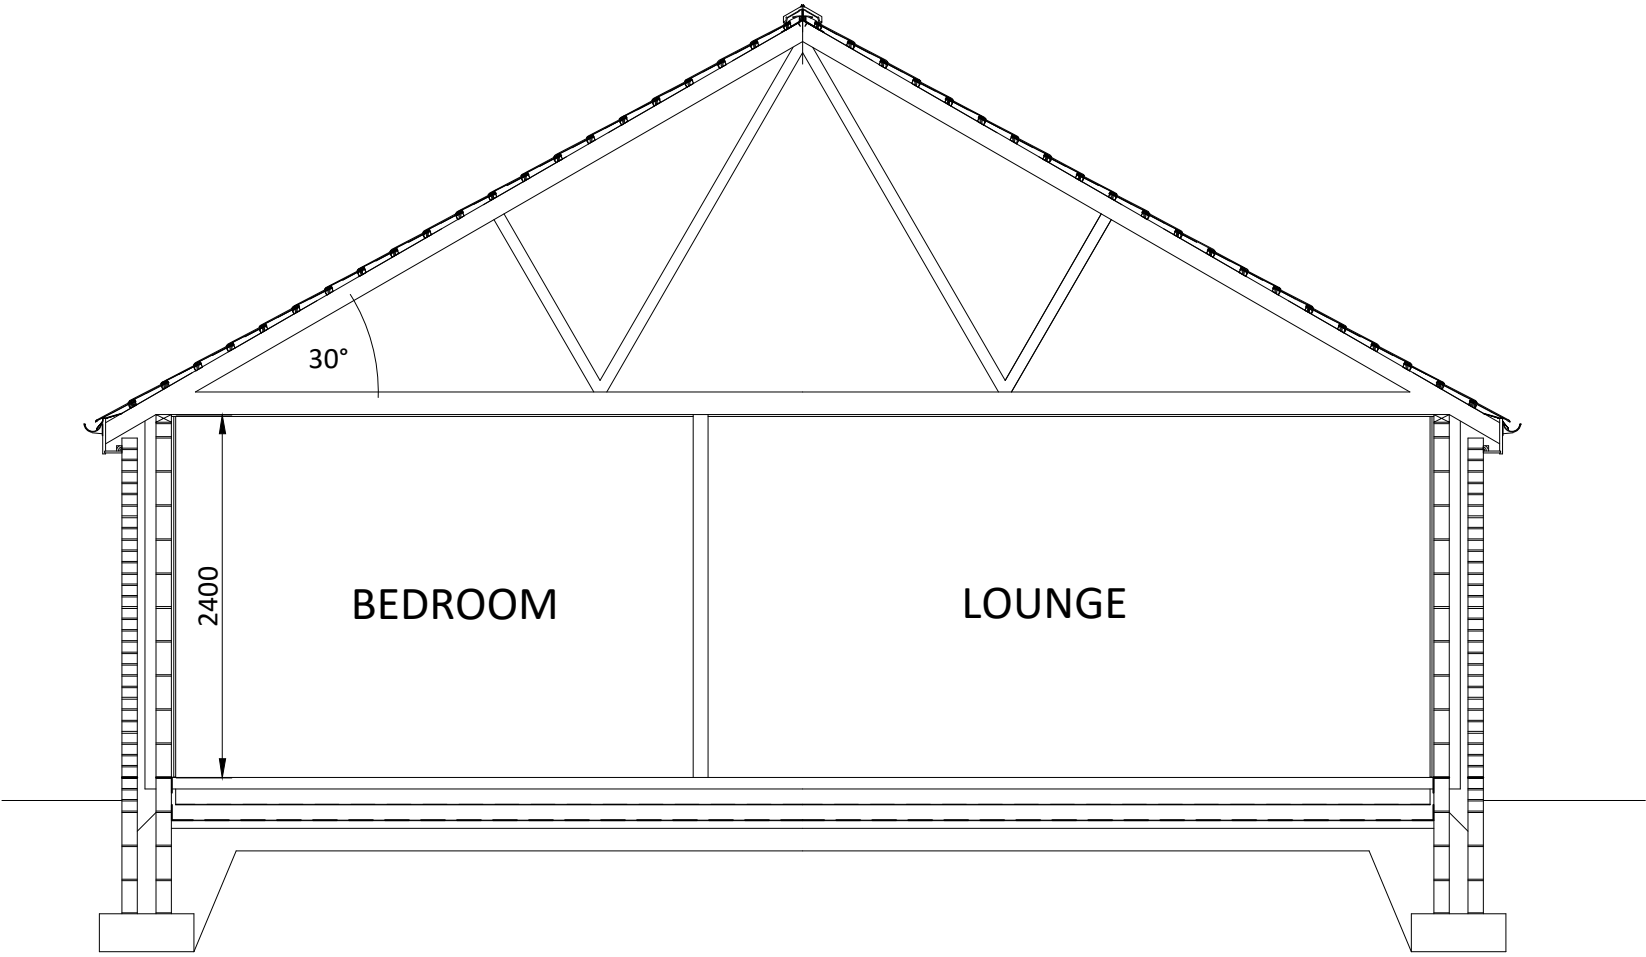

PROPOSED SECTION
scale 1:50



LOCATION PLAN
scale 1:1250

- EXTERNAL FINISHES**
- Walls-To be 'Desford Old English bricks to be approved by Local Planning Dept.
 - Cills - Cast Stone
 - Roof - Composite slate
 - Fascia/Soffit etc. u.PVC
 - Windows/Doors -Grey Upvc frame double glazed units

Revision	Date	Description
H. D. WILLIAMS Ltd. F.R.I.C.S. CHARTERED QUANTITY SURVEYOR MAINTFESURWR SIARTREDIG 123, Trealaw Road, Tonypandy, Mid Glam., CF40 2NP. Tel. (01443) 441078 Fax (01443) 434191 email: hdwilliams1@hotmail.co.uk		
Client Mr and Mrs A Adams		
Project Construction of New Bungalow (Disability Use) at Land Rear of Cherry Tree Way, Trelewis. CF46 6AS		
Title Proposed Floor Plan, Elevations and Section		
Date November, 2019	Scale As noted at A1	
Drawing Number hdw/ph/ala/01	Job Ref.	Revision
		the mark of property professionalism worldwide