




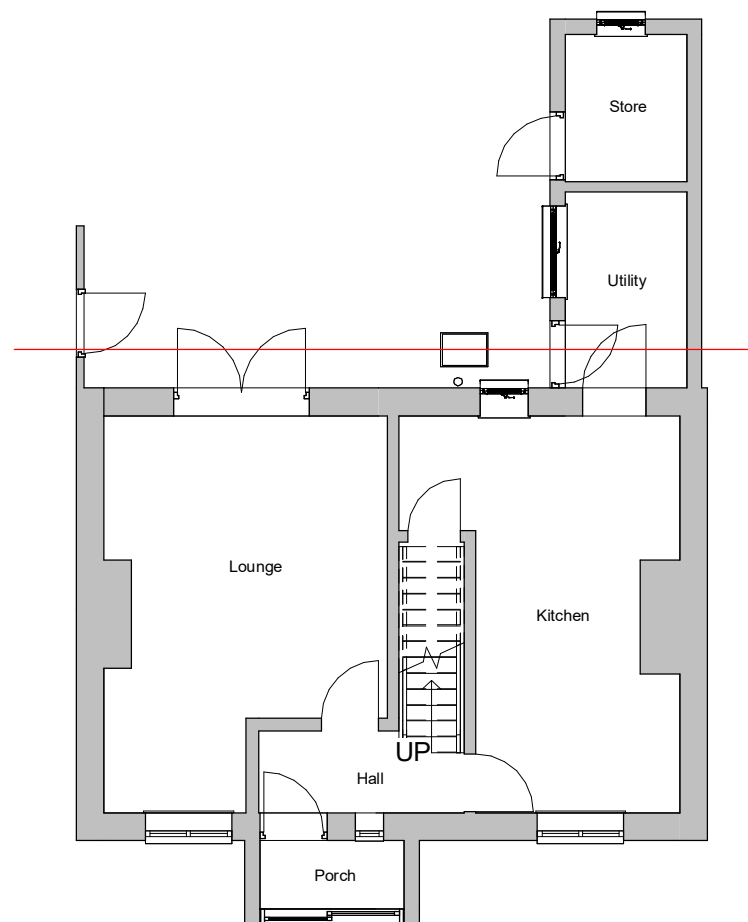

1 Existing Ground Floor
1 : 100

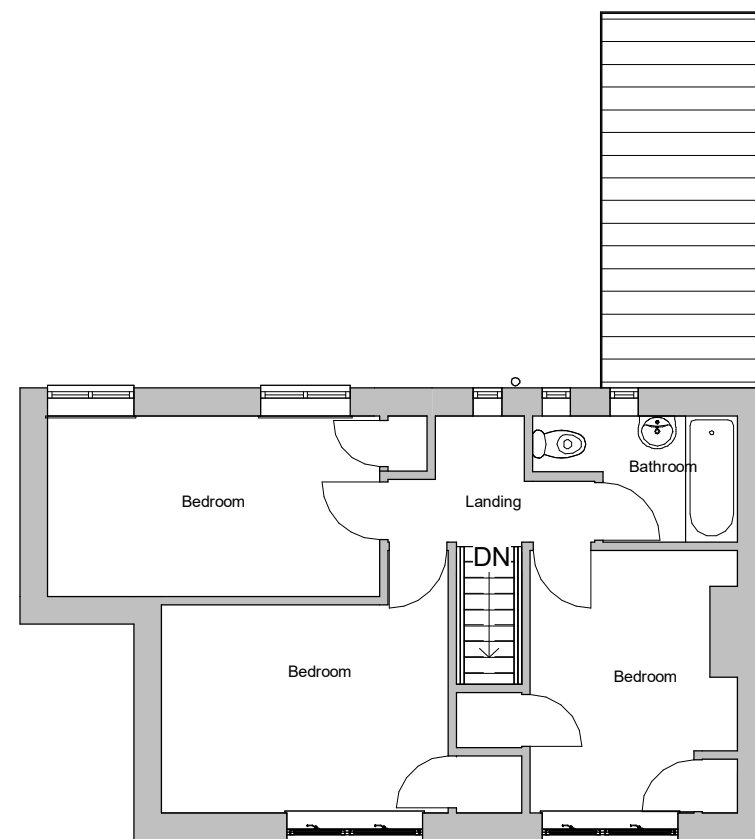


2 Existing First Floor
1 : 100

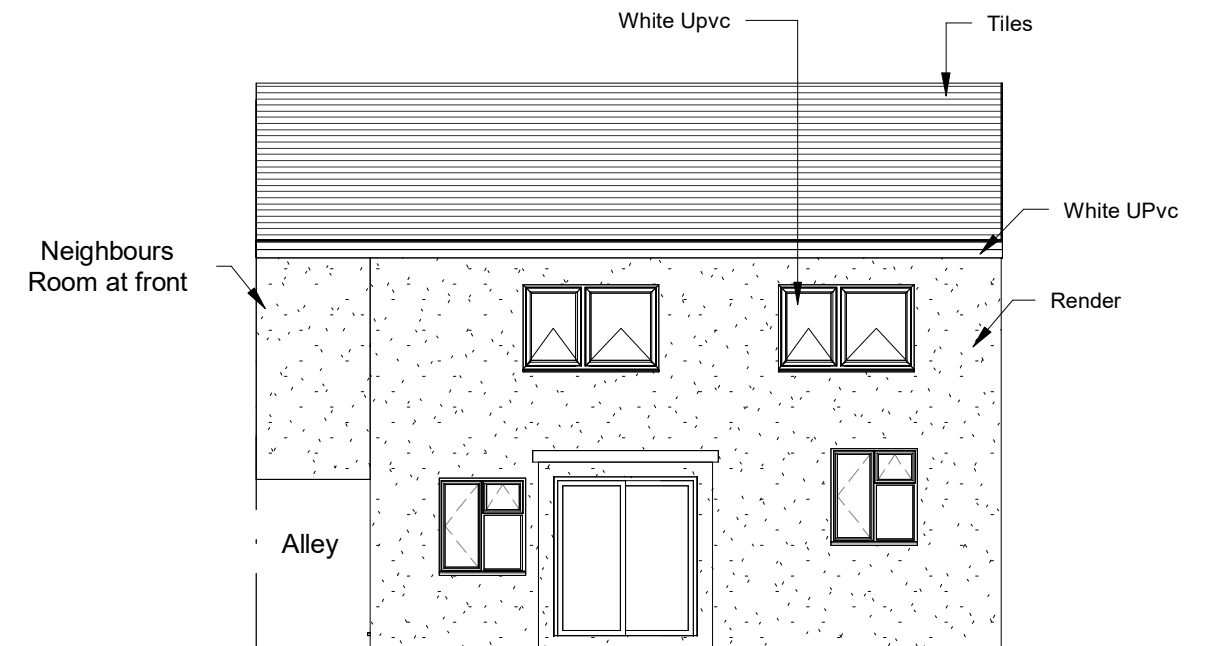

3 Existing Front Elevation
1 : 100



4 Existing Rear Elevation
1 : 100

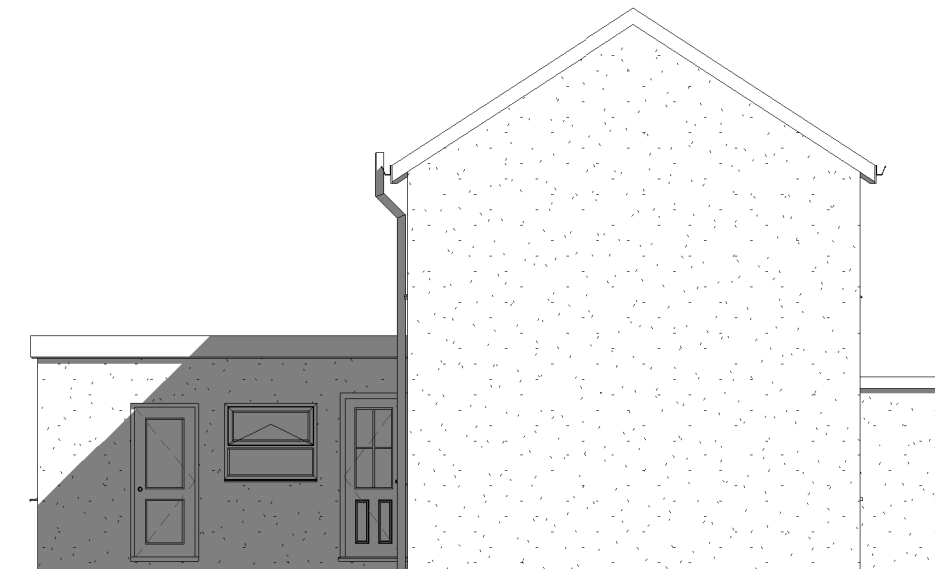

5 Existing Side Elevation
1 : 100

INDIGO DESIGN (Part of 3dcadwales Ltd) 5 Ashlea Drive,
Merthyr Tydfil, CF47 0NY Tele 01685 385746 Mob -
07940913216 Email: philip@3dcadwales.co.uk

This Drawing is Copyright,
Dimensions to be checked
on site and not scaled from
this drawing



PURPOSE OF ISSUE	DRWAING NUMBER
Planning Approval	MC-01


PROJECT	Two storey Extension to Rear
---------	------------------------------

SHEET	Existing Plans
-------	----------------


Address	17 Mitchell Crescent, Penydarren, Merthyr Tydfil. CF47 9JB
---------	---

Checked by	Drawn by	Scale (@ A3)
JH	PH	1 : 100

Rev No	Description	Date
A	Issue	15/09/2022

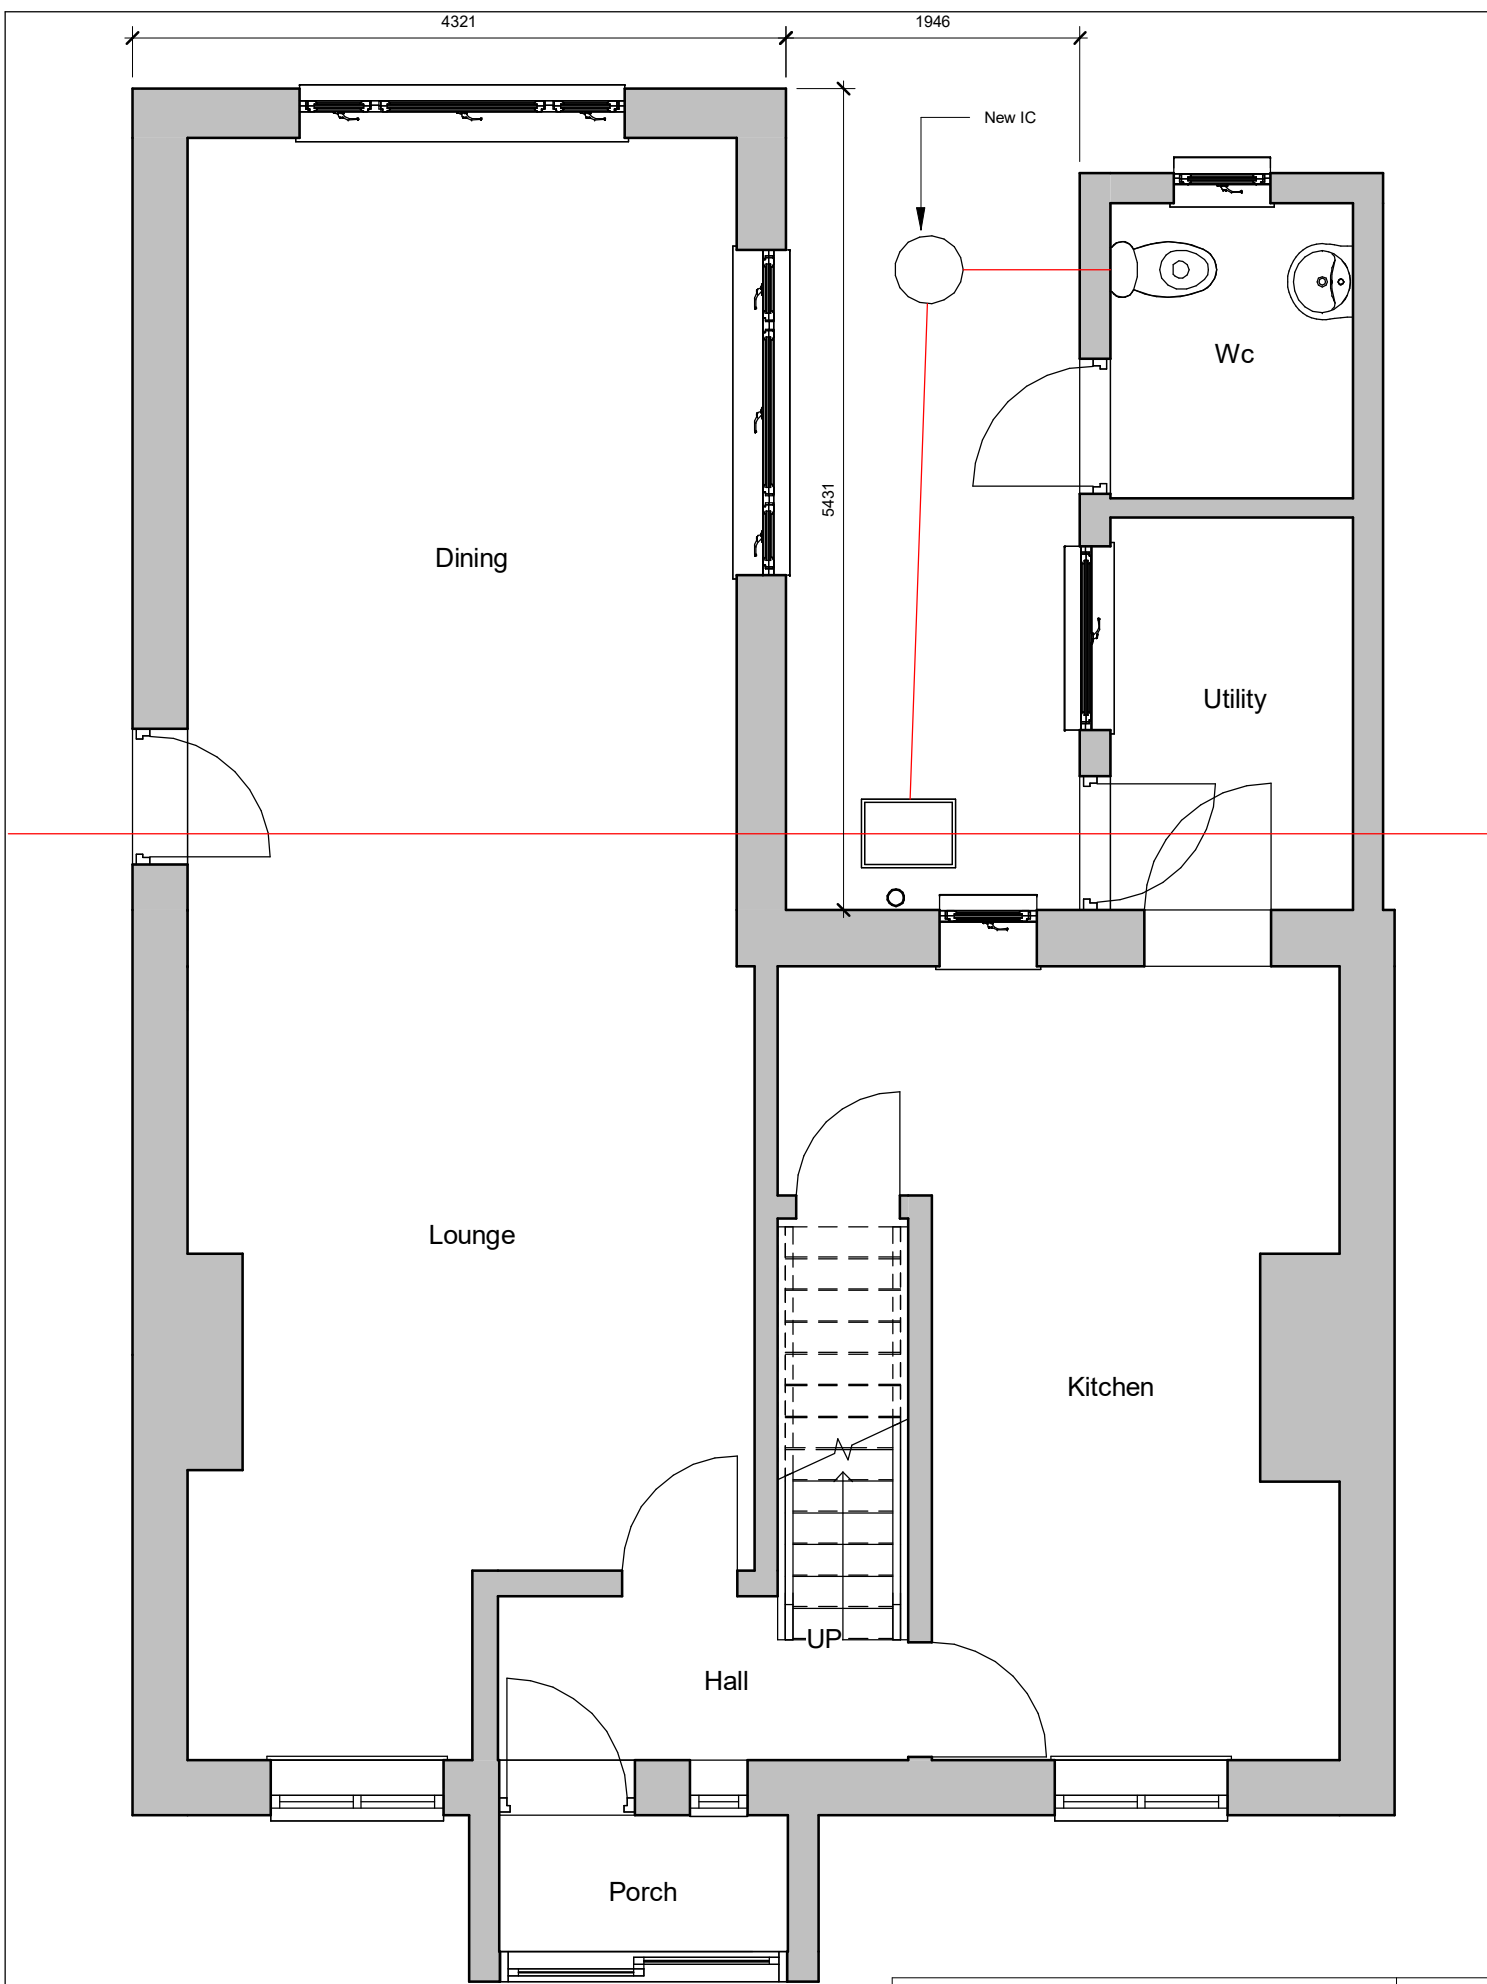

1 Proposed Ground Floor
1 : 50

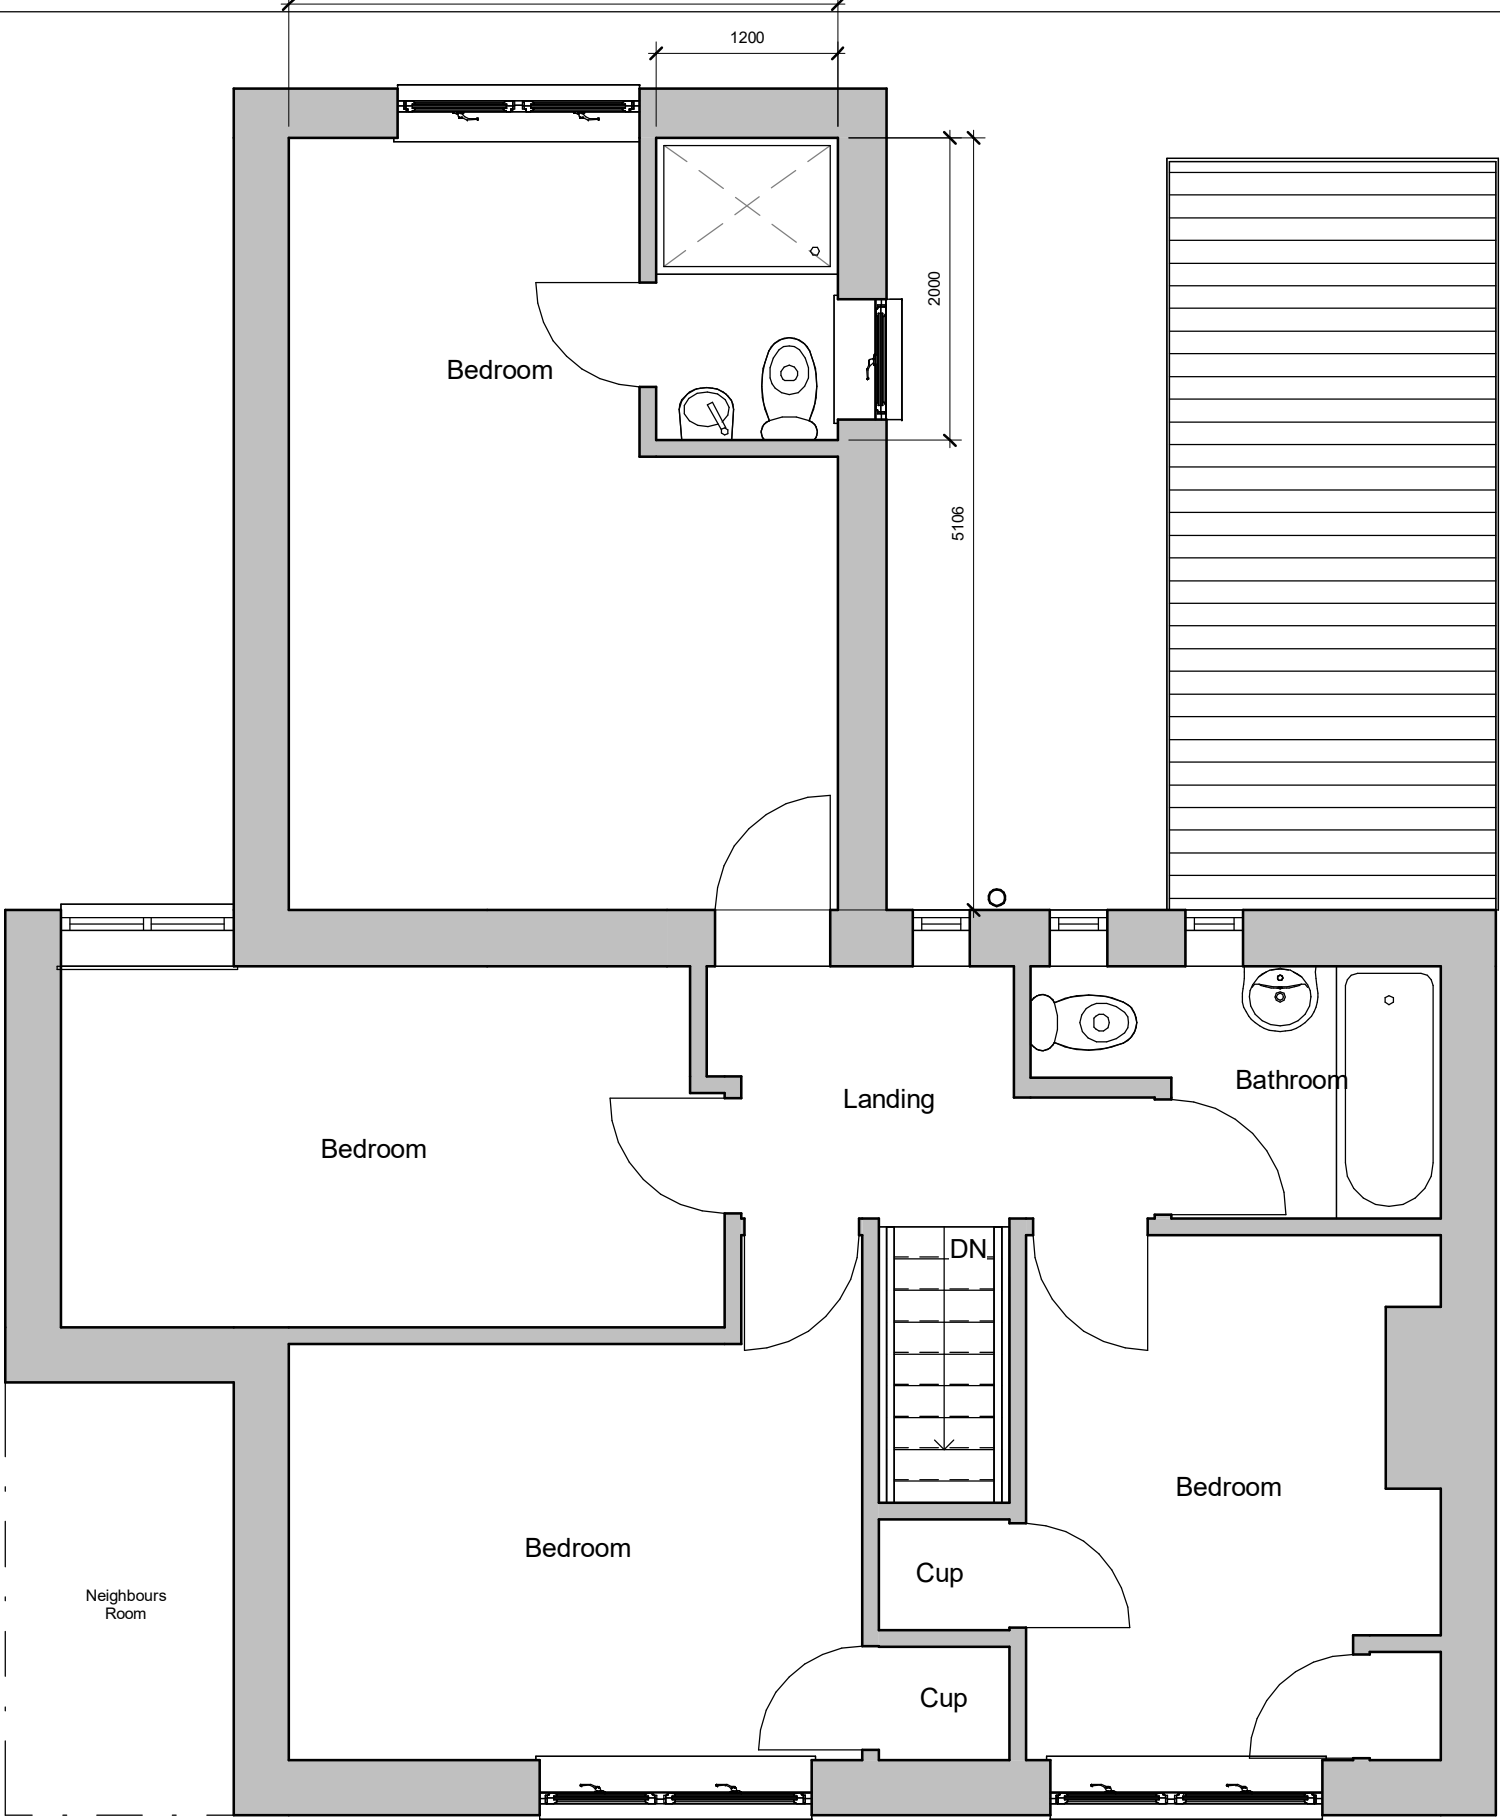

2 Proposed First Floor
1 : 50


PROJECT	Two storey Extension to Rear
INDIGO DESIGN (Part of 3dcadwales Ltd) 5 Ashlea Drive, Merthyr Tydfil, CF47 0NY Tele 01685 385746 Mob - 07940913216 Email: philip@3dcadwales.co.uk	

SHEET	Proposed Plans
Address	17 Mitchell Crescent, Penydarren, Merthyr Tydfil. CF47 9JB

This Drawing is Copyright, Dimensions to be checked on site and not scaled from this drawing
PURPOSE OF ISSUE
Planning Approval


DRWAING NUMBER
MC-02


Checked by JH	Drawn by PH	Scale (@ A3) 1 : 50
Rev No A	Description Issue	Date 15/09/2022

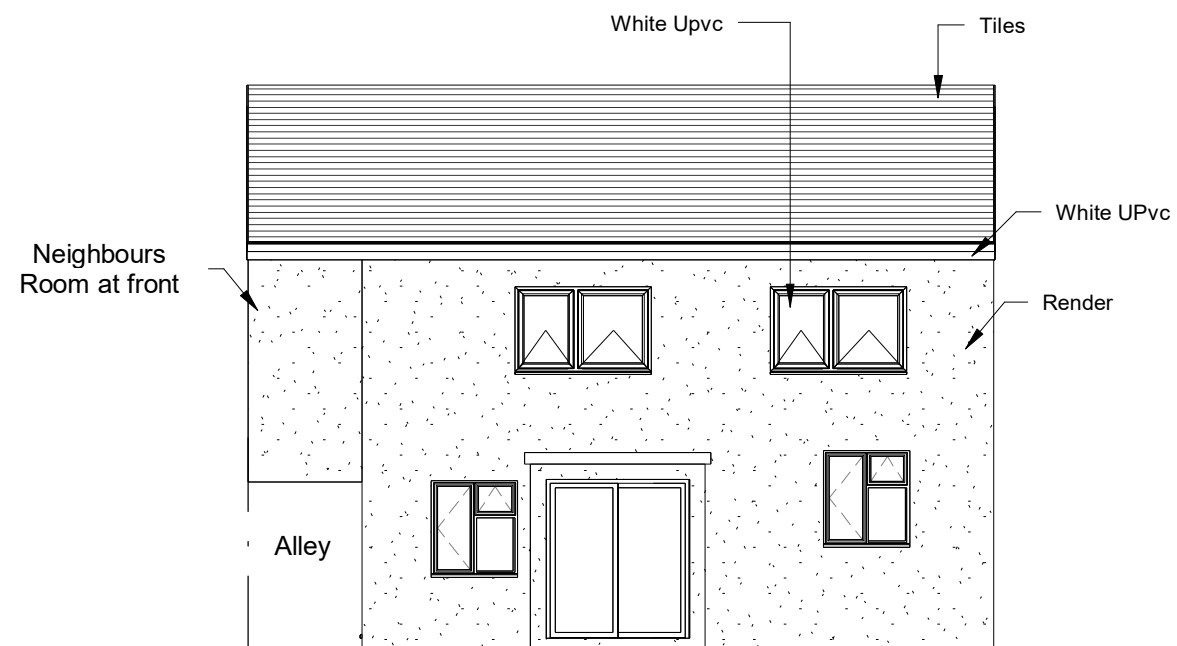

1 Proposed Front Elevation
1 : 100



2 Proposed Rear Elevation
1 : 100

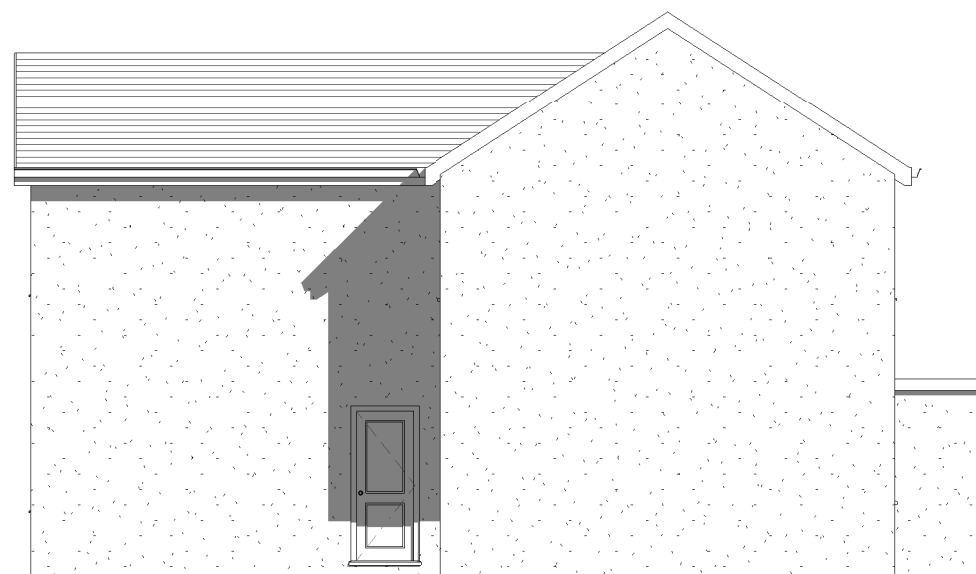

3 Proposed Side Elevation
1 : 100

INDIGO DESIGN (Part of 3dcadwales Ltd) 5 Ashlea Drive,
Merthyr Tydfil, CF47 0NY Tele 01685 385746 Mob -
07940913216 Email: philip@3dcadwales.co.uk

This Drawing is Copyright.
Dimensions to be checked
on site and not scaled from
this drawing



PURPOSE OF ISSUE

DRWAING NUMBER

Planning Approval

MC-03

PROJECT

Two storey Extension to Rear

SHEET

Proposed Elevation

Address

17 Mitchell Crescent, Penydarren,
Merthyr Tydfil. CF47 9JB

Checked by

JH


Drawn by

PH


Scale (@ A3)

1 : 100

Rev No	Description	Date
A	Issue	15/09/2022

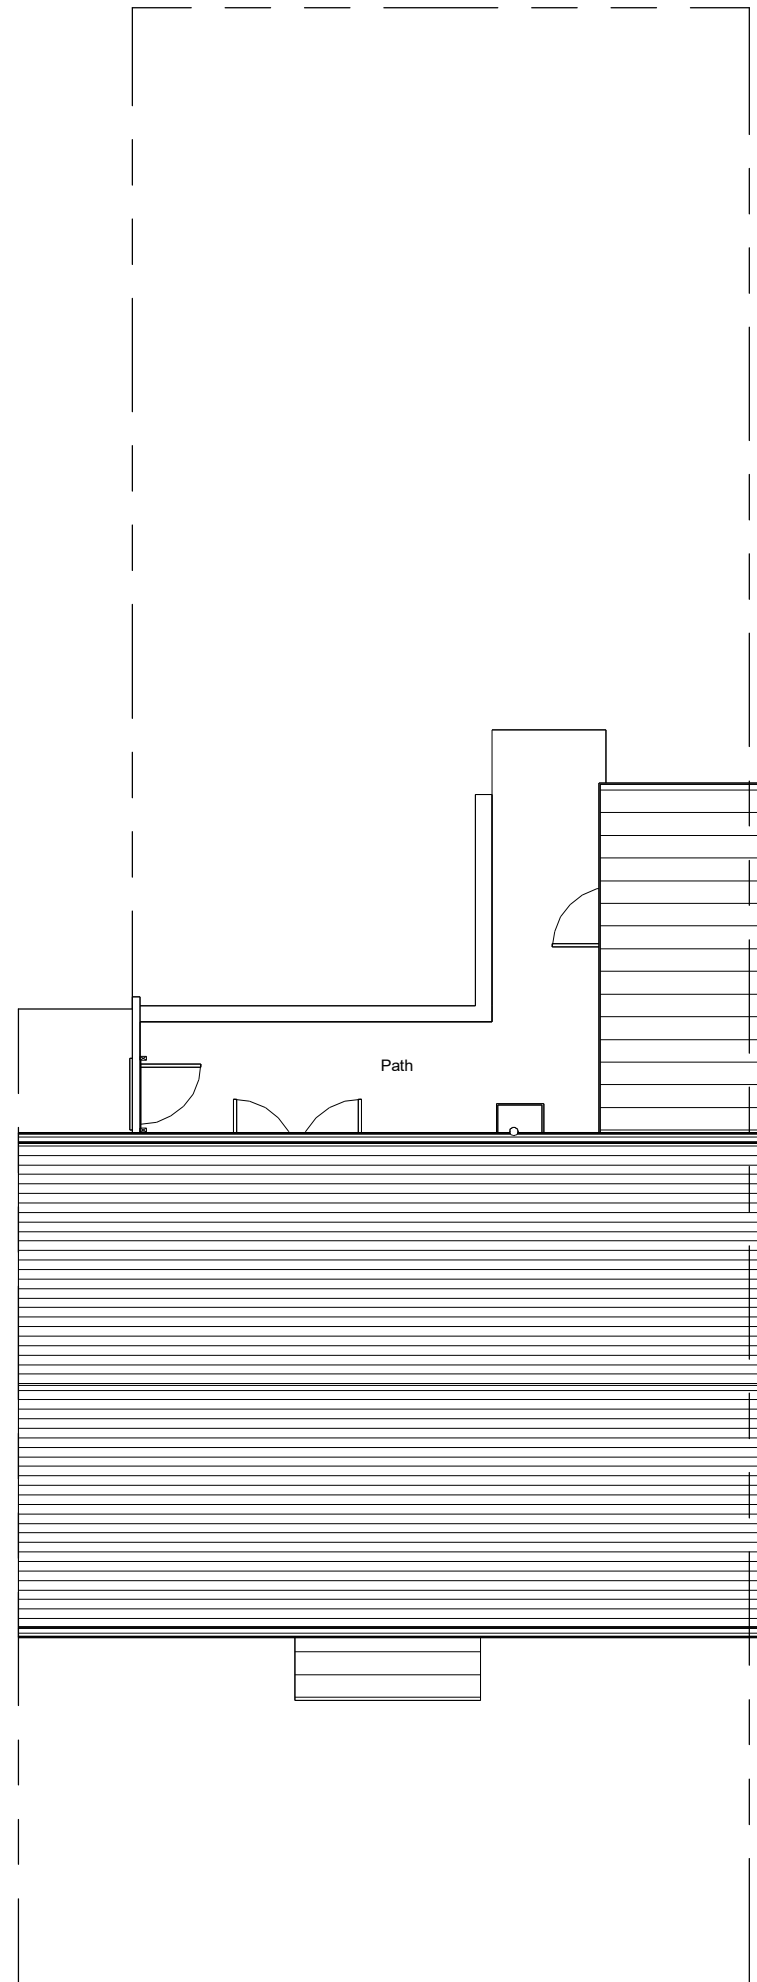

1 Existing Site
1 : 100

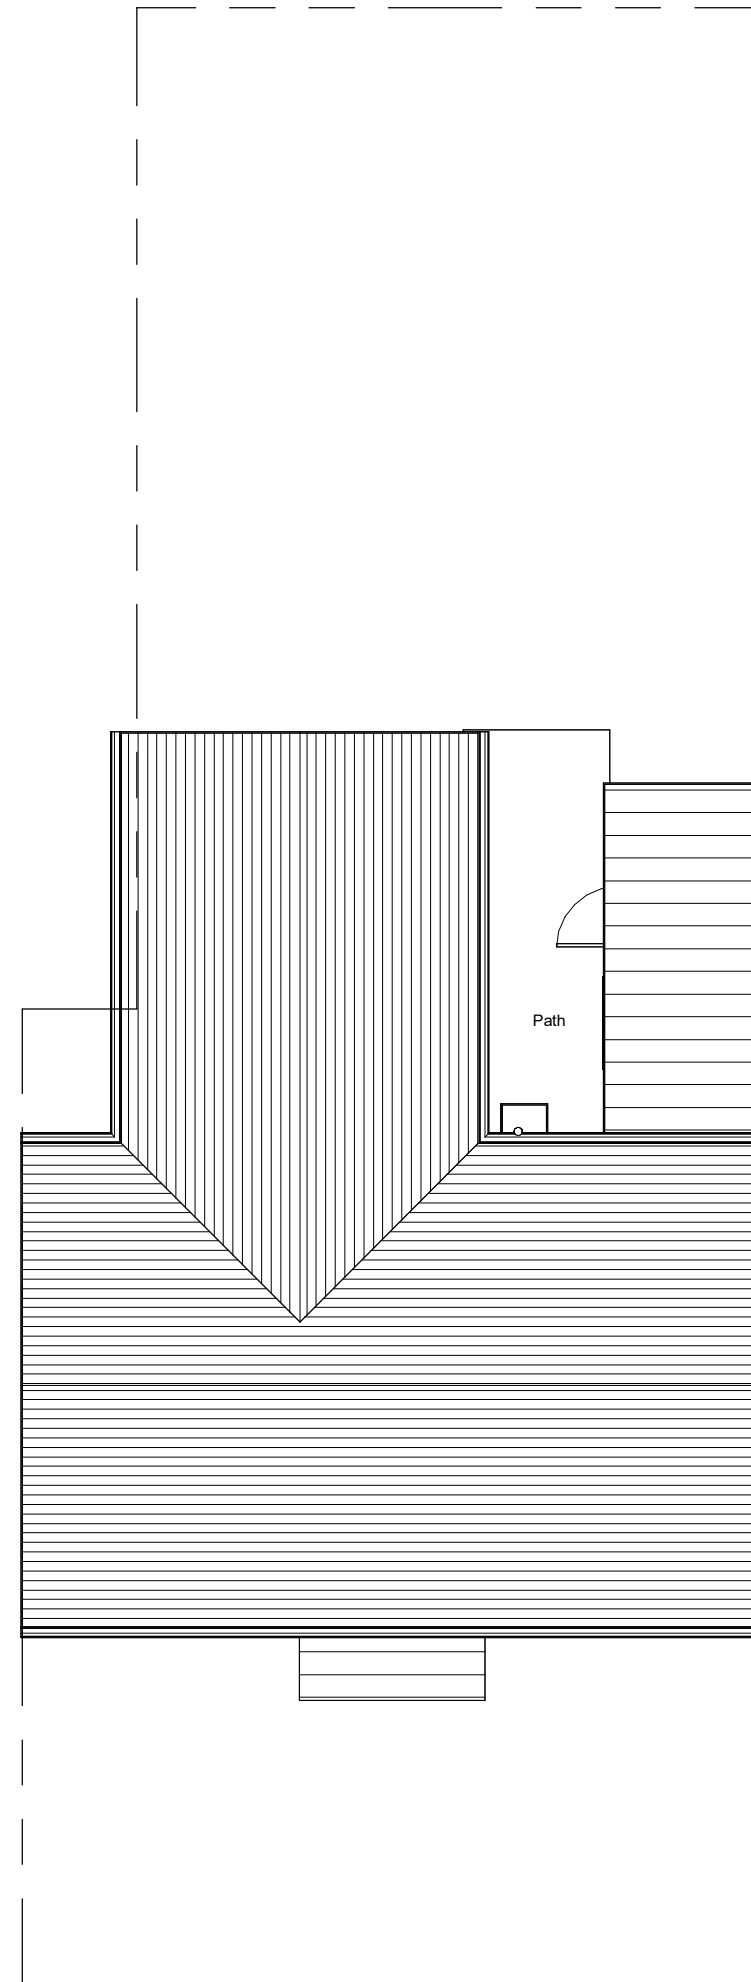

2 Proposed Site
1 : 100

INDIGO DESIGN (Part of 3dcadwales Ltd) 5 Ashlea Drive,
Merthyr Tydfil, CF47 0NY Tele 01685 385746 Mob -
07940913216 Email: philip@3dcadwales.co.uk

This Drawing is Copyright,
Dimensions to be checked
on site and not scaled from
this drawing



PURPOSE OF ISSUE

Planning Approval

DRWAING NUMBER

MC-04

PROJECT

Two storey Extension to Rear

SHEET

Site Plans

Address

17 Mitchell Crescent, Penydarren,
Merthyr Tydfil. CF47 9JB

Checked by

JH

Drawn by

PH

Scale (@ A3)

1 : 100

Rev No	Description	Date
A	Issue	15/09/2022



1 Existing Illustration A



2 Proposed Illustration A



3 Proposed Illustration B

INDIGO DESIGN (Part of 3dcadwales Ltd) 5 Ashlea Drive,
Merthyr Tydfil, CF47 0NY Tele 01685 385746 Mob -
07940913216 Email: philip@3dcadwales.co.uk

This Drawing is Copyright,
Dimensions to be checked
on site and not scaled from
this drawing



PURPOSE OF ISSUE	DRWAING NUMBER
Planning Approval	MC-05

PROJECT
Two storey Extension to Rear

SHEET
Illustrations

Address	17 Mitchell Crescent, Penydarren, Merthyr Tydfil. CF47 9JB
---------	---

Checked by	Drawn by	Scale (@ A3)
JH	PH	

Rev No	Description	Date
A	Issue	15/09/2022