




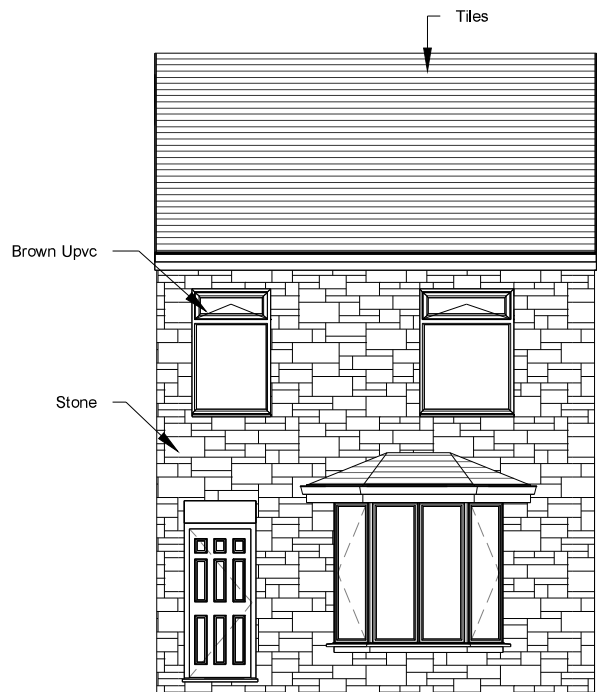

1 Existing Front Elevation
1 : 100

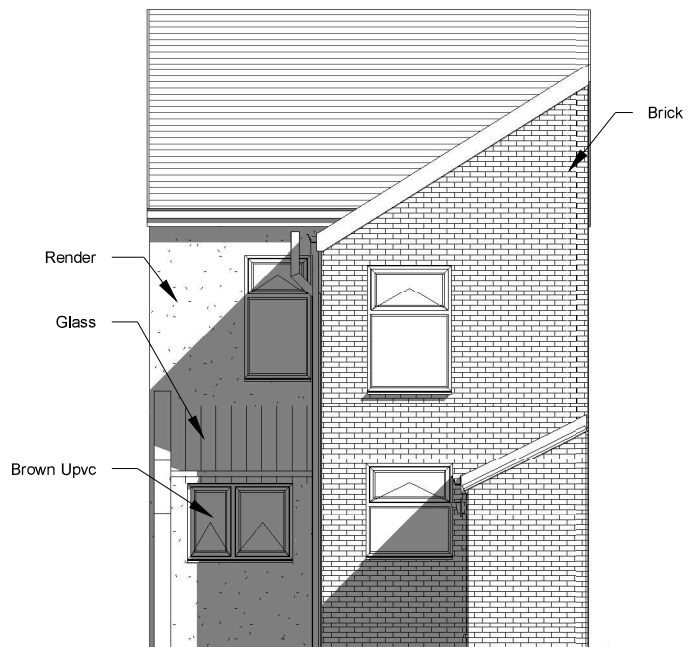


2 Existing Rear Elevation
1 : 100

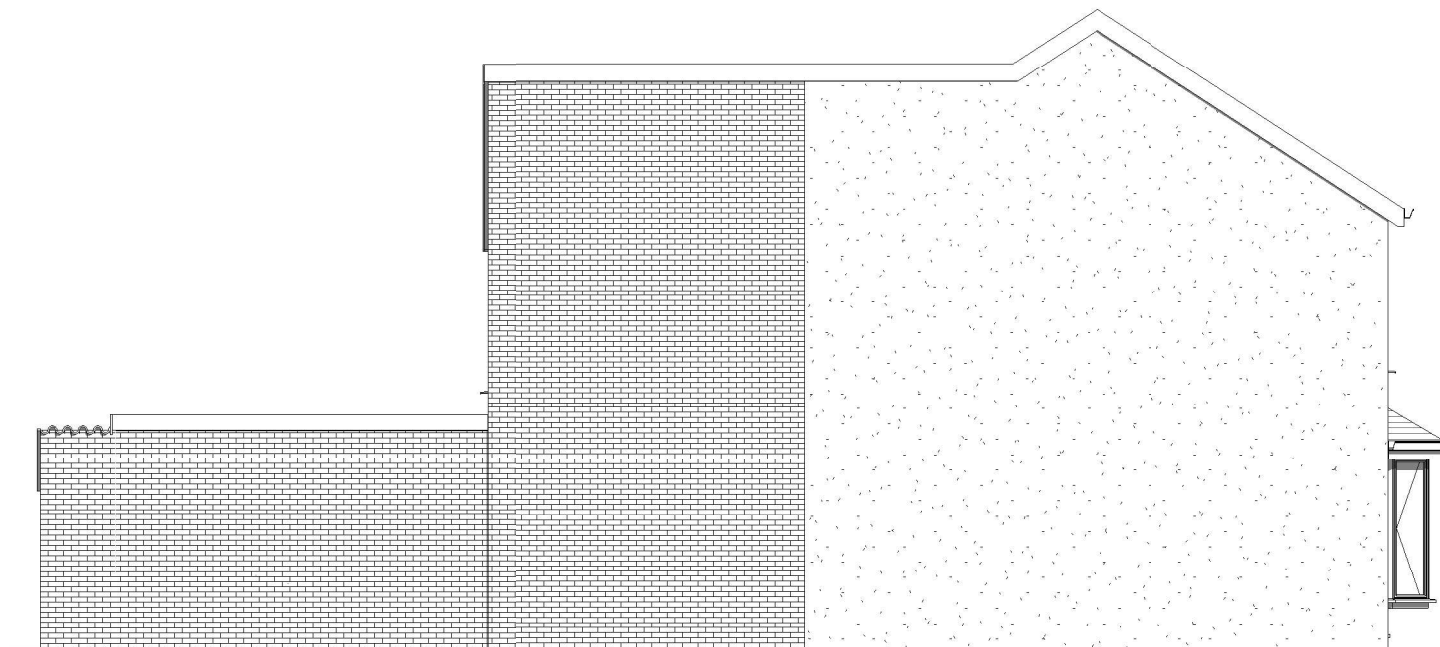

3 Existing Side 1 Elevation
1 : 100



4 Existing Side 2 Elevation
1 : 100

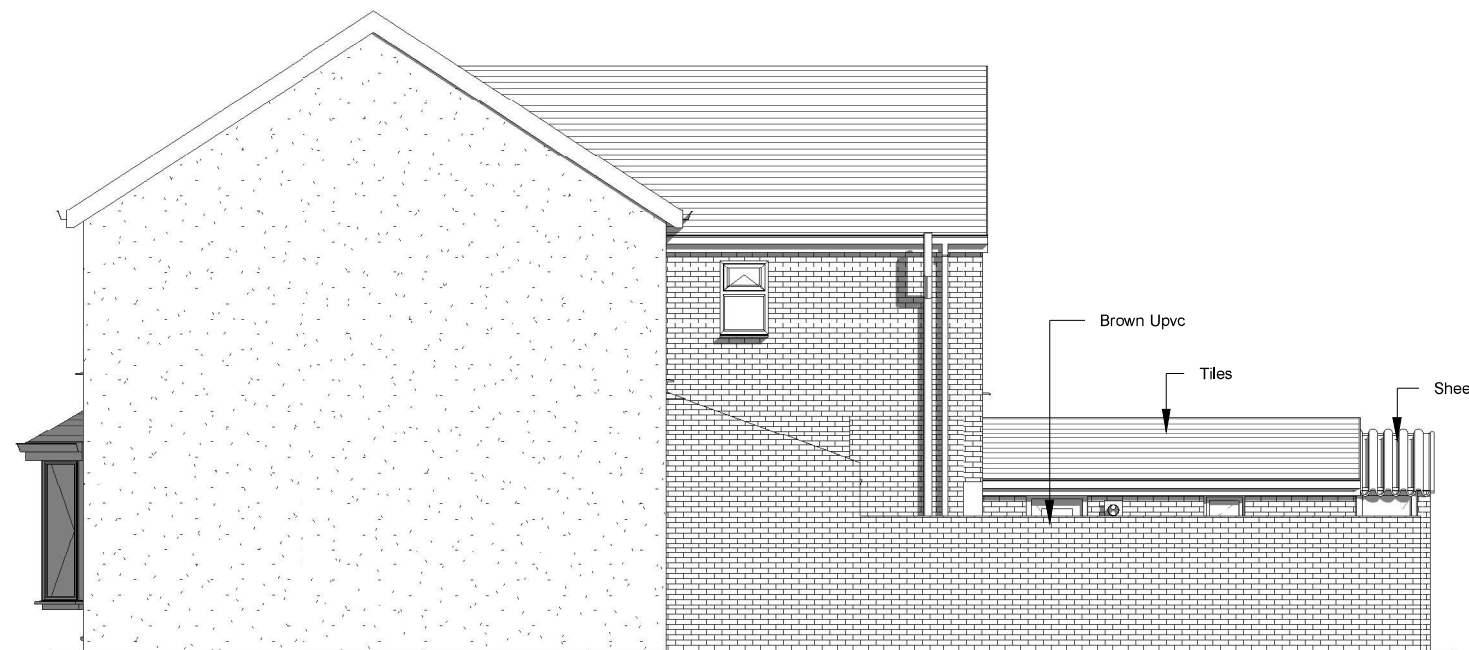

5 Existing Side 2 Elevation Inc Wall
1 : 100

PROJECT	SHEET
Single storey extension to rear	Existing Elevations
INDIGO DESIGN (Part of 3dcadwales Ltd) 5 Ashlea Drive, Merthyr Tydfil, CF47 0NY Tele 01685 385746 Mob - 07940913216 Email: philip@3dcadwales.co.uk	Address 15 Tudor Terrace, The Quar, Merthyr Tydfil. CF47 8RU

This Drawing is Copyright,
Dimensions to be checked
on site and not scaled from
this drawing

PURPOSE OF ISSUE
Planning Approval



DRWAING NUMBER
TT-02

Checked by JH		Drawn by PH	Scale (@ A3) 1 : 100
Rev No	Description		Date
A	Issue		13/06/2023