



1 : 100
Existing Site 1

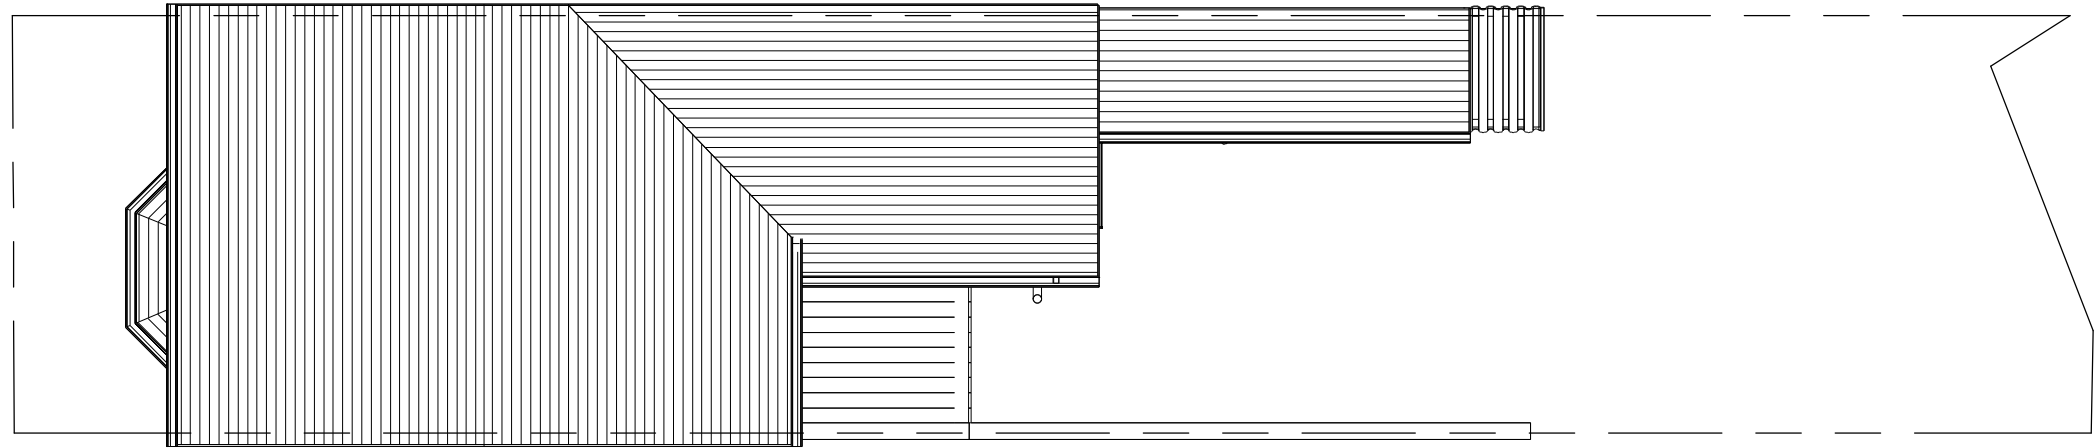

1 : 100
Proposed Site 2

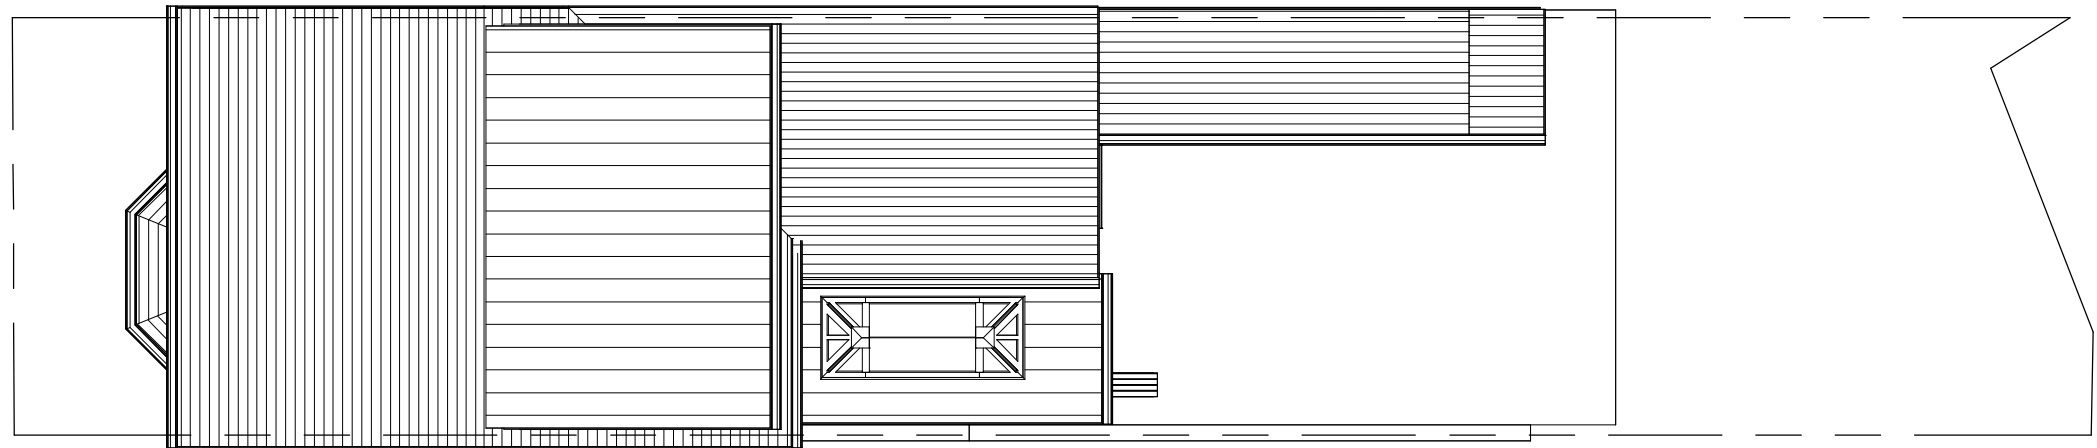

INDIGO DESIGN (Part of 3dcadwales Ltd) 5 Ashlea Drive,
Merthyr Tydfil, CF47 0NY Tele 01685 385746 Mob -
07940913216 Email: philip@3dcadwales.co.uk

This Drawing is Copyright,
Dimensions to be checked
on site and not scaled from
this drawing



PURPOSE OF ISSUE	DRWAING NUMBER
Planning Approval	TT-05

PROJECT
Single storey extension to rear

SHEET
Site Plans

Address
15 Tudor Terrace, The Quar, Merthyr Tydfil. CF47 8RU

Checked by	Drawn by	Scale (@ A3)
JH	PH	1 : 100

Rev No	Description	Date
A	Issue	13/06/2023