


Proposed bat box for ecological enhancement measure.
Min 5m from GF level

Example proposed- Schwegler 1FF- suitable for crevice dwellers, such as Nathusius' Pipistrelle (Pipistrellus nathusii), Daubenton's Bat (Myotis daubetonii) and Common Pipistrelle (Pipistrellus pipistrellus).

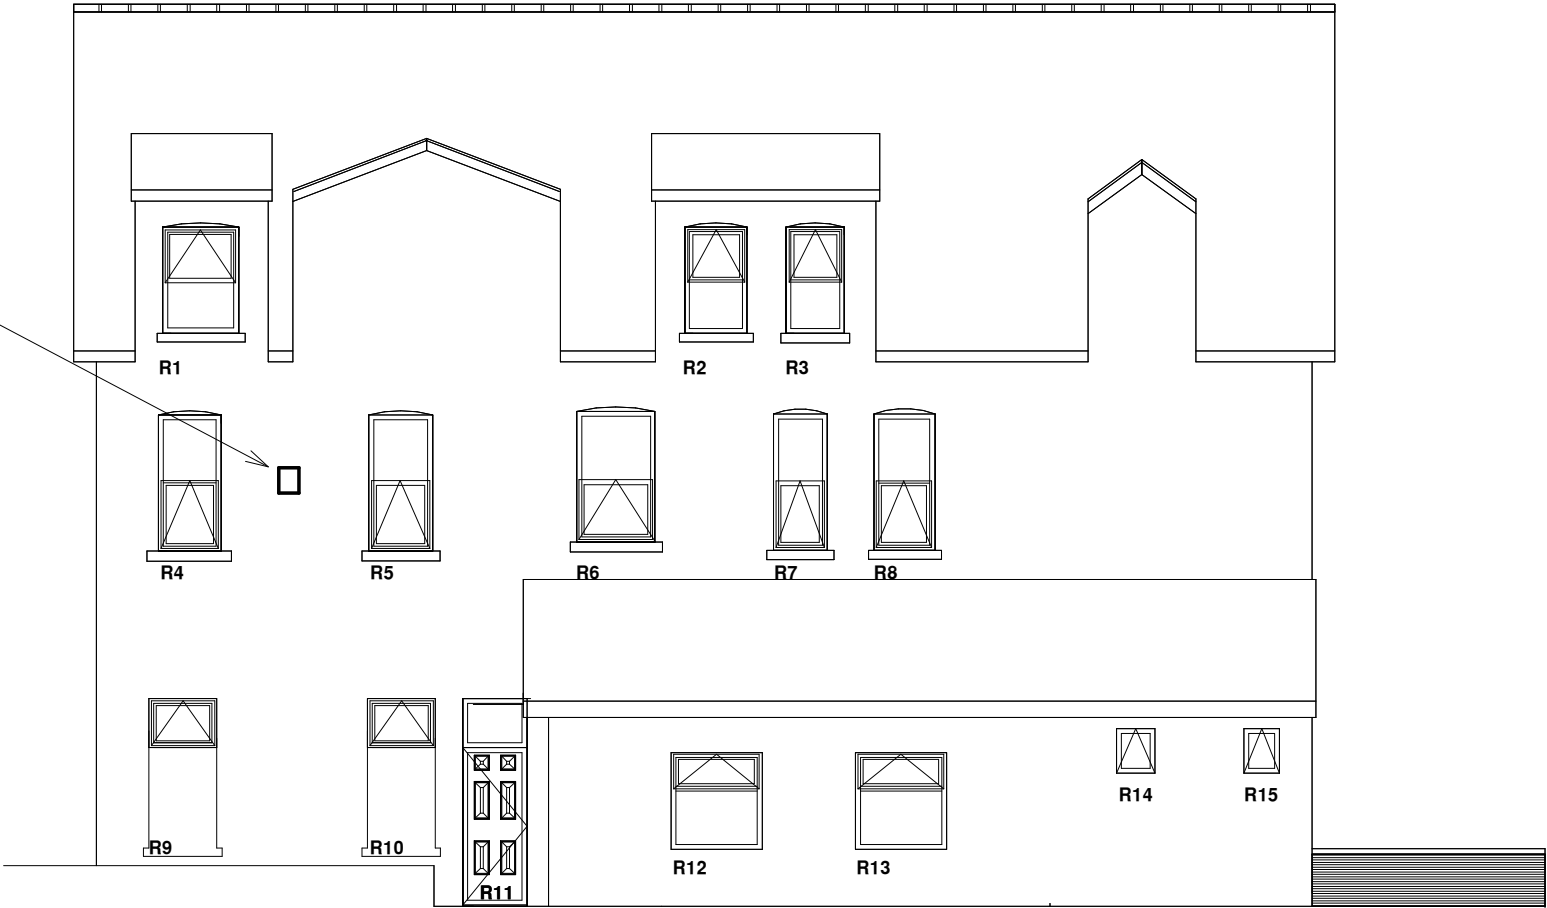

NOTE: The East elevation is unchanged except for the addition of the bat box as part of the ecological enhancement measure.

Purpose of Drawing:

PLANNING

Stanwell Architects

Project

The Mackintosh

Date	Drawing No.	Drawn by	Scale (@ A3)
Sept 21	F108	GCP	1 : 100
Client	Drawing Name		REV
Linda Hamer	East Elevation		

gary@stanwellarchitects.co.uk M:07980865879

Company No.:13506844 Reg address:7 Herbert Terrace, Penarth, CF64 2AH