


IN CASE OF DOUBT OR DISCREPANCIES PLEASE REFER TO ARCHITECT FOR INSTRUCTIONS.
USE GIVEN DIMENSIONS ONLY. DO NOT SCALE
THIS DRAWING IS COPYRIGHT.

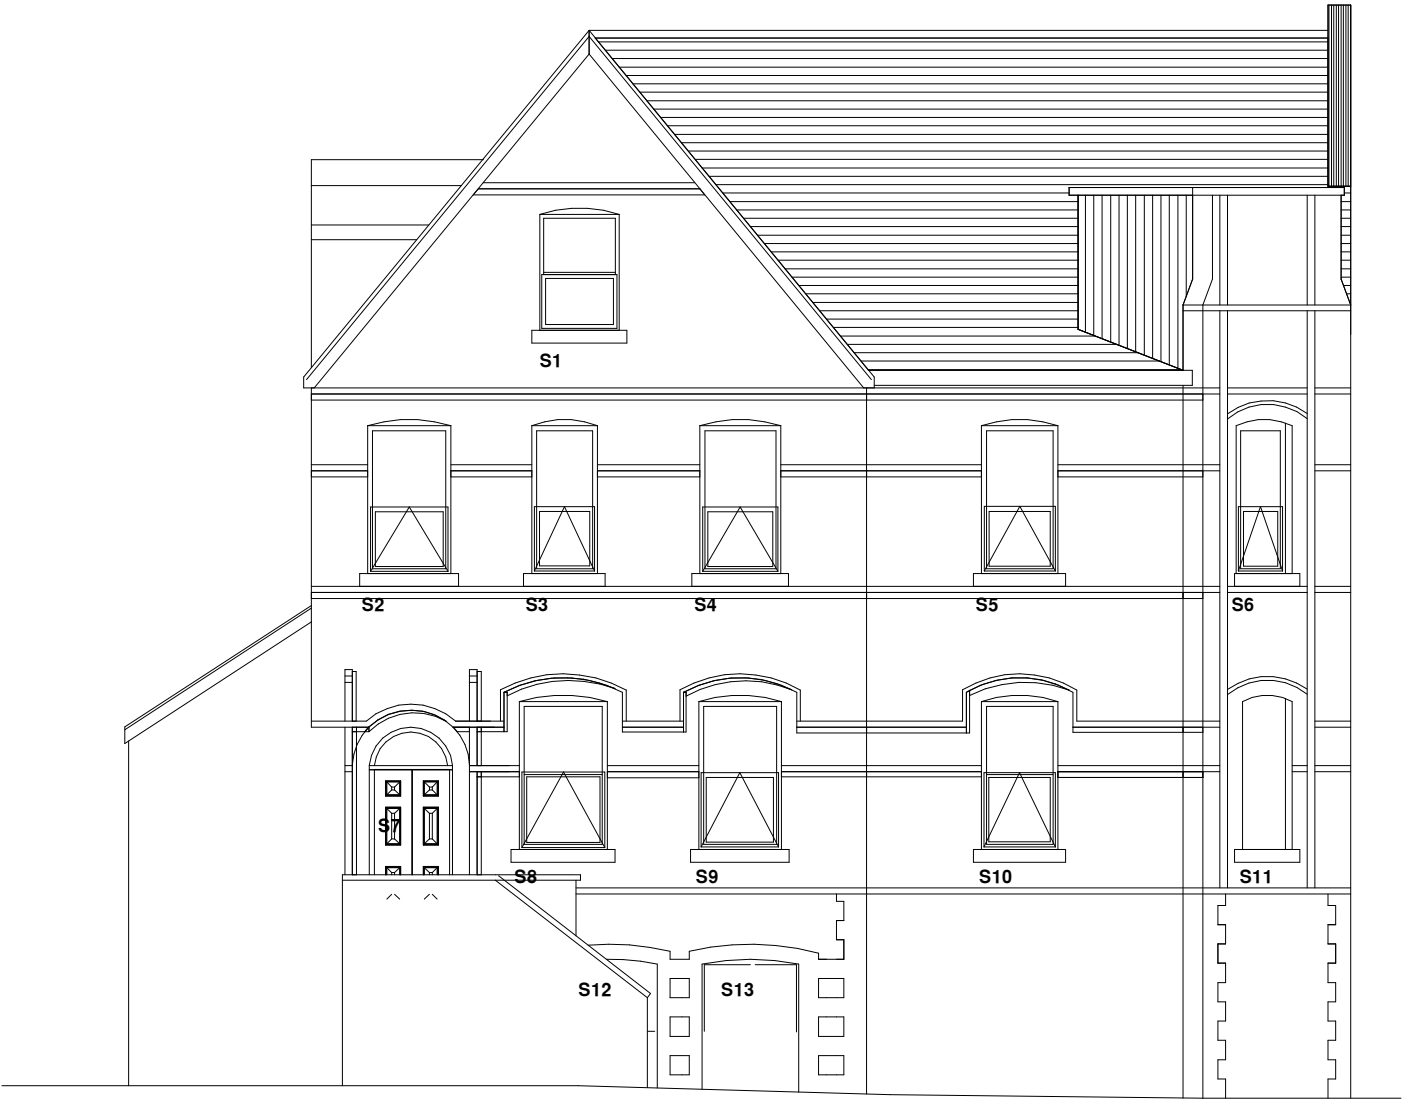

Purpose of Drawing:
PLANNING

Stanwell Architects			
Project		The Mackintosh	
Date	Drawing No.	Drawn by	Scale (@ A3)
Sept 21	F110	GCP	1 : 100
Client	Drawing Name		REV
Linda Hamer	North Elevation (Unchanged)		
gary@stanwellarchitects.co.uk M:07980865879			
Company No.:13506844 Reg address:7 Herbert Terrace, Penarth, CF64 2AH			