


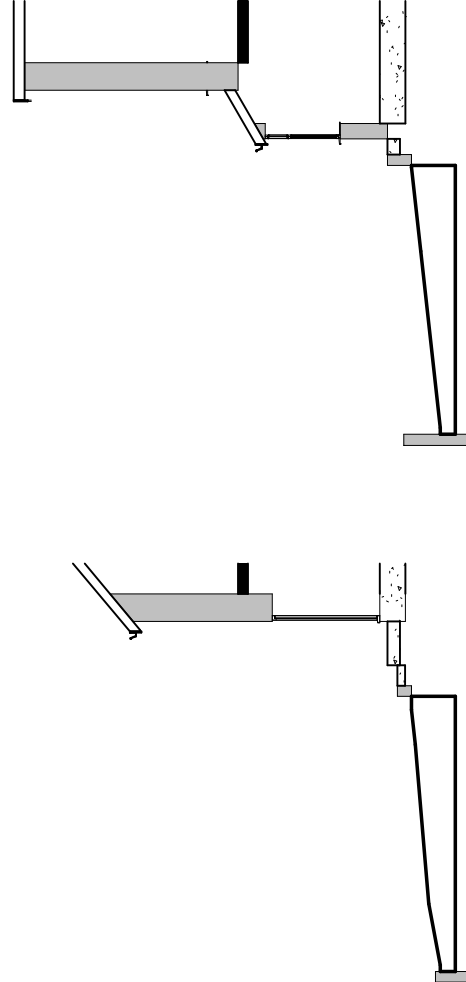


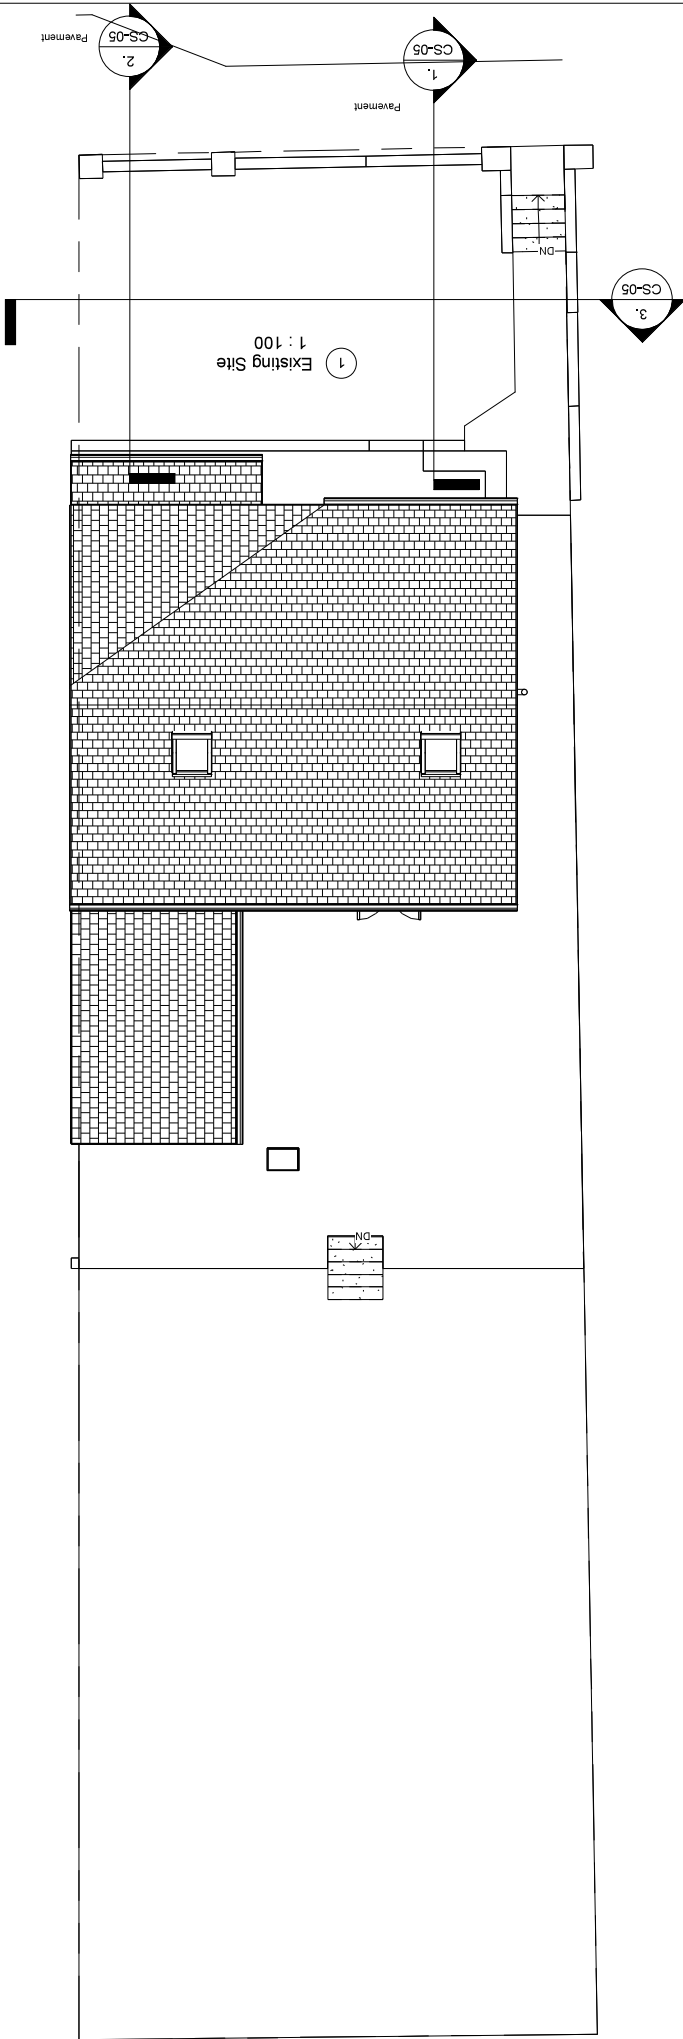

1. Existing Front Garden Section 1.
1 : 100

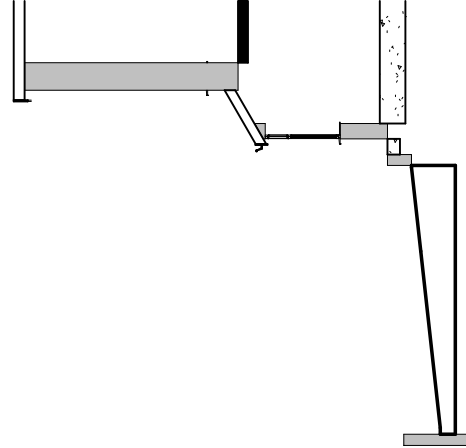

2. Existing Front Garden Section 2.
1 : 100

 

3. Existing Front Garden Section 3.
1 : 100

INDIGO DESIGN (Part of 3dcadswales Ltd) 5 Ashtea Drive, Merthyr Tydfil, CF47 0NY. Tel: 01685 385746 Mob - 07940913216 Email: philip@3dcadswales.co.uk		Indigo 3d Design	
This Drawing is Copyright Indigo Design and shall not be copied, reproduced or used in any way without written consent from Indigo Design on site and not scaled from this drawing		PURPOSE OF ISSUE Planning Approval	DRAWING NUMBER CS-05
PROJECT Two storey rear extension		SHEET Existing Site Plan & Sections	
Address 12 Royal Crescent, Penydarren, Merthyr Tydfil, CF47 9LA		Checked by JH	
Drawn by PH		Scale (@ A3) 1 : 100	
Rev No A	Issue	Description	Date 07/03/2025