
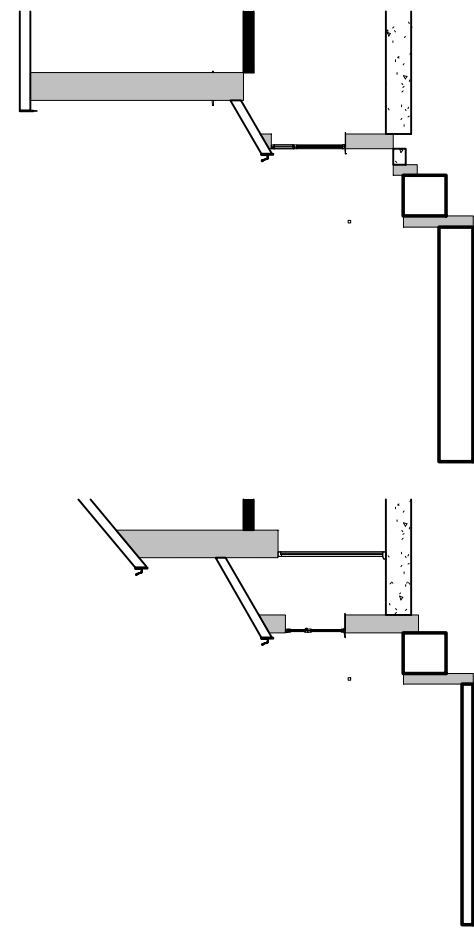


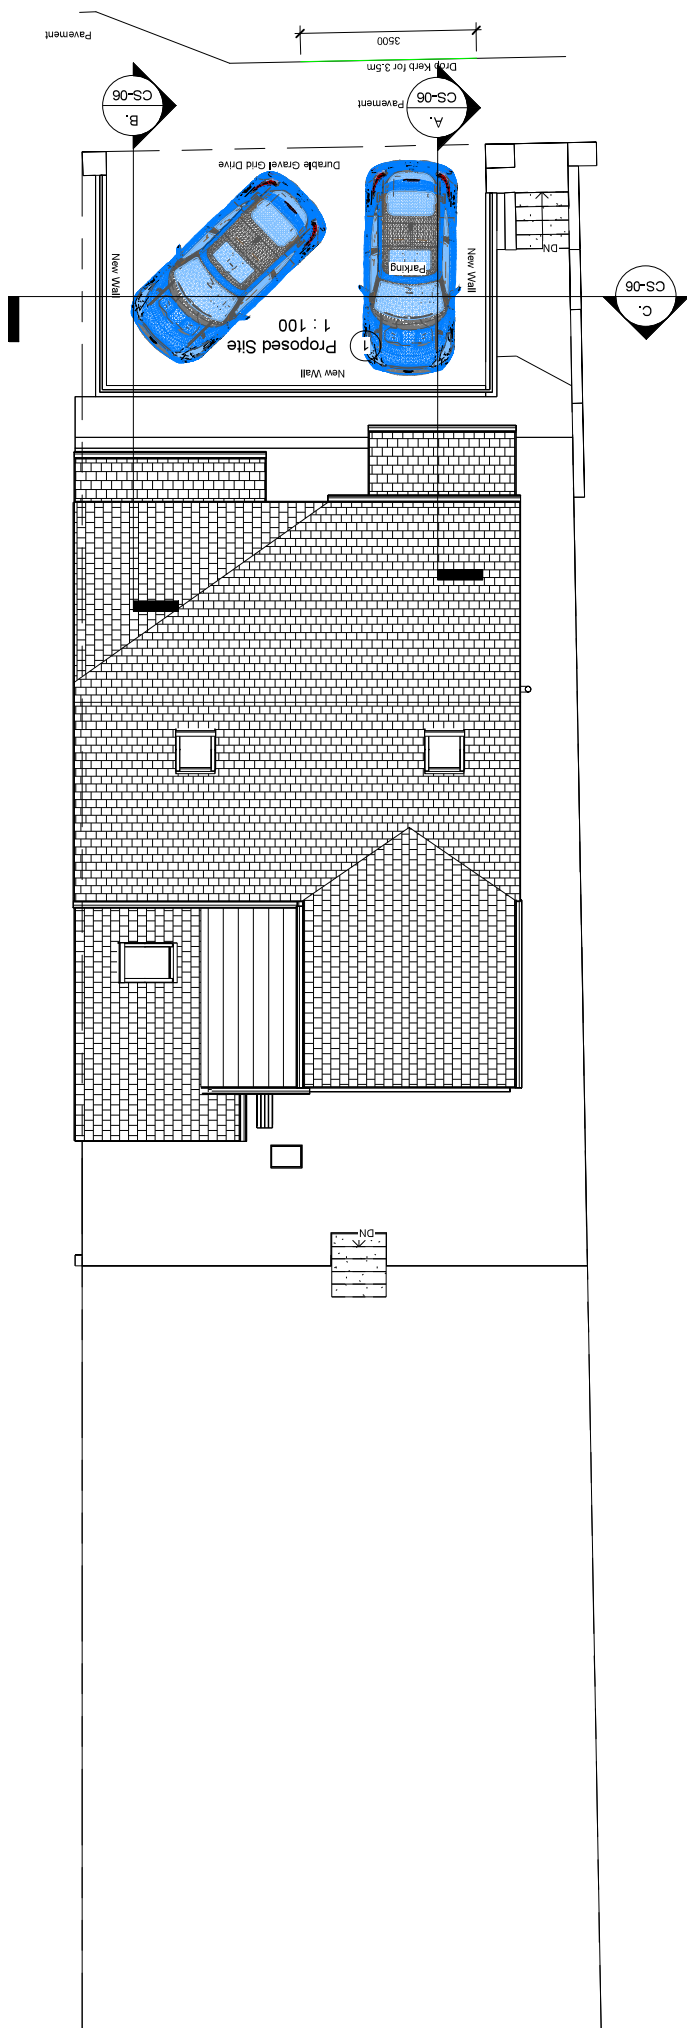

(A.) Proposed Front Garden Section C  
1 : 100

(B.) Proposed Front Garden Section B  
1 : 100

(C.) Proposed Front Garden Section A  
1 : 100

|   |    |                                                            |                |
|---|----|------------------------------------------------------------|----------------|
| INDIGO DESIGN (Part of 3dcadwallis Ltd) 5 Ashtea Drive,<br>Merthyr Tydfil, CF47 0NY Tel: 01685 385746 Mob -<br>07940913216 Email: philip@3dcadwallis.co.uk |    | Indigo 3d Design                                           |                |
| This Drawing is Copyright<br>Indigo Design and is to be used<br>on site and not scaled from<br>this drawing                                                |    | PURPOSE OF ISSUE                                           | DRAWING NUMBER |
| Planning Approval   |    | CS-06                                                      |                |
| PROJECT   |    | Two storey rear extension                                  |                |
| SHEET   |    | Proposed Site Plan & Sections                              |                |
| Address   |    | 12 Royal Crescent, Penydarren,<br>Merthyr Tydfil, CF47 9LA |                |
| Checked by   | JH | Drawn by                                                   | PH             |
| Scale (@ A3)   |    | 1 : 100                                                    |                |
| Rev No   | A  | Description                                                | Date           |
|   |    |                                                            | 07/03/2025     |
|   |    |                                                            |                |
|   |    |                                                            |                |
|   |    |                                                            |                |