



Front Elevation



Side Elevation
South West facing


Elevation Key



Bird Nesting Box

Woodstone Estella House
Sparrow Nest Box

[/www.wildcare.co.uk/vivara-pro-woodstone-build-in-11265.html](http://www.wildcare.co.uk/vivara-pro-woodstone-build-in-11265.html)

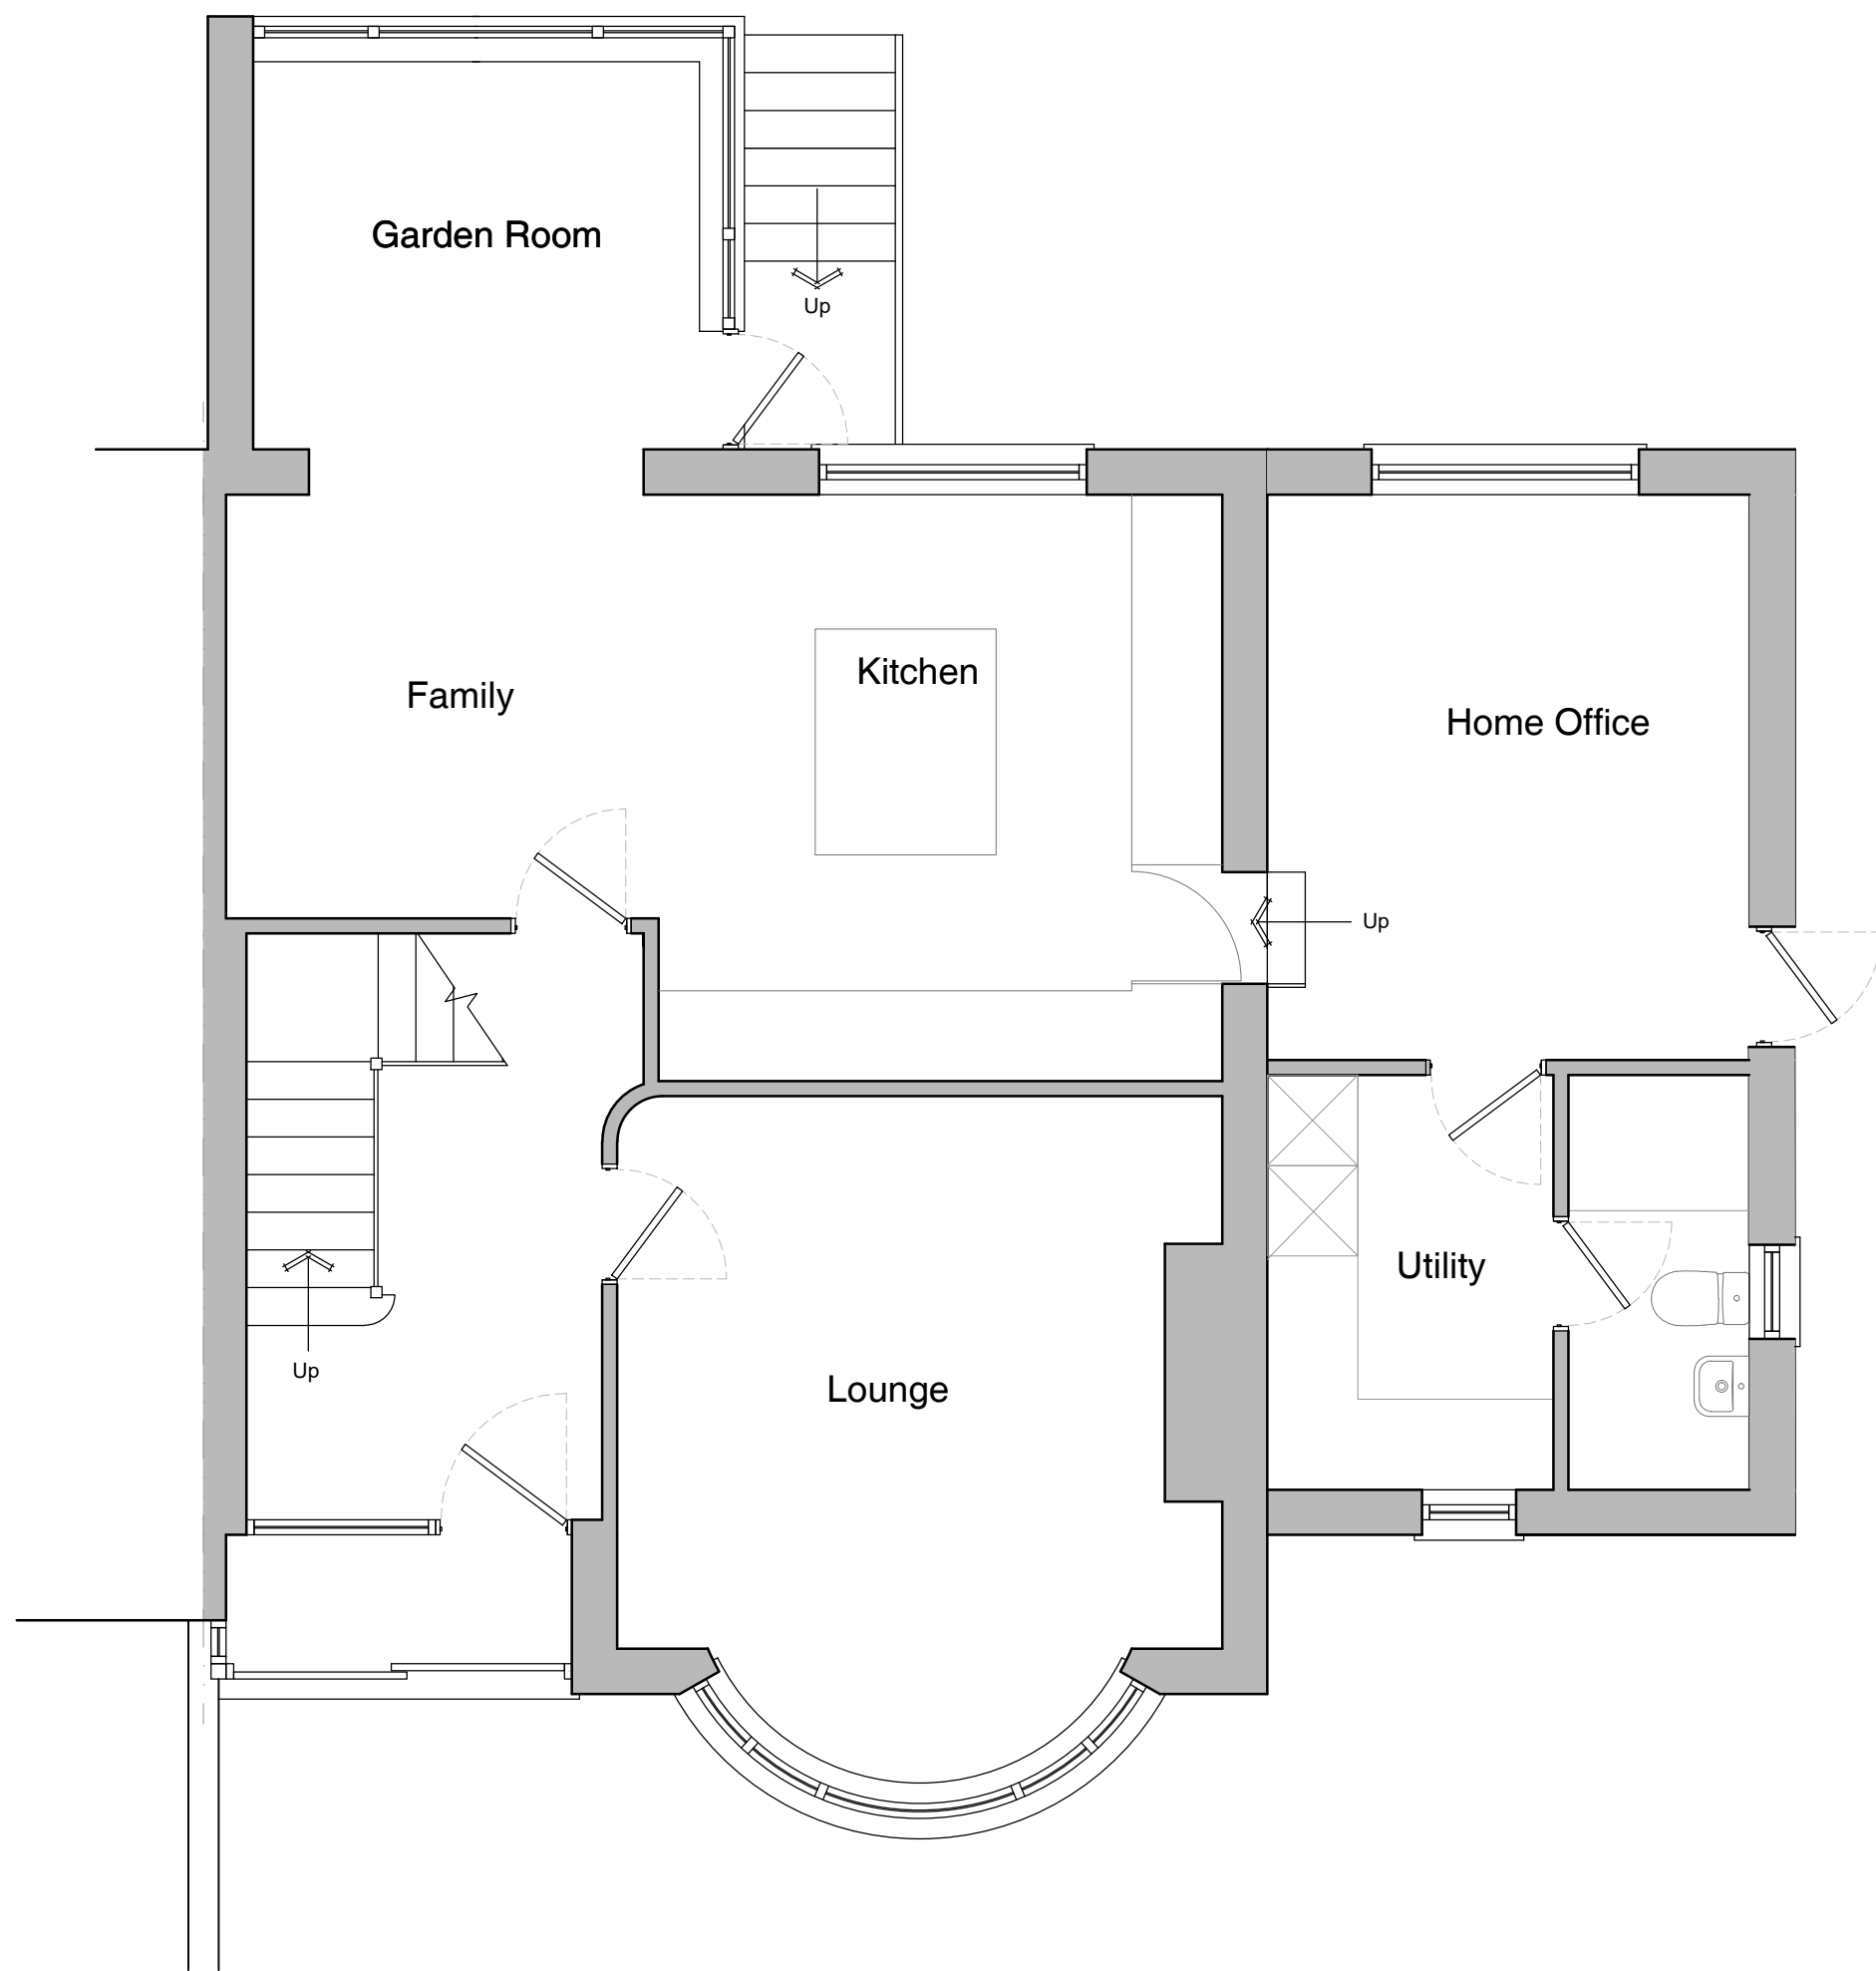

Ground Floor Plan



First Floor Plan



Rear Elevation

PROJECT:
17 Mayrick Villas
Proposed Side Extension

TITLE:
Proposed Plans & Elevations

SCALE: 1:50 @ A1 DATE: Apr 2023 DRAWN BY: ams

DRAWING NUMBER: 4169.PL.04 REVISION: E

