




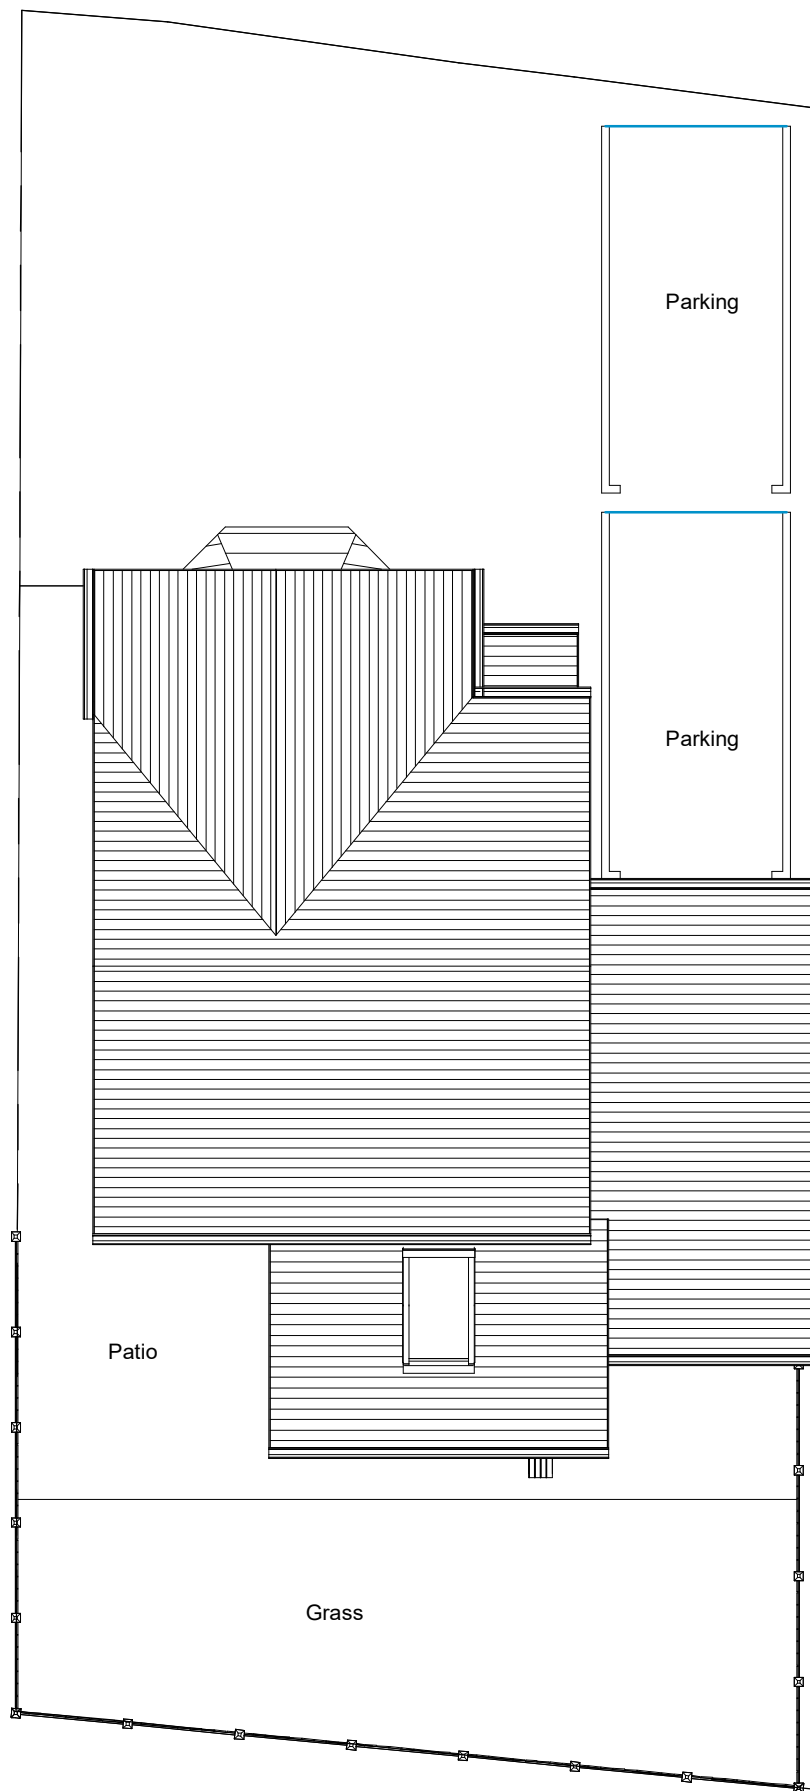

2 Existing Site
1 : 100

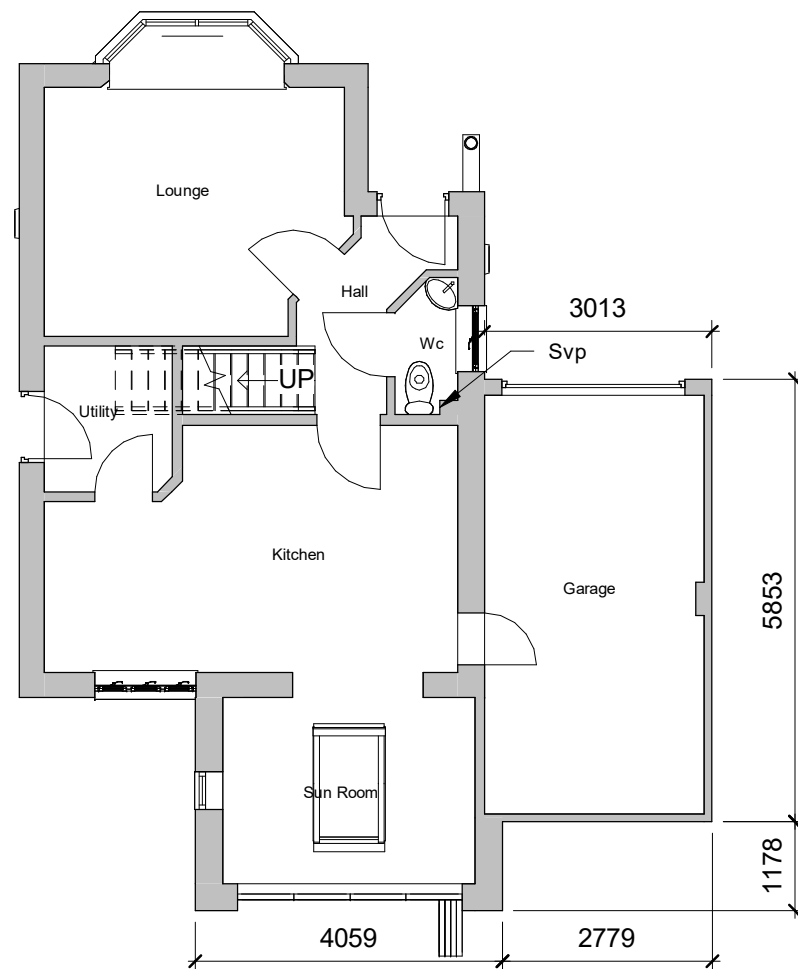

1 Existing Ground Floor
1 : 100

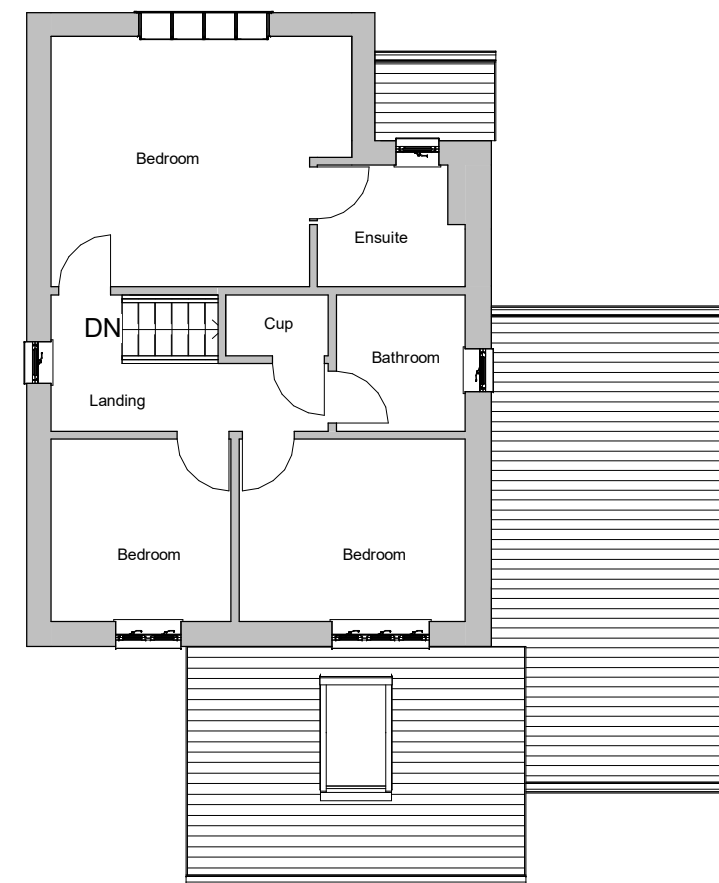

3 Existing First Floor
1 : 100

INDIGO DESIGN (Part of 3dcadwales Ltd) 5 Ashlea Drive,
Merthyr Tydfil, CF47 0NY Tele 01685 385746 Mob -
07940913216 Email: philip@3dcadwales.co.uk

This Drawing is Copyright,
Dimensions to be checked
on site and not scaled from
this drawing



PURPOSE OF ISSUE DRWAING NUMBER

Planning Approval HC-01

PROJECT Extend existing garge to front and
first floor extension above

SHEET Existing Plans

Address 17 Heather Court, Quakers Yard.
Merthyr Tydfil.

Checked by JH Drawn by PH Scale (@ A3)
1 : 100

Rev No	Description	Date
A	Issue	04/10/2021




1 Existing Front Elevation
1 : 100



2 Existing Rear Elevation
1 : 100



3 Existing Side 1 Elevation
1 : 100

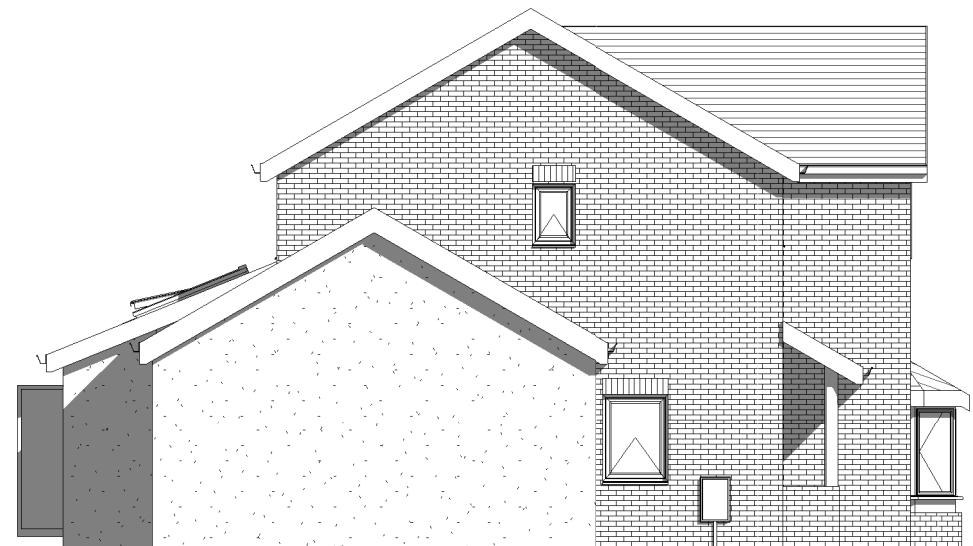

4 Existing Side 2 Elevation
1 : 100

INDIGO DESIGN (Part of 3dcadwales Ltd) 5 Ashlea Drive,
Merthyr Tydfil, CF47 0NY Tele 01685 385746 Mob -
07940913216 Email: philip@3dcadwales.co.uk

This Drawing is Copyright,
Dimensions to be checked
on site and not scaled from
this drawing



PURPOSE OF ISSUE

DRWAING NUMBER

Planning Approval

HC-02

PROJECT Extend existing garge to front and
first floor extension above

SHEET

Existing Elevations


Address 17 Heather Court, Quakers Yard.
Merthyr Tydfil.

Checked by
JH


Drawn by
PH

Scale (@ A3)
1 : 100


Rev No	Description	Date
A	Issue	04/10/2021

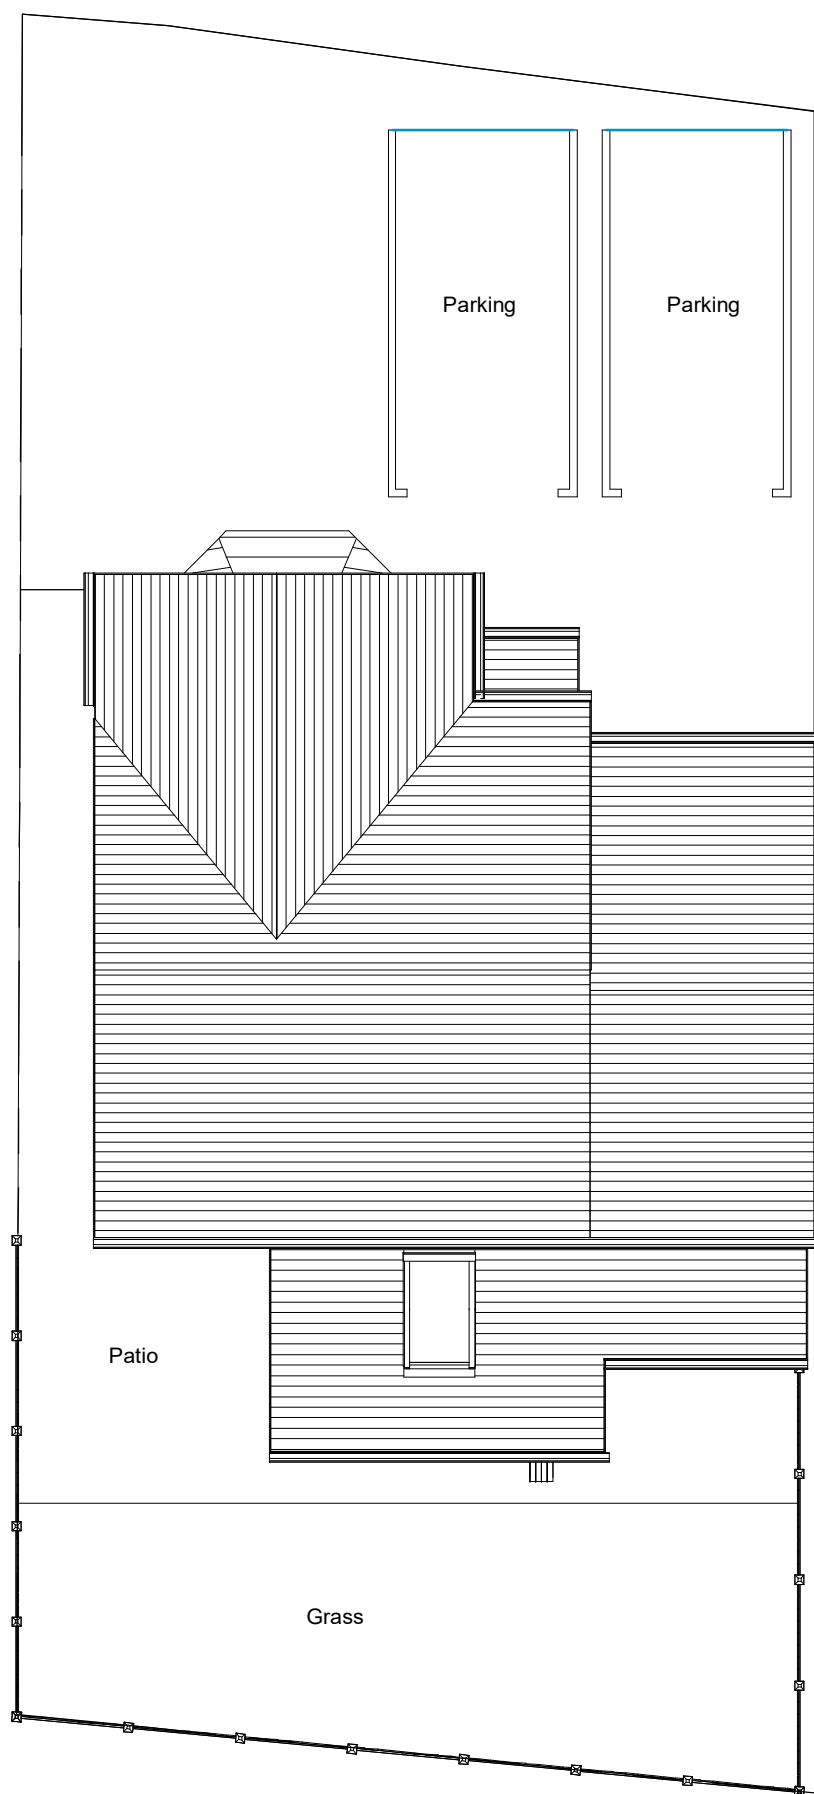

2 Proposed Site
1 : 100

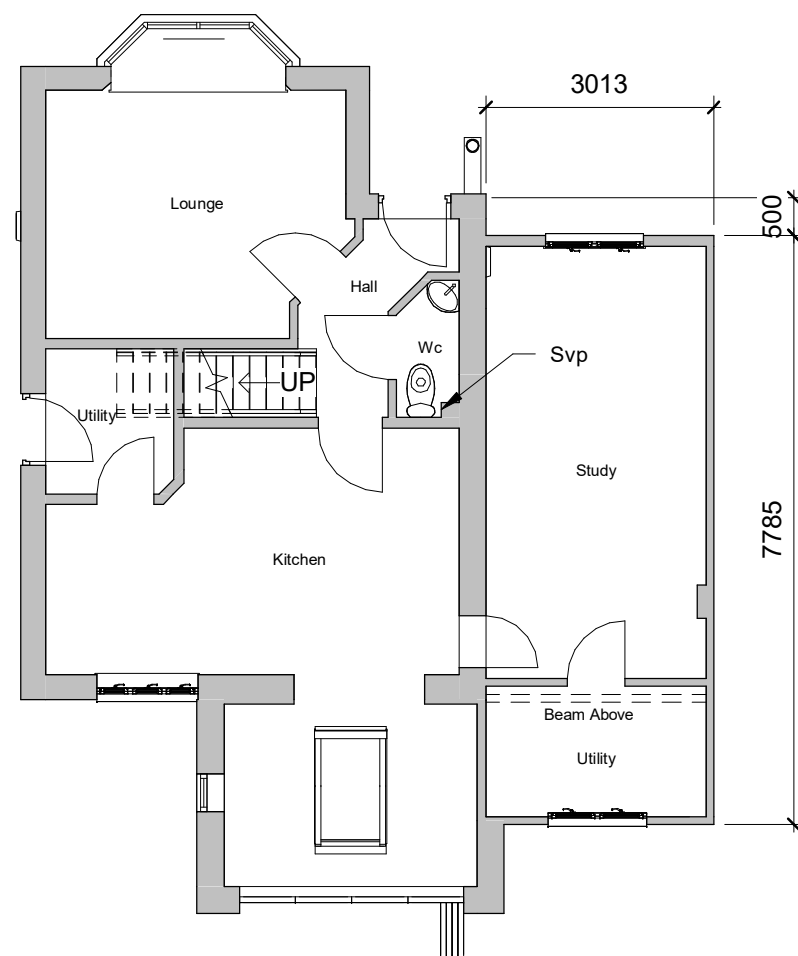

1 Proposed Ground Floor
1 : 100

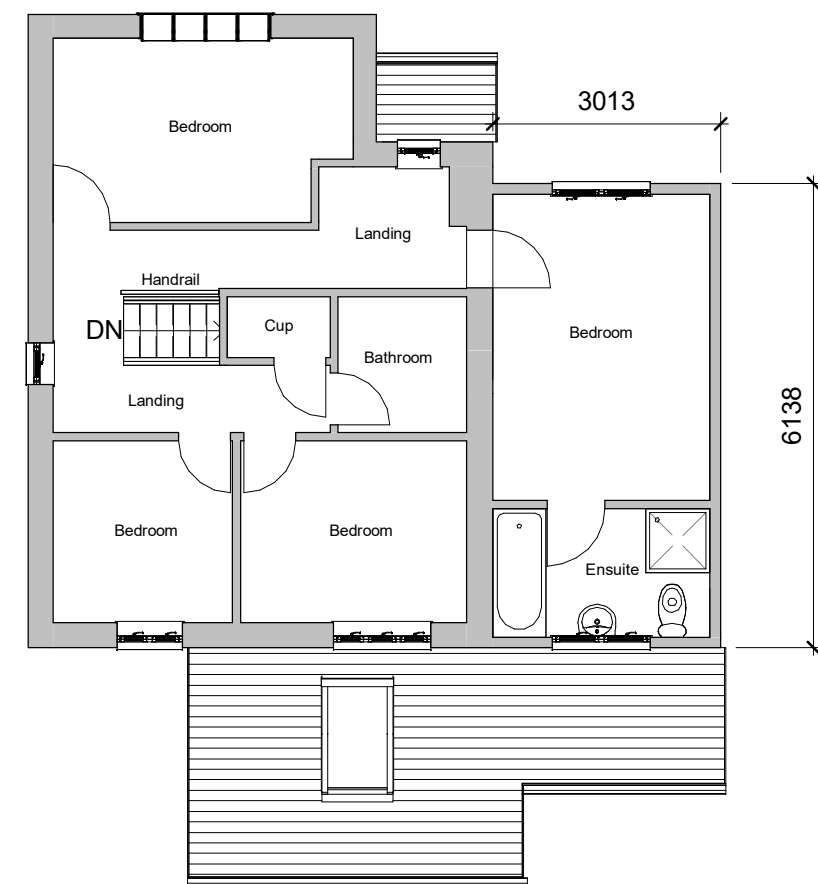


3 Proposed First Floor
1 : 100

INDIGO DESIGN (Part of 3dcadwales Ltd) 5 Ashlea Drive, Merthyr Tydfil, CF47 0NY Tele 01685 385746 Mob - 07940913216 Email: philip@3dcadwales.co.uk		
This Drawing is Copyright, Dimensions to be checked on site and not scaled from this drawing		
PURPOSE OF ISSUE	DRAWING NUMBER	
Planning Approval	HC-03	
PROJECT	Extend existing garge to front and first floor extension above	
SHEET	Proposed Plans	
Address	17 Heather Court, Quakers Yard. Merthyr Tydfil.	
Checked by	Drawn by	Scale (@ A3)
JH	PH	1 : 100
Rev No	Description	Date
A	Issue	04/10/2021




1 Proposed Front Elevation
1 : 100

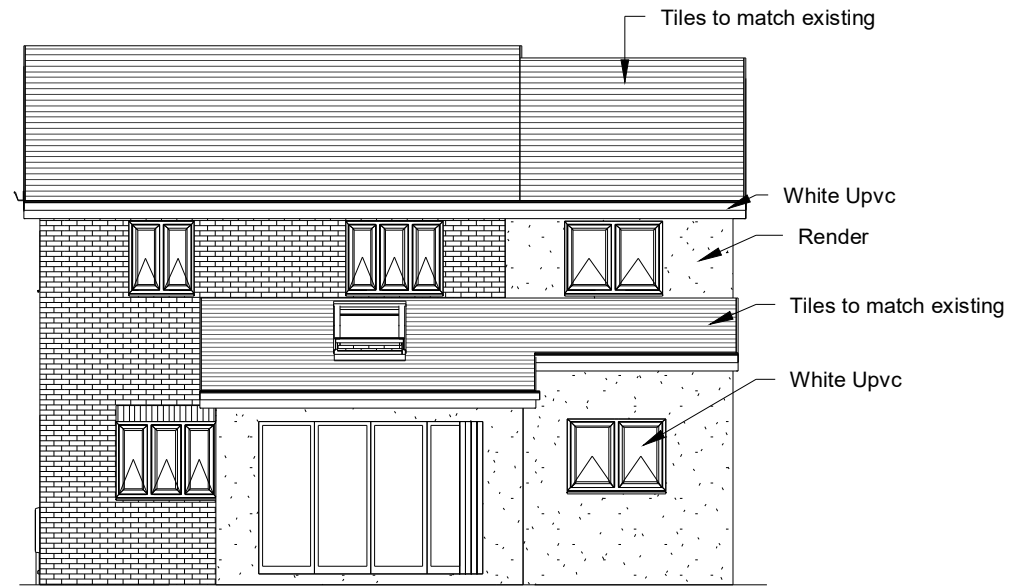

2 Proposed Rear Elevation
1 : 100



3 Proposed Side 1 Elevation
1 : 100

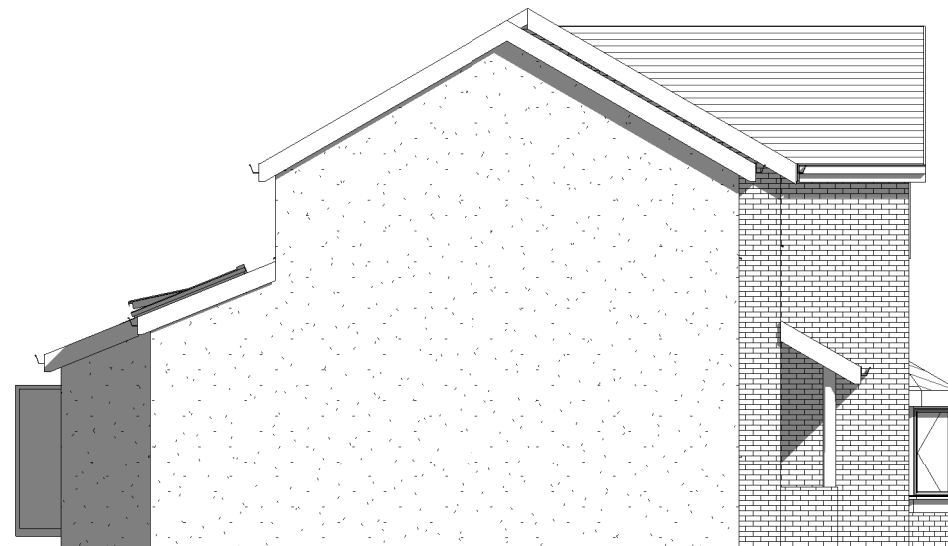

4 Proposed Side 2 Elevation
1 : 100

INDIGO DESIGN (Part of 3dcadwales Ltd) 5 Ashlea Drive,
Merthyr Tydfil, CF47 0NY Tele 01685 385746 Mob -
07940913216 Email: philip@3dcadwales.co.uk

This Drawing is Copyright,
Dimensions to be checked
on site and not scaled from
this drawing



PURPOSE OF ISSUE
Planning Approval

DRWAING NUMBER
HC-04


PROJECT
Extend existing garge to front and
first floor extension above

SHEET
Proposed Elevations

Address
17 Heather Court, Quakers Yard.
Merthyr Tydfil.

Checked by JH	Drawn by PH	Scale (@ A3) 1 : 100
------------------	----------------	-------------------------

Rev No	Description	Date
A	Issue	04/10/2021

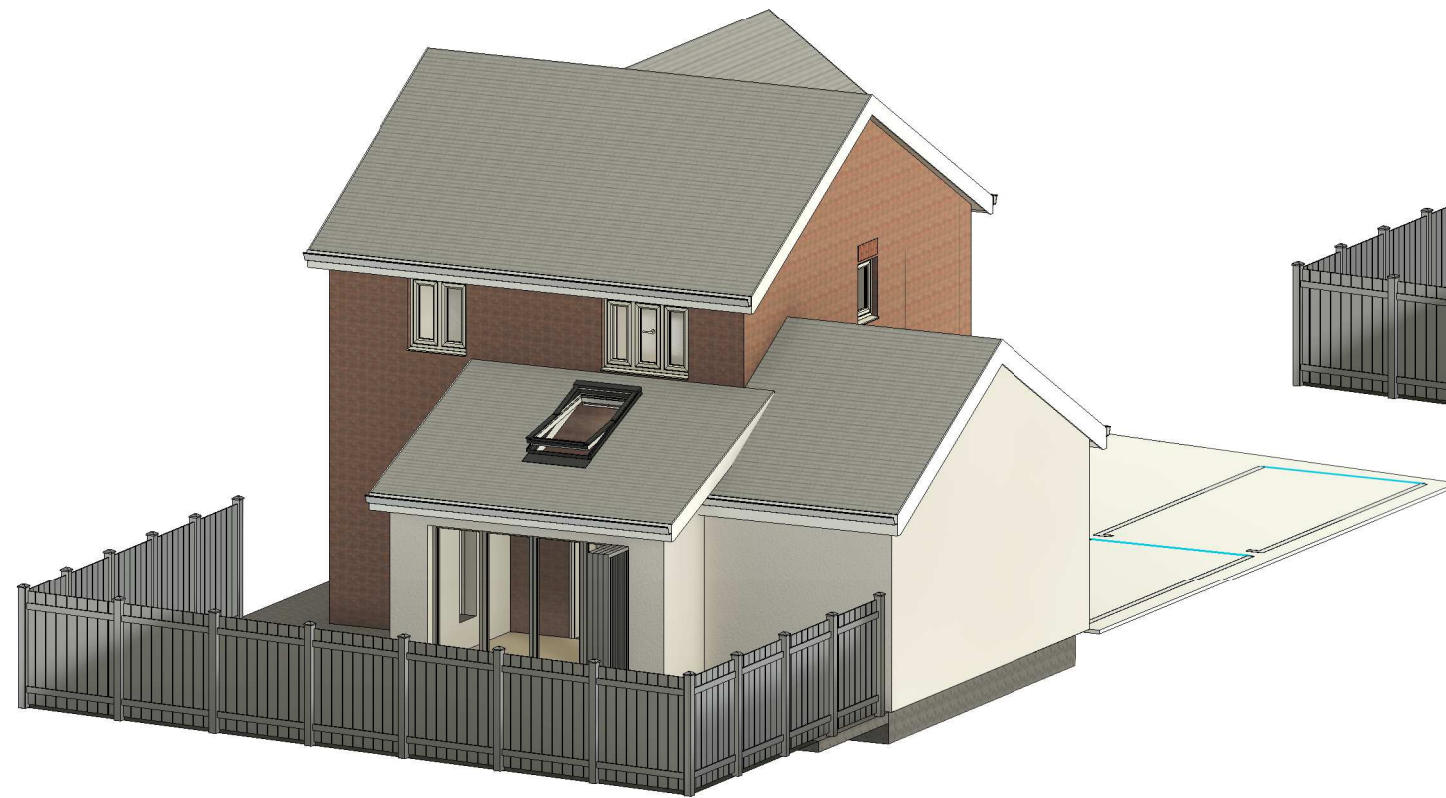

1 Existing Illustration



2 Proposed Illustration



3 Proposed Illustration.

INDIGO DESIGN (Part of 3dcadwales Ltd) 5 Ashlea Drive,
Merthyr Tydfil, CF47 0NY Tele 01685 385746 Mob -
07940913216 Email: philip@3dcadwales.co.uk

This Drawing is Copyright,
Dimensions to be checked
on site and not scaled from
this drawing



PURPOSE OF ISSUE	DRWAING NUMBER
Planning Approval	HC-05

PROJECT	Extend existing garge to front and first floor extension above
---------	---

SHEET	Illustrations
-------	---------------

Address	17 Heather Court, Quakers Yard. Merthyr Tydfil.
---------	--

Checked by	Drawn by	Scale (@ A3)
JH	PH	

Rev No	Description	Date
A	Issue	04/10/2021