




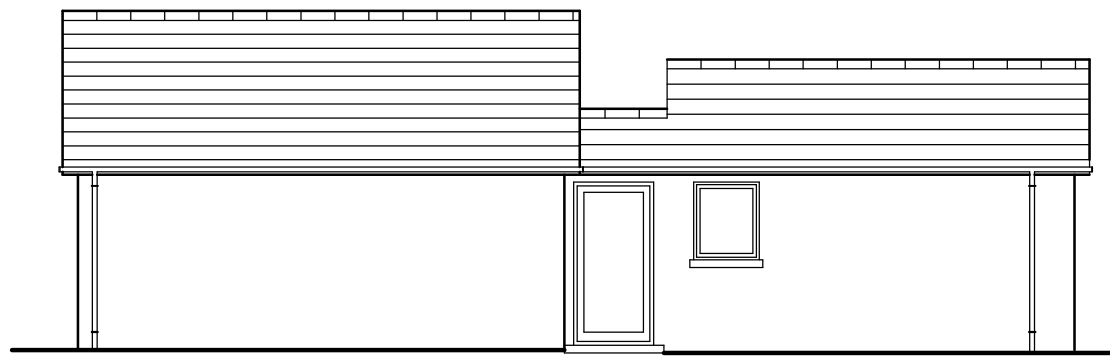


front elevation

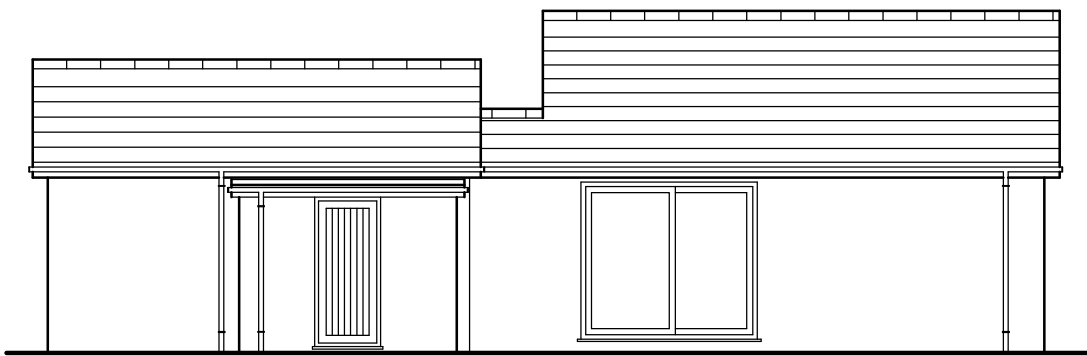



rear elevation

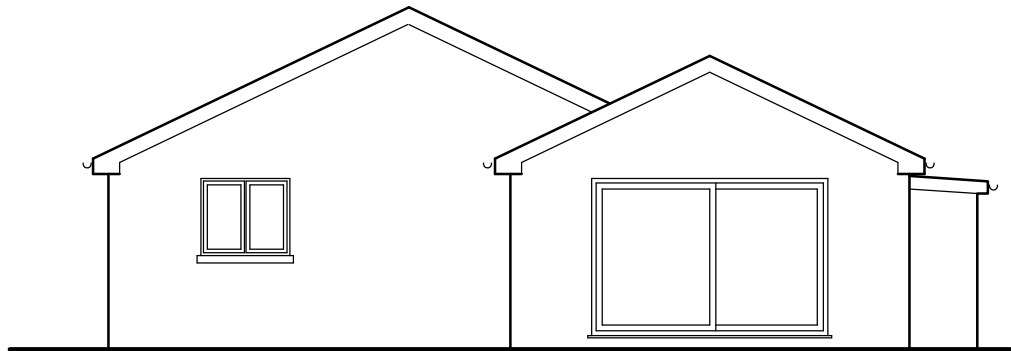

side elevation

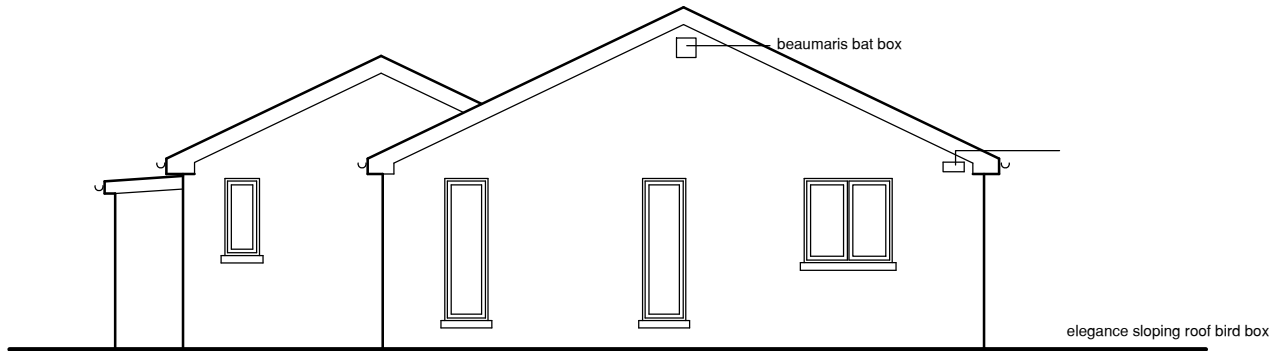

side elevation

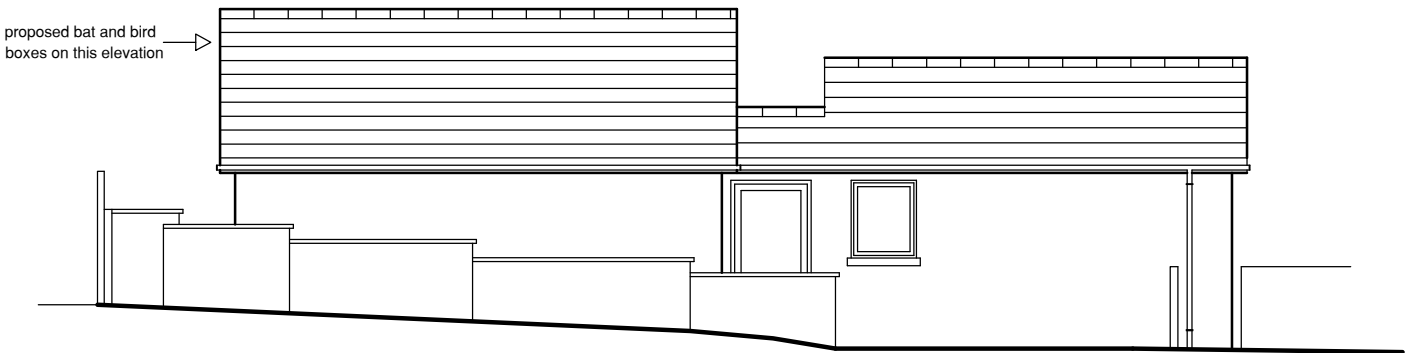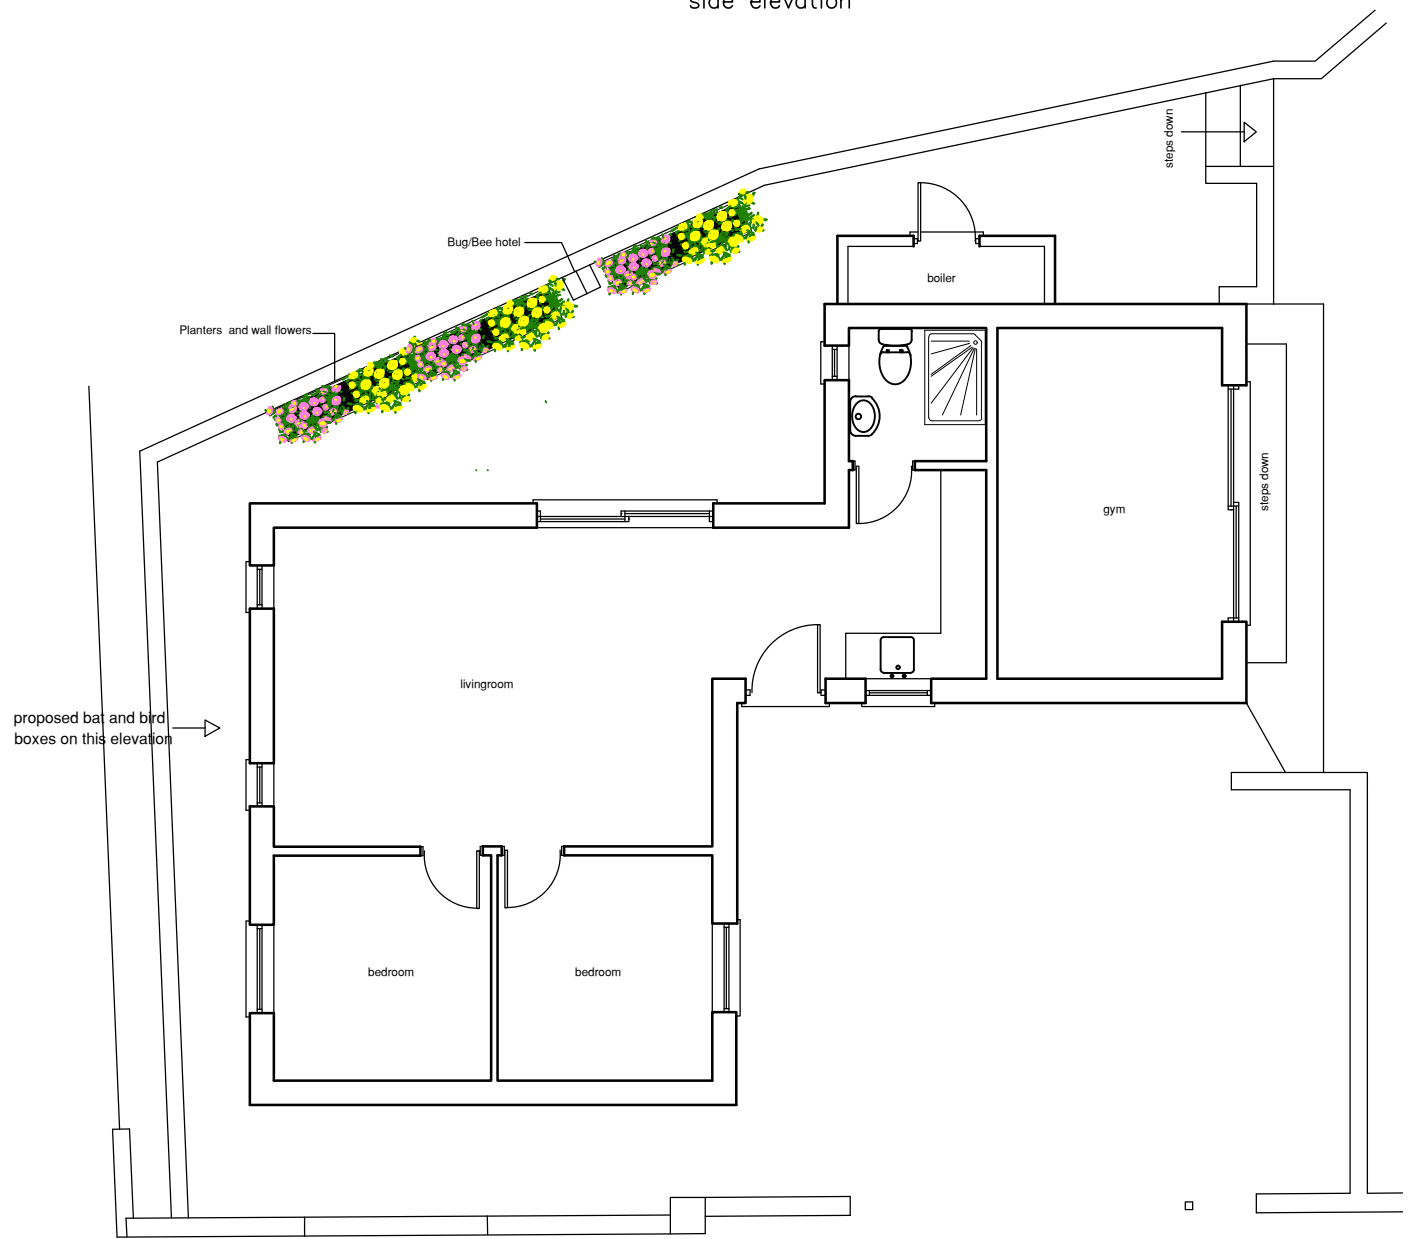

elevation facing road showing boundary wall



beaumaris bat box



elegance sloping roof bird box



typical planter box



bug bee hotel

NOTE
installation of bat,bird boxes planters and bug/bee hotel to be carried out within 1 month of the discharge of condition notice being approved
Planter boxes to be populated with bee/butterfly etc friendly flowers such as Marigolds,lavender and cornflowers etc
Also wall flowers such as clematis/honeysuckle
Planter boxes to be installed and populated in the next planting and growing season of 2026.

THIS DRAWING IS COPYRIGHT ©

Ken Bateman
Chartered Surveyor
B.Sc. (Hons.), MRICS, C. Build E. MCABE

project
As built Granny annex
at
Bryneira
Winchfaw Road
Heolgerrig

title
Ecology Plan

Date: January 2026

Scale: A2@ 1:100

Drawn:

Drawing No.	Rev.
GA 008	B