


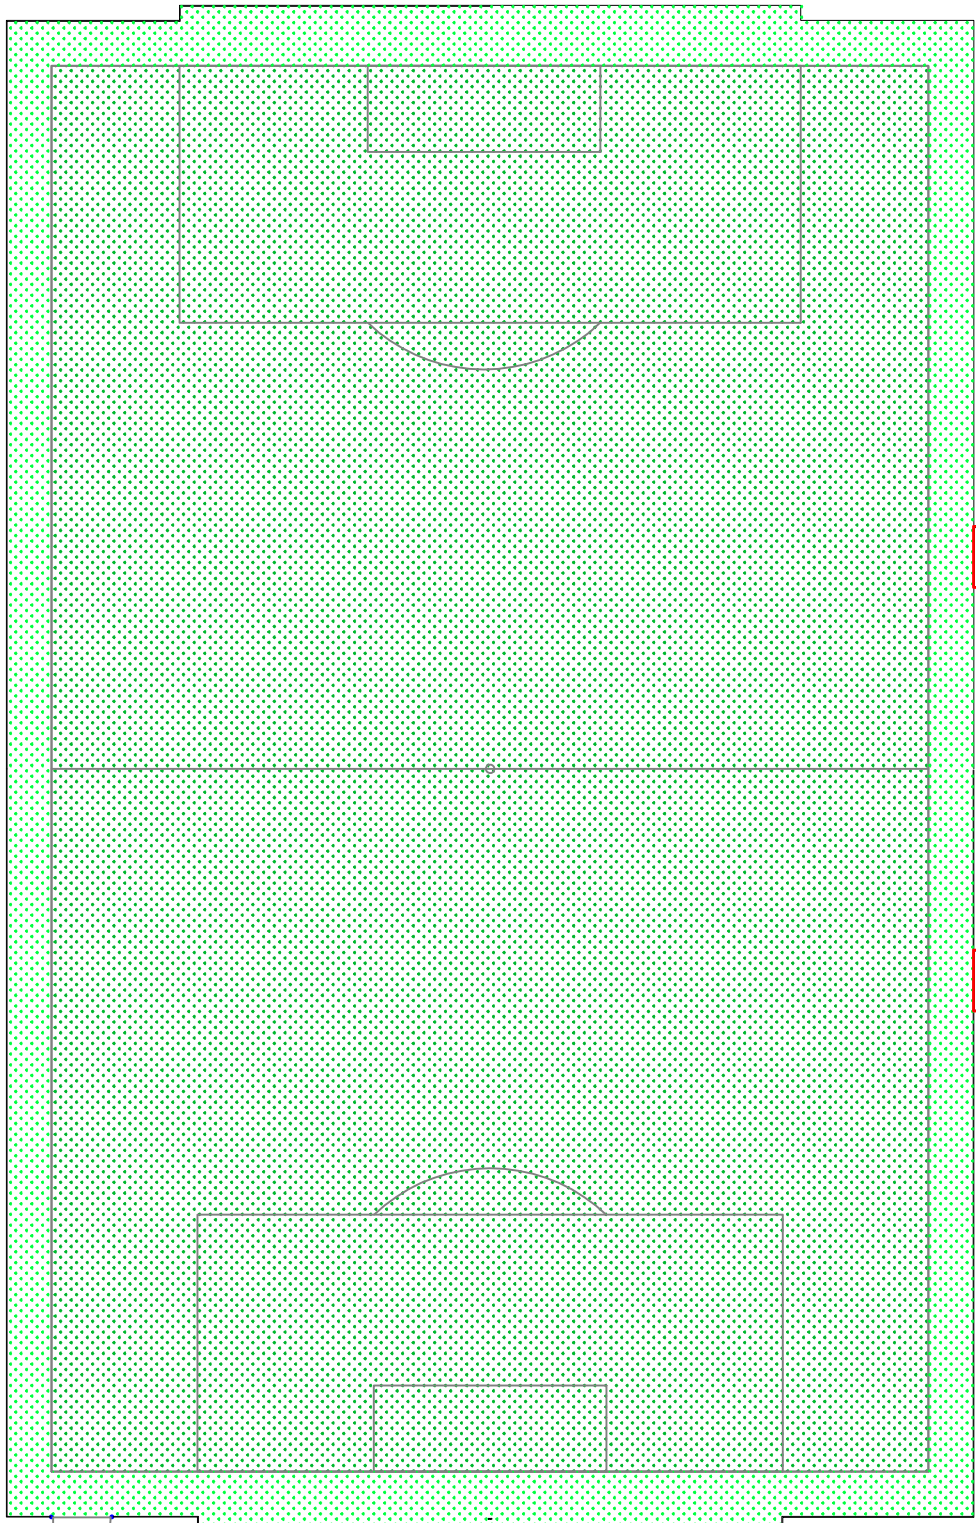

Proposed Pitch Plan
1:500

Dugouts concrete slab @ 2mx4m

Dugouts concrete slab @ 2mx4m




Proposed New Dugout
Image Example

- Planting of 2 sq m of native wildflower to be undertaken in first planting season November to March 2026-2027 following the implementation of the development. To be placed at the extreme eastern north eastern boundary. Native wild flowers will be watered as necessary during periods of dry weather. Native marginal plants around margins and wildflower meadow. Any losses of the enhancement features within a 5 year period must be replaced. For new planting maintenance will be undertaken at regular intervals during the growing season April to September during the 5 year establishment phase. Any dead or dying plants will be replaced the following planting season [November to March] each year of the 5 year establishment phase. Emorsgate EM2F Standard General Purpose Wild Flowers Species - Yarrow, common knapweed, wild carrot, lady's bedstraw, field scabious, oxeye daisy, musk mallow, ribwort plantain, salad burnett, cowslip, meadow buttercup, yellow rattle, baller campion. Management of these enhancements will be carried out by the field holder/trustee for the long-term (in perpetuity).

<https://wildseed.co.uk/product/mixtures/wild-flower-only-mixtures/standard-general-purpose-wild-flowers>




Proposed New Dugout
Front Elevation
1:50

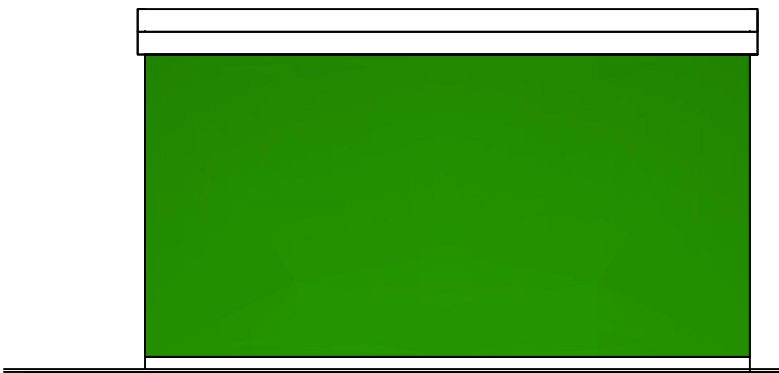


Proposed New Dugout
Rear Elevation
1:50


Blockwork walls.
Silicone render finish green in colour - RAL 150 40 50 Ireland Green
Box Profile Metal Roof sheets.
Lockable manual Roller shutters on front elevation

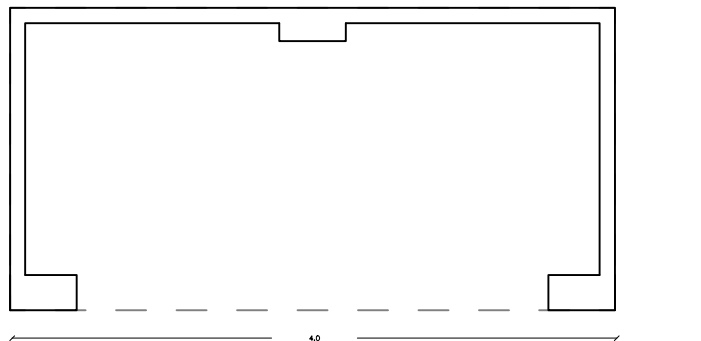

Proposed New Dugout
Floor Plan
1:50

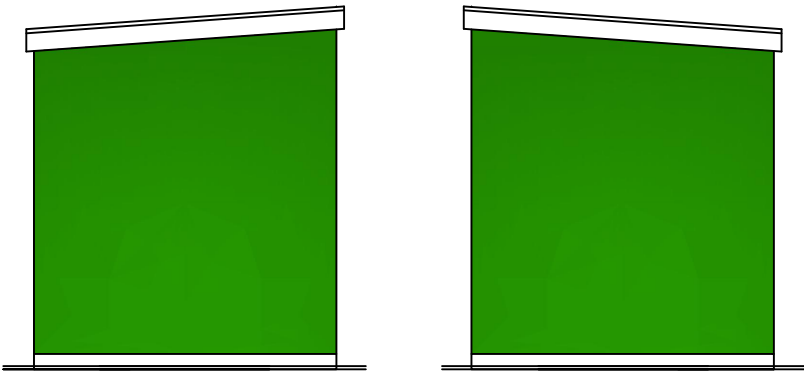

Proposed New Dugout
End Elevations
1:50

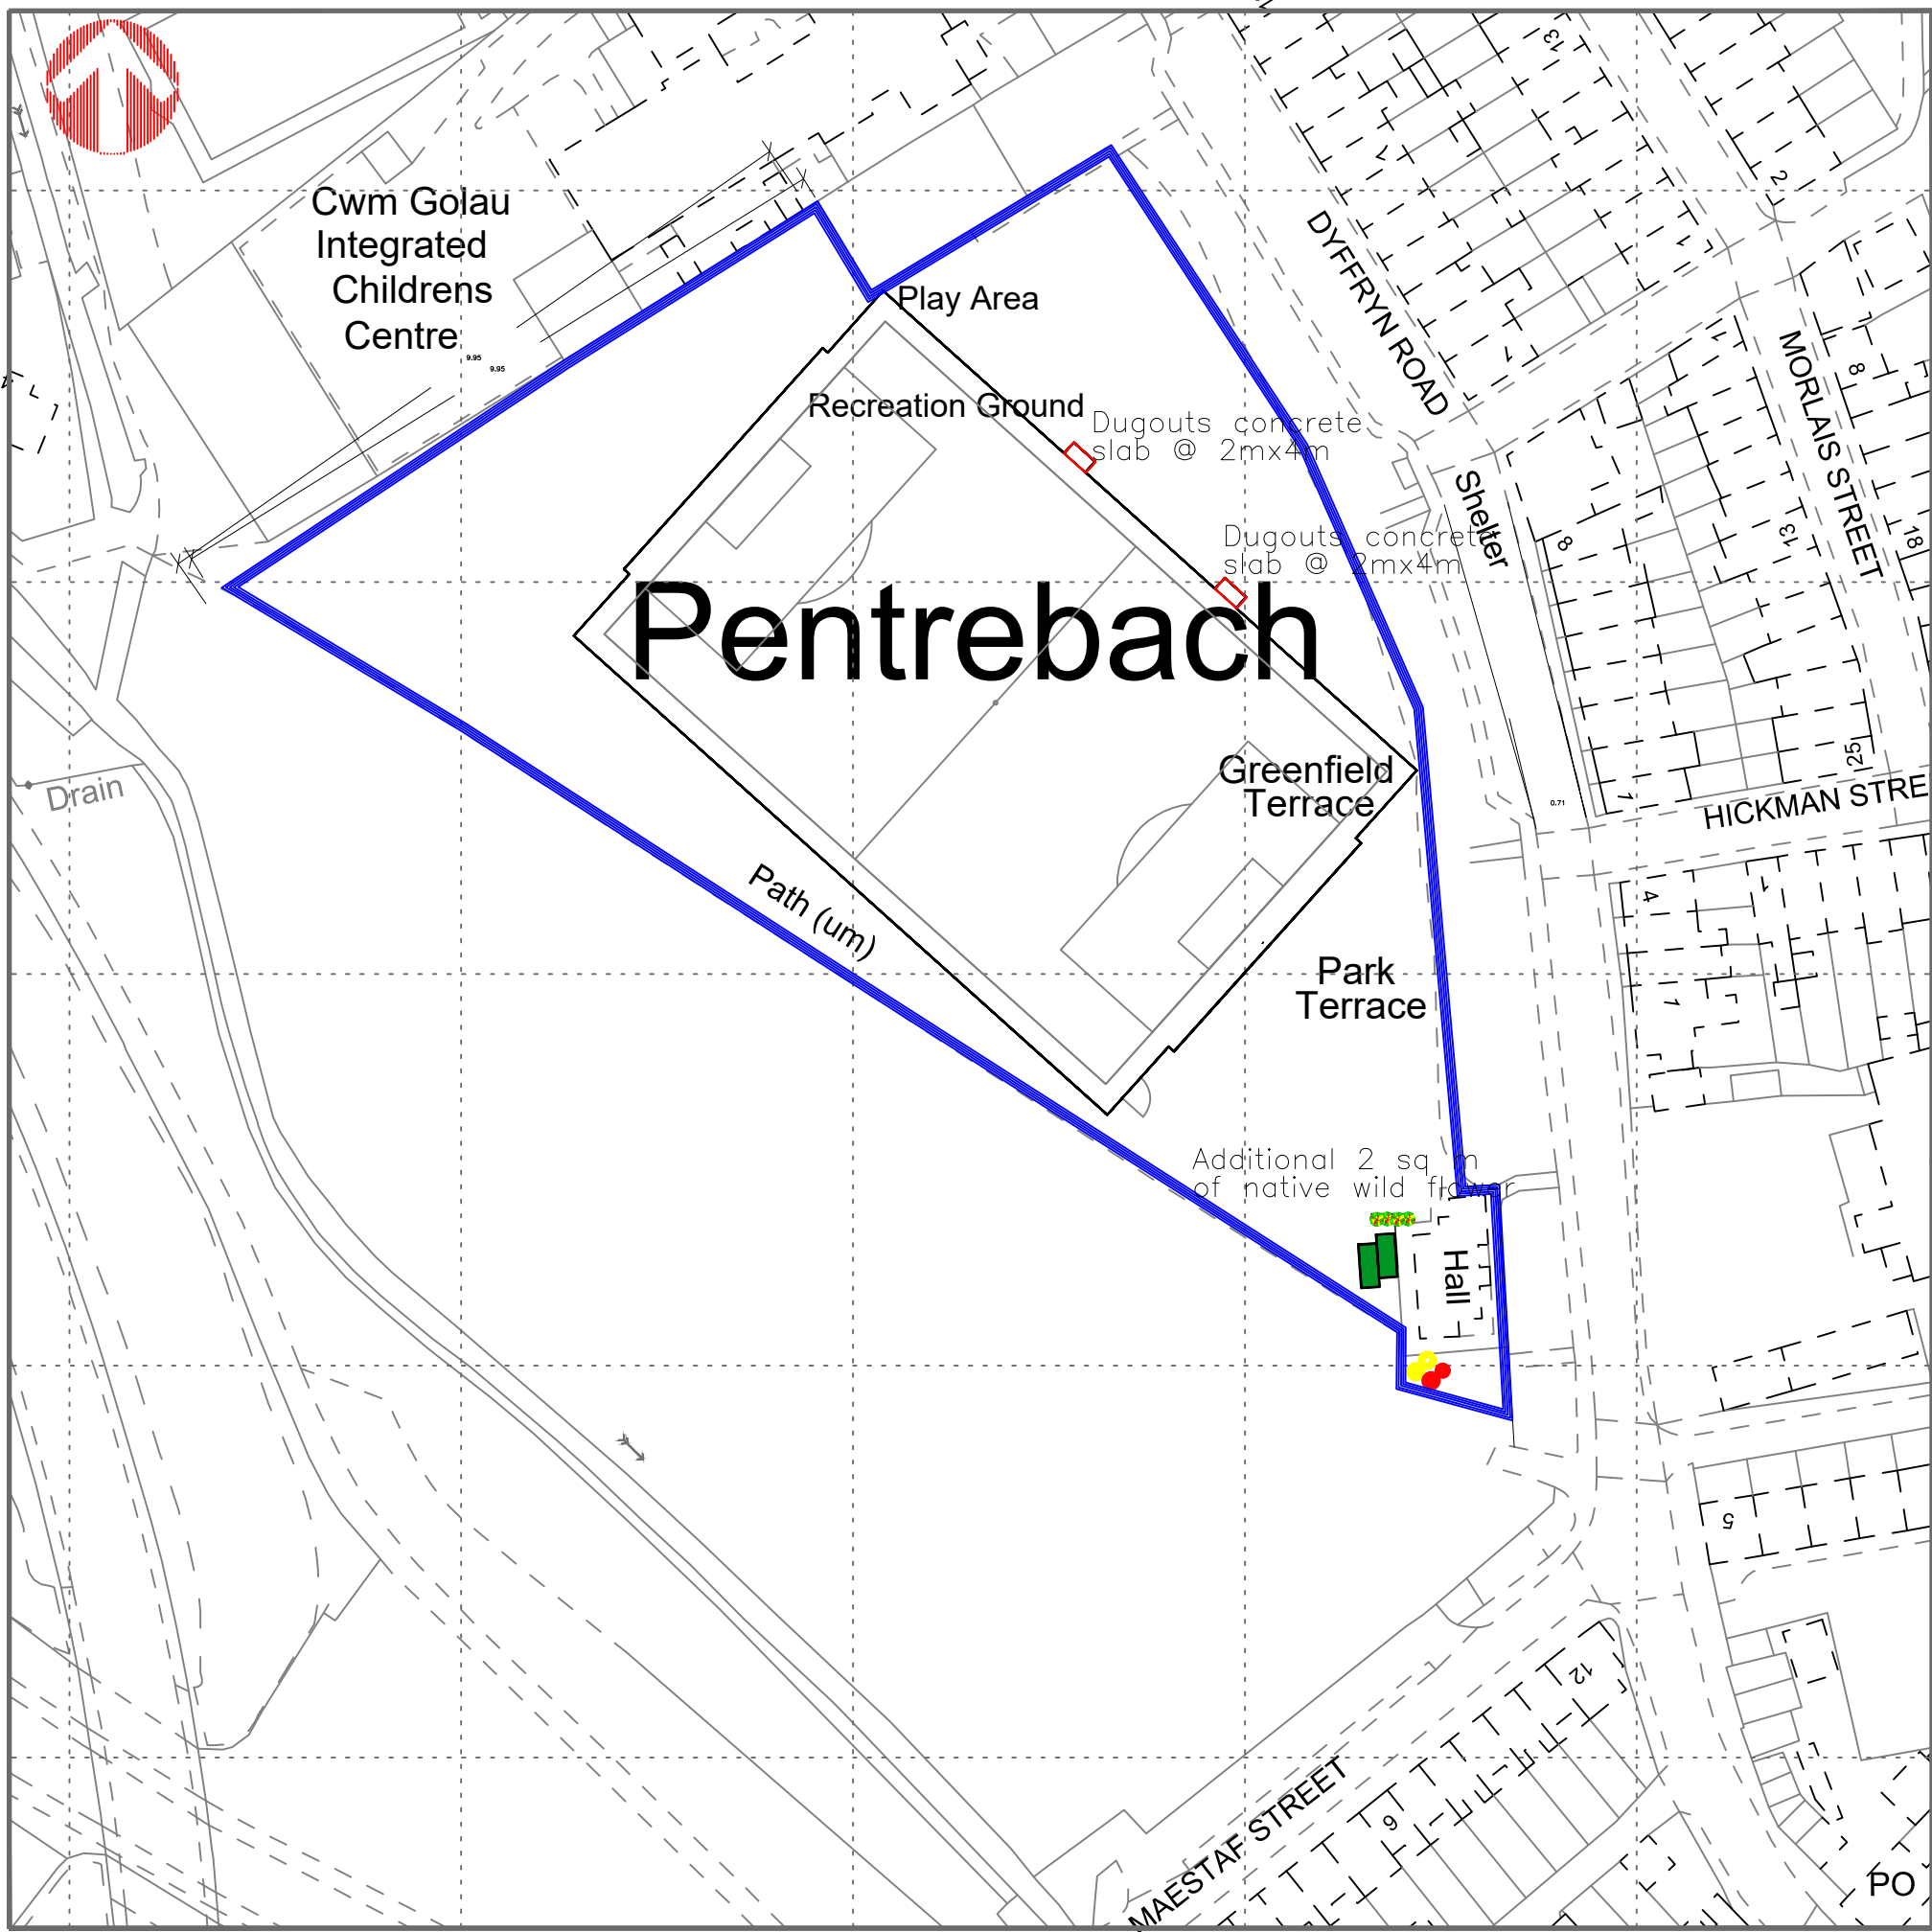

Proposed Block Plan
1:1000

© Crown copyright 2025 Ordnance Survey 100053143

Utopia Design Architectural Services			
Issued Only for Purpose Indicated			
Drawing Status: FOR PLANNING PURPOSES ONLY			
Address	306400 , 203642 Pentrebach Playing Fields Pentrebach Merthyr Tydfil CF48 4BJ	Drawn by PT	Date NOV 25
Project	Proposed Two New Dugouts	Title Existing & Proposed Block Plan	Scale 1:25 1:50 1:100 1:500 1:1000 Paper A2
PENTREBACH PLAYING FIELDS DO 03D			