




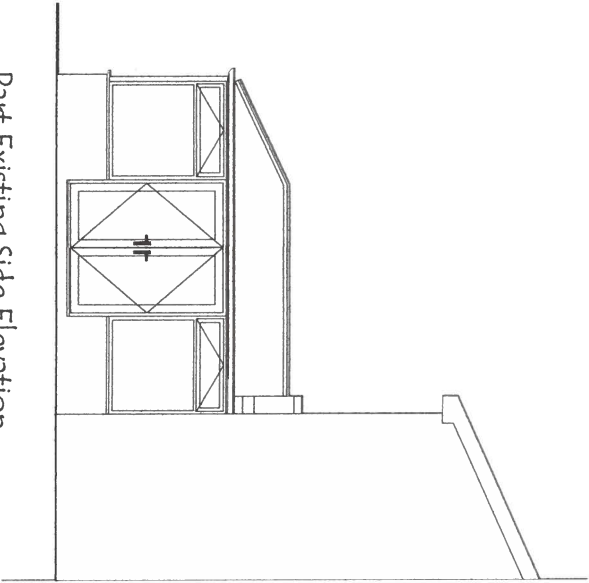

Part Existing Side Elevation

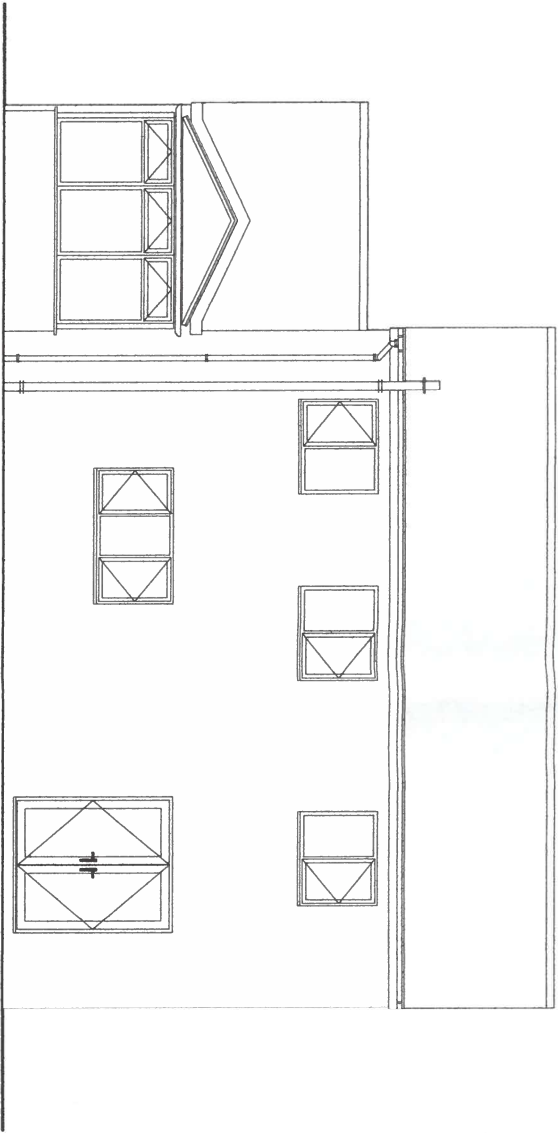

Existing Rear Elevation

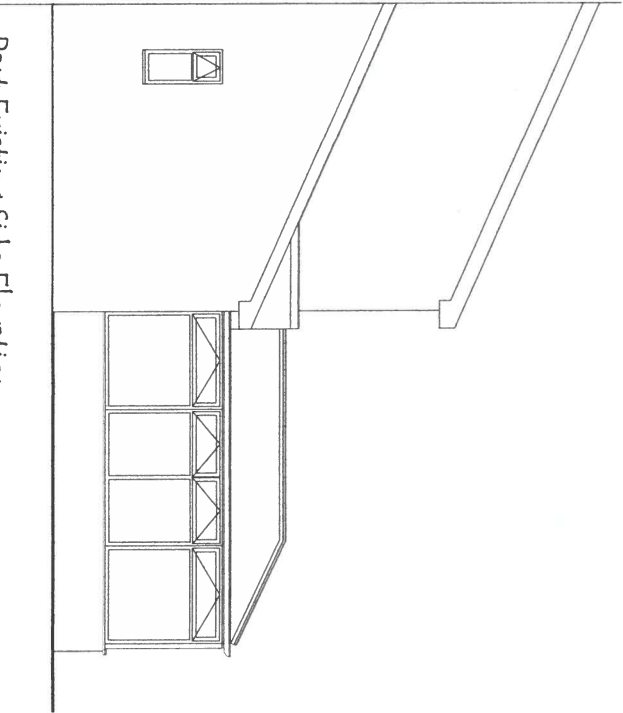

Part Existing Side Elevation

| Date: | Revisions: | Ref: |
|-------|------------|------|
|       | A          |      |
|       | B          |      |
|       | C          |      |
|       | D          |      |

Mr. & Mrs. Rhodes,  
37 Milfield,  
Quakers Yard,  
Treharris,  
CF46 5LD

|                                                                                         |                 |               |
|-----------------------------------------------------------------------------------------|-----------------|---------------|
| Project:<br><b>Proposed Rear Conservatory</b>                                           |                 |               |
| D/No: CN-07-1257812/01                                                                  | Date: Feb. 2022 |               |
| Drawn by: Richard Thomas<br>e-mail: richard.thomas@leekes.co.uk<br>mobile: 07970 313842 |                 |               |
| Scale: 1:100                                                                            | Paper Size: A3  | Doc Ref: Rev: |

I / we hereby approve these plans and authorize Leekes Ltd to proceed with the contract as detailed:

Customer Approval:

Date:


NB: If drawing has been rec'd by e-mail, then please confirm by return **Quoting Drawing & Issue No.3**, as shown above stating acceptance of plans proposed.




Registered Head Office  
Leekes Ltd  
Mwyndy Business Park  
Pontyclun  
Rhondda Cynon Taff  
CF72 8XU  
Tel: 0845 050 8240  
www.leekes.co.uk

Copyright Drawing **NOT** to be re-produced without written permission from: Leekes Ltd.  
Company Reg No: 563751


Copies to: Builders, Installers, Main File.  
NB: **DO NOT** Scale from drawings for setting out or manufacture.  
Any discrepancies to be notified as soon as possible.

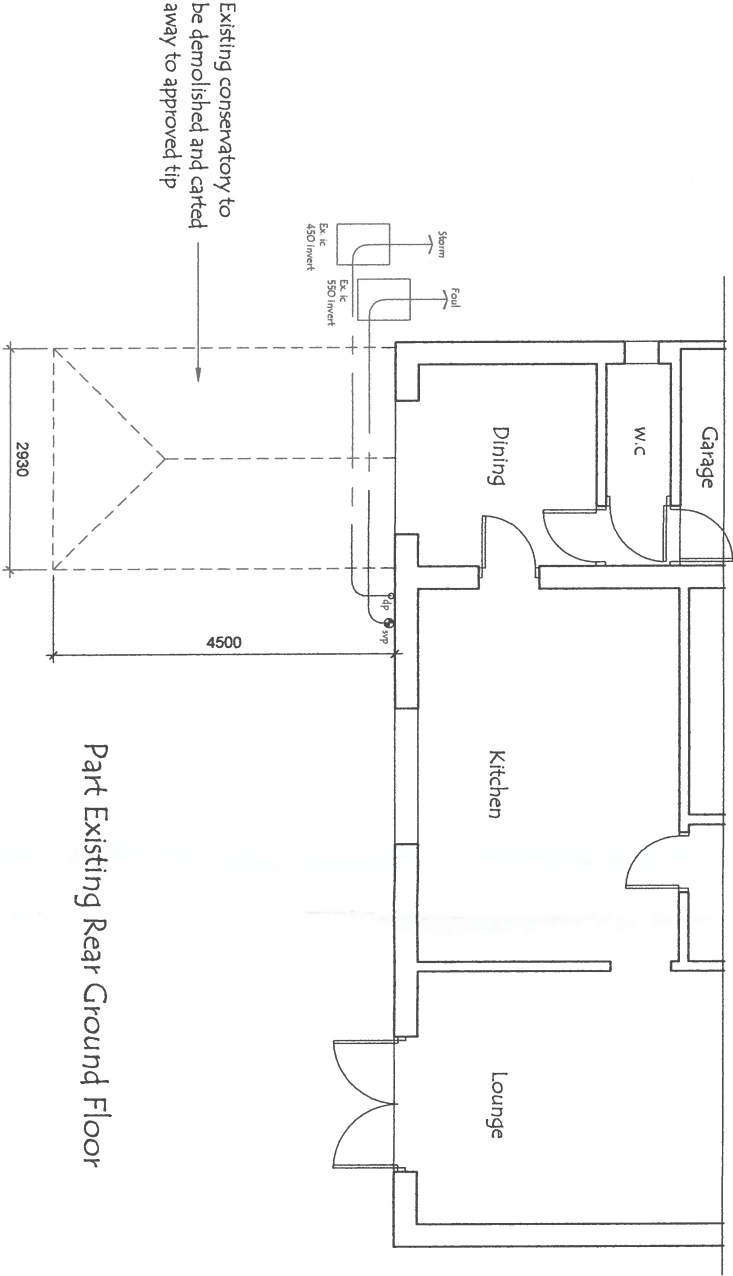


Part Existing Rear Ground Floor

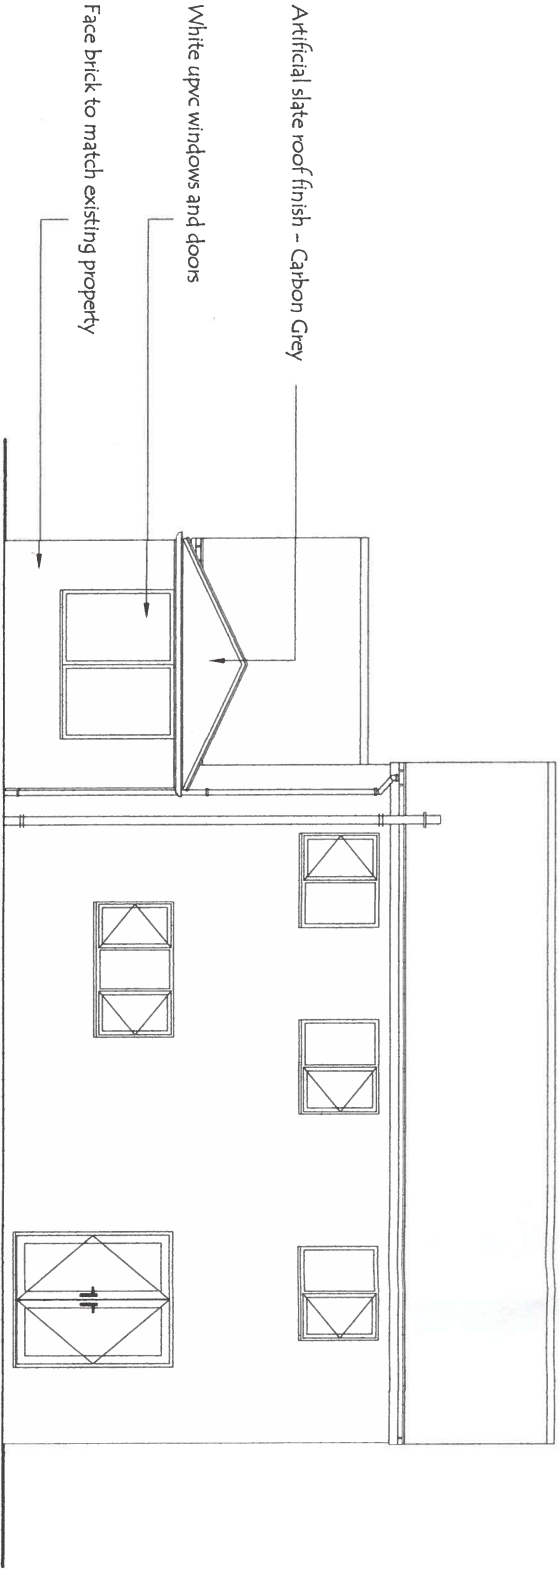

Proposed Rear Elevation

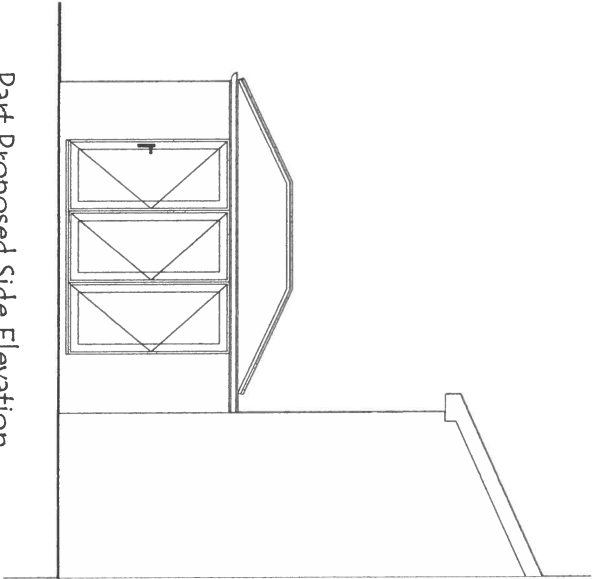

Part Proposed Side Elevation

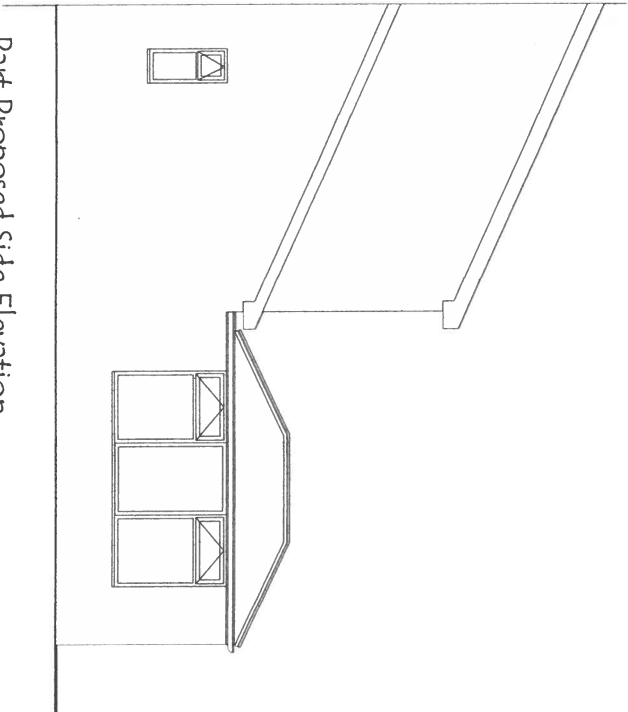

Part Proposed Side Elevation

| Date: | Revisions: | Ref: |
|-------|------------|------|
|       | A          |      |
|       | B          |      |
|       | C          |      |
|       | D          |      |

Mr. & Mrs. Rhodes,  
37 Milfield,  
Quakers Yard,  
Treharris,  
CF46 5LD

Project:  
**Proposed Rear Conservatory**

D/No: CN-07-1257812/02      Date: Feb. 2022

Drawn by: Richard Thomas  
e-mail: rthomas@leekes.co.uk  
mobile: 07970 313942

Scale: 1:100      Paper Size: A3      Doc Ref: Rev

Customer Approval Drawings:  
I / we hereby approve these plans and authorize Leekes Ltd to proceed with the contract as detailed:

Customer Approval:

Date:


NB: If drawing has been rec'd by e mail, then please confirm by return. Quoting Drawing & Issue No's: as shown above stating acceptance of plans proposed.

**Leekes**  
You're home

Registered Head Office  
Leekes Ltd  
Mwyndy Business Park  
Pontyclun  
Rhonda Cynon Taff  
CF72 8XU  
Tel: 0845 050 8240  
www.leekes.co.uk

Copyright Drawing **NOT** to be re-produced without written permission from: Leekes Ltd.  
Company Reg No: 563751

Copies to: Builders, Installers, Main File.  
NB: **DO NOT** Scale from drawings for setting out or manufacture.  
Any discrepancies to be notified as soon as possible.

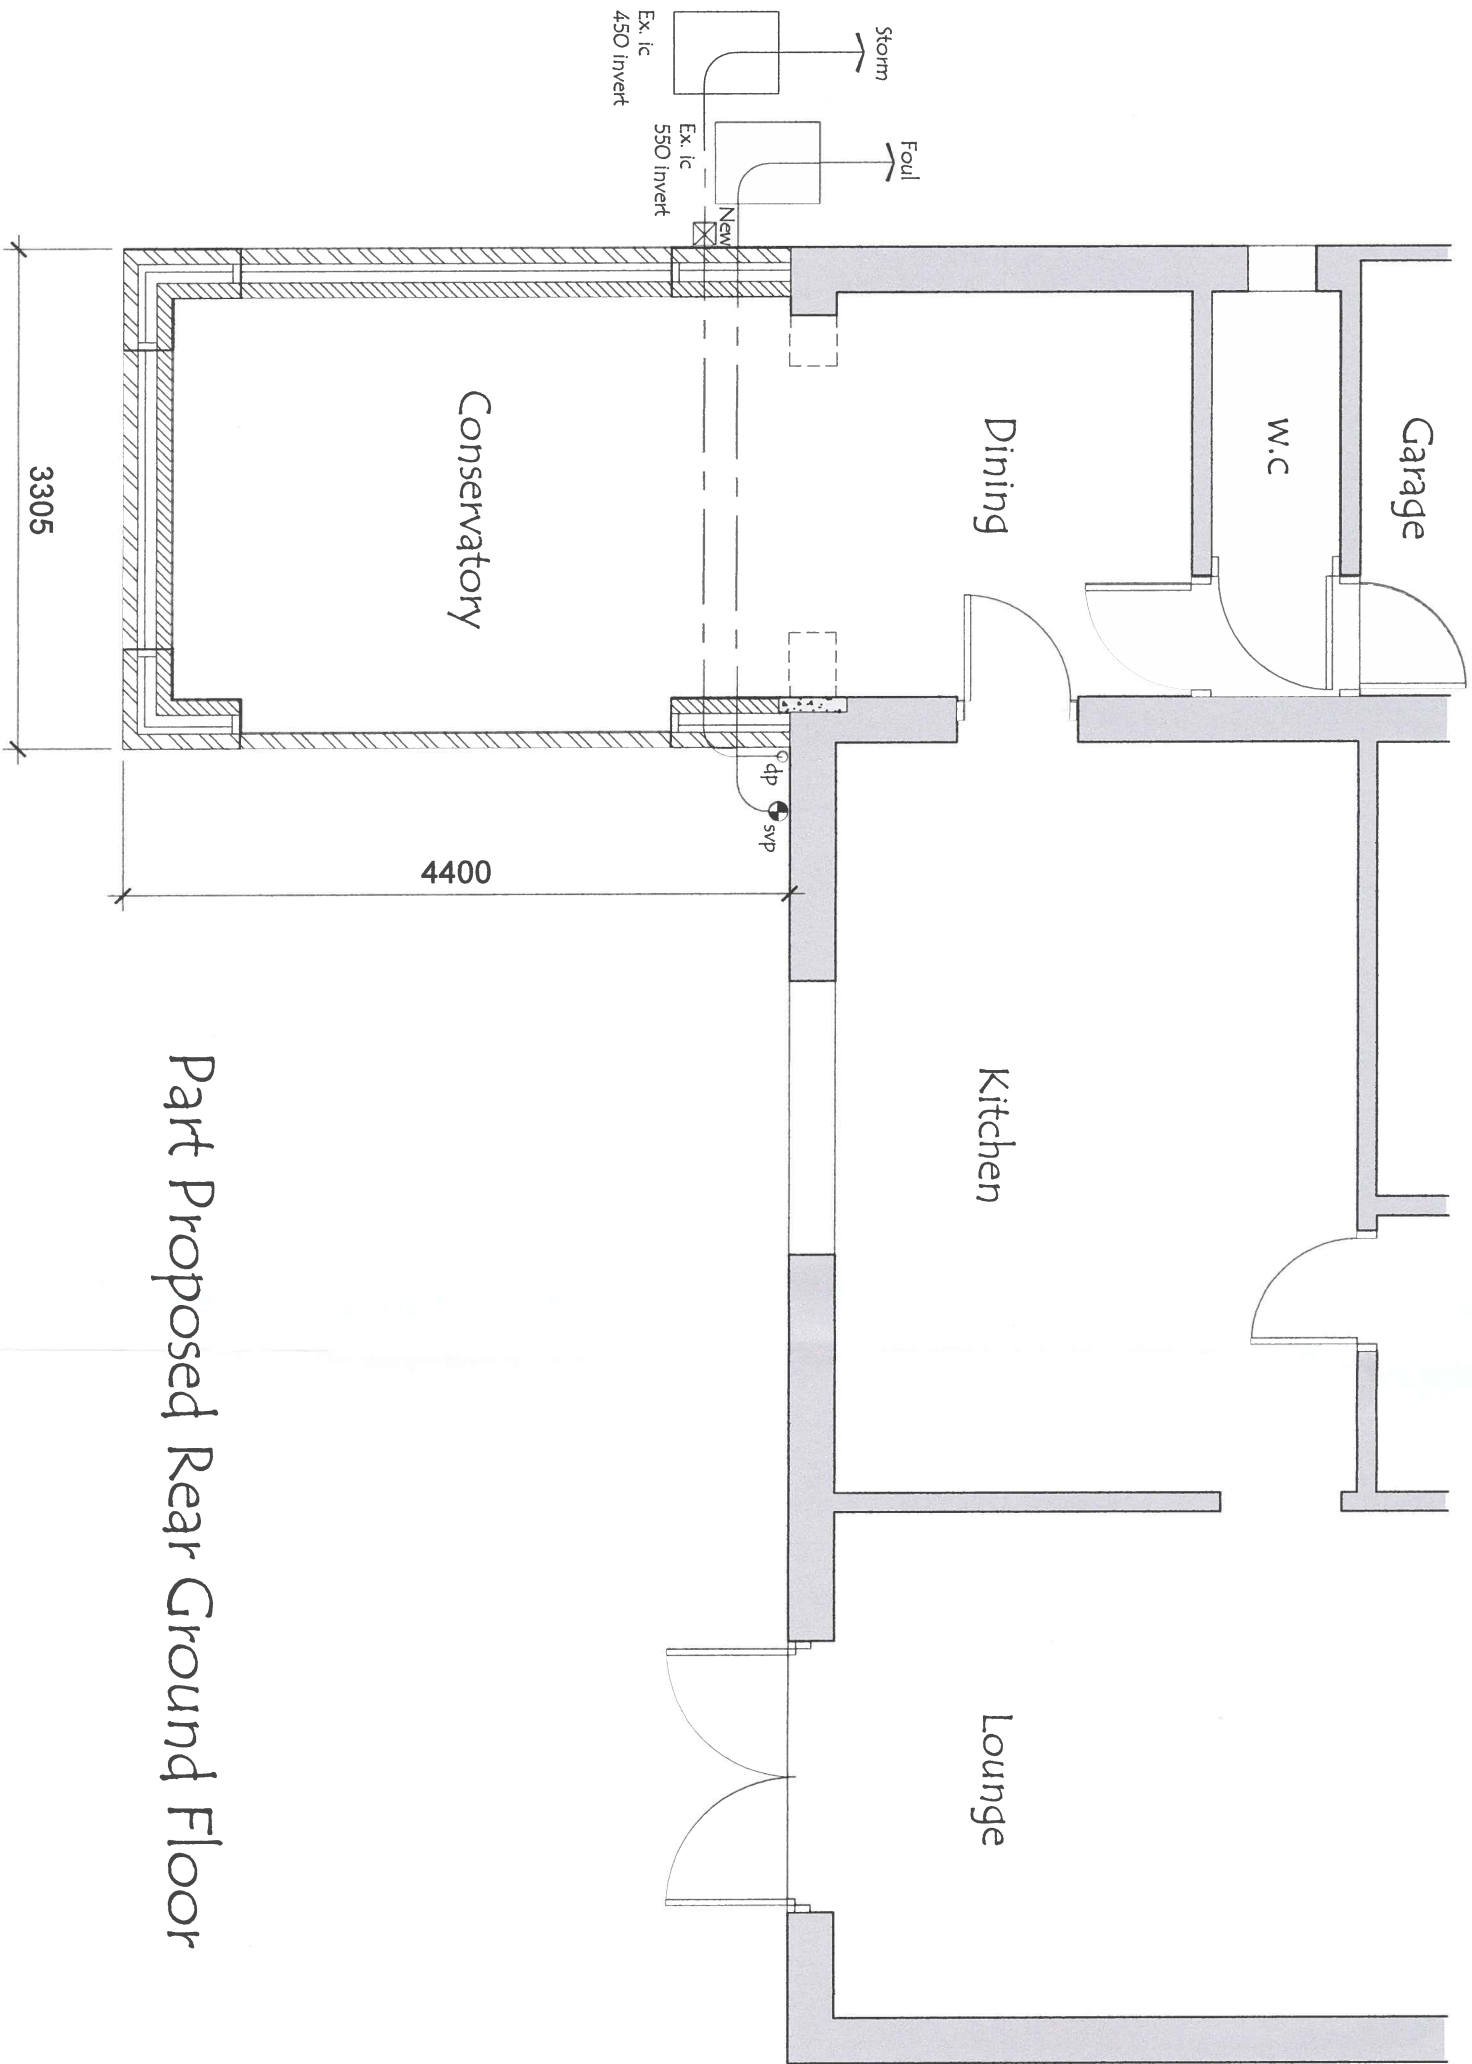

Part Proposed Rear Ground Floor

| Date: | Revisions: | Ref: |
|-------|------------|------|
|       | A          |      |
|       | B          |      |
|       | C          |      |
|       | D          |      |

Mr. & Mrs. Rhodes,  
37 Millfield,  
Quakers Yard,  
Treharris,  
CF46 5LD

Project:  
Proposed Rear Conservatory

D/No: CN-07-1257812/03 Date: Feb. 2022

Drawn by: Richard Thomas  
e mail: richard.thomas@leekes.co.uk  
mobile: 01970 31942

| Scale: 1 : 50 | Paper Size: A3 | Doc Ref |
|---------------|----------------|---------|
|               |                | Rev     |

Customer Approval Drawings:  
I / we hereby approve these plans and authorize Leekes Ltd to proceed with the contract as detailed:

Customer Approval:

Date:

NB: If drawing has been rec'd by e mail, then please confirm by return **Quoting Drawing & Issue No's**: as shown above stating acceptance of plans proposed.

**Leekes**  
You're home

Registered Head Office  
Leekes Ltd  
Mwyndy Business Park  
Pontyclun  
Rhonda Cynon Taff  
CF72 8XU  
Tel: 0845 050 8240  
www.leekes.co.uk

Copyright Drawing **NOT** to be re-produced without written permission from: Leekes Ltd.  
Company Reg No: 563751

Copies to: Builders, Installers, Main File.  
NB: **DO NOT** Scale from drawings for setting out or manufacture.  
Any discrepancies to be notified as soon as possible.