


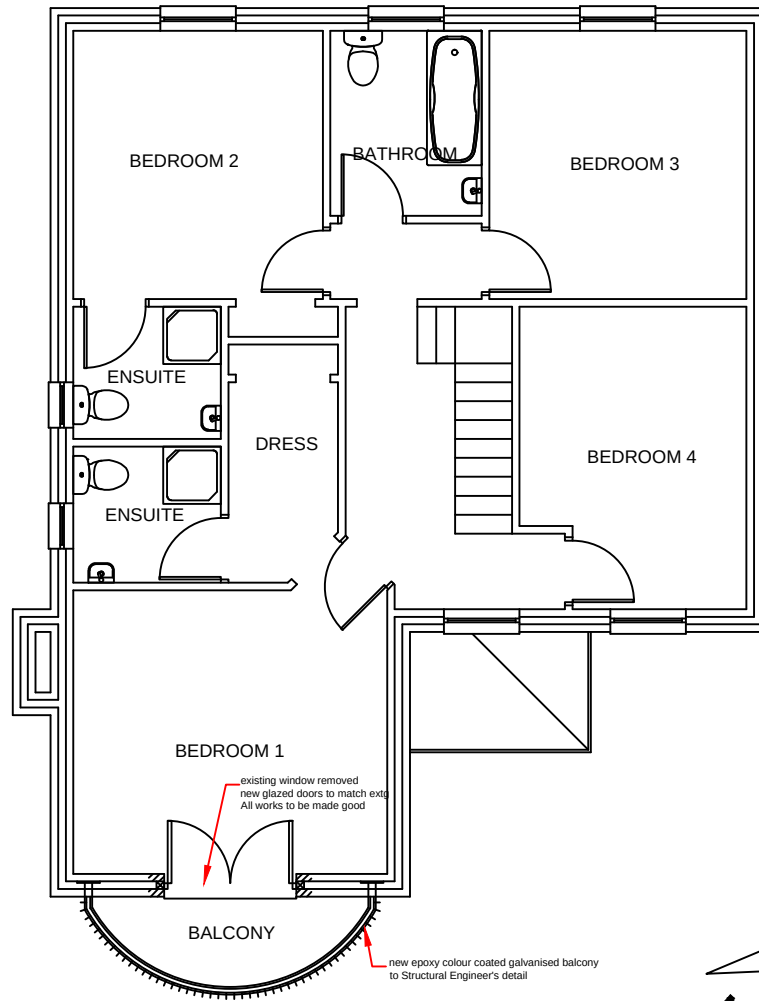

PROPOSED FIRST FLOOR PLAN



Revision	Date	CLIENT: Allan Humphreys	
		PROJECT TITLE: Proposed Balcony 1 Taff Fawr Close, Cefn Coed, CF48 2RF	
		DRAWING TITLE: Proposed First Floor Plan	
		SCALE: 1:100 @ A4	DATE: May 2022
		0522.P.06	
Note: All dimensions to be checked on site and not to be scaled from drawing.			