




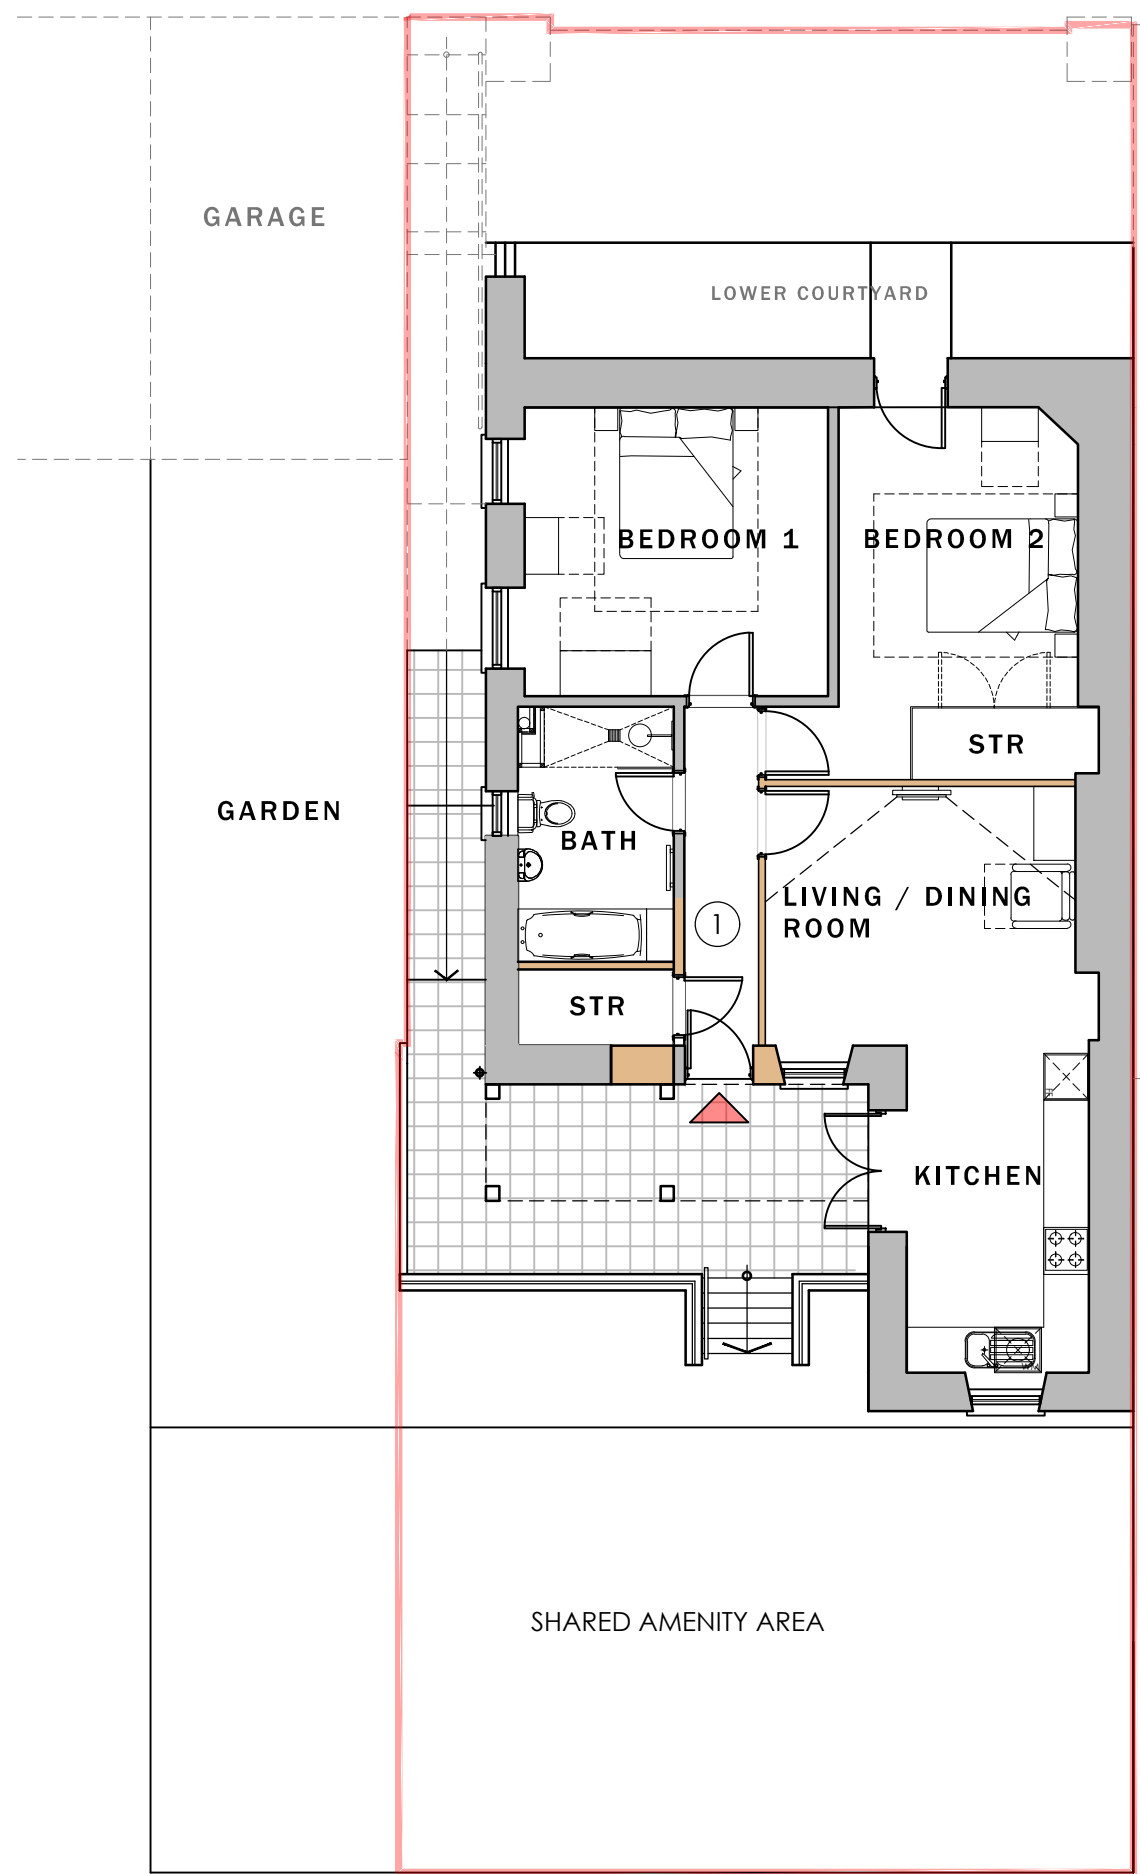


LOWER GROUND FLOOR

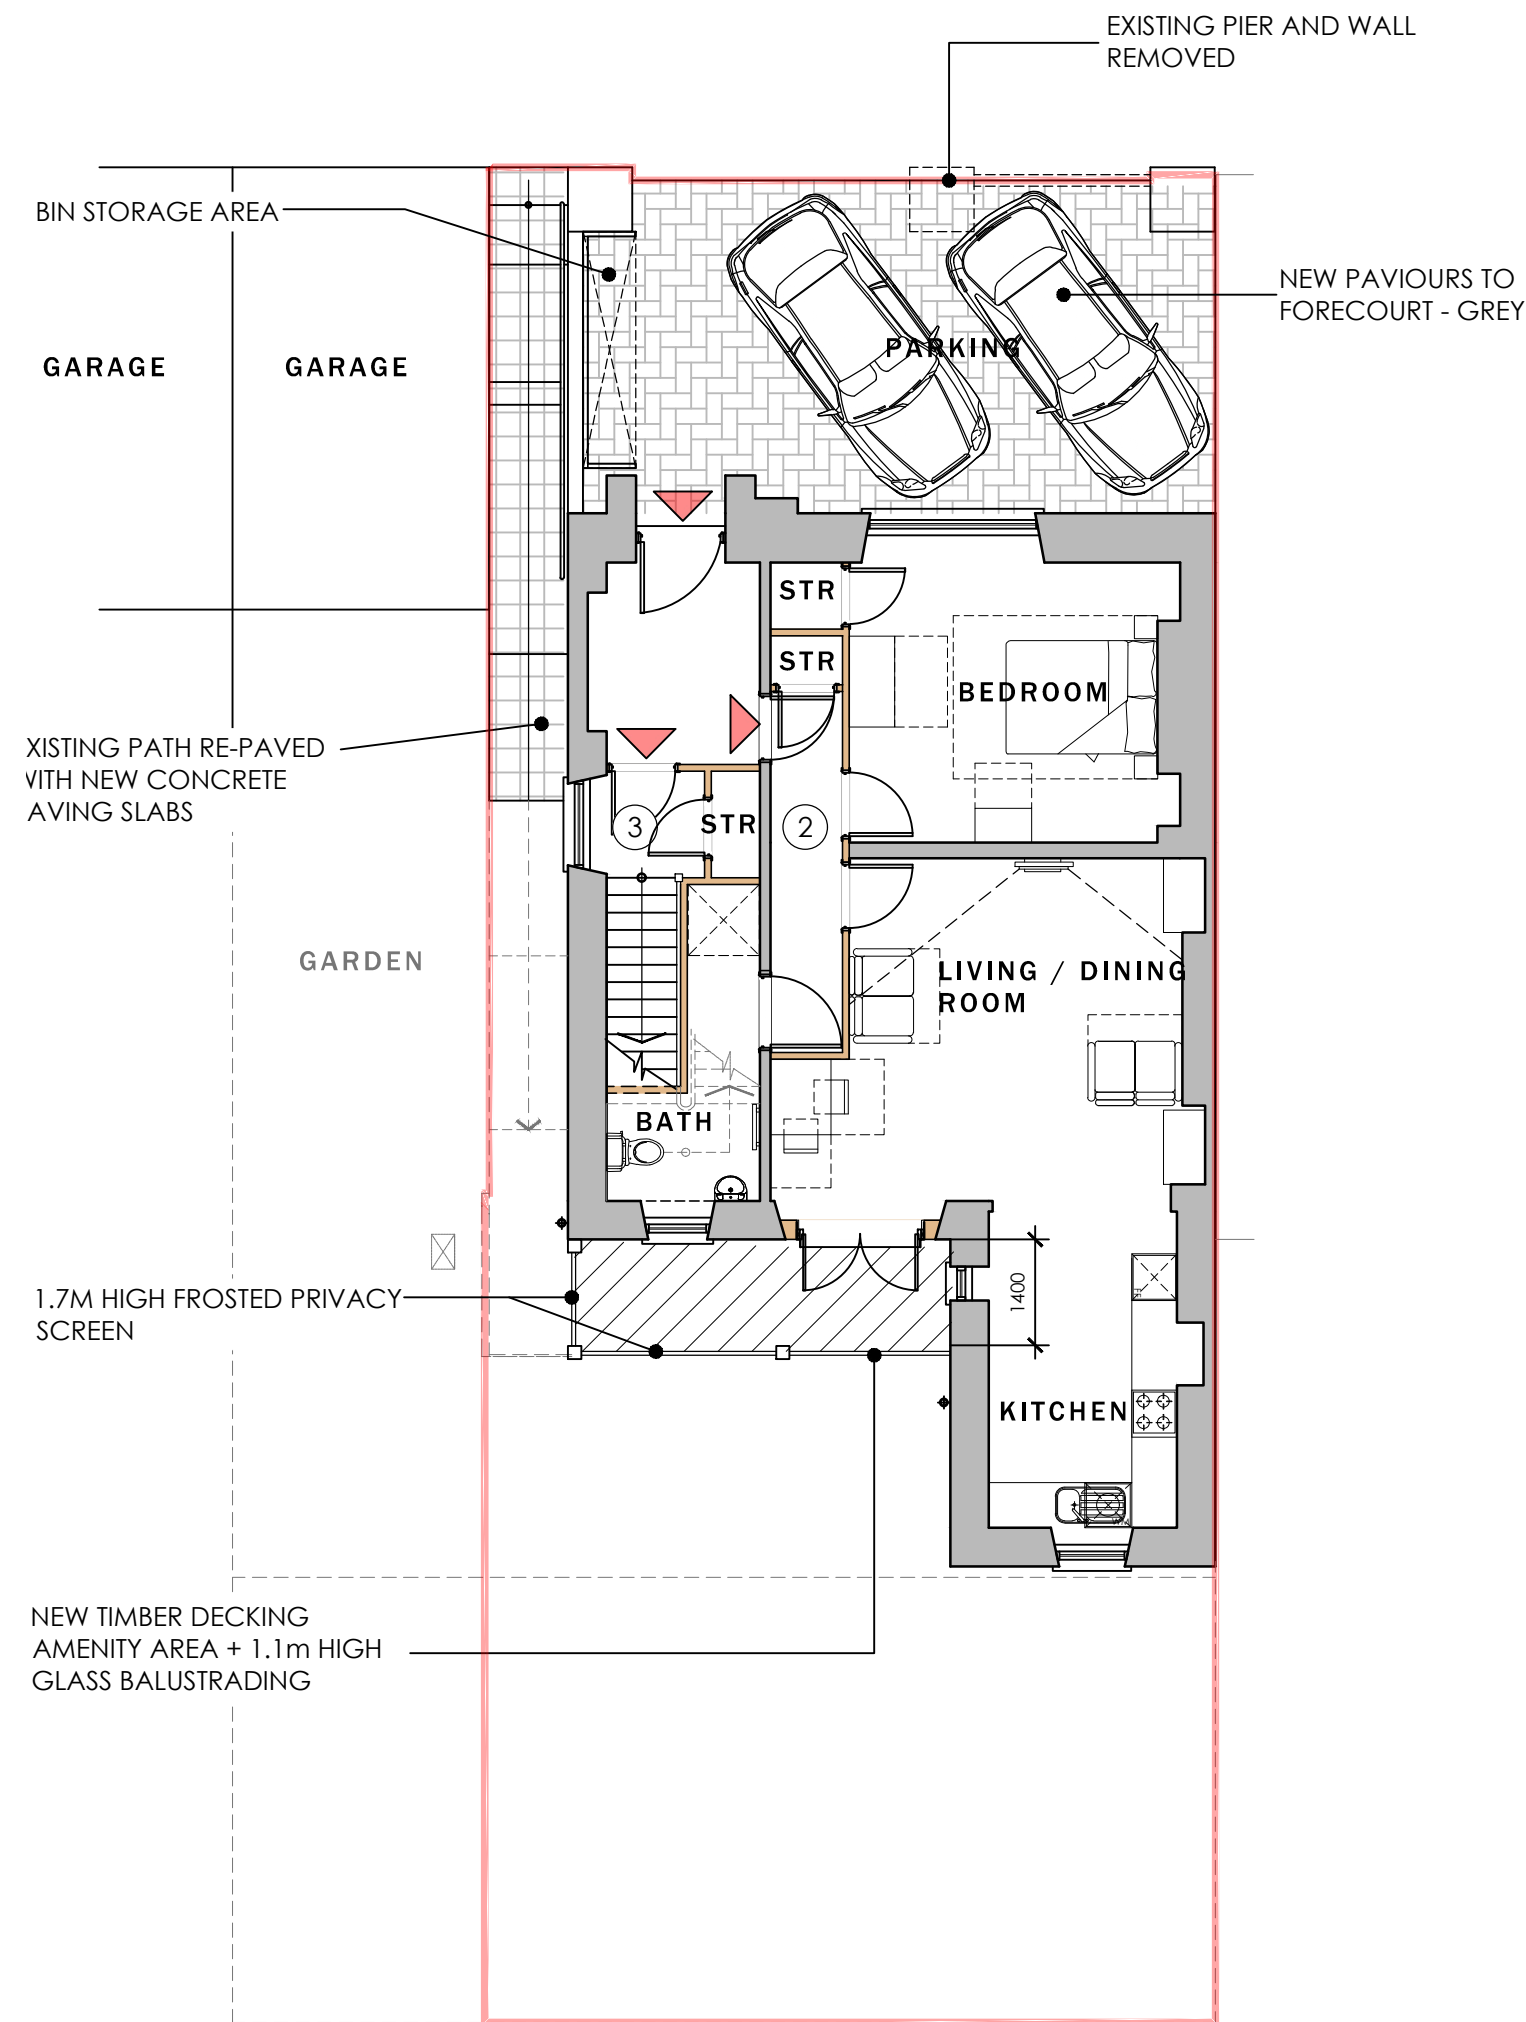


GROUND FLOOR

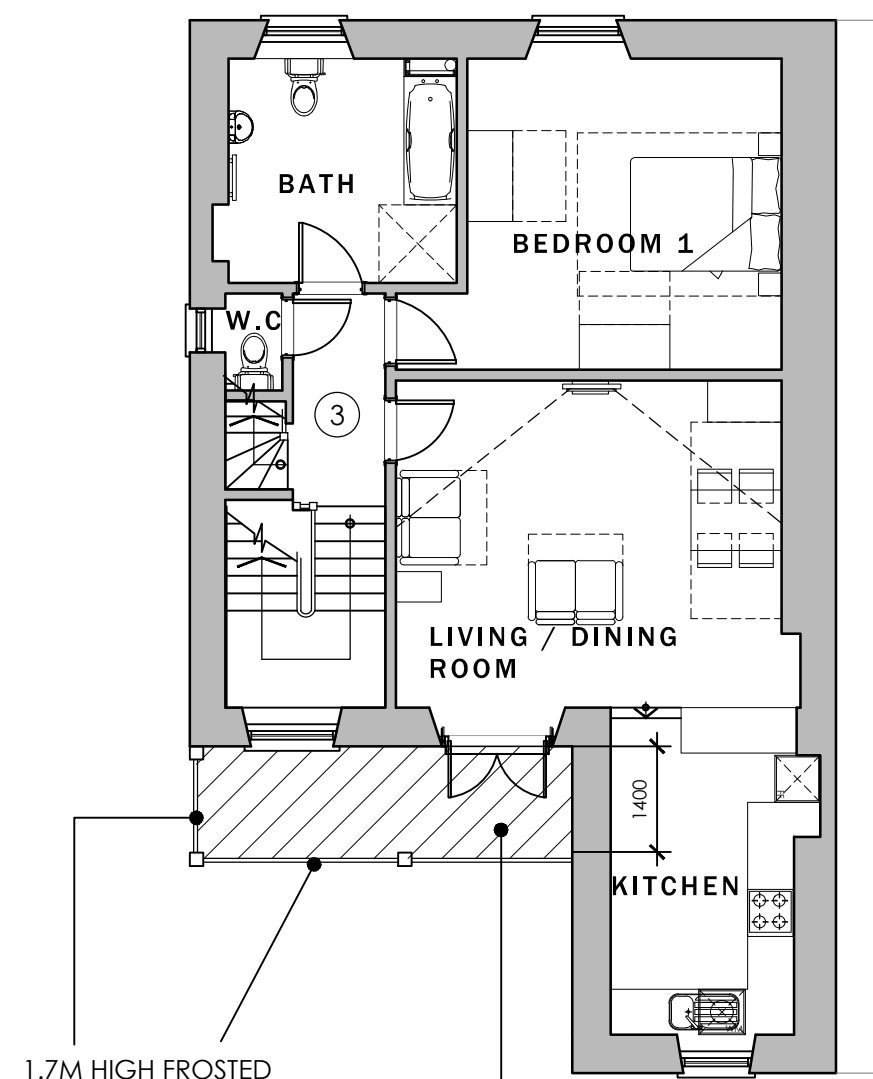

FIRST FLOOR

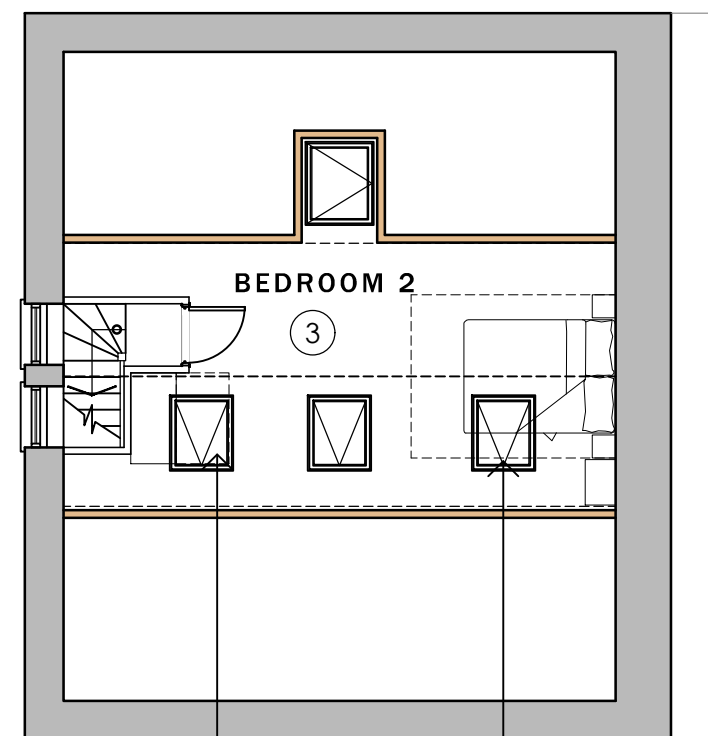

LOFT

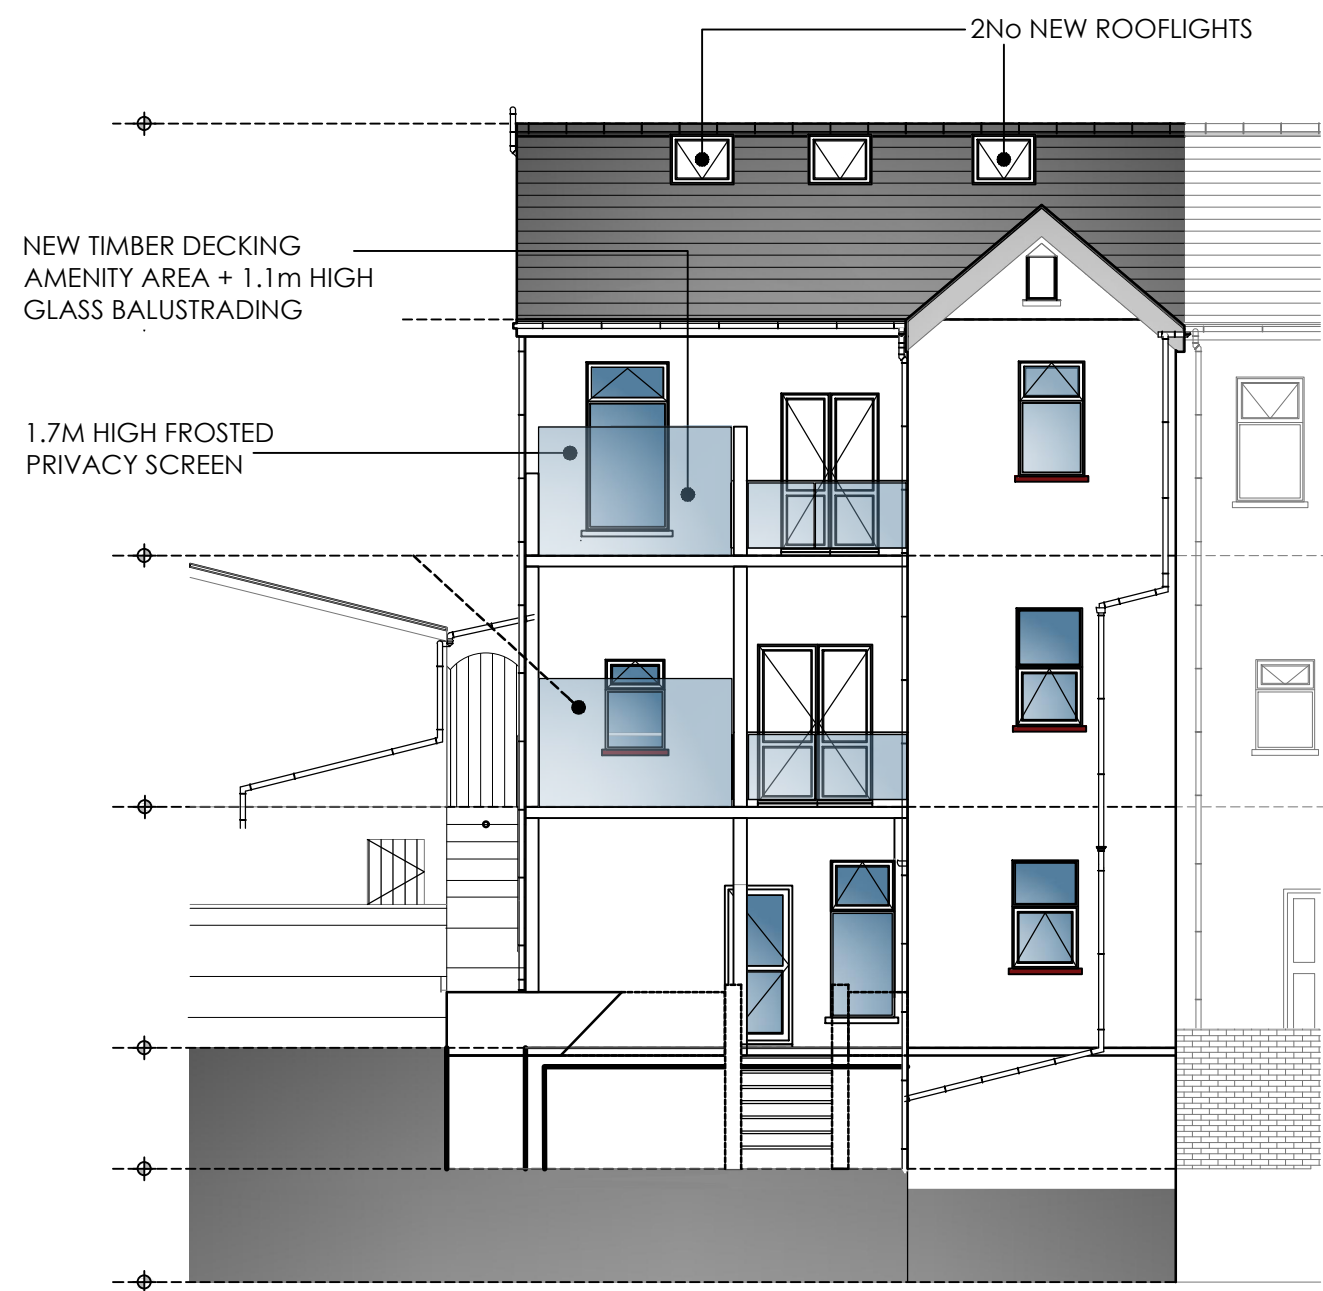

REAR ELEVATION



FRONT ELEVATION



SIDE ELEVATION



BOUNDARY WALL ELEVATION

AREA SCHEDULE	
FLAT 1:	87.4m²
FLAT 2:	64.5m²
FLAT 3:	105.2m²

WALL SCHEDULE	
	DENOTES EXISTING WALLS
	DENOTES PROPOSED NEW WALL

PROPERTY AS PROPOSED

Do not scale from this drawing.
The user of this drawing shall check all
dimensions & report all errors and
omissions to LeTrucco Design.
This drawing is copyright. It must not be
copied, used or disclosed to third parties
without prior permission of LeTrucco
Design.

Revisions
REV A: JUNE 20
PLANS UPDATED AS PER CLIENTS INSTRUCTIONS
REV B: OCT 20
EXTERNAL BALCONY REDUCED
REV C: OCT 20
EXTERNAL BALCONY REVISED
REV D: OCT 20
PROPOSED BOUNDARY WALL ELEVATION ADDED.

Client	Drawing No	Scale	Revision	Date	Checked
Mr J Reynolds	LT2004.04.02	1:100 @ A1	D	FEB 20	KWL
Job Title	Drawing Title	Floor Plans & Elevations			
26 Courtland Terrace, M Tydfil					