


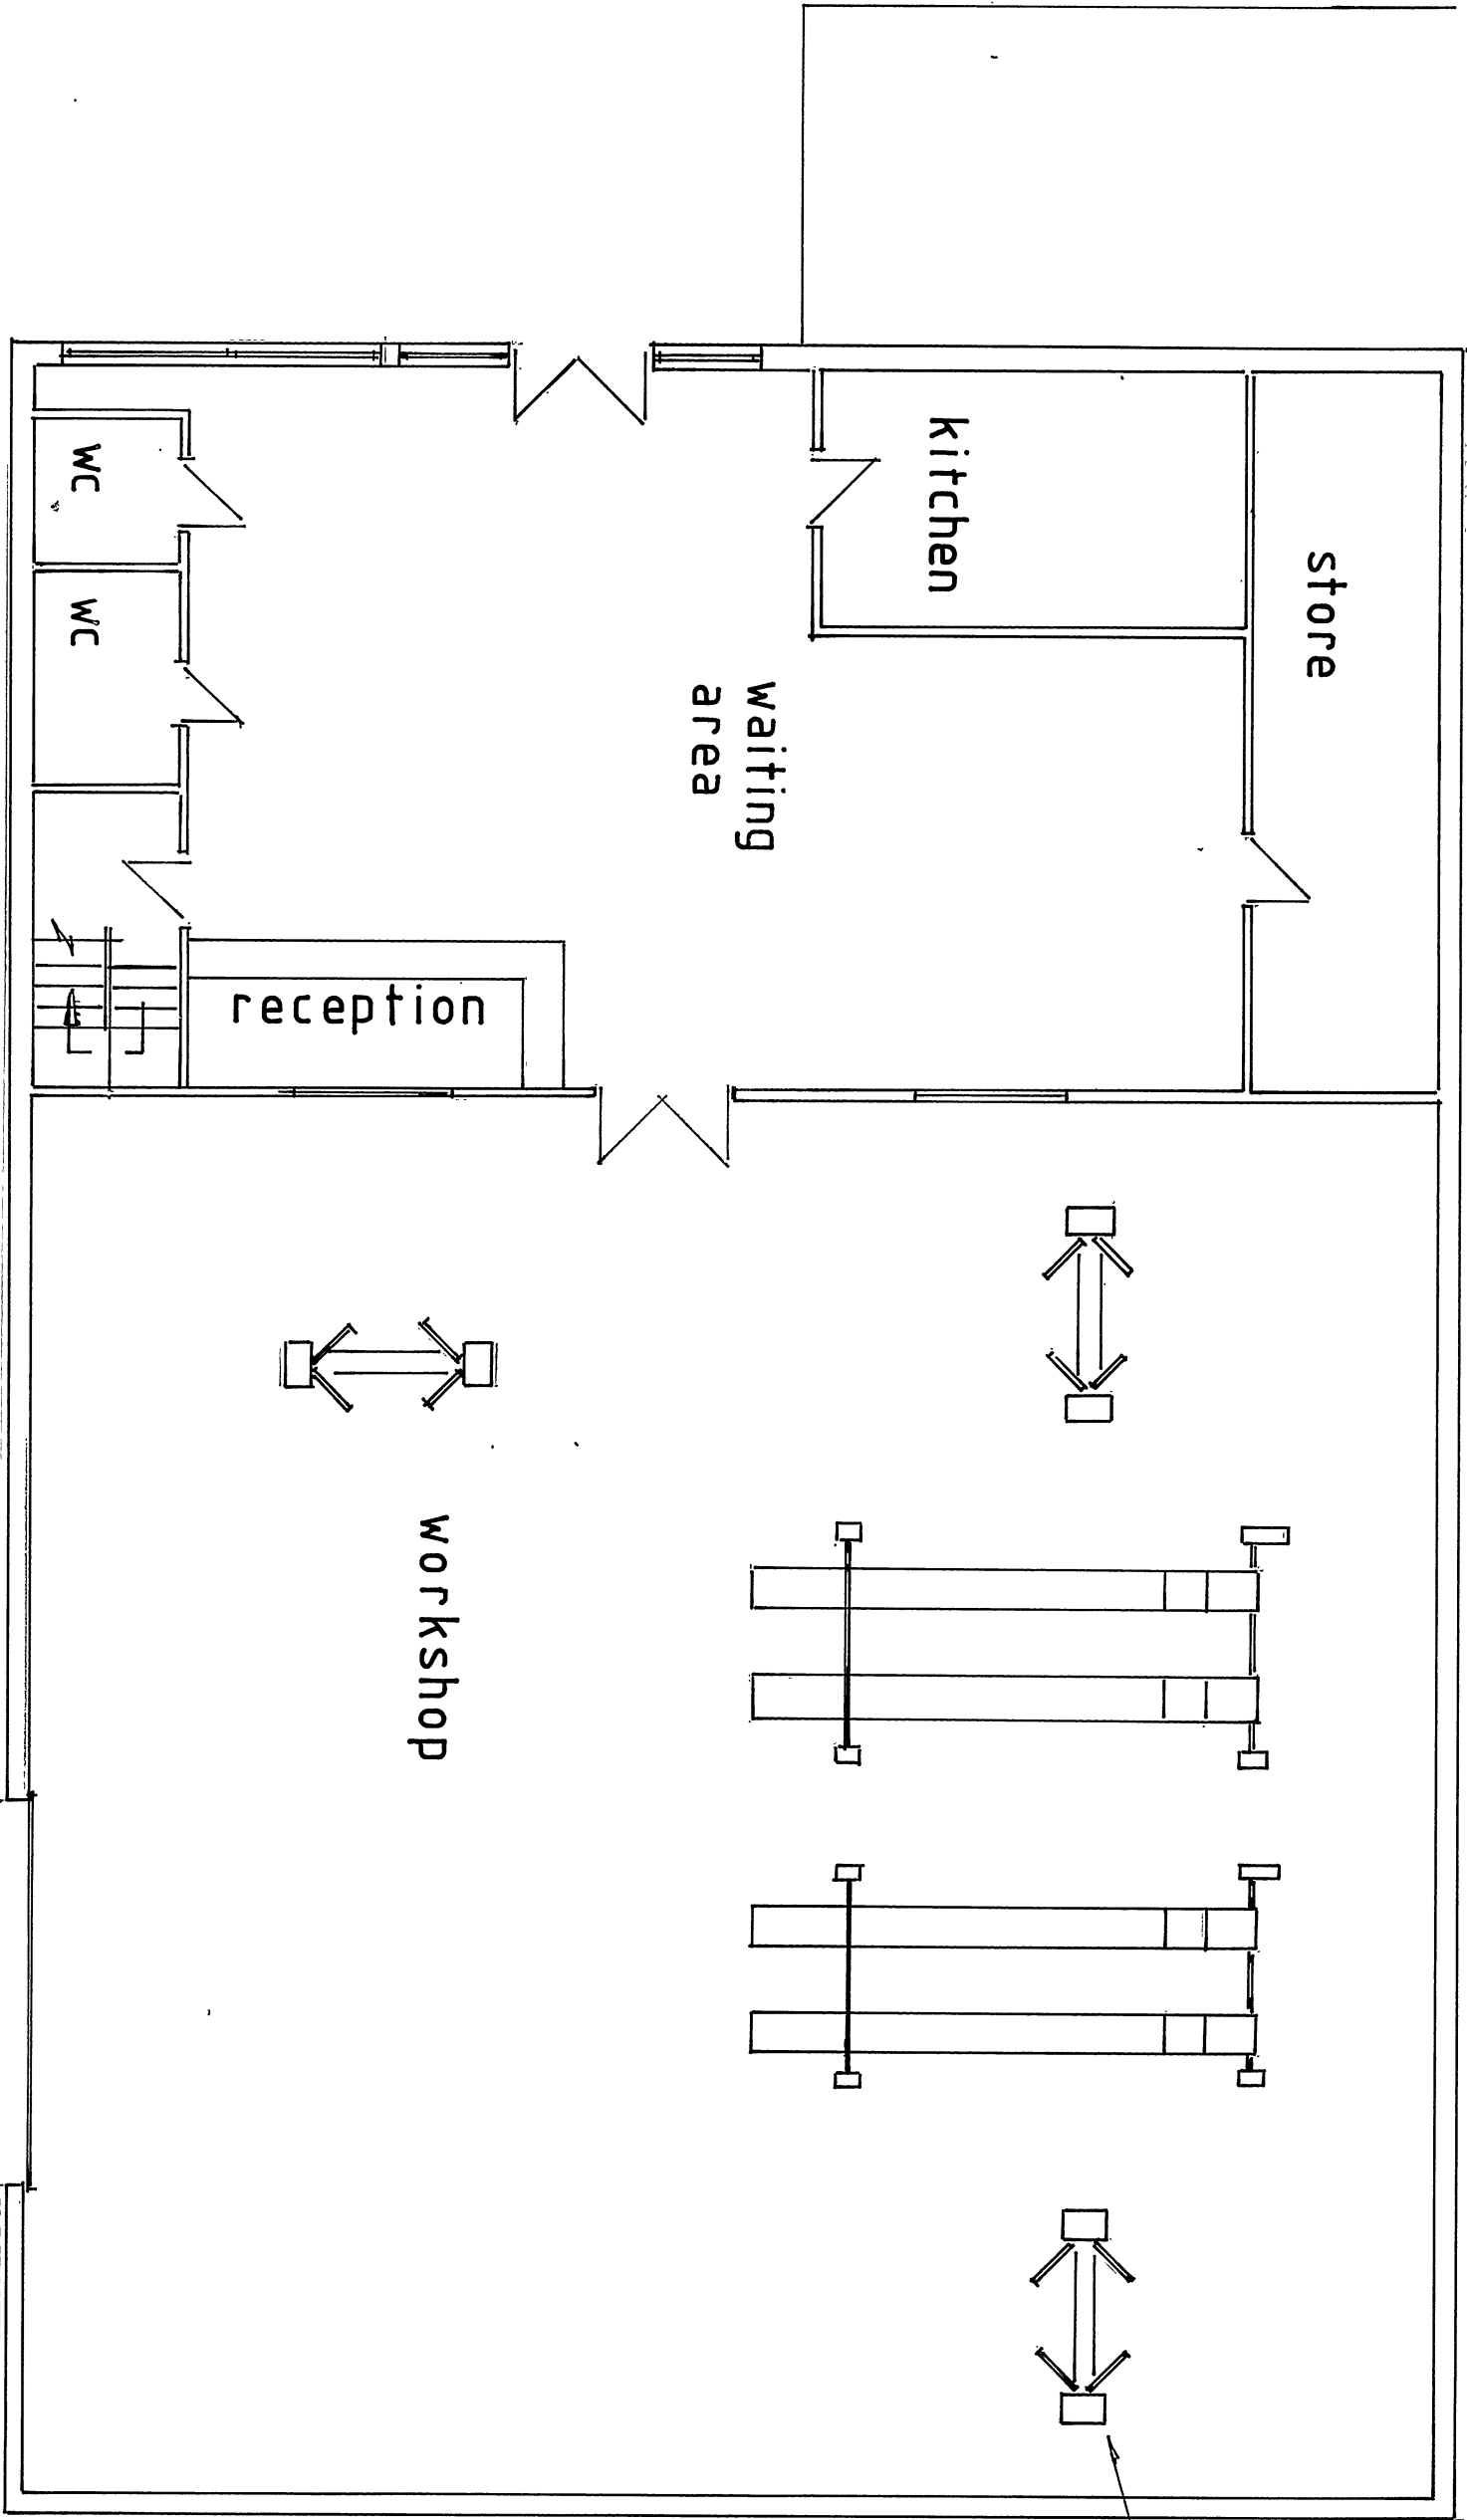

EXISTING GROUND FLOOR PLAN

Agent		Project			
T. Morgan		EMPRESSIVE MOTOR COMPANY			
Clifton House		Unit 7 Crawshaw Bridge			
Westside		Industrial Estate			
Blaug		Mortimer Trail			
Garrit		Existing - Existing Floor			
Tel:		Plan - New Mot. Bay			
01496 290852		DWG NO	DATE	SCALE	DRW
		3611	20-1-21	1:100	243
					5-14