






Front Elevation
Scale 1 : 100

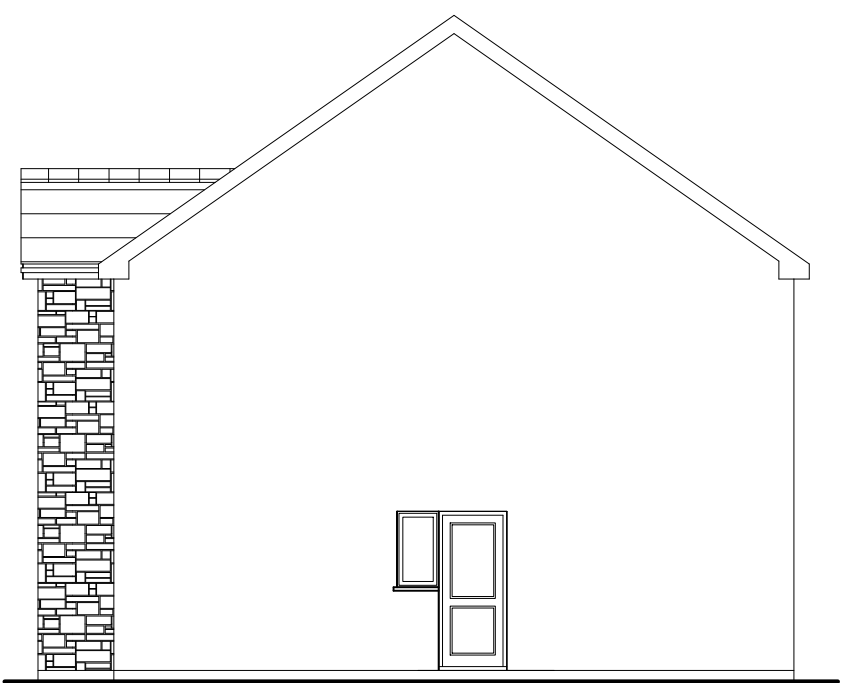


Side Elevation

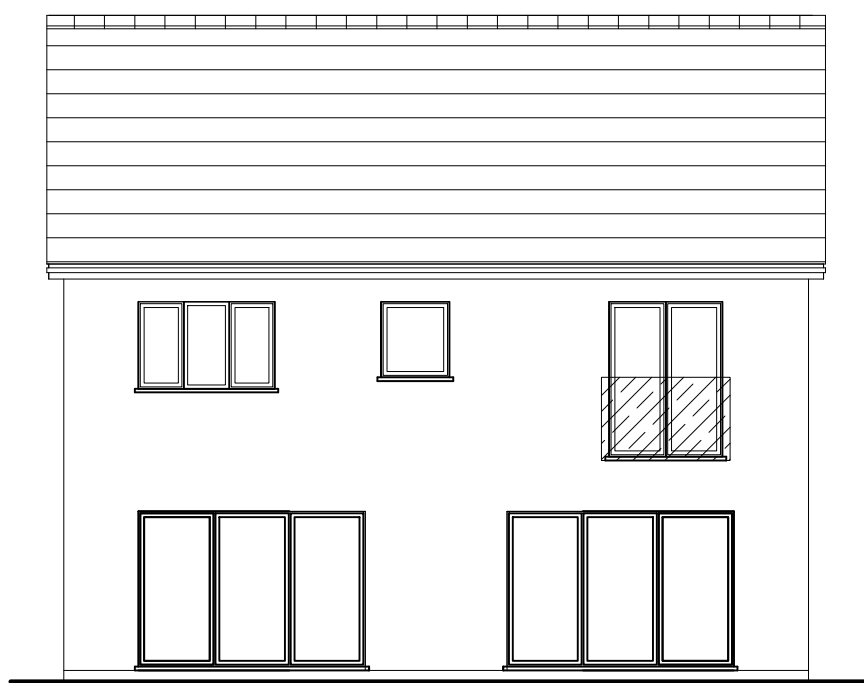


Rear Elevation

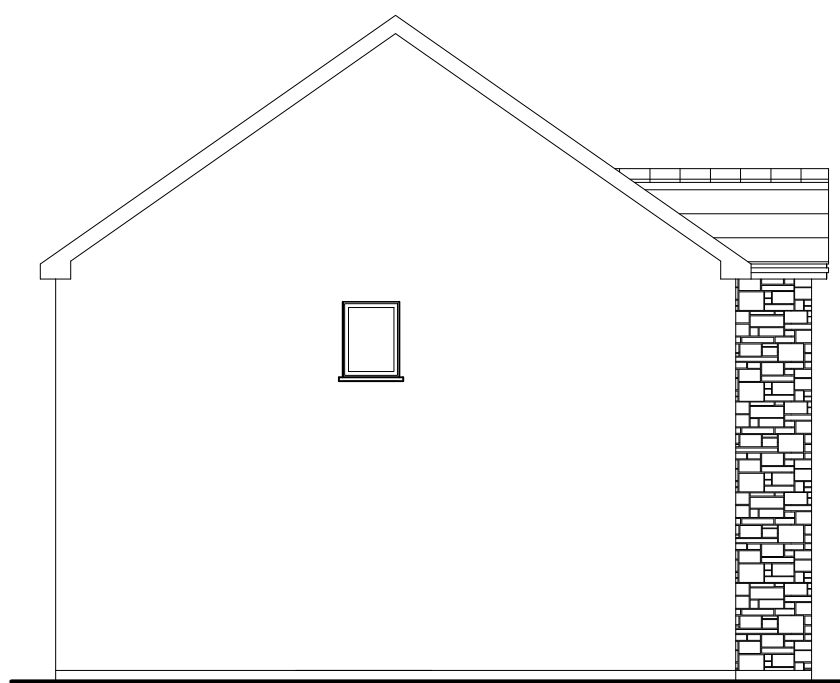

Side Elevation

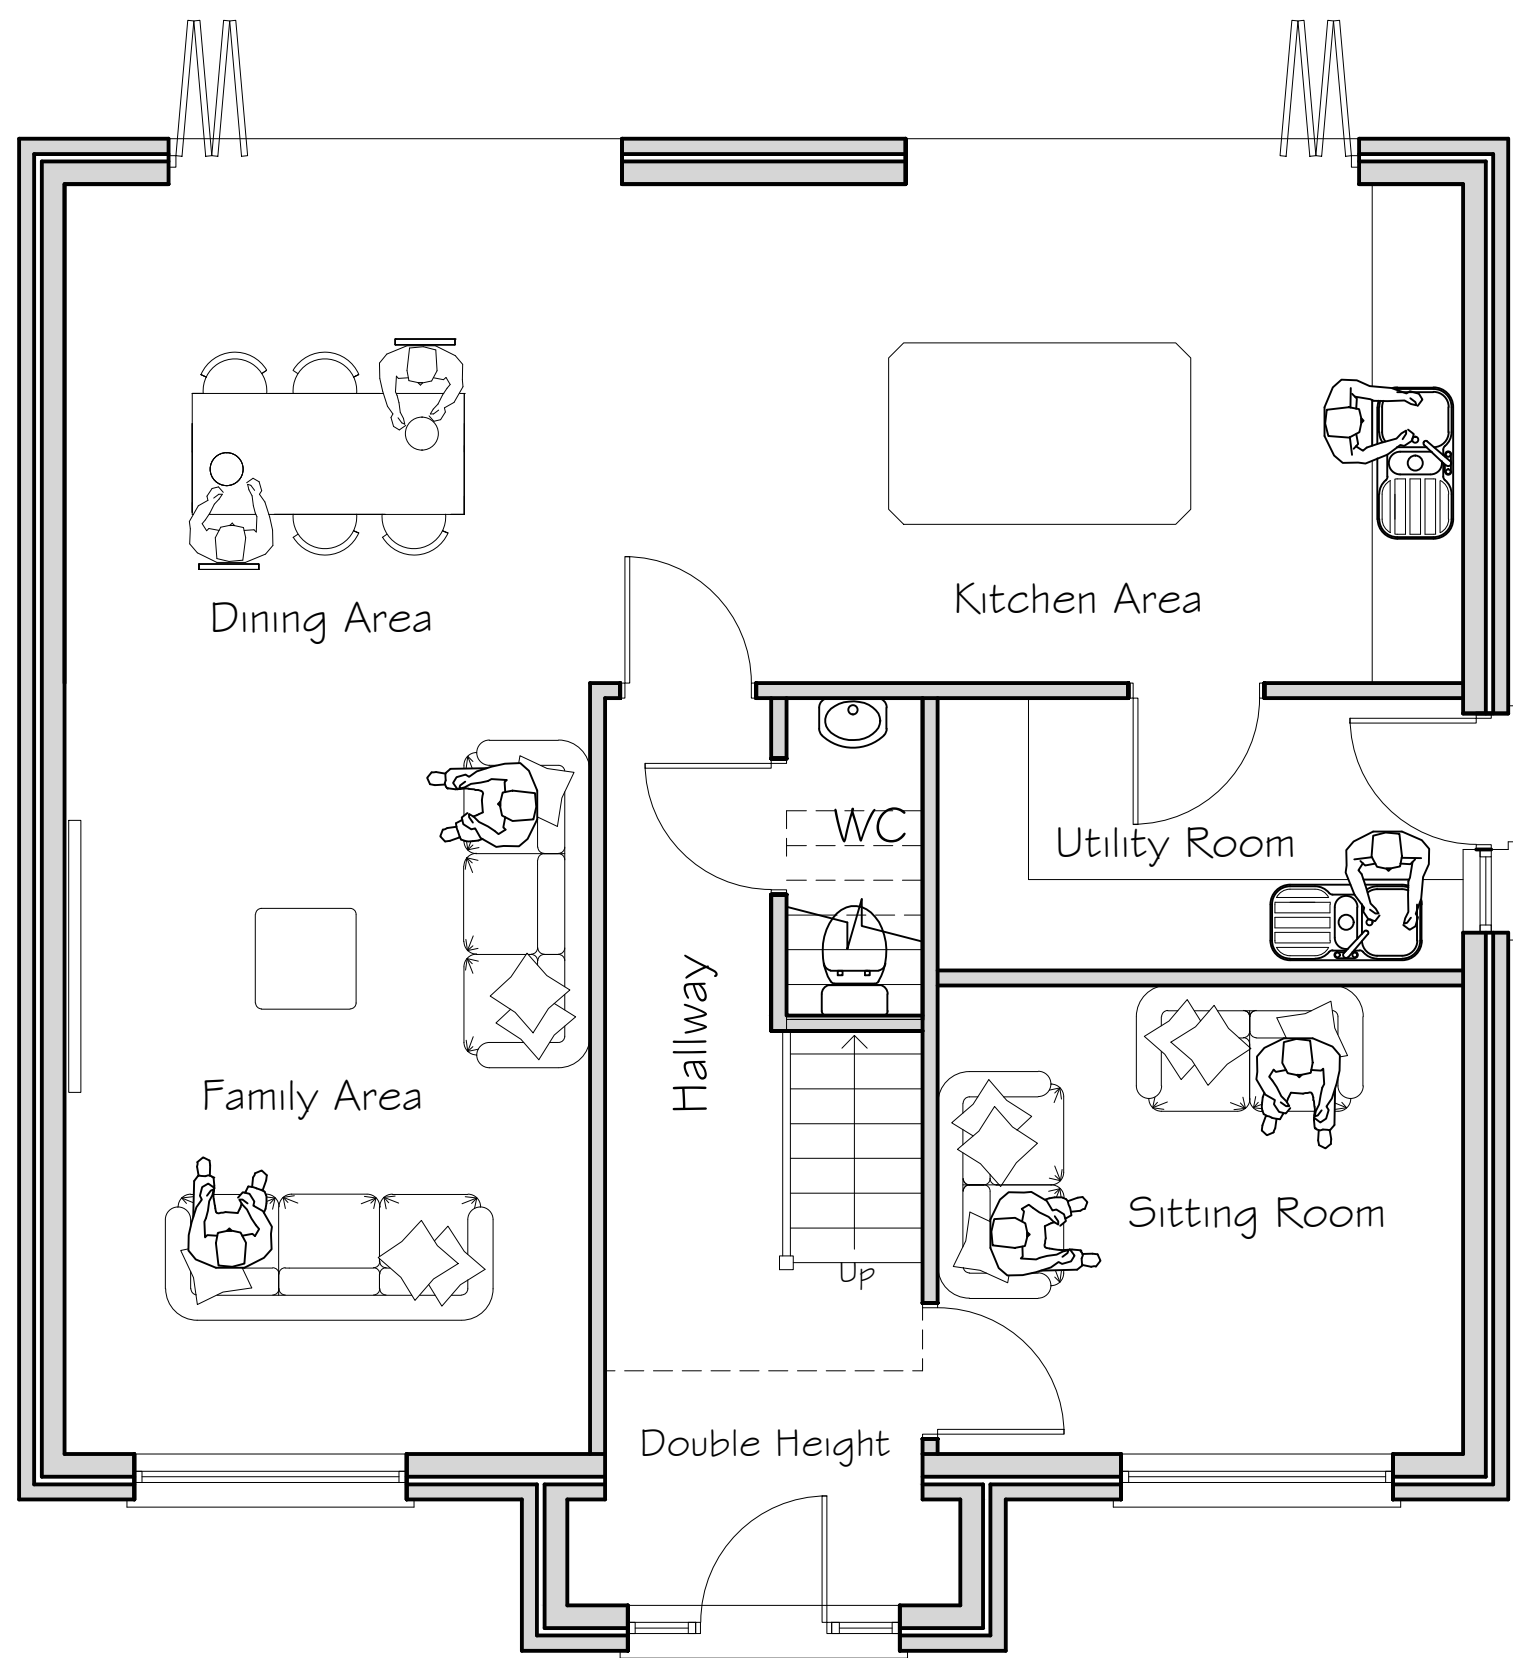

Ground Floor

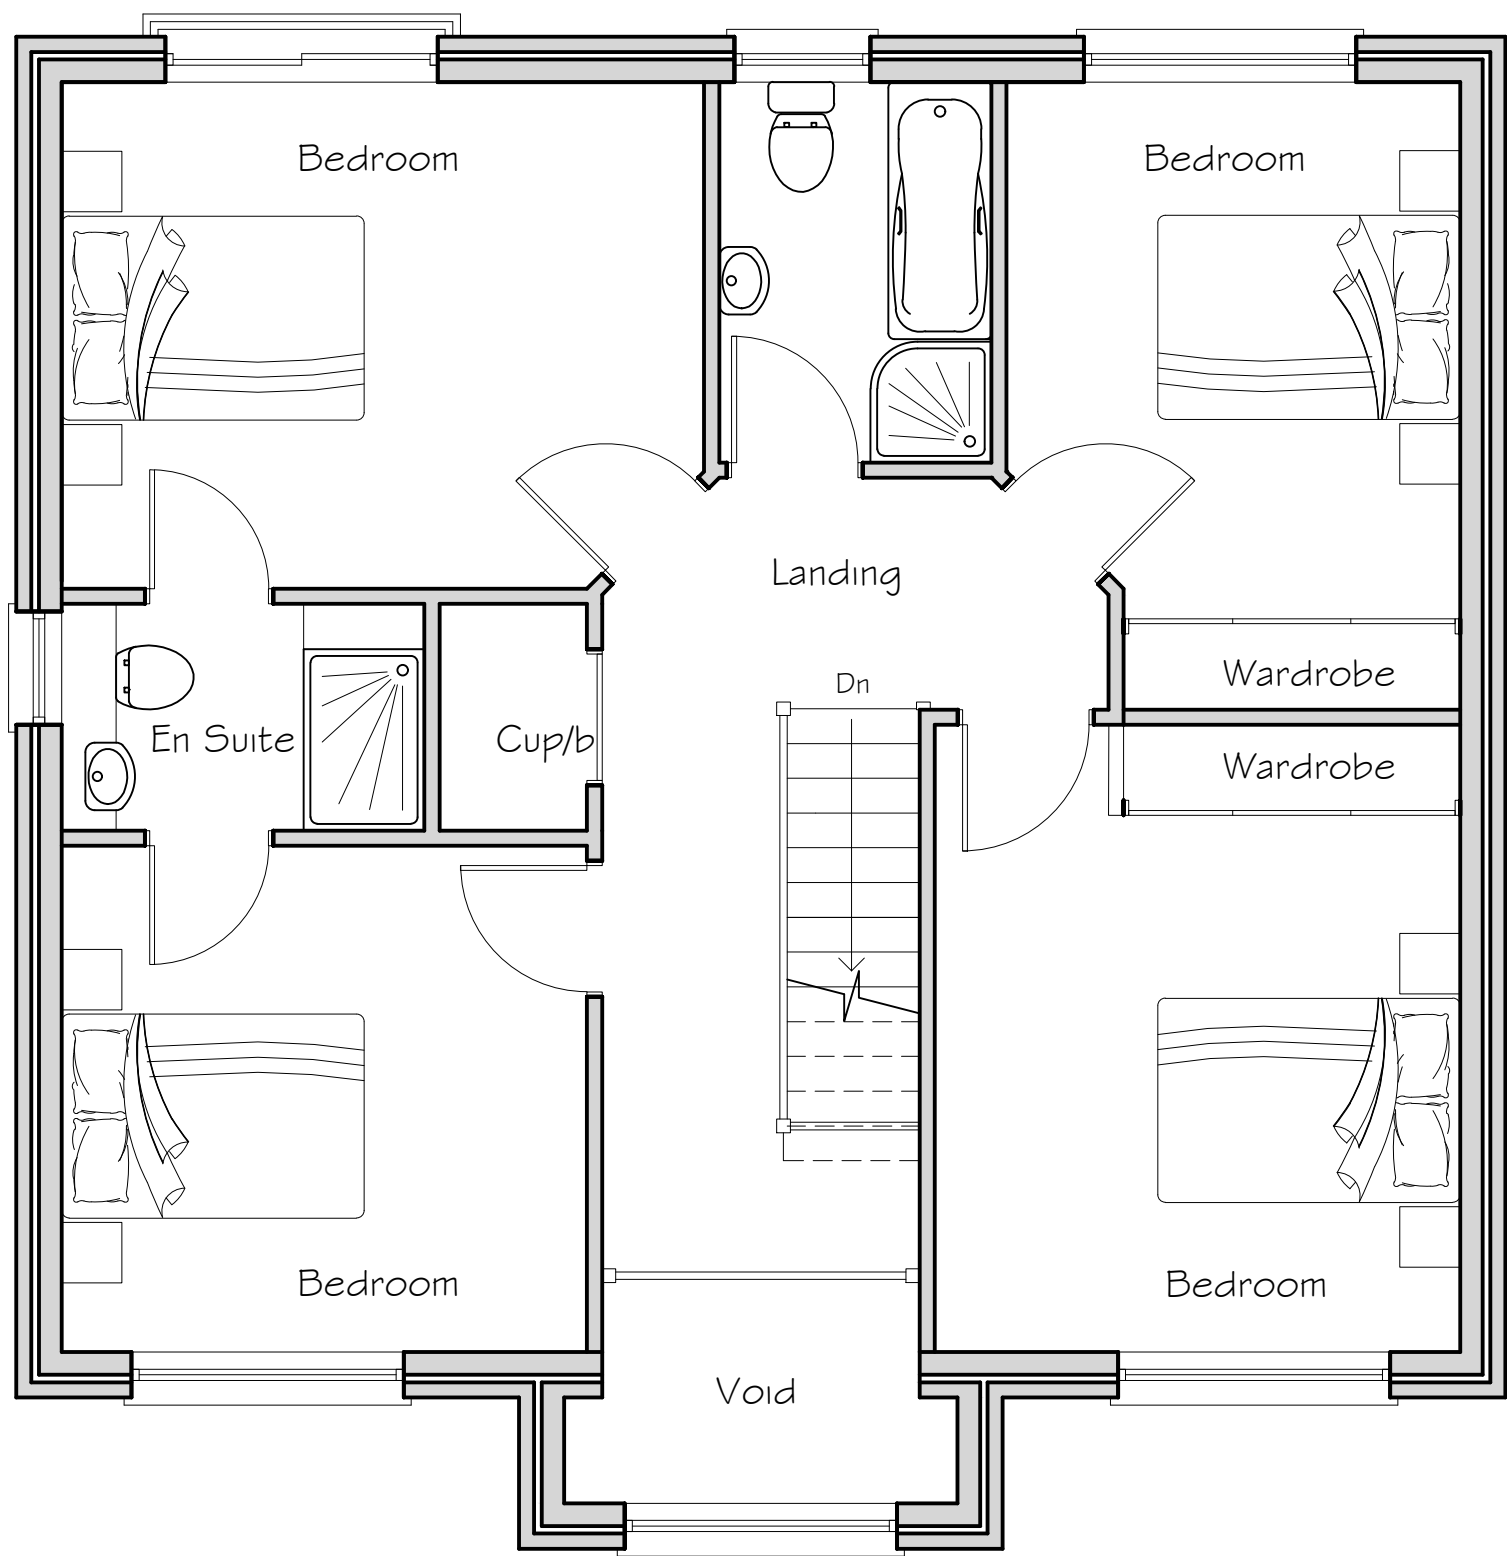


First Floor

1 Marley Fibre
Cement slate



2 Bradstone Square
dressed stonework

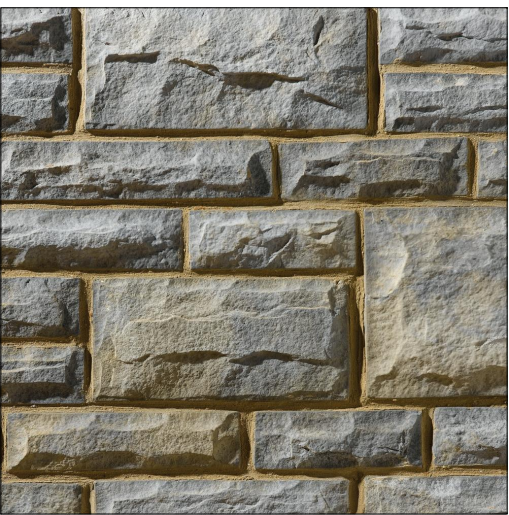

3 K Rend
Colour - White



Note: This drawing is copyright ©

Monarch Architectural Services Ltd	project Proposed Four Bedroom House	Date: July 2021
	at Plot 2 Land off Upper Collier Row	Scale: 1 : 50, 1 : 100, @ A1
Title Proposed Detached House Plans and Elevations	Drawn: W. S.	Rev.
	Heolgering Merthyr Tydfil Client Ms Kelly Davies and Mr Jon Downey	20 / 22 / 01